
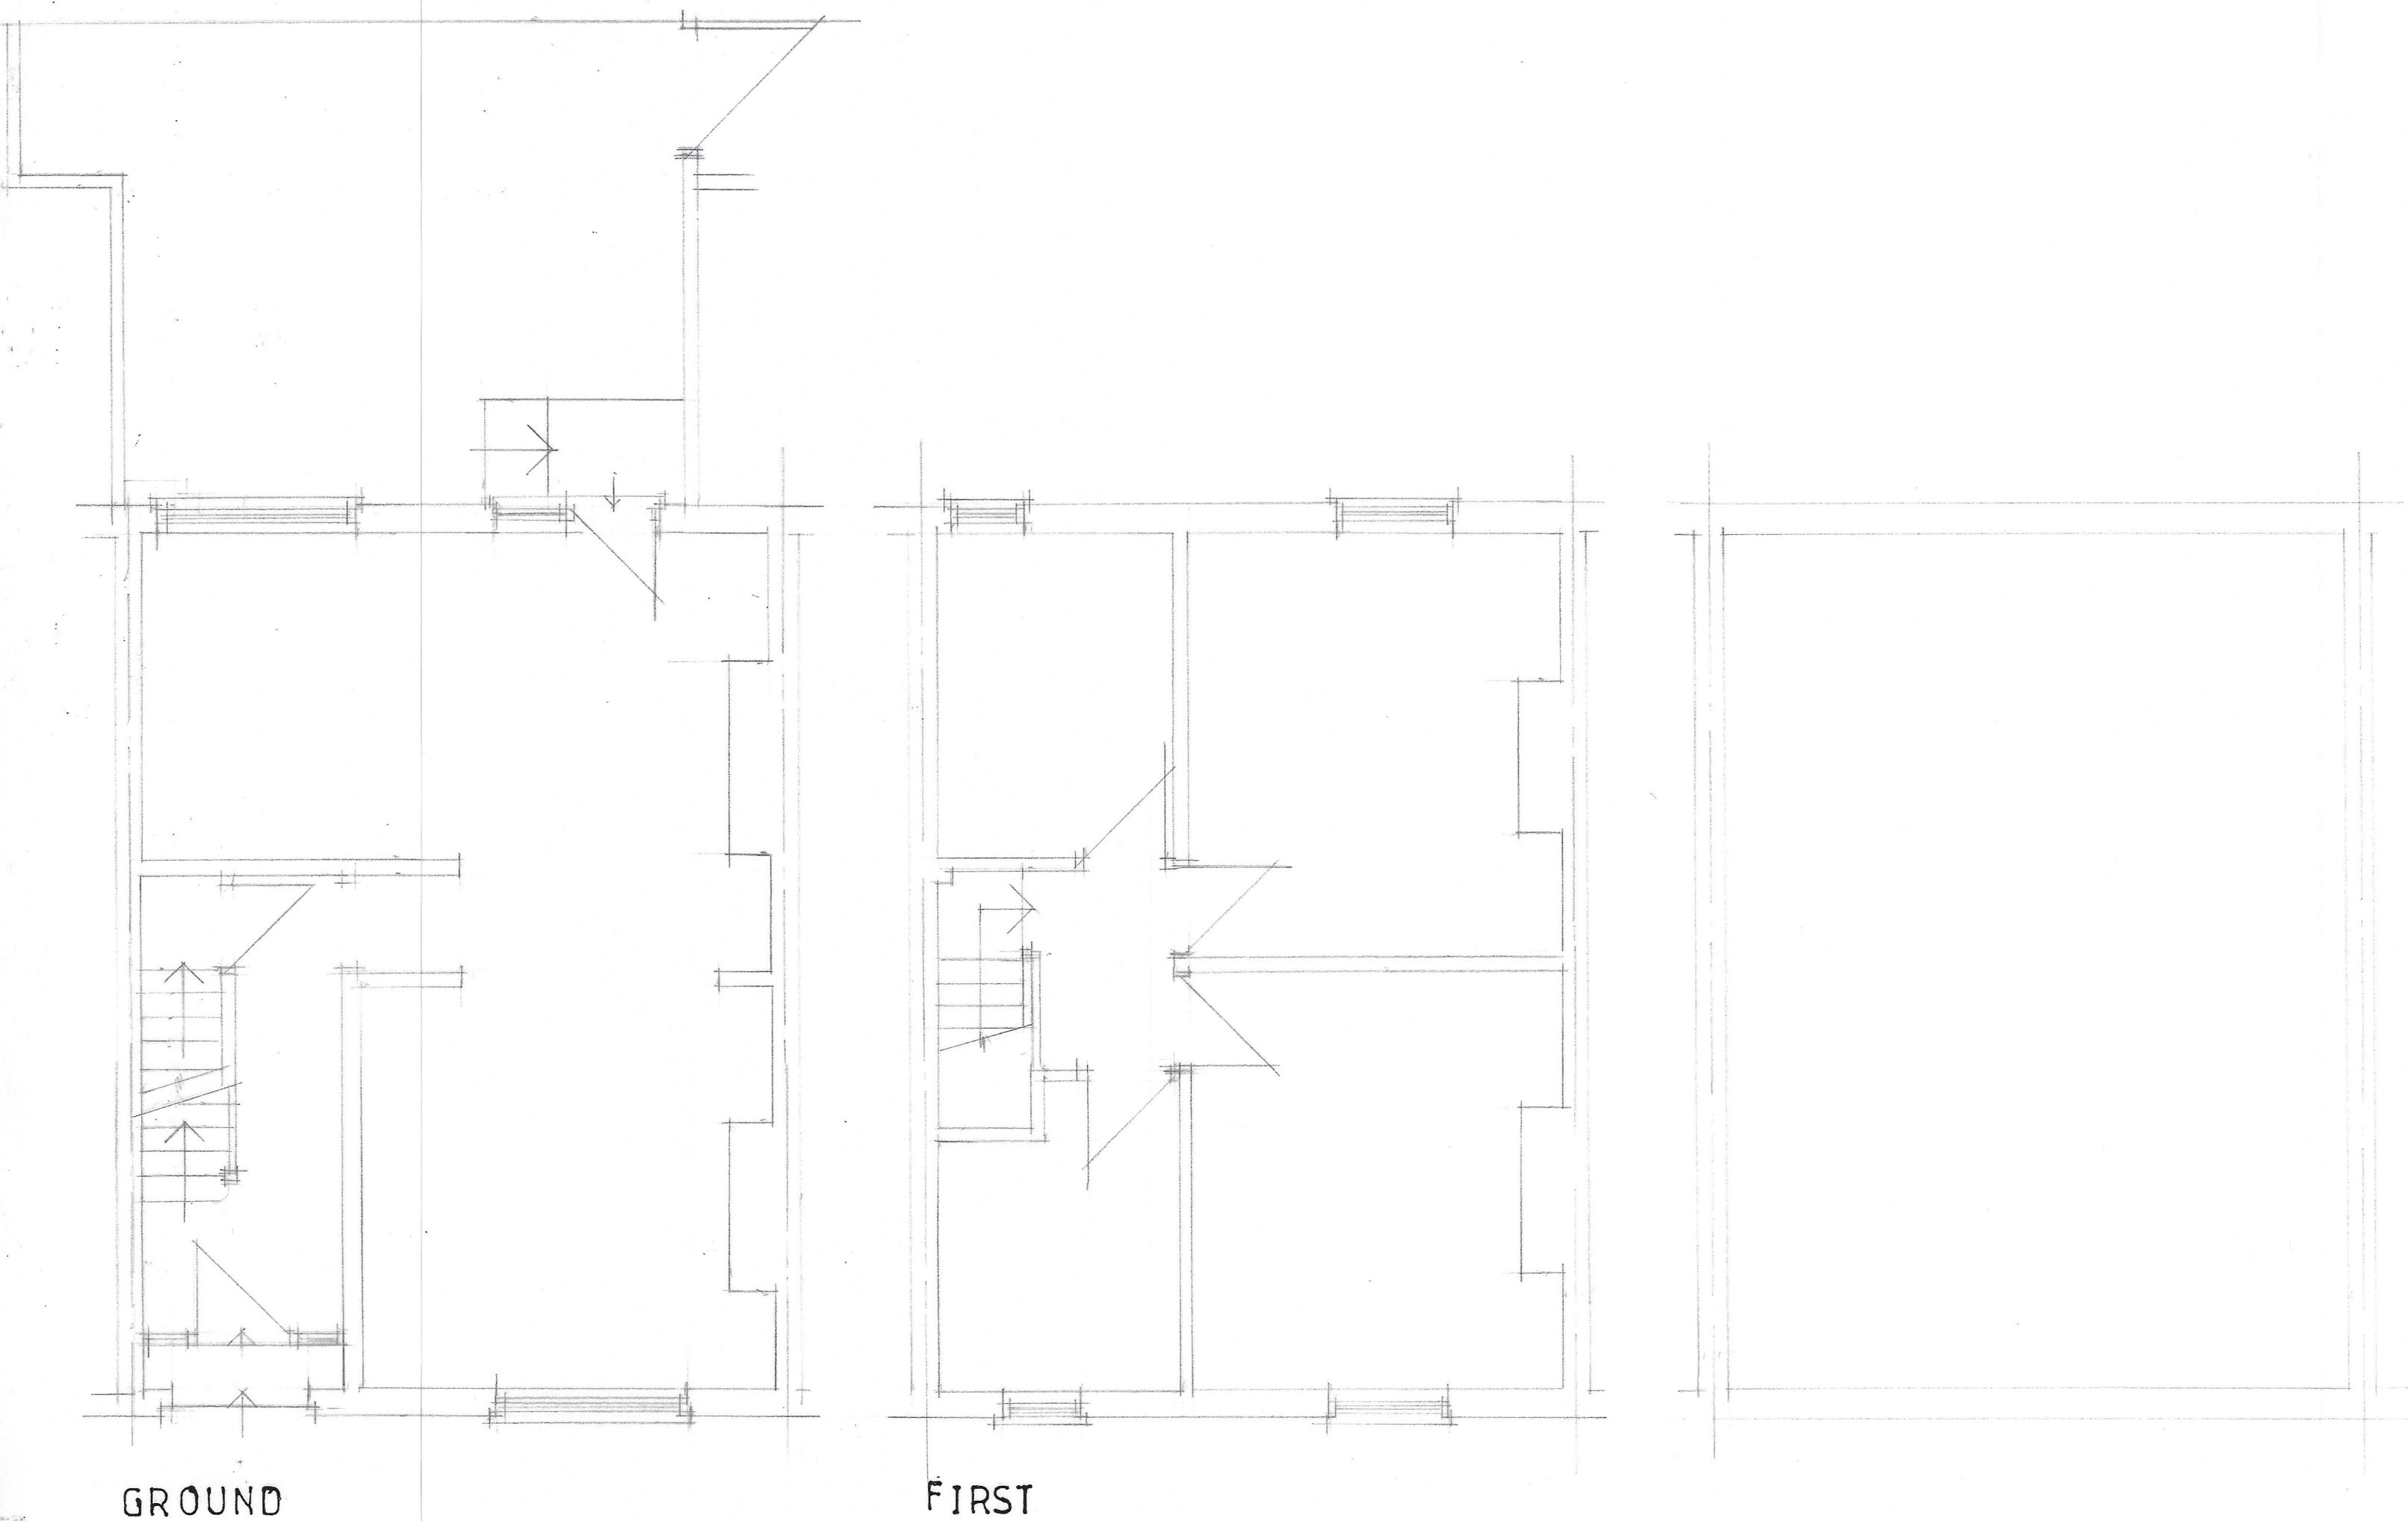


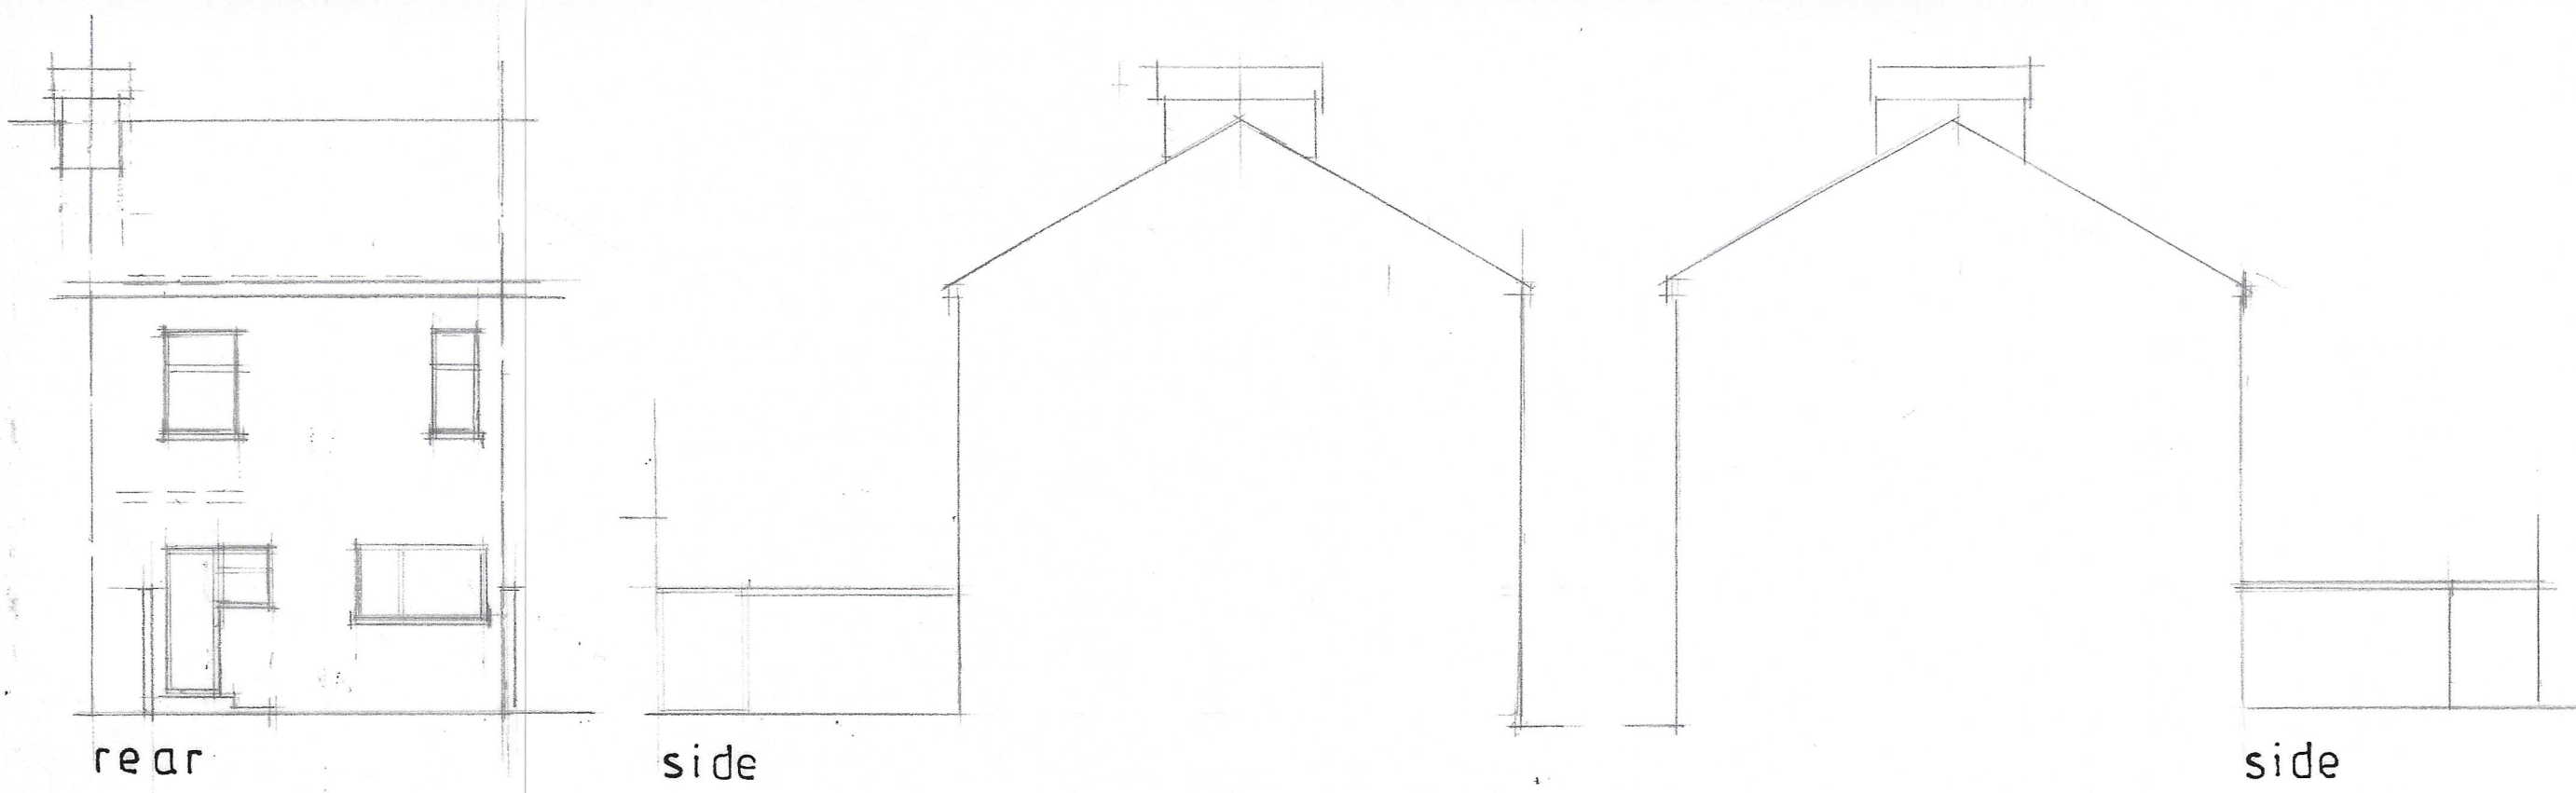

CLIENT								
MR M LUKMANJEE 14 BELVOIR AVENUE MANCHESTER M19 3AN								
SITE ADDRESS								
PROPOSED GROUND FLOOR REAR EXTENSION								
DRAWING TITLE								
PLANS AND ELEVATIONS AS EXISTING								
HOLBOROW + ORMESHER LIMITED architectural & interior design								
COMPANY ADDRESS: 15 OVERTON CLOSE MIDDLEWICH CHESHIRE CW10 0PZ PHONE: 07770 834 939								
ISSUE	ORIGINAL	1	2	3	4	5	6	7
REVISION								
DATE								
DRAWN								
CHECKED								
APPROVED								
SCALE	1:50 & 1:100 on A2							
DRAWING NUMBER	2401/26/01							