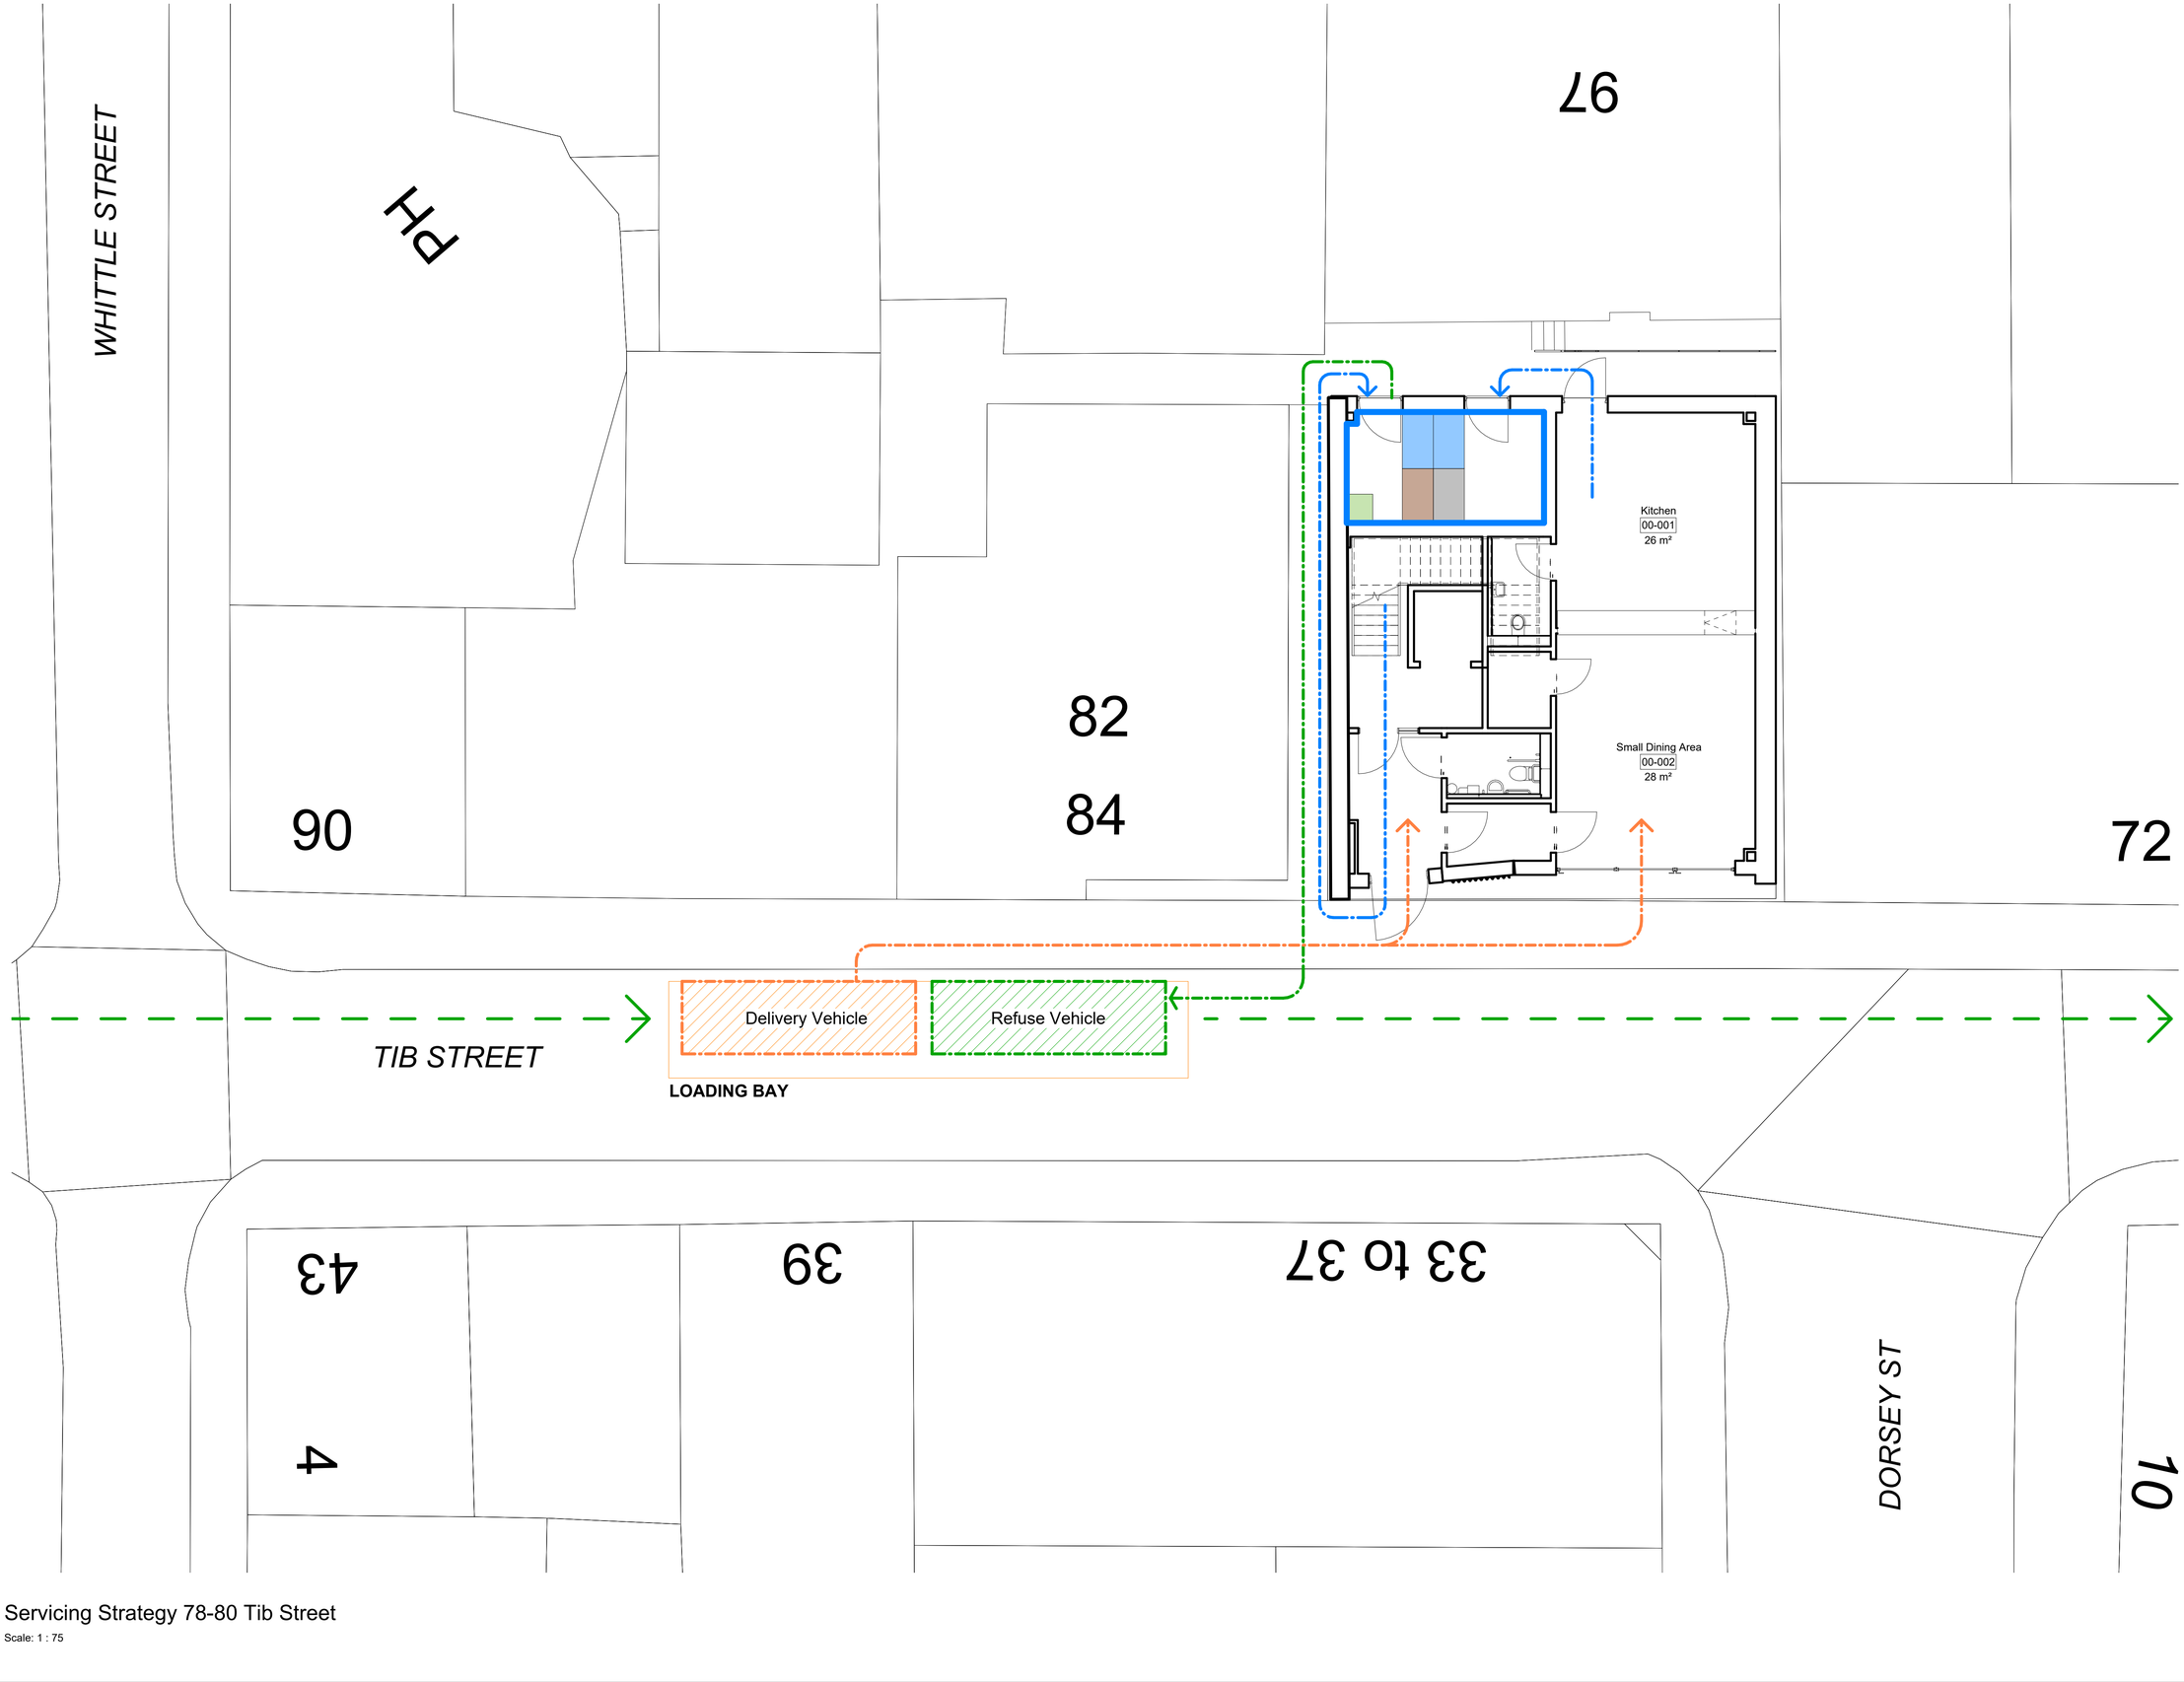


Servicing Strategy 78-80 Tib Street

Scale: 1 : 75


© DO NOT SCALE DRAWING

Lee Evans Partnership LLP own the copyright of this and any associated documents. Such documents may not be used or reproduced for any purpose other than that for which they were created.

- Designated Secure Bin Storage area located in ground floor with level access onto spear street
- Route & Carry distance for users to take waste to bin store
- Container Collection by Collection crew
- Refuse Vehicle direction of travel
- General Refuse
- Food Waste
- Mixed Recycling
- Pulpable Recycling
- Route & Carry distance for deliveries to be taken to reception area

Revision	Description	DRN	CHK	Date
P01	Planning Package	EFA	MHY	24/10/25

KEY PLAN

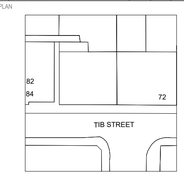

0 0.01 0.02 0.05 0.08m

ISSUE STATUS
STAGE 3

L E P Architecture Heritage Planning Interiors

www.lee-evans.co.uk | office@lee-evans.co.uk | 01227 784444

CLIENT
LAU YAK Ltd

PROJECT NAME
78-80 Tib Street

PROJECT NO	ISSUE DATE	DRAWN BY	CHECKED BY	SCALE @ A1
9441	08/06/25	EFA	MHY	As indicated

DRAWING TITLE
Proposed Delivery and Refuse Strategy

DRAWING NUMBER
09441-LEP-SC-00-DR-A-00004

REVISION
P01

PROJECT | AUTHOR | ZONE | LEVEL | TYPE OF INFO | ROLE | NUMBER

ALL REPRODUCTION, COPYRIGHT AND INTELLECTUAL PROPERTY RIGHTS RESERVED © 2020