


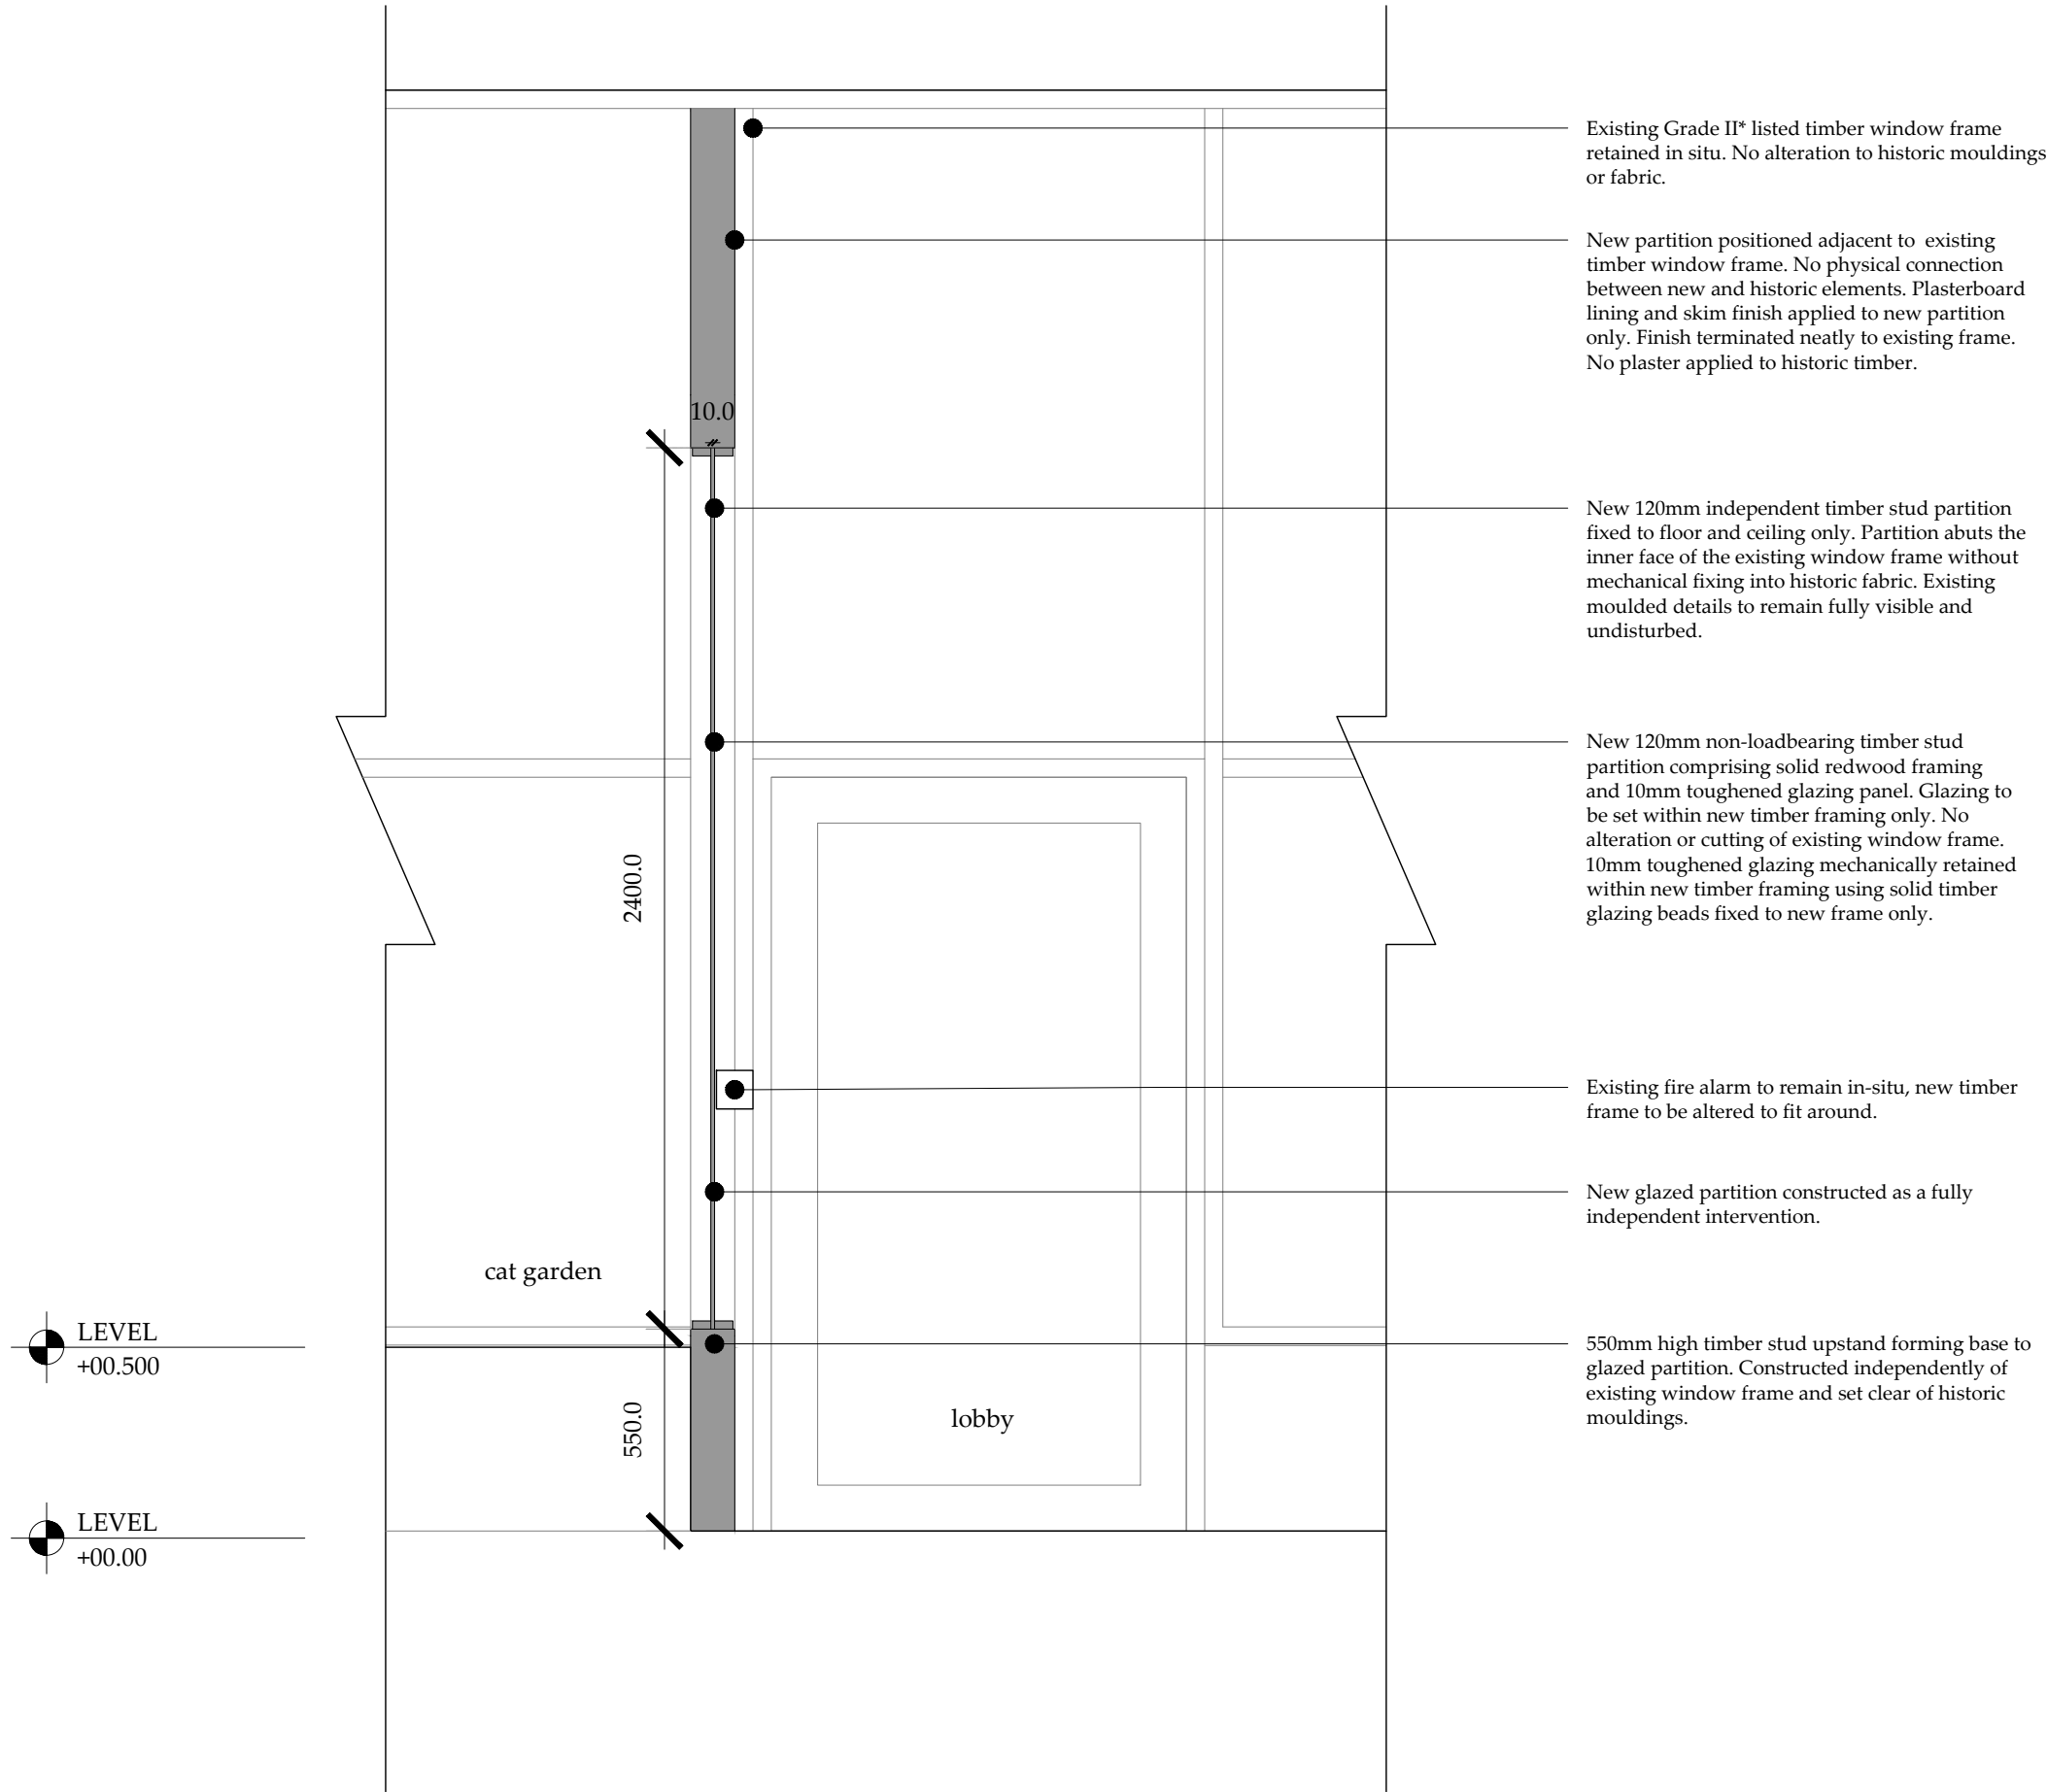

Conservation Notes

All existing Grade II* listed timber window frames and associated moulded details are to be retained in situ and remain unaltered. No cutting, drilling, chasing or mechanical fixing into historic timber fabric is permitted. All new works are constructed as independent elements and are fully reversible. Installation to be undertaken with due care to protect adjacent historic fabric at all times.

P1	First Issue	26-02-26	TH	BD
Rev.	Description	Date	By	Chk'd



The Lawns . 41 Moor Lane . Kirk Langley . Ashbourne . Derbyshire . DE6 4LQ
Tel: 07592 290996 . Info@hawkstone-developments.co.uk .
www.hawkstone-developments.co.uk

Internal Reconfigurations

Unit 5, Barton Arcade, Manchester, M3 2BW

Detail 1 as Proposed

HD PROJECT REF			SCALES		PAPER SIZE		DRAWN BY	
0086			1:20		A3		TH	
PROJECT	ORIGINATOR	ZONE	LEVEL	TYPE	ROLE	NUMBER		
CC	HD	Z1	ZZ	DR	A	04001		
SUITABILITY DESCRIPTION								
STATUS		ISSUED FOR PLANNING						
REVISION DESCRIPTION								
P1		PRELIMINARY						

Hawkstone Developments holds the copyright to this document. The drawings produced by Hawkstone Developments are intended for design purposes only. Under no circumstance should these drawings be used for construction. These drawings are not to be used for construction guidance or any other purpose. Scaling for measurements is not permitted; instead, verify dimensions prior to construction. Any discrepancies should be immediately reported to the Designer. Please read this document alongside associated models, specifications, and related consultant's documents for a comprehensive understanding. Your adherence to these guidelines ensures a successful project.

Detail Section 01