
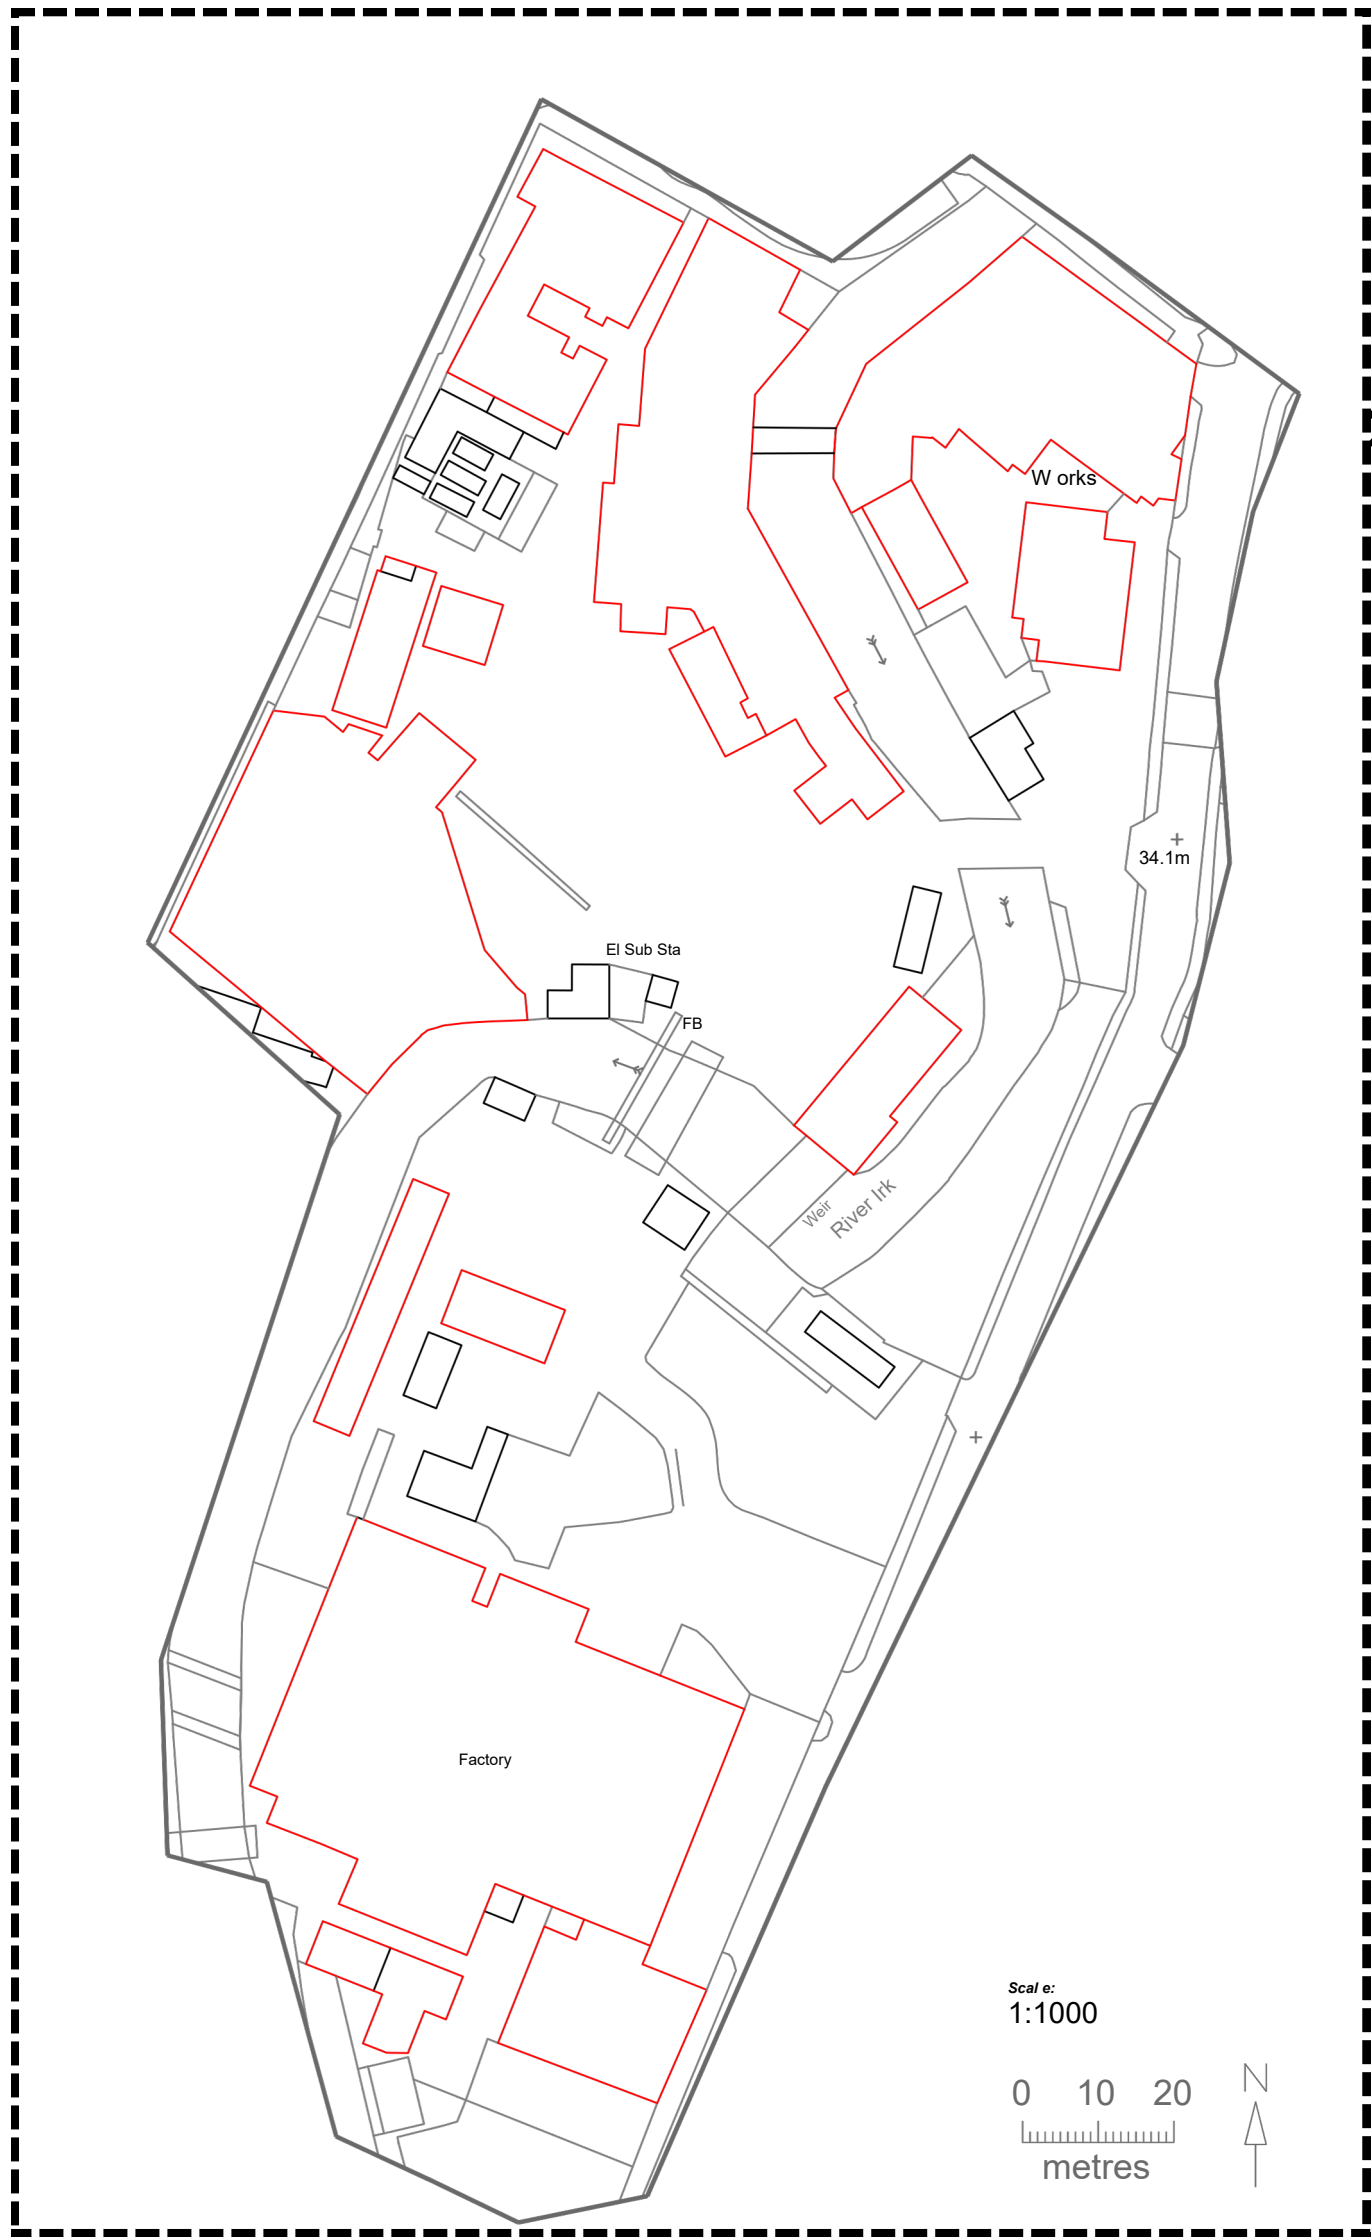
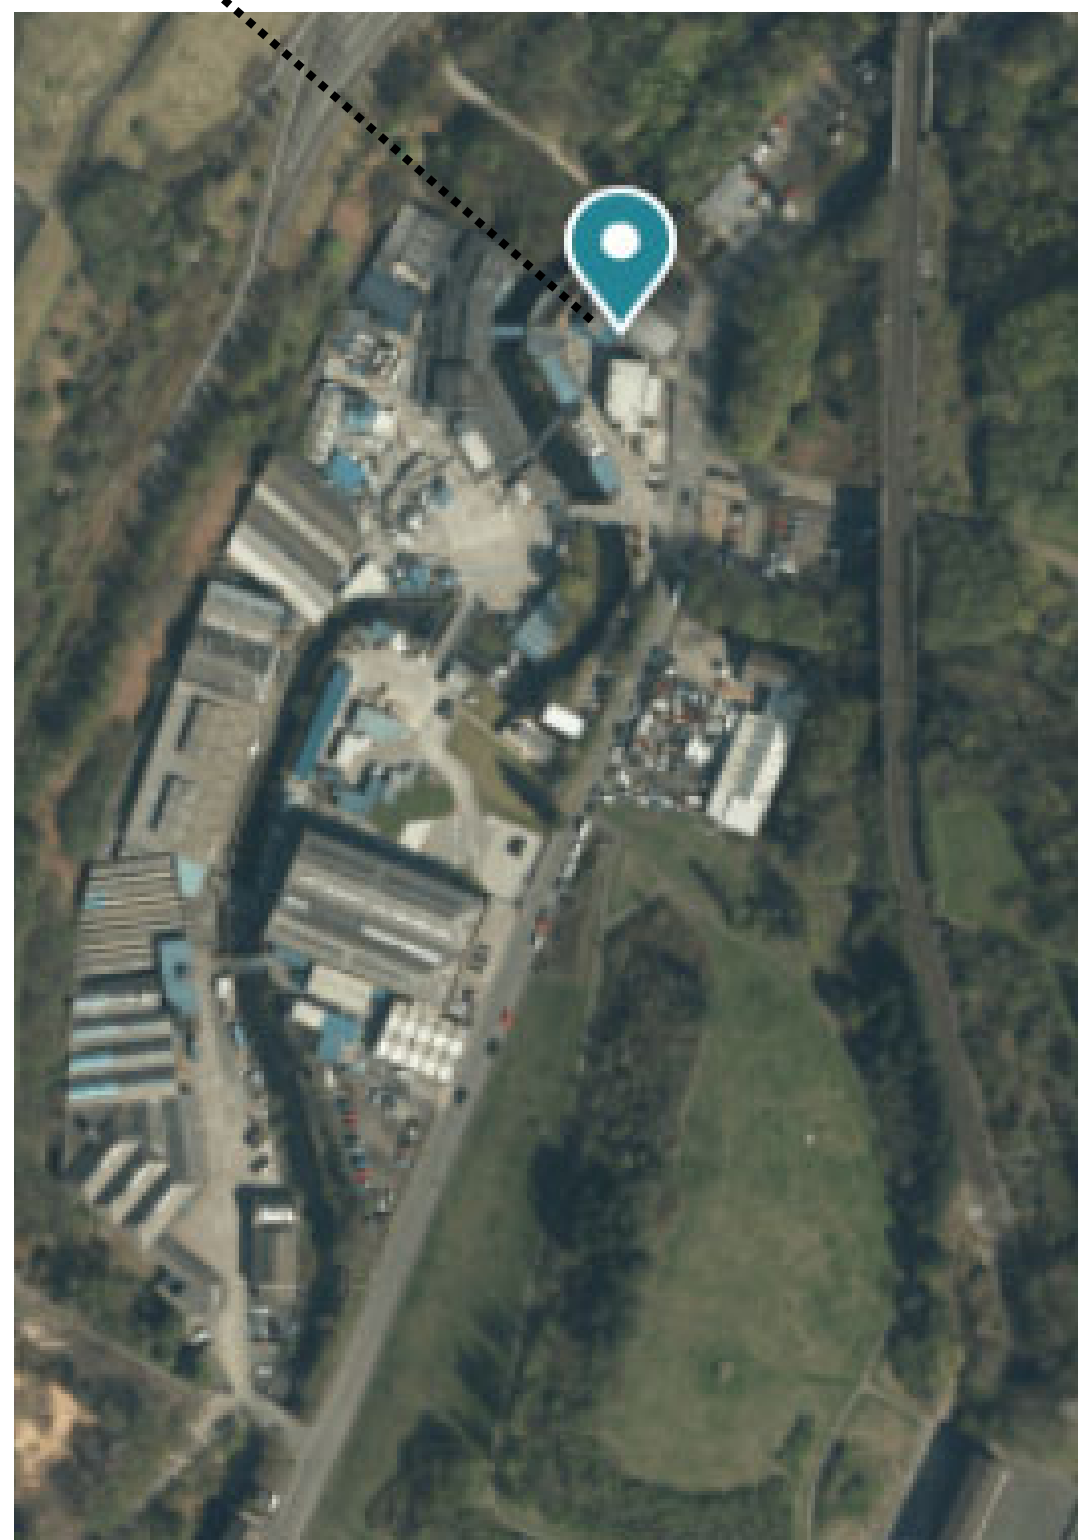


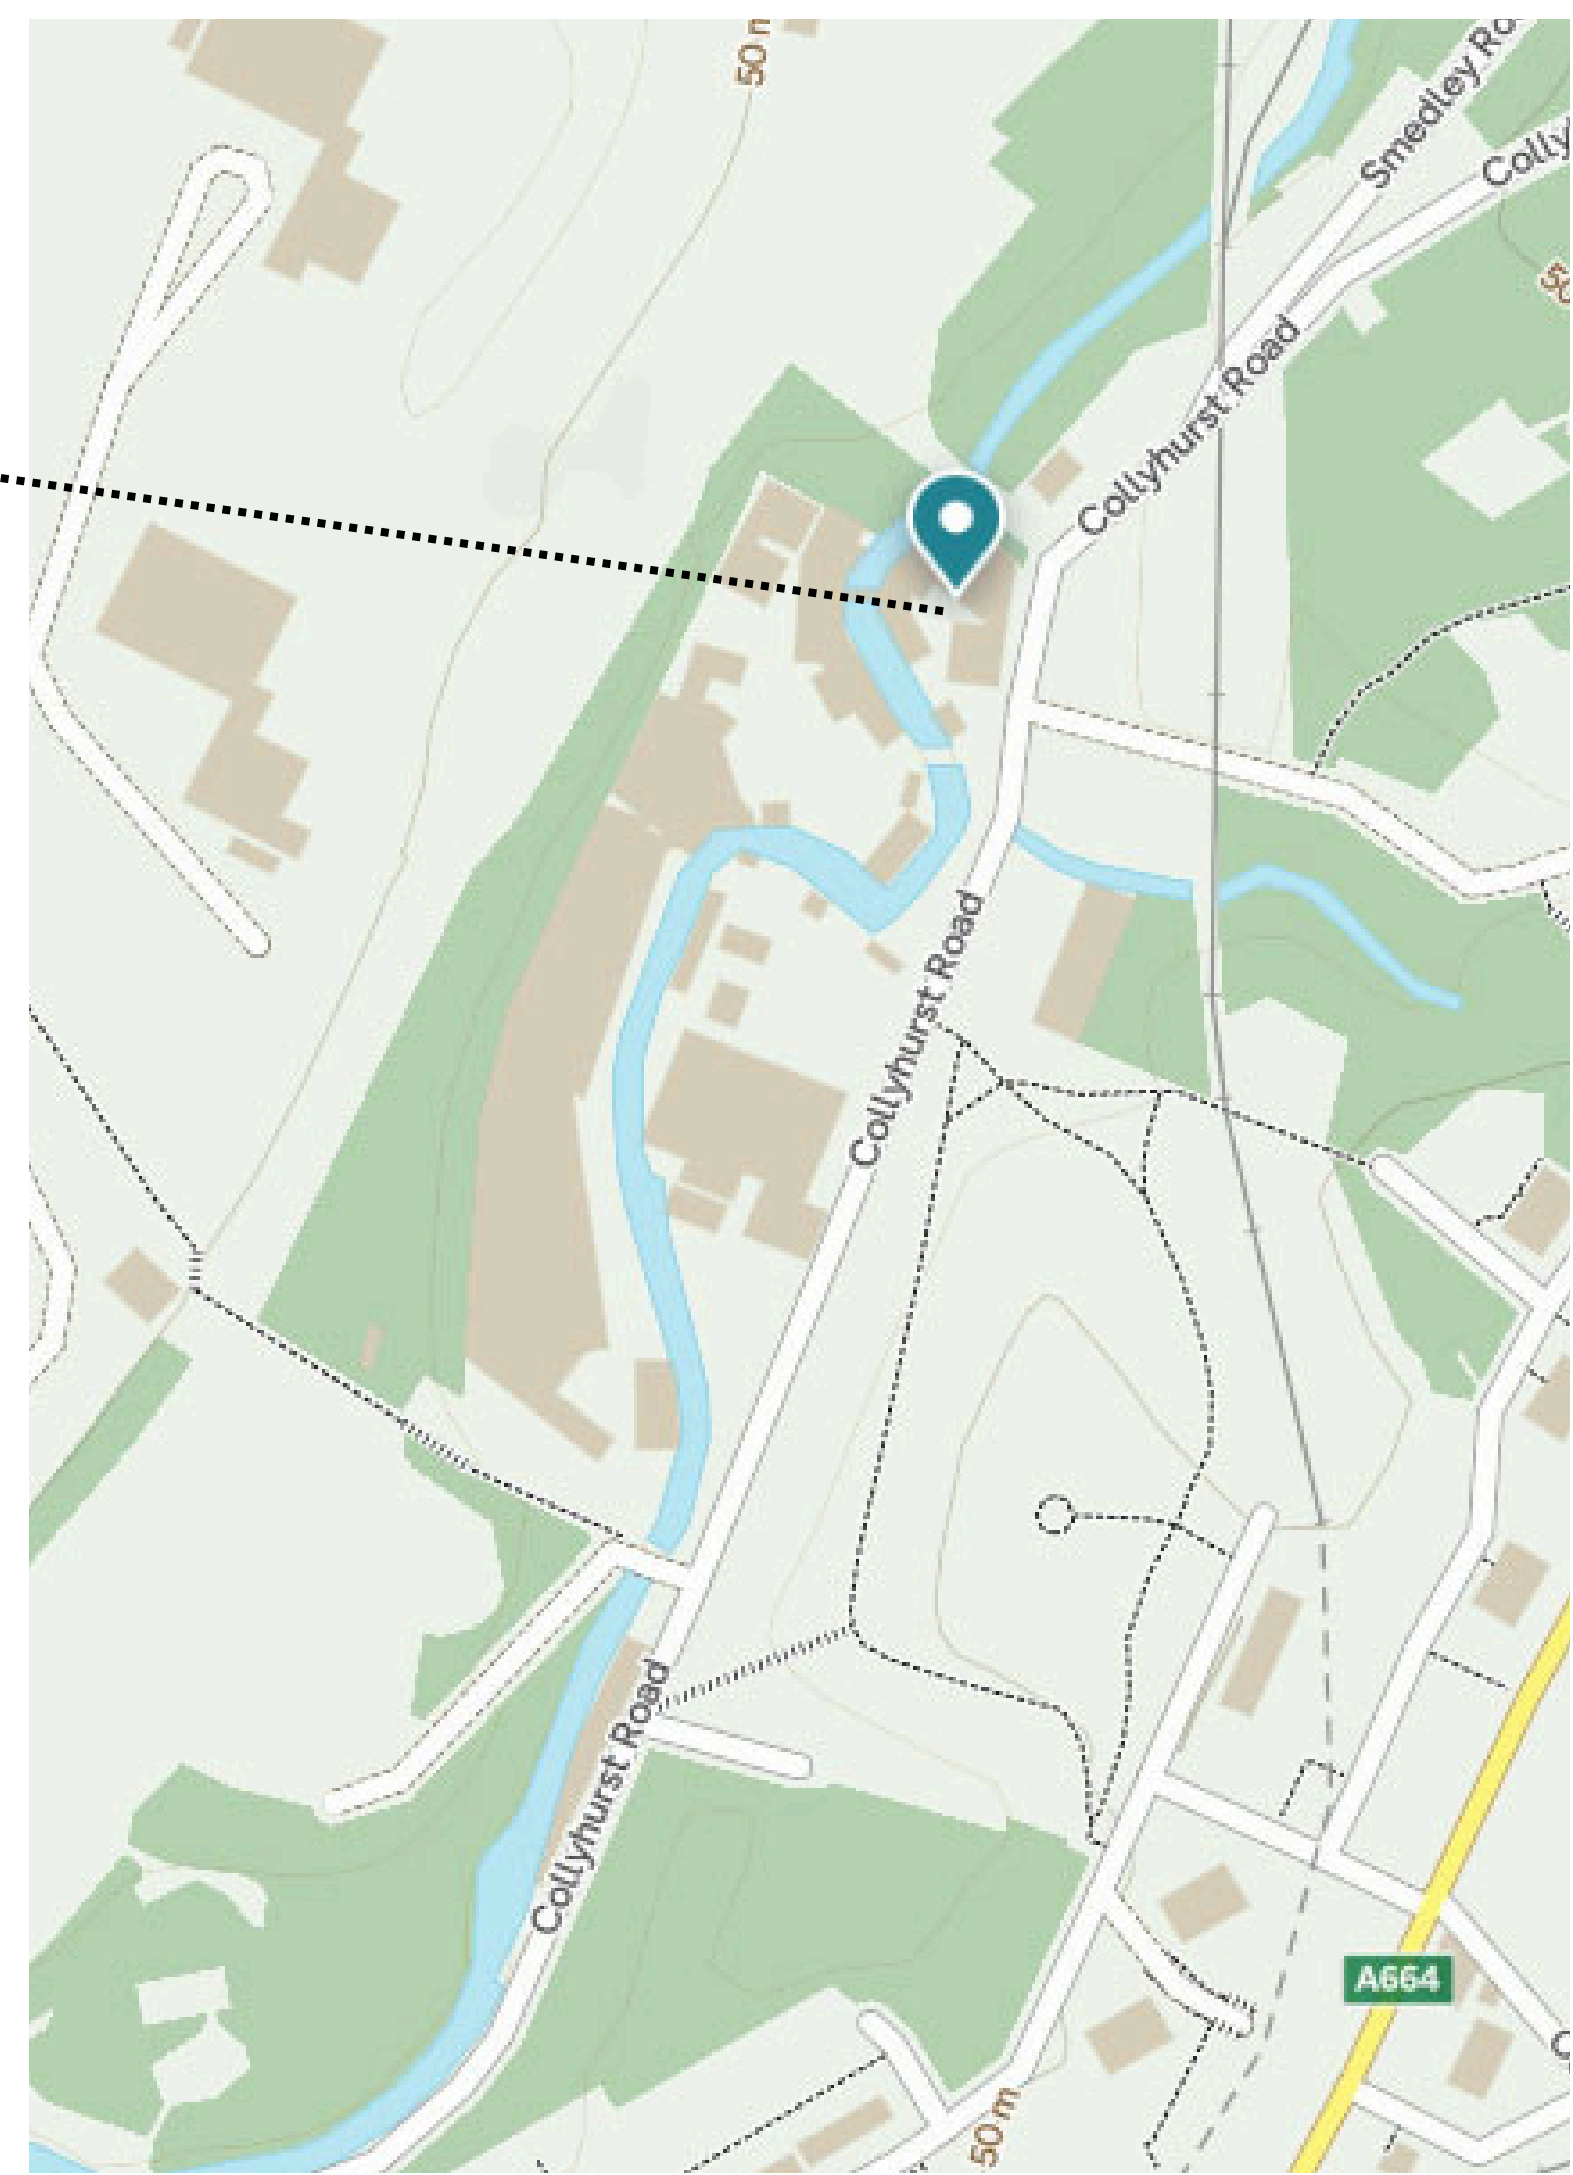

Developer: 	Client  HMG Paints Ltd	Drawing Title: HMG Paints Location Plan For Planning	Location: M40 7RU	Drawn By: CW	Issued By: CW	Project No: CV-HMG_001	Scale: As indicated
	Project: HMG Paints Solar			Date of first issue: 05/01/2026		Drawing No: CV-HMG_001-1	Revision: