KEY PLAN
SCALE 1:1000

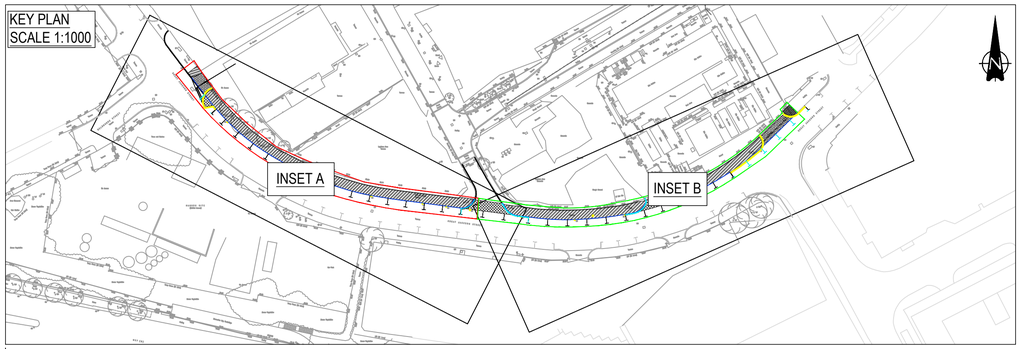

INSET A
SCALE 1:200

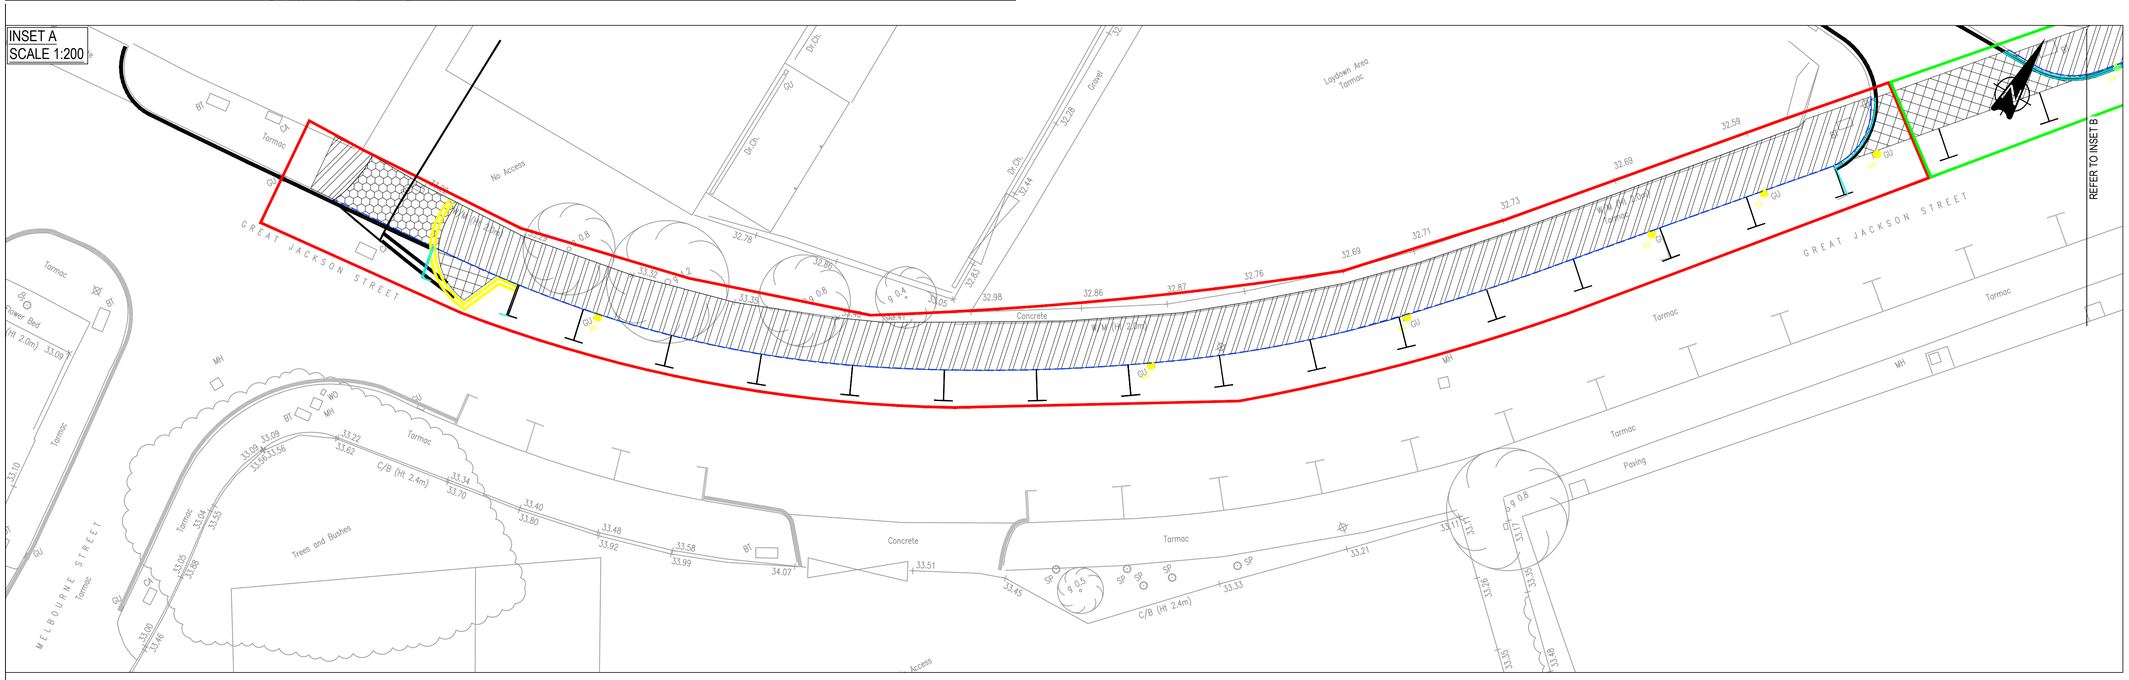

INSET B
SCALE 1:200

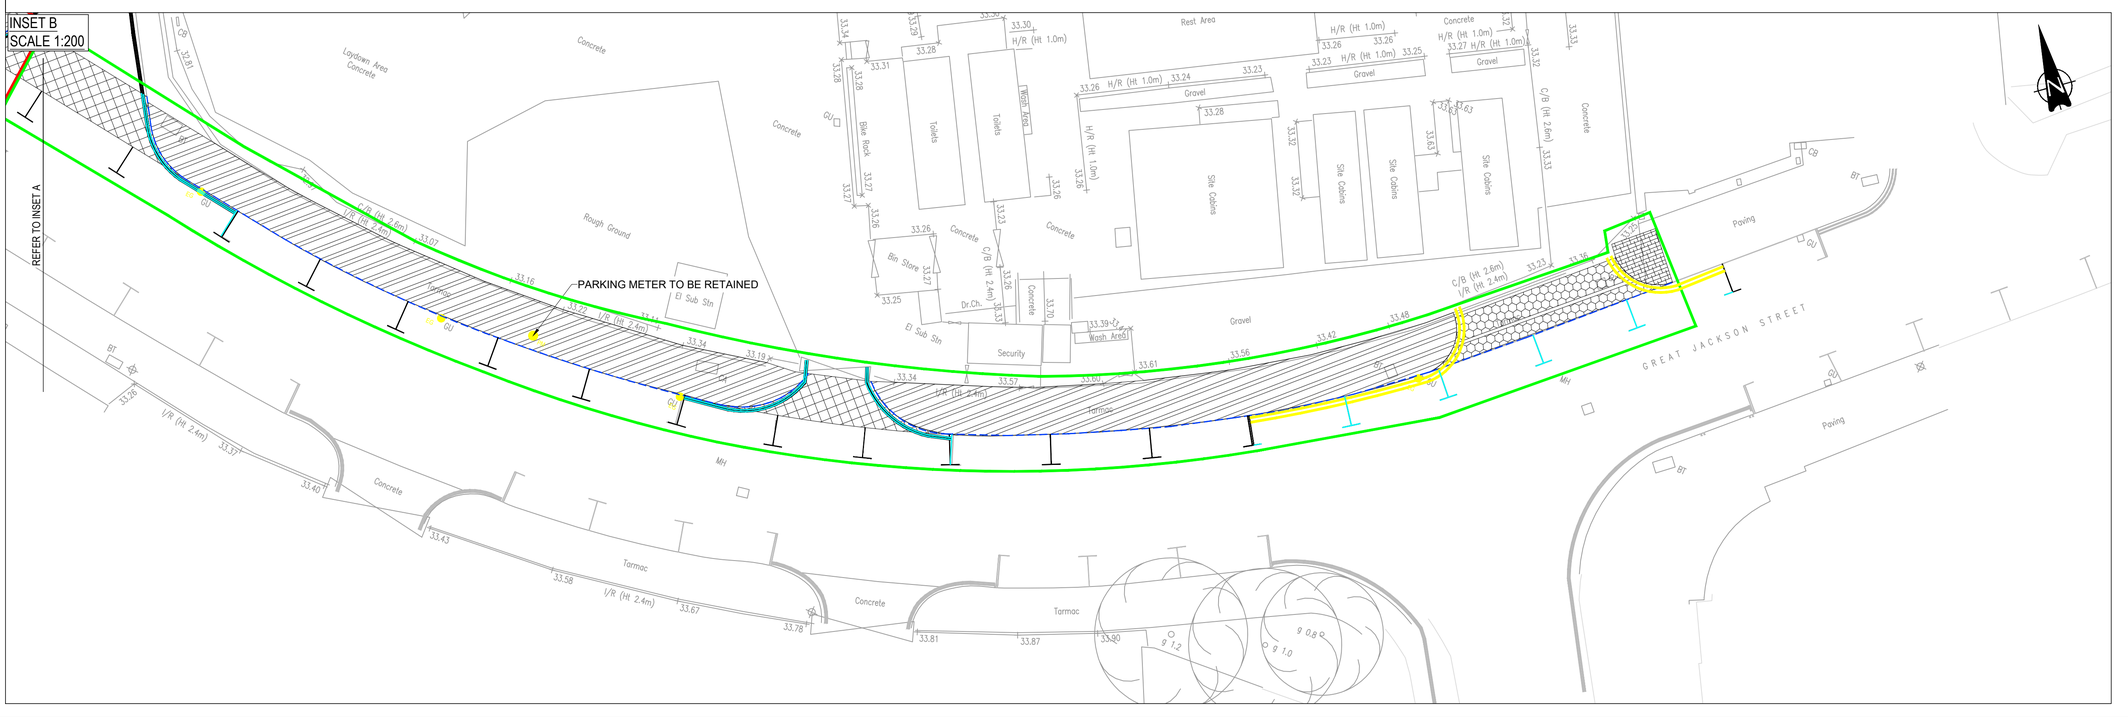

GENERAL NOTES:

1. THIS DRAWING IS TO BE READ IN CONJUNCTION WITH ALL RELEVANT ARCHITECTS AND ENGINEERS DRAWINGS AND SPECIFICATIONS.
2. DO NOT SCALE THIS DRAWING. ANY AMBIGUITIES, OMISSIONS AND ERRORS ON DRAWINGS SHALL BE BROUGHT TO THE ENGINEERS ATTENTION IMMEDIATELY. ALL DIMENSIONS MUST BE CHECKED / VERIFIED ON SITE.
3. ALL DIMENSIONS ARE IN METRES UNLESS NOTED OTHERWISE.
4. FOR GENERAL NOTES REFER TO DRAWING.

KEY

- SECTION 278 PHASE 1 BOUNDARY
- SECTION 278 PHASE 2 BOUNDARY
- CARRIAGEWAY TO BE BROKEN OUT TO ACCEPT PROPOSED FOOTWAY CONSTRUCTION
- FOOTWAY TO BE BROKEN OUT TO ACCEPT PROPOSED FOOTWAY CONSTRUCTION
- FOOTWAY TO BE BROKEN OUT TO ACCEPT PROPOSED CARRIAGEWAY CONSTRUCTION
- FOOTWAY TO BE LIFTED OUT AND MOVED TO STORAGE
- EXISITNG GULLY TO BE CLEANED AND PROVED
- EXISTING GULLY TO REMOVED
- KERBING TO BE BROKEN OUT AND REMOVED TO TIP
- EXISTING ROAD MARKINGS TO BE REMOVED

Rev:	Description:	Date:	By:	Chkd:
P04	REMOVED LINING HIGHLIGHTED	14/10/25	HS	HS
P03	PHASING BOUNDARY ADDED	30/09/25	HS	HS
P02	UPDATED LAYOUT	10/12/24	KS	HS
P01	FIRST ISSUE	04/07/24	JC	HS

Curtins
Merchant Exchange, 17-19 Whitworth Street West, Manchester, M1 5WG
0161 236 2394
manchester@curtins.com
www.curtins.com
Civils & Structures • Transport Planning • Environmental • Infrastructure • Geotechnical • Conservation & Heritage • Principal Designer
Birmingham • Bristol • Cambridge • Cardiff • Douglas • Dublin • Edinburgh • Glasgow • Kendal • Leeds • Liverpool • London • Manchester • Nottingham

Status: SUITABLE FOR INFORMATION — S2

Project: PLOT F, GREAT JACKSON STREET

Drg Title: SECTION 278 WORKS SITE CLEARANCE

Drawn By	Designed By	Checked By
ATL	ATL	HS
Project No: 078524	Date	Scales @ A1: 1:250

Project Code - Originator - Function - Spatial - Form - Discipline - Number: Z1-CUR-G700 - PL - GRD - 90102

Revision: P04

Users/s.1/Projects/078501 - 078600/078524 - Plot F Great Jackson Street/04-Production/44-Models/Drawings/CC-ADS278