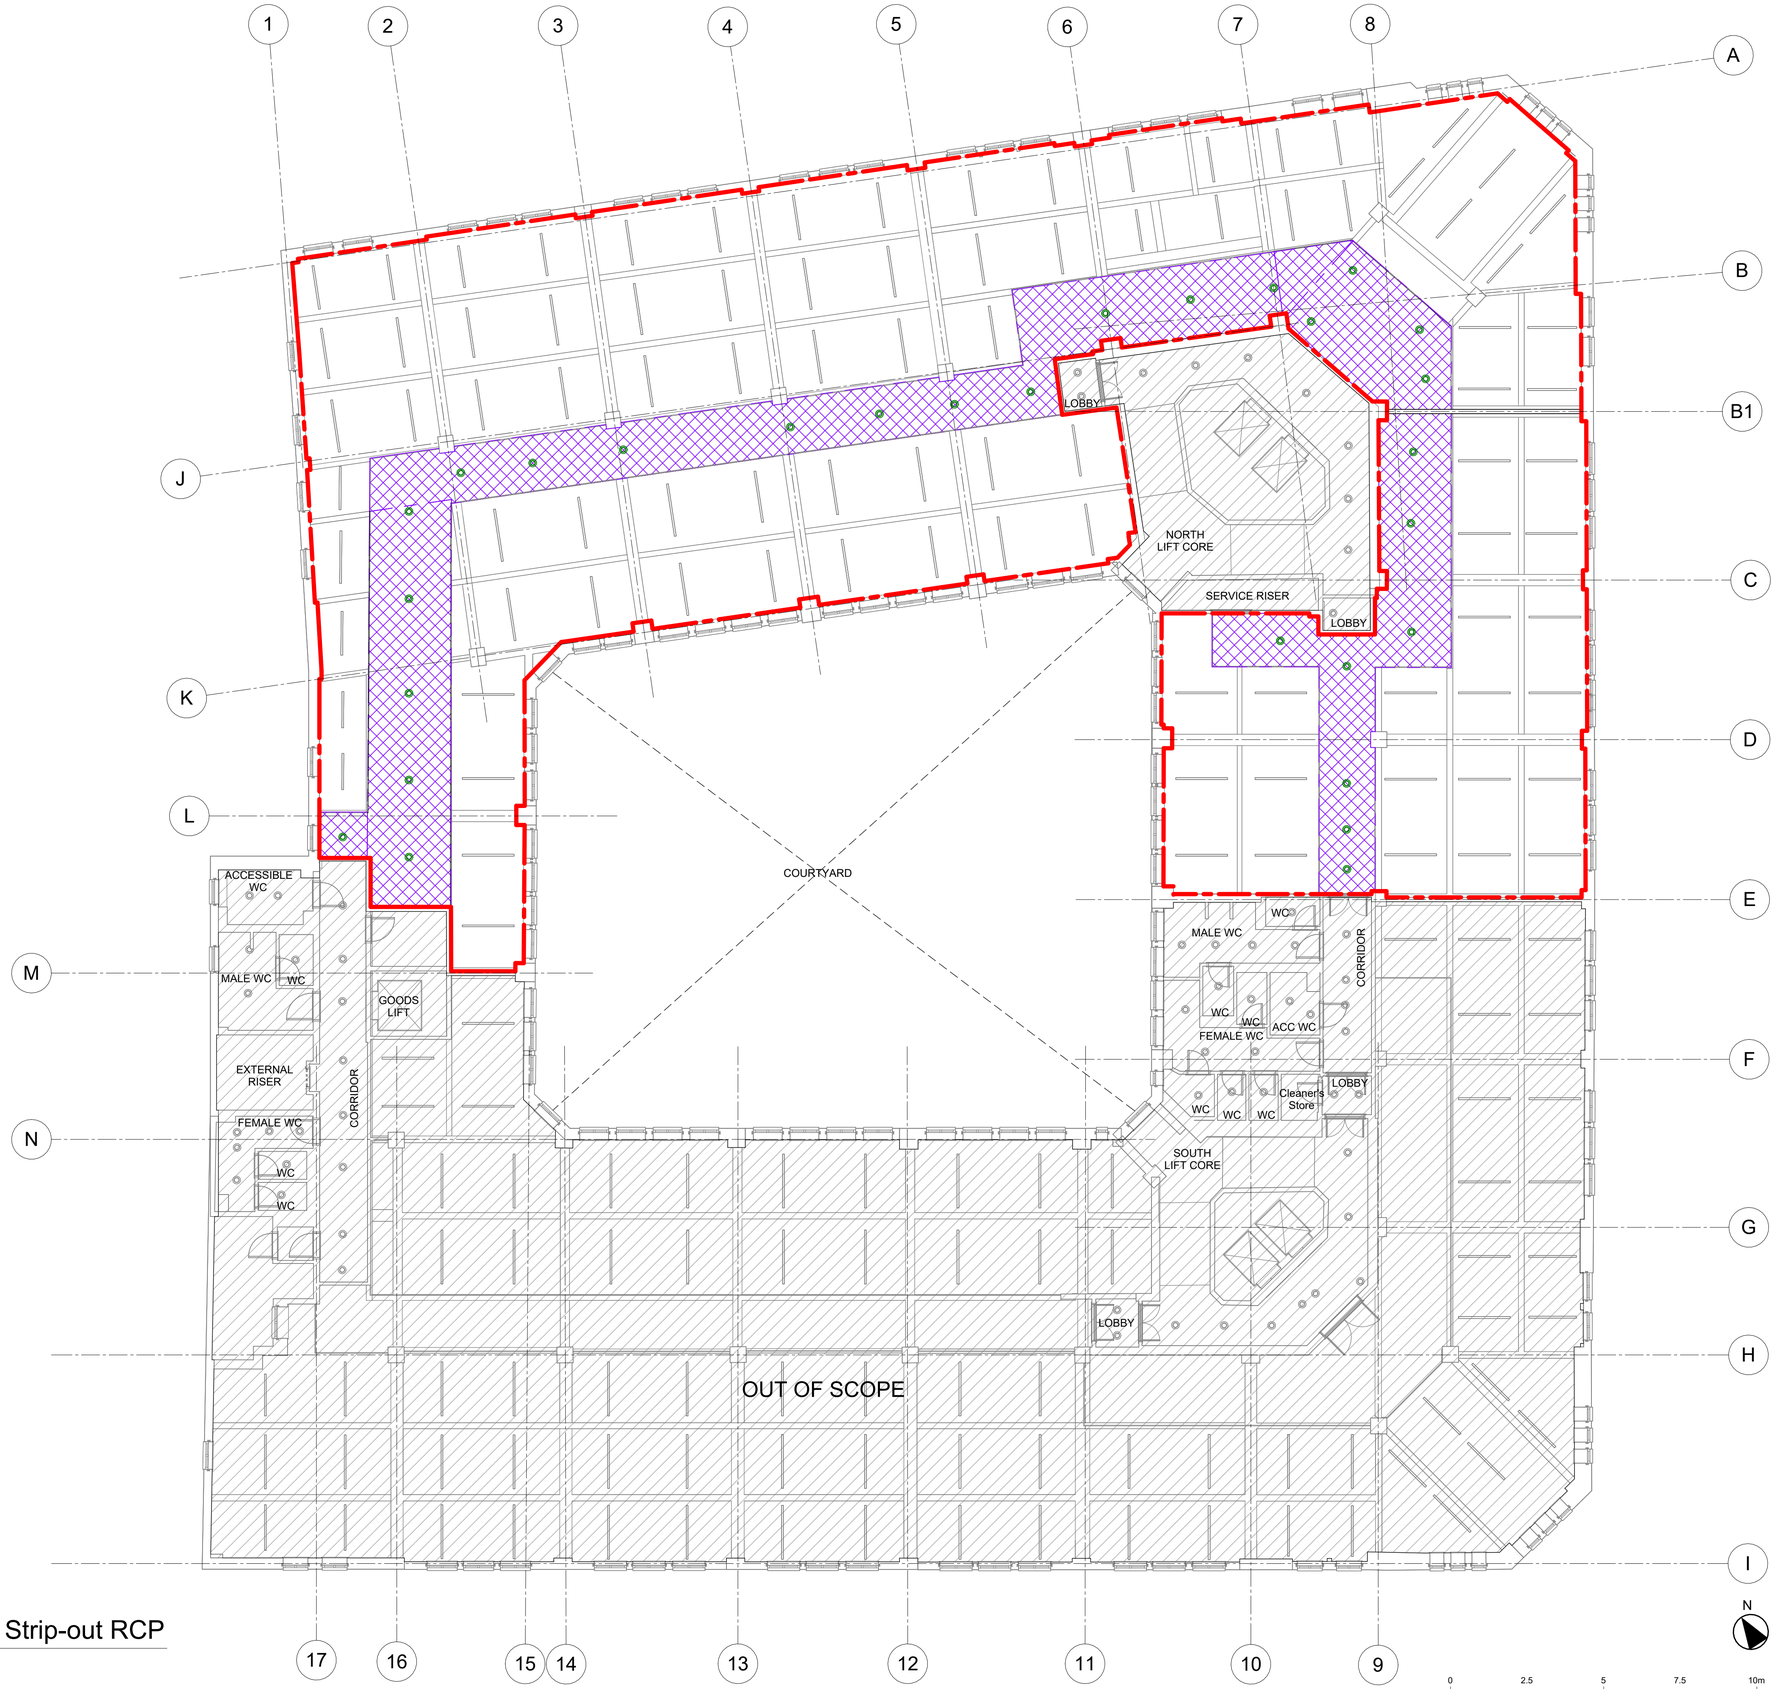


1 Level 08 - Proposed Strip-out RCP

1 : 100

100mm on Original

Print Date: 12/5/2025 11:20:41 AM

NOTES:

This drawing is produced for use in this project only and may not be used for any other purpose. Arcadis (UK) accept no liability for the use of this drawing other than the purpose for which it was intended in connection with this project as recorded on the title block fields 'Purpose of Issue' and 'File Status Code'.
This drawing may not be reproduced in any form without prior written agreement.

RESPONSIBILITY IS NOT ACCEPTED FOR OTHERS SCALING DIRECTLY FROM THIS DRAWING. DO NOT SCALE FROM THIS DRAWING, USE WRITTEN DIMENSIONS ONLY.

Existing building information based on measured survey data which is included within the Appendices of end of Stage Reports – Contractor to undertaken localised checks following strip-out for technical design and coordination, in conjunction with review of Landlord O&M Information.

LEGEND:

- Scope of Works Boundary
- Out of Scope
- Lighting fixures to be stripped out
- Existing bulkhead to be stripped out

PROPOSED STRIP-OUT NOTES:

1. Contractor to confirm any unidentified existing fittings / loose items for responsible removal/decant to an agreed site location on behalf of the client.
2. Contractor to provide detailed site assessment of existing strip out condition further as part of PCSA
3. Contractor team to include for replacement of raised access floors as necessary further to strip out.
4. Contractor team and specialist MEP subcontractors are to advise MEP strip out proposals for Client team acceptance.
5. Refer to Asbestos R&D survey. Any required ACM's removals/works to be undertaken by a licensed specialist in accordance with HSE guidance.

Rev	Date	Description	Prod.	Chk.	Rvd.	App.
L01	03/12/25	LBC Submission	SC/JB	JO	LC	GH/KP

Client:
Government Property Agency

ARCADIS

Registered office: 80 Fenchurch Street, London EC3M 4BT

Coordinating office: 80 Fenchurch Street, London EC3M 4BT

www.arcadis.com

Project: Sunlight House - Floors 7 and 8

Site: Sunlight House, Little Quay Street, Manchester M3 3HP

DrawingTitle: Level 08 - Proposed Strip-out RCP

Designed: ARCADIS	Signed: ARCADIS	Date:
Drawn: SC/JB	Signed: SC/JB	Date: 03DEC25
Checked: JO	Signed: JO	Date: 03DEC25
Reviewed: LC	Signed: LC	Date: 03DEC25
Approved: GH/KP	Signed: GH/KP	Date: 03DEC25
Design Stage: Listed Building Consent		
Original Size: A1	Grid:	Datum:
Suitability Code: A3	Scale: As indicated	Project Number: 30279810

Suitability Description: OFFICIAL-SENSITIVE

Listed Building Consent Submission

Drawing Number: 30279810-ARC-MAN-08-DR-AR-O1112

Revision: L01

© Copyright reserved