


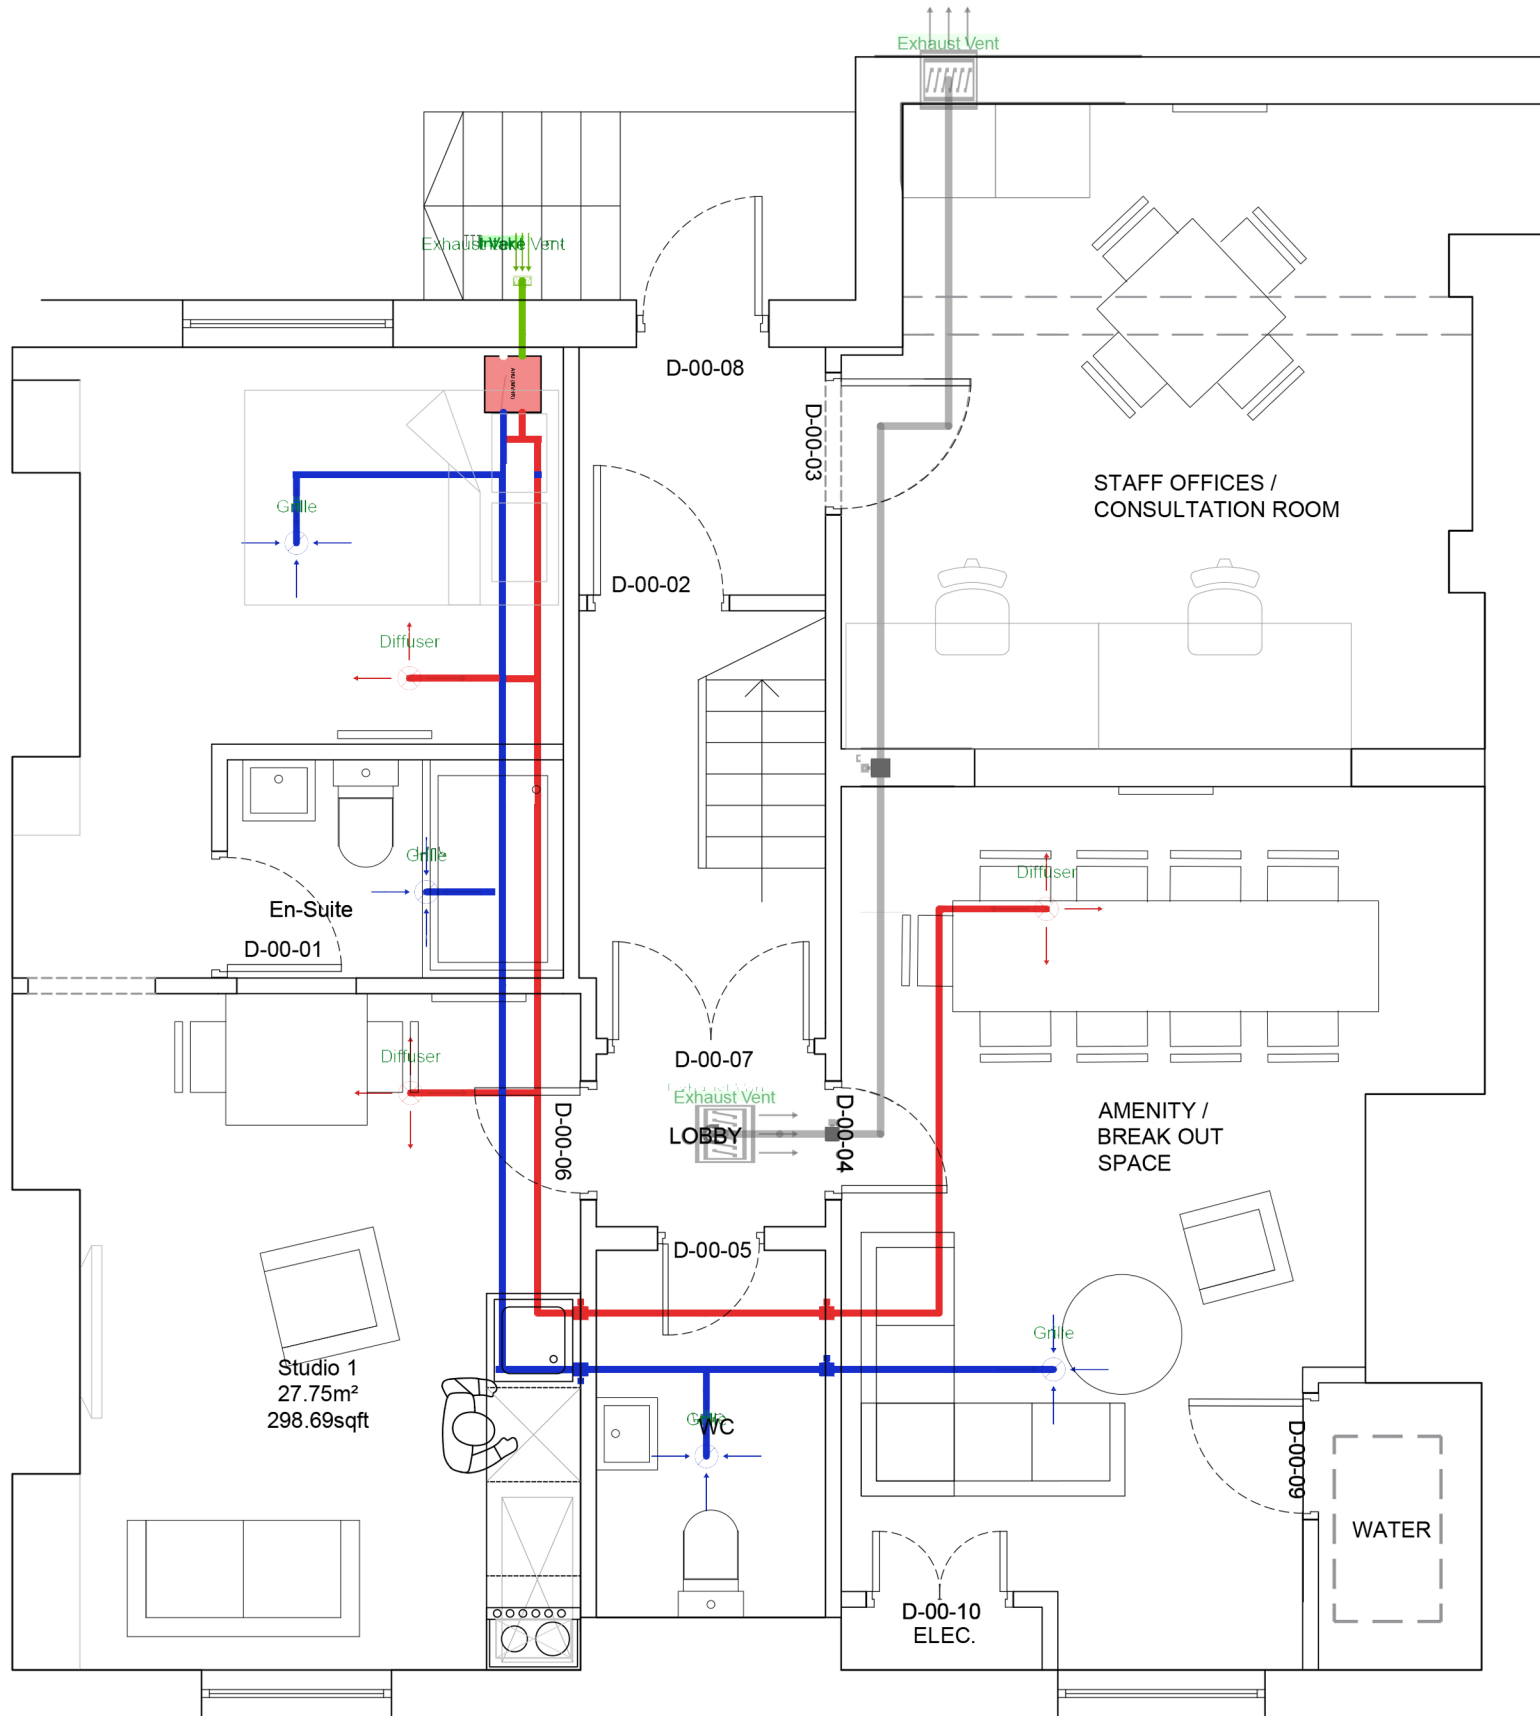

Basement Plan
Scale @ 1:50

REV A - Planning

Revision:	Description:	Date:
1		04.02.2026



CLIENT:

AEDI

PROJECT:

MANOR STREET

BASEMENT VENTILATION SERVICES

PROJECT NO.:	10
DESIGNER:	SC
REVIEWER:	
APPROVER:	
SCALE:	1:40 @ A3

