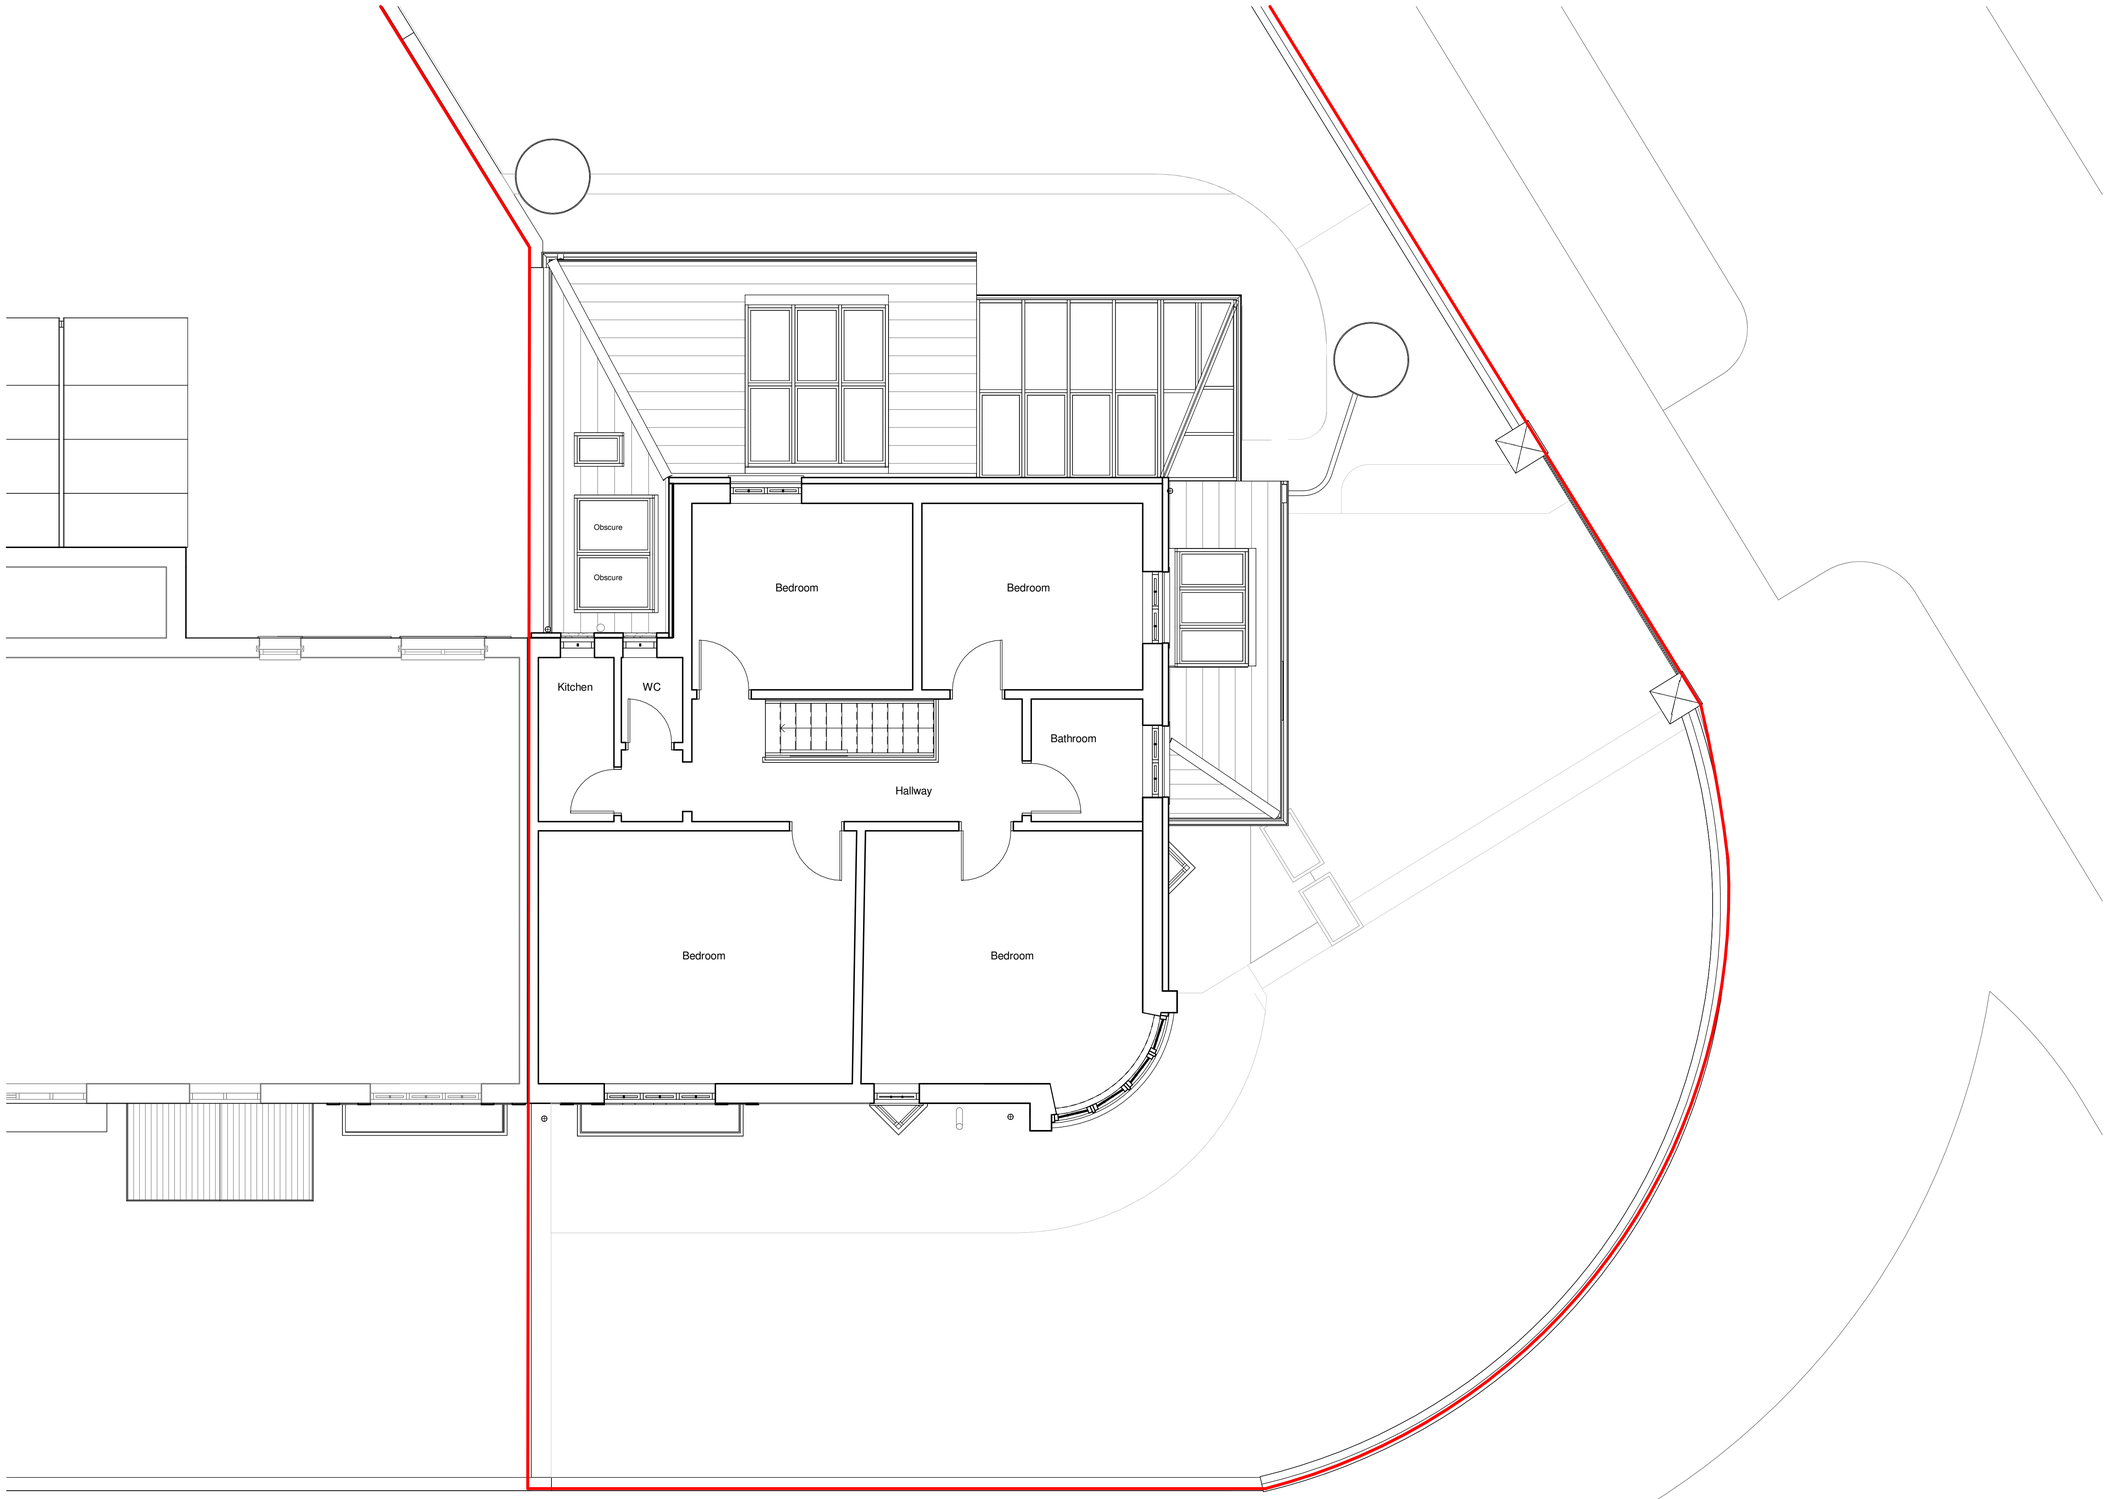

1 **Level 1 - Proposed.**
1 : 50

Notes:

THIS DRAWING IS FOR GUIDANCE ONLY

THIS DRAWING IS NOT TO BE SCALED. EXCEPT FOR THE PURPOSES OF PLANNING APPLICATIONS AND FOR LEGAL PLANS WHERE THE SCALE BAR **MUST** BE USED. ALWAYS REFER TO FIGURED DIMENSIONS.

CONTRACTORS, SUBCONTRACTORS AND SUPPLIERS MUST VERIFY ALL DIMENSIONS ON SITE BEFORE COMMENCING ANY WORK OR MAKING ANY SHOP DRAWINGS.

THIS DRAWING IS TO BE READ IN CONJUNCTION WITH STRUCTURAL, MECHANICAL AND ELECTRICAL ENGINEERS DRAWINGS AND ALL DISCREPANCIES ARE TO BE REPORTED TO THE ARCHITECT.

N

Rev	Revision Details	Dr	Date
P7	NMA Application		221225
P6	Planning Amendments		210425
P5	Planning		010325
P4	Planning Final Draft		240225
P3	Planning Draft		090225
P2	Design Update		110924
P1	Design Update		090824

STUDIO 10 ARCHITECTURE

Client's Name
Christopher Rattew

Job Title
14 Conyngham Road,
Manchester, M145SA

Drawing Title
Proposed Floor Plan - Level 1

Scale
1 : 50 @ A1
metres 1 2 3 4 5

Drawn: DF
Checked: DF
Date: 22/12/2025 16:47:21

Job No: 23-17
Drawing No: P-P-X-01
Rev: P7

Status
PLANNING