
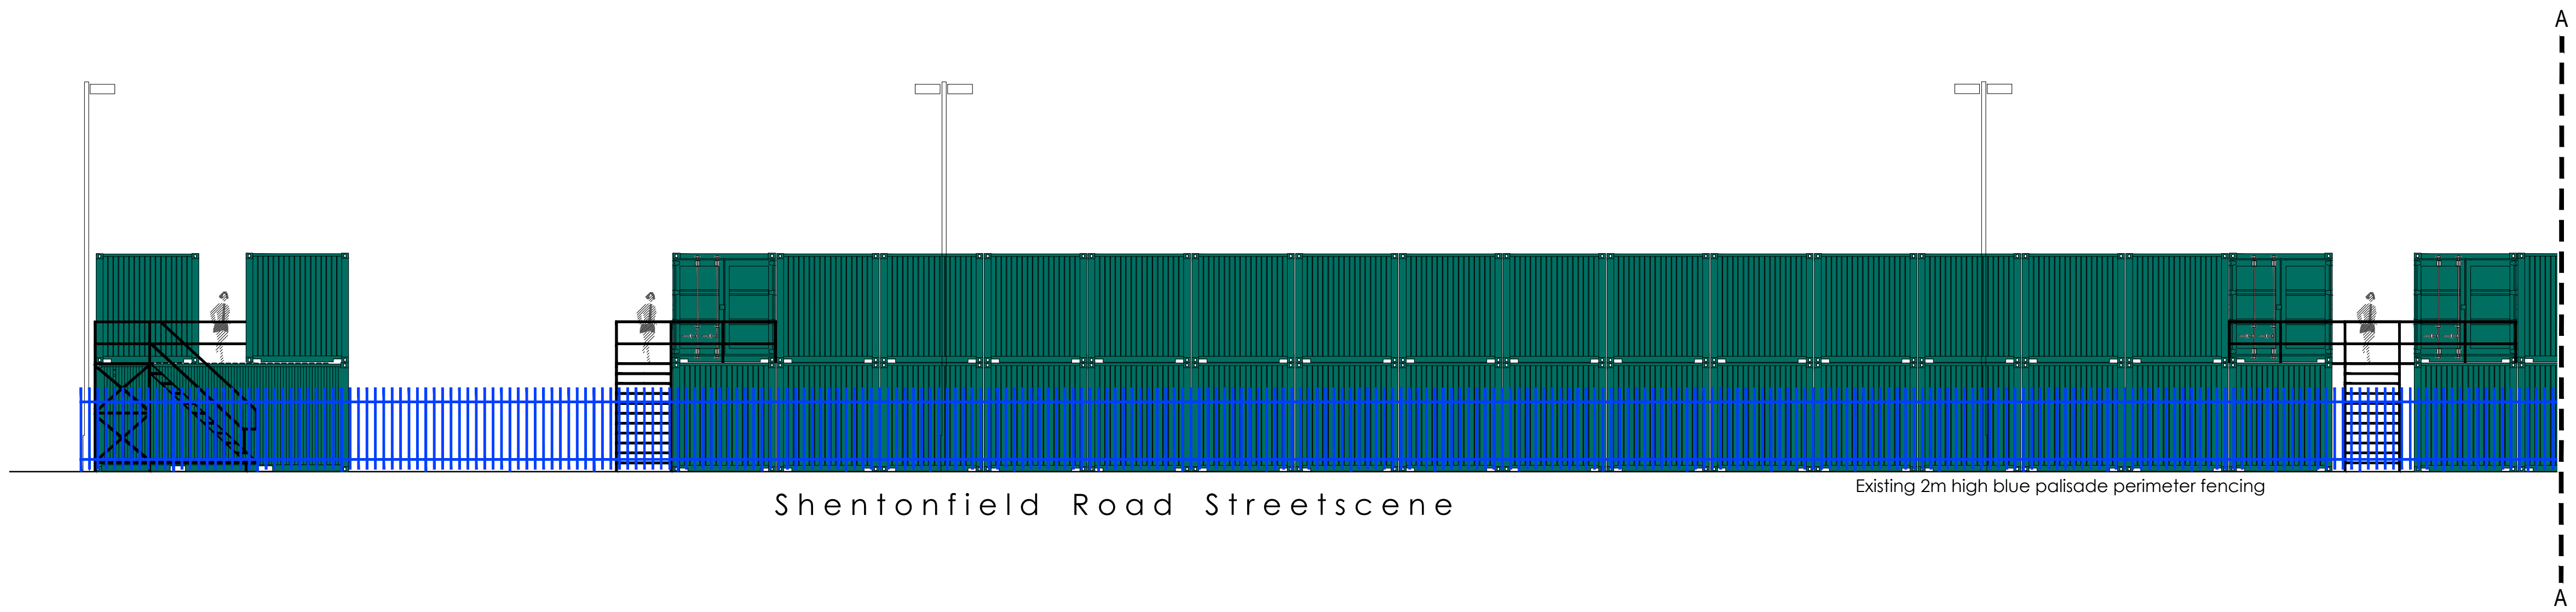
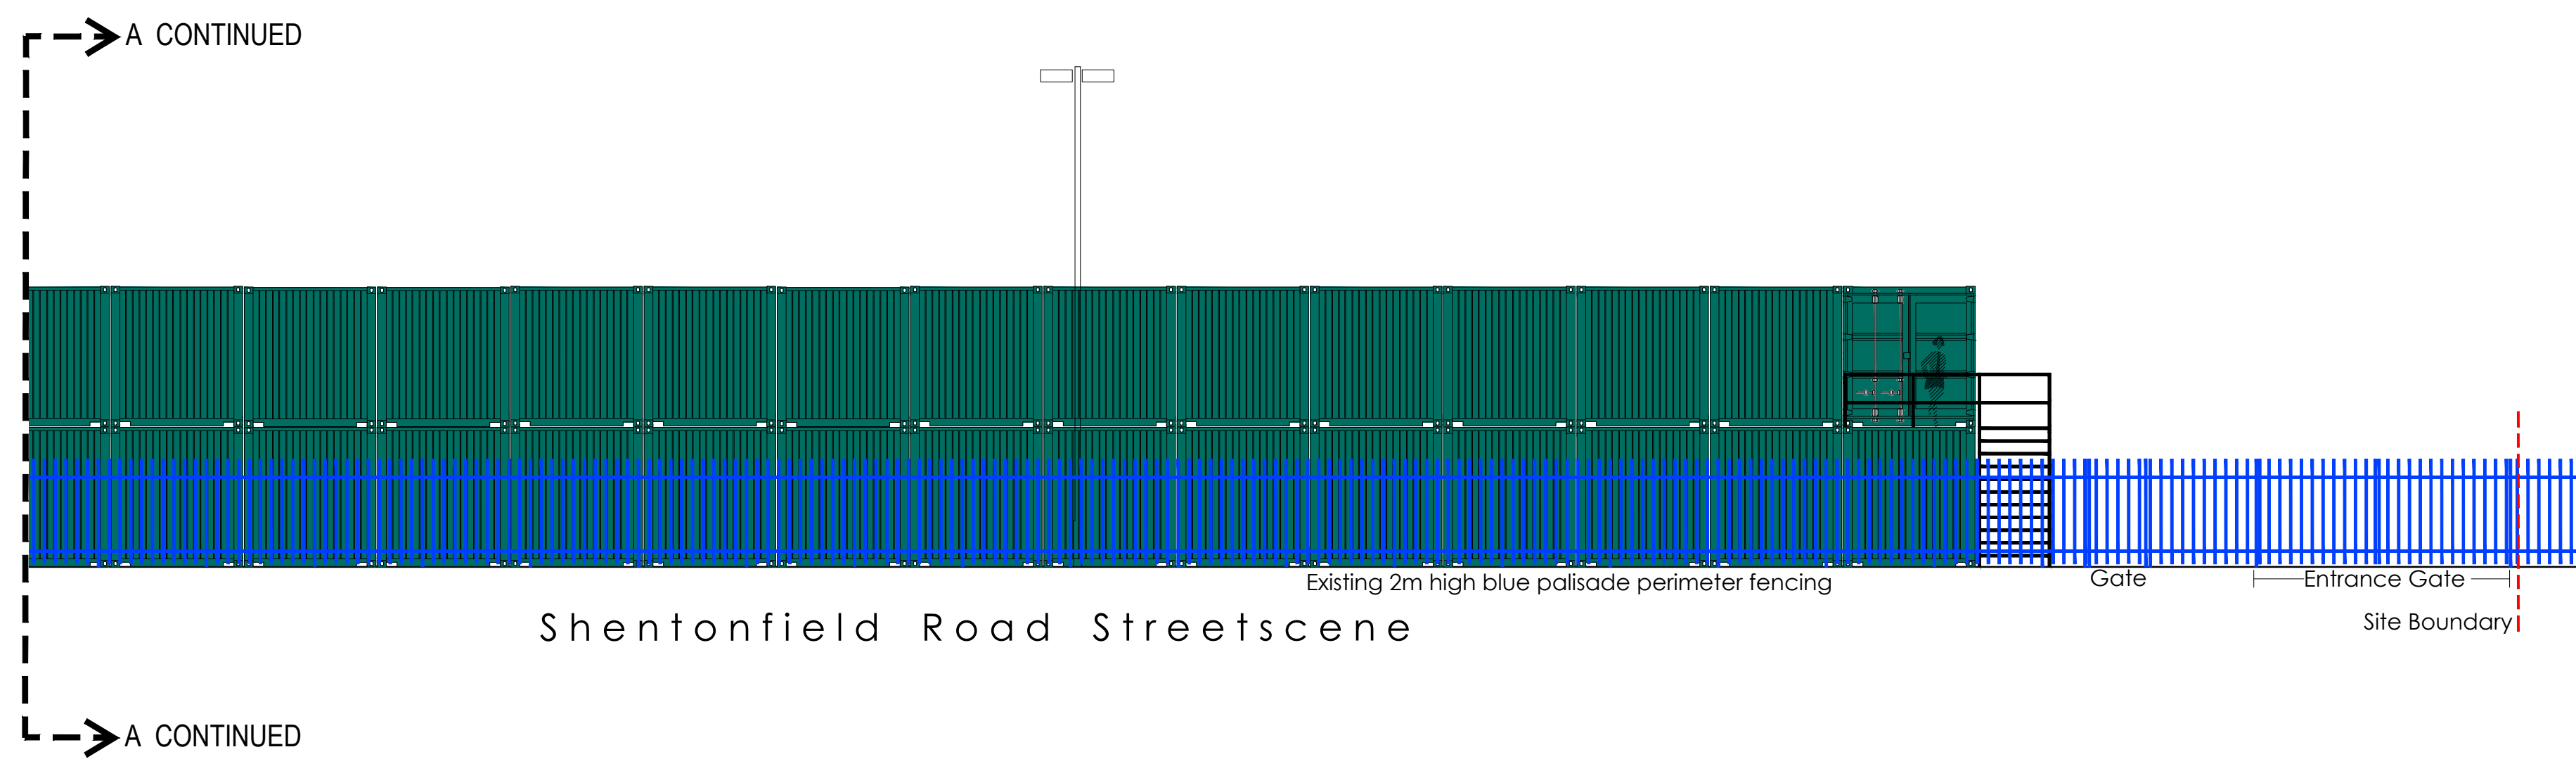


SCALE BAR 1:100

Planning Issue

revision:		date:	
client:	project:	drawing:	
STORAGE TIME	SHENTONFIELD ROAD SHARSTON	STREETSCENES TO SHENTONFIELD & CARRSFIELD RD	
project no:	drawing no:	revision:	drawn: checked: date: scale @ A1
7527	P-04	BB	DEC.25 1:100

street design partnership
architecture - urban design - interiors

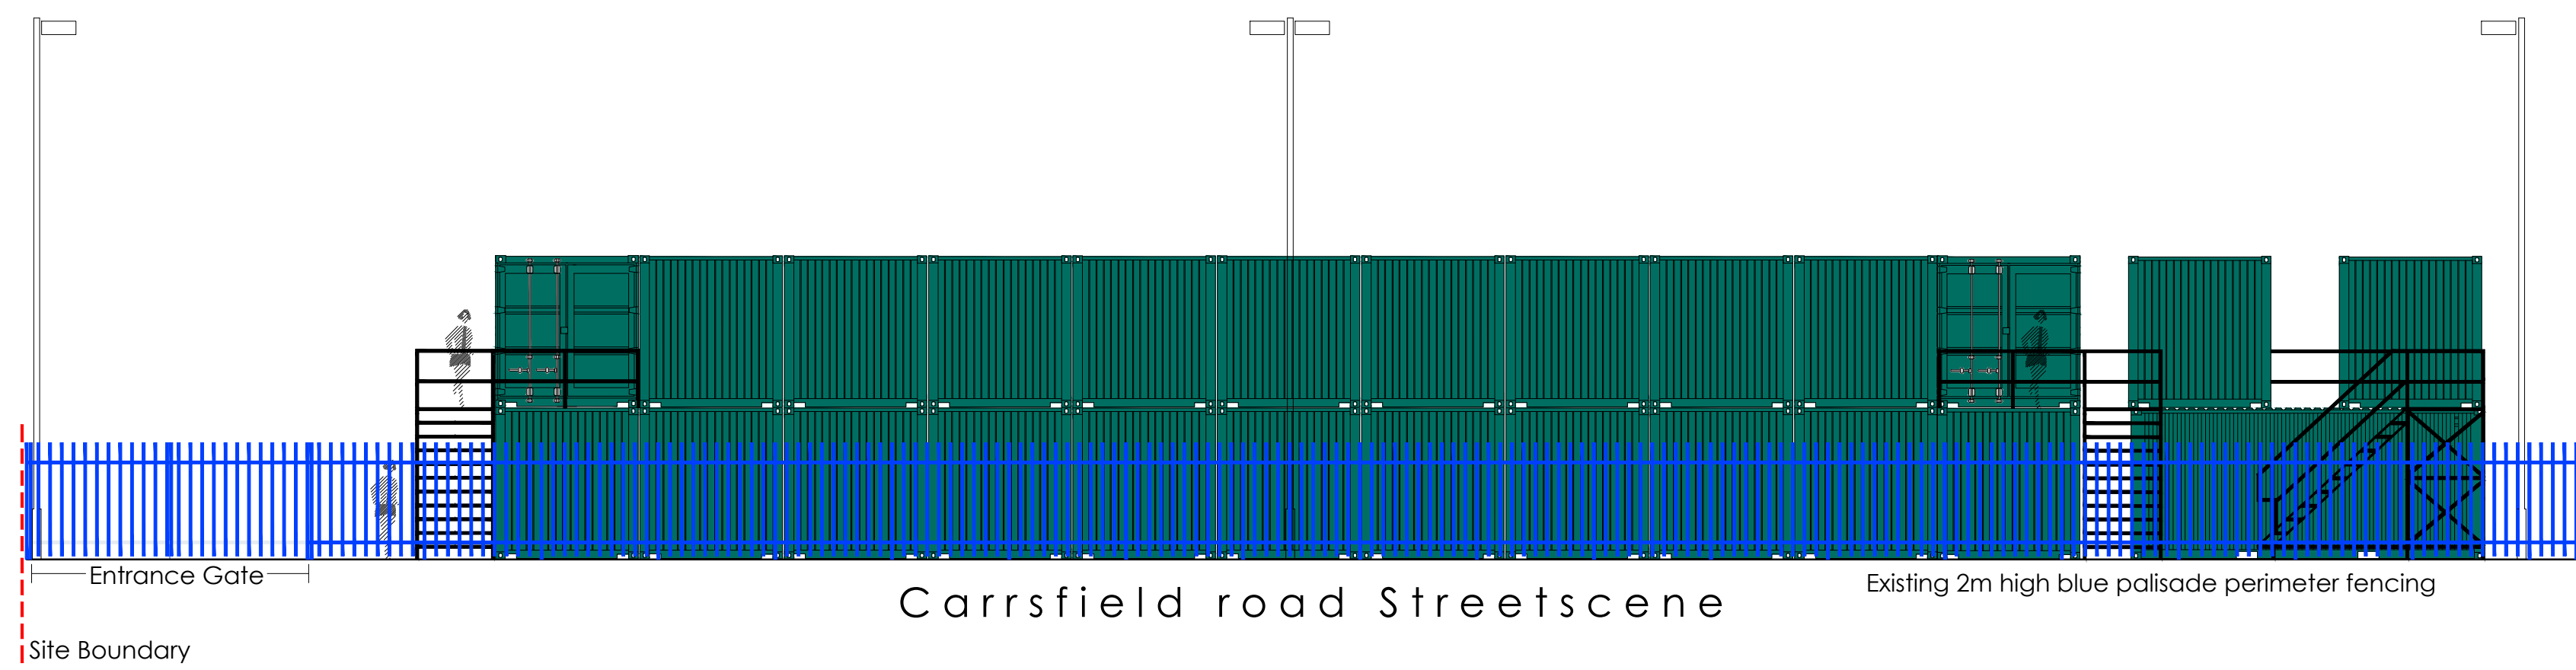

16 Brewery Yard, Deva City Office Park, Salford, M3 7BB t. 0161 834 7262 e. info@street-design.net w. www.street-design.net