
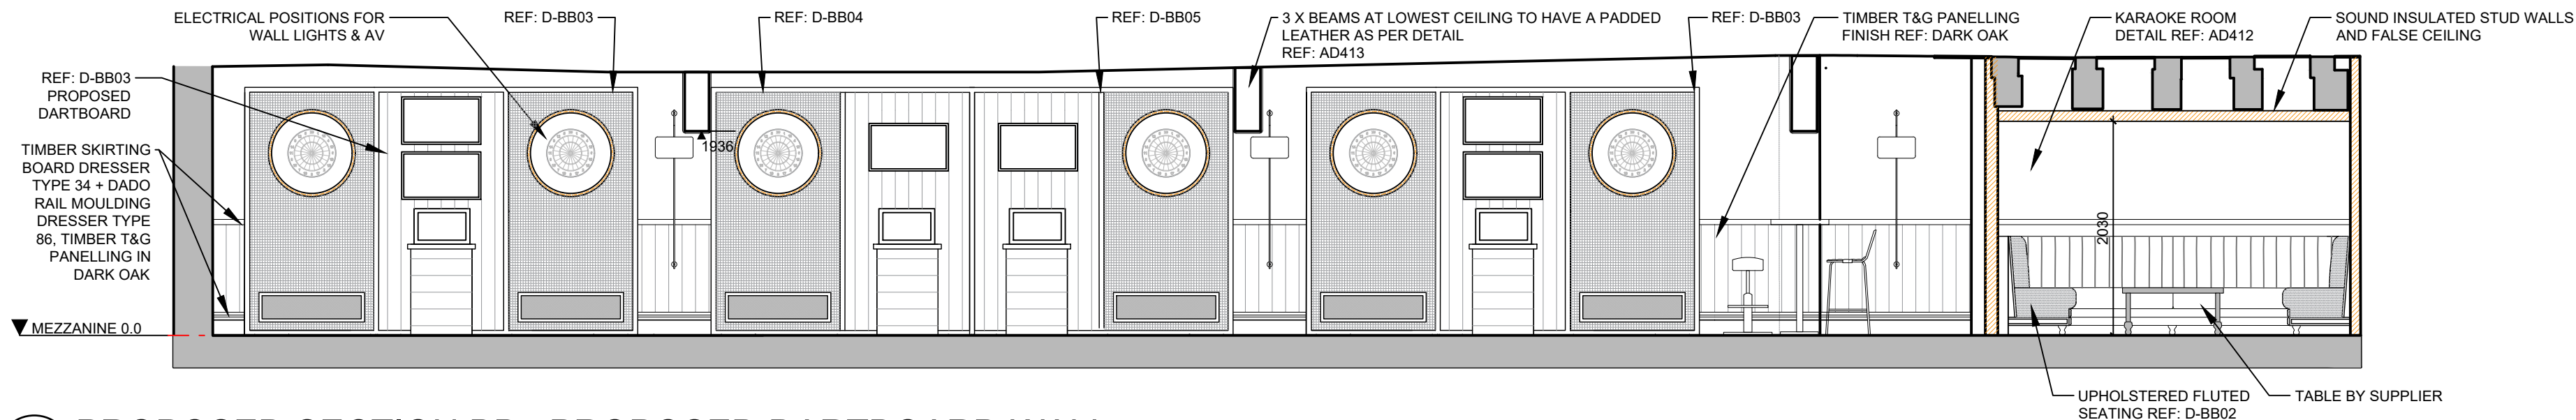


Do not scale from this drawing. All dimensions to be checked on site prior to manufacture and construction. This drawing is the property of Harrison Ince Holdings Limited and should not be reproduced without permission. All discrepancies to be brought to the attention of the architect immediately. This drawing is to be read in conjunction with the specification / bill of quantities and related drawings.

REVISIONS

-	FIRST ISSUE	17.03.2025	MSM
A	REVISED AFTER 18.03.25 MEETING	20.03.2025	MSM
B	FOR PLANNING	21.03.2025	LEB
C	REVISED	23.04.2025	MSM
D	REVISED AFTER 07.08.25 MEETING AND AV SCREENS DETAILS	20.08.2025	MSM



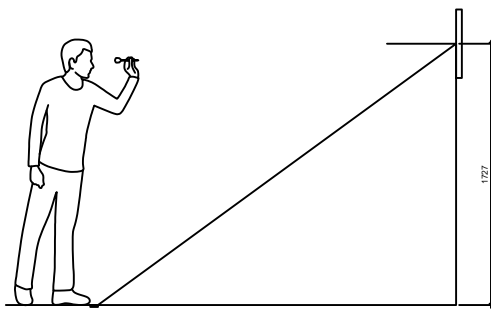


PROPOSED SECTION BB : PROPOSED DARTBOARD WALL

STANDARD DARTBOARD HEIGHT

FINISHES KEY		
NAME	TYPE	
DARTBOARDS FRAMES FINISH AND STORAGE FRONT PANELS: DARK OAK STAIN		
DARTBOARD CORK PANELS: SPD FEATURE WALL CORK - COUNTRY CORK ROLL 1.22M WIDE, 6MM THICK TO BE CUT IN HORIZONTAL PANELS (REPLACEABLE WHERE NECESSARY)		
DARTBOARD T&G PANEL PAINTED IN SIGNAGE COLOUR		
ROUND DARTBOARD FRAME PAINTED IN F&B OFF BLACK		
DARTBOARD HARDWOOD STORAGE UNIT TOP FINISH: DARK OAK		
FLOORING: FORBO: ALLURA AMBER ELEGANT OAK PLANKS 1200X200MM LARGE HERRINGBONE		
CEILING PAINTED IN F&B ELEPHANT BREATH		
DARTBOARD GRID IN BRONZE		




FINISHES

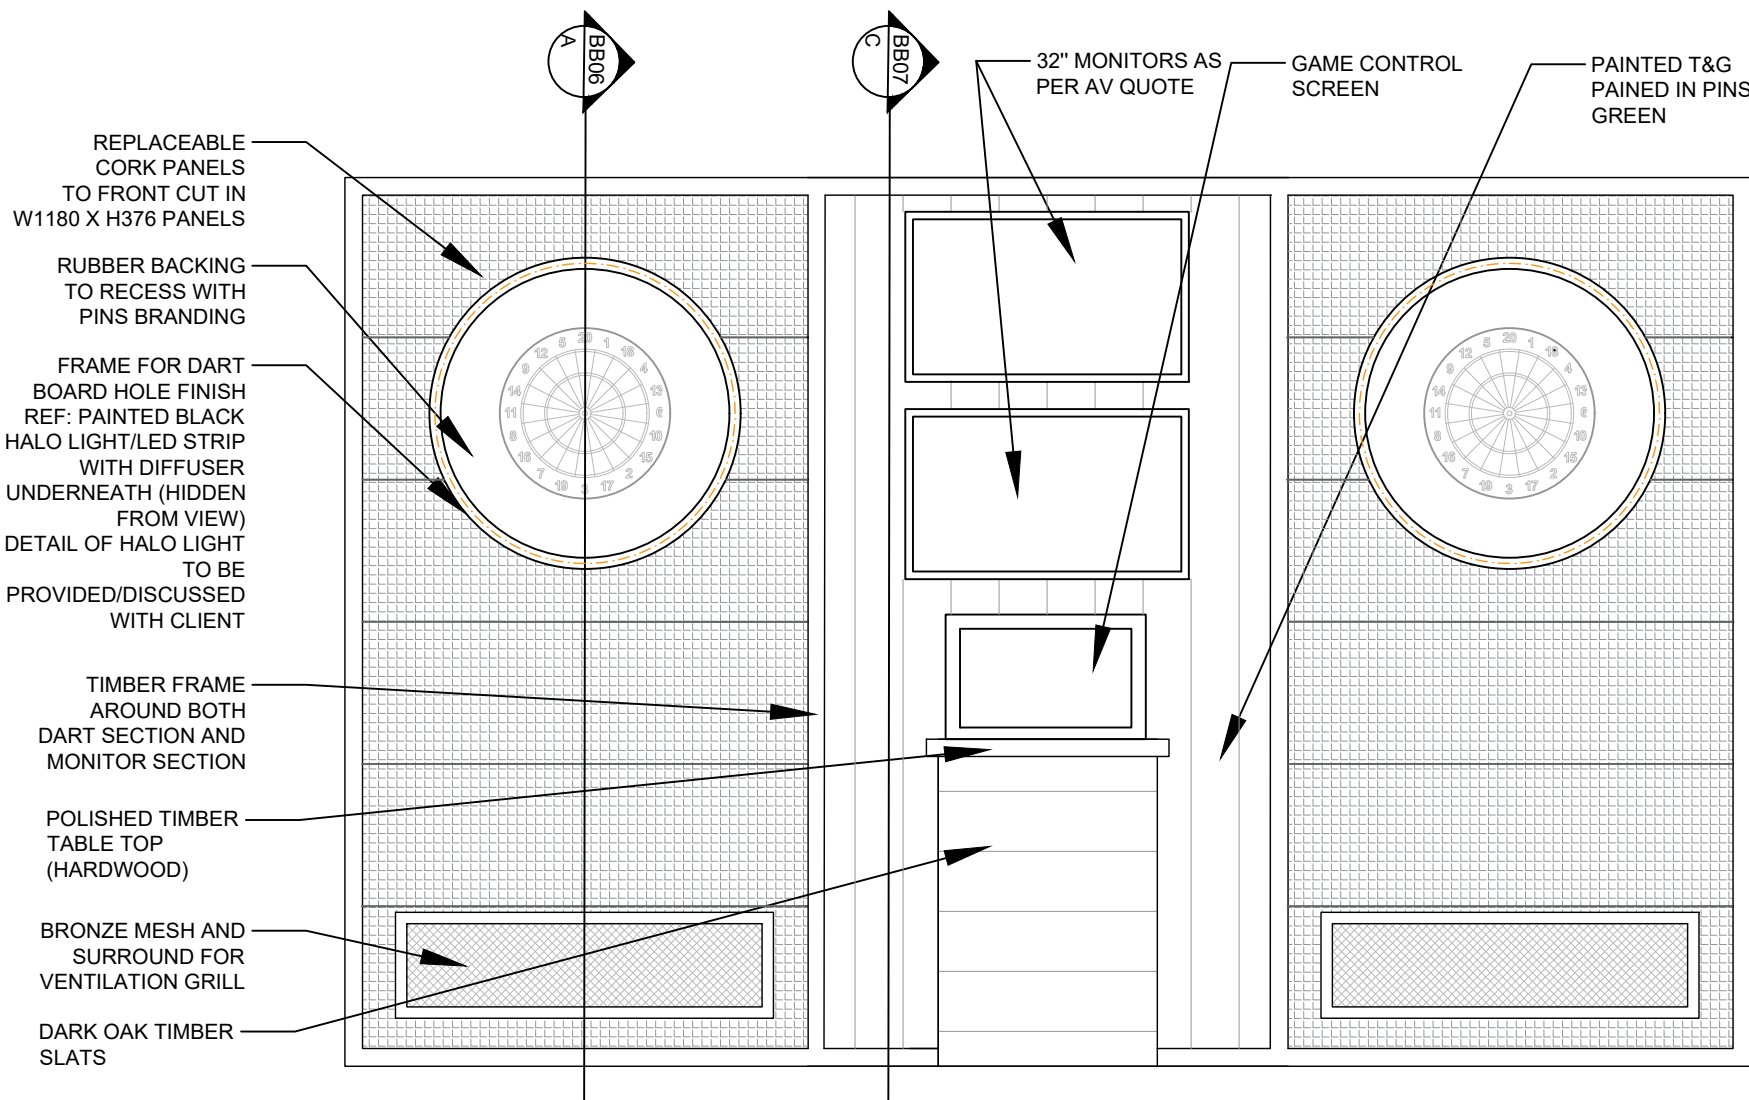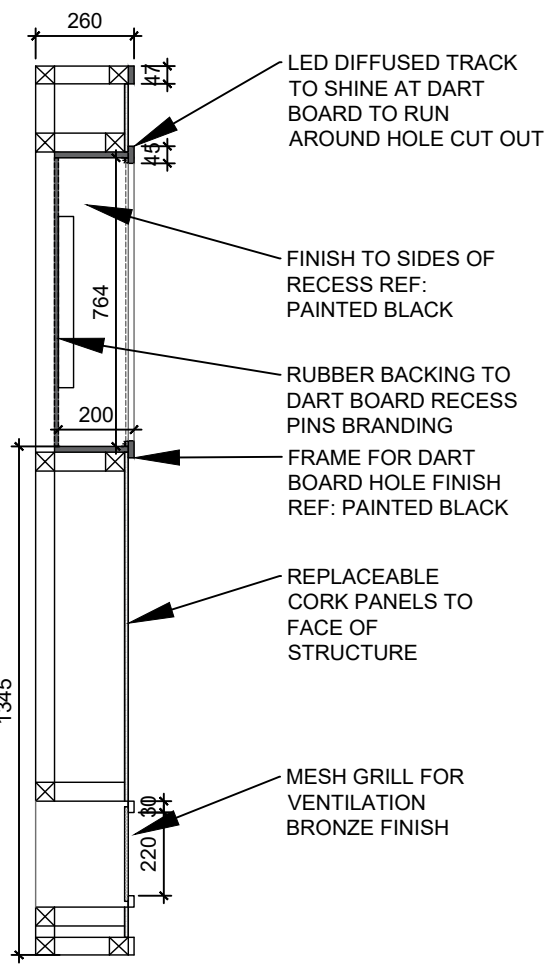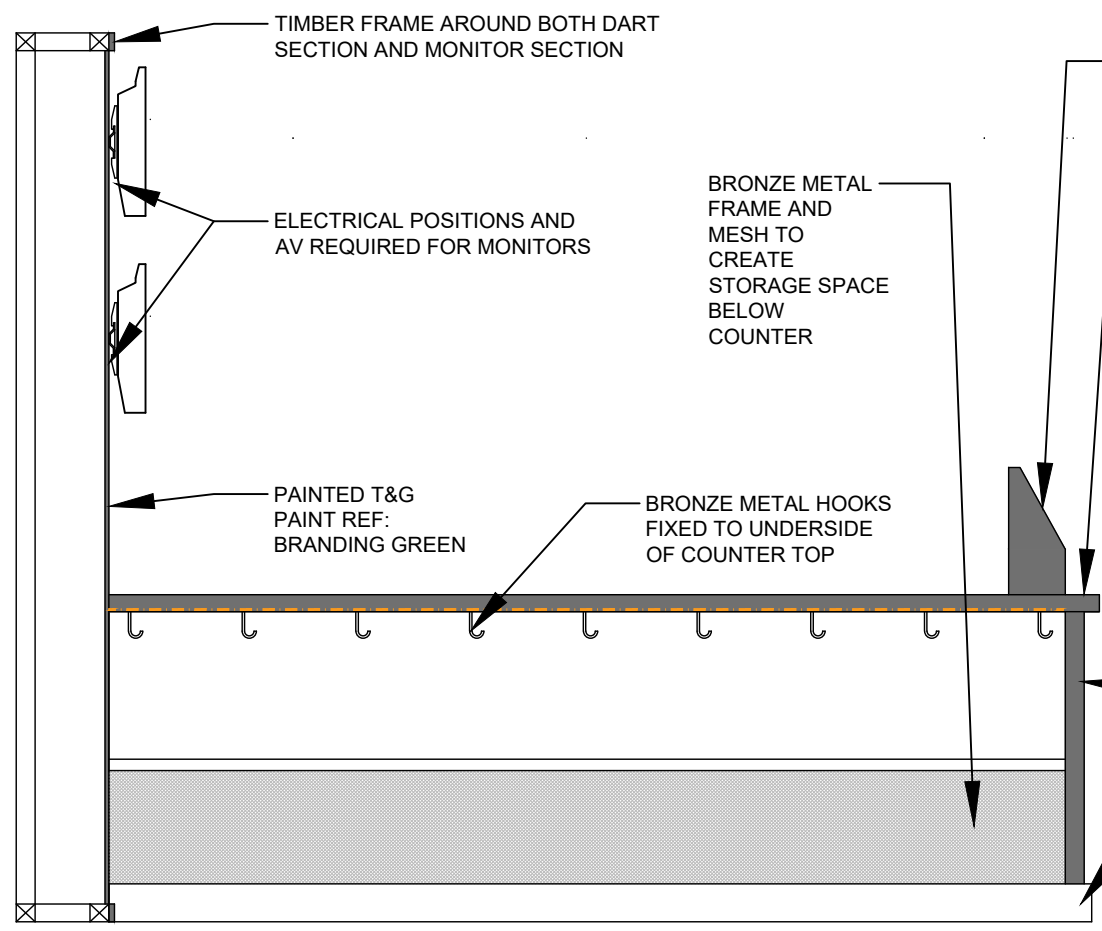

D-BB03 : PROPOSED DOUBLE DARTBOARD

D-BB06 : SECT. A

D-BB08: SECT. C - DOUBLE SCREEN DETAIL

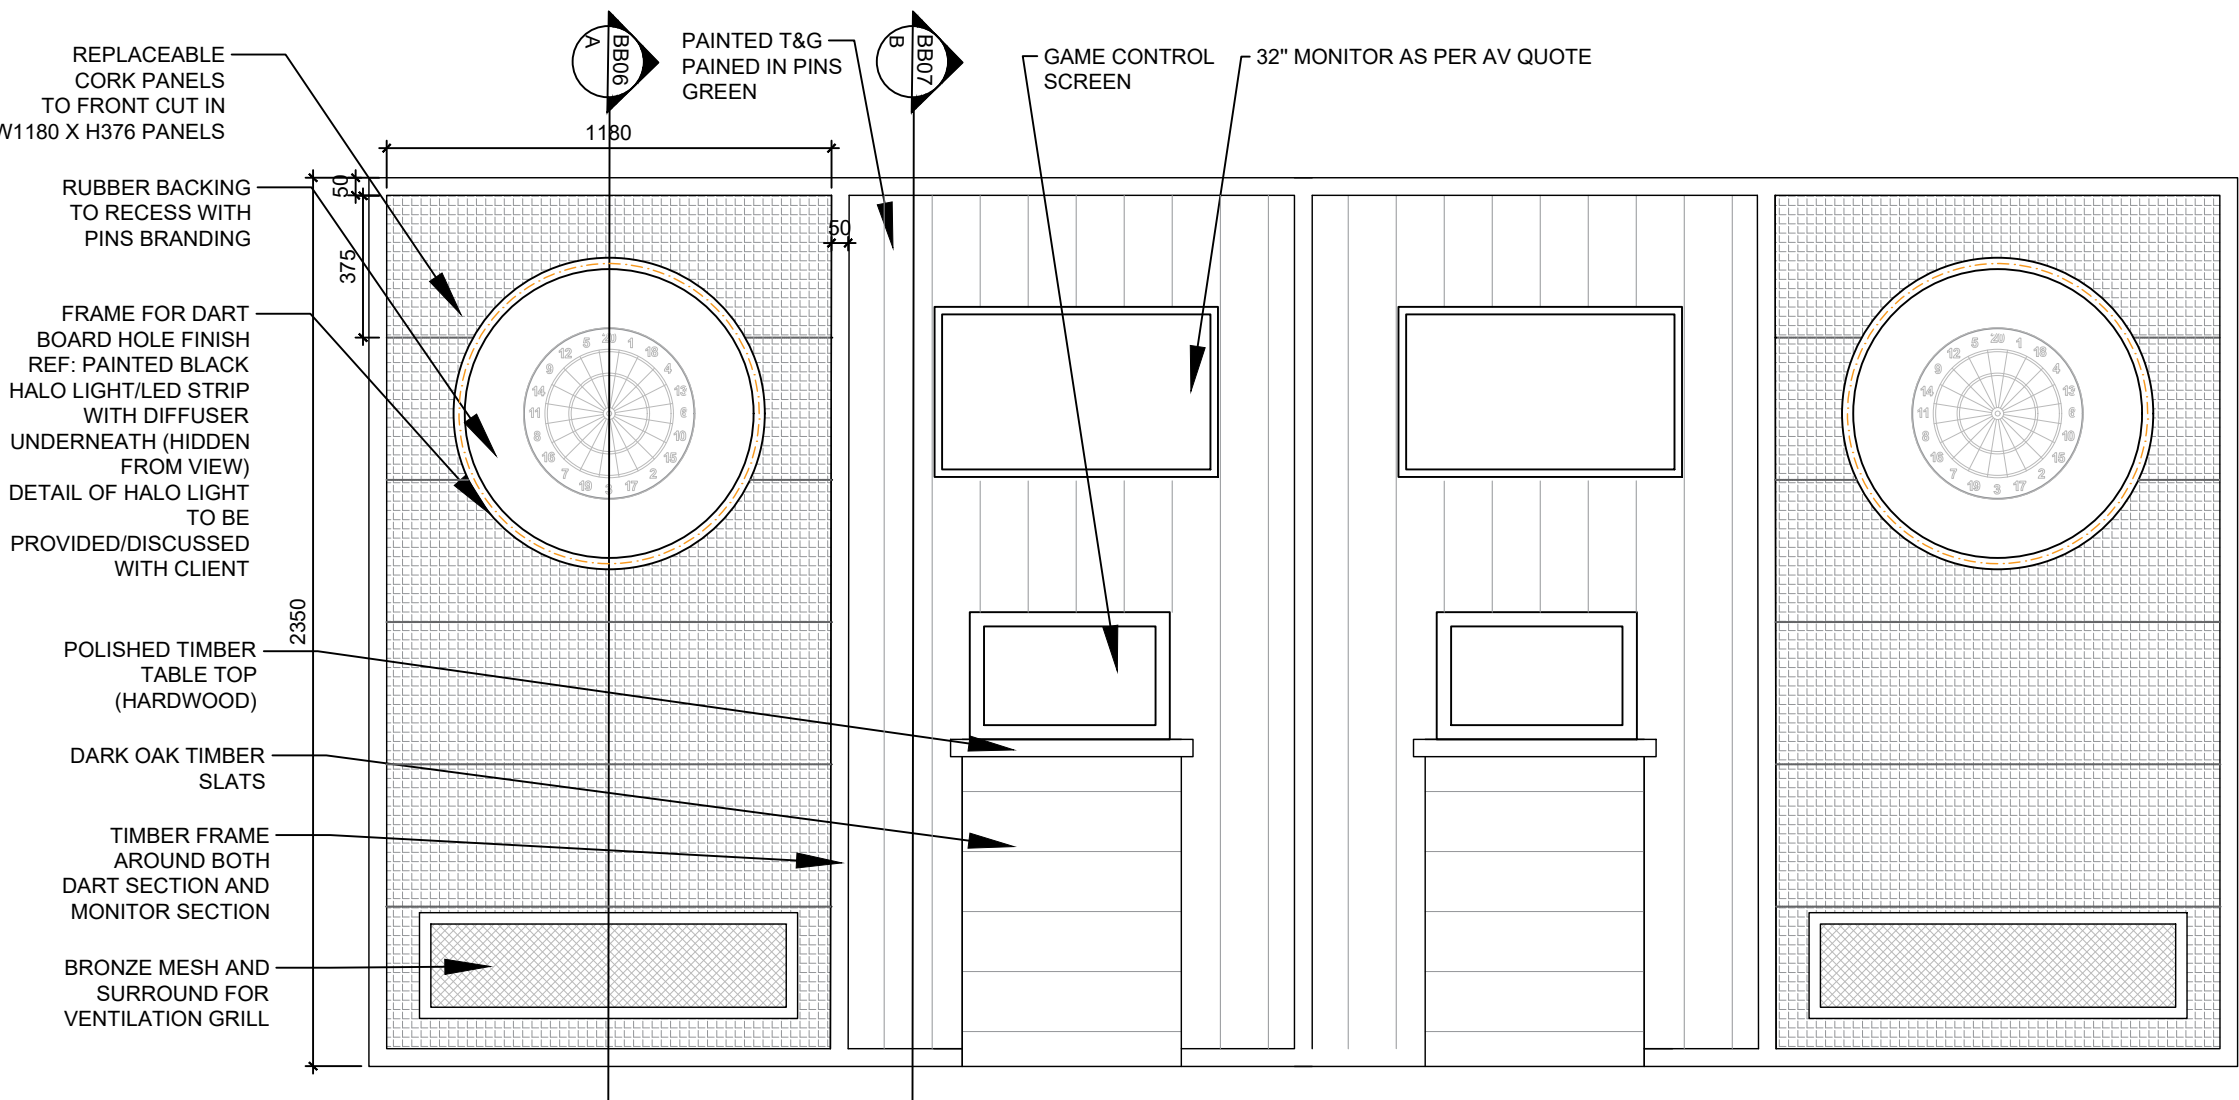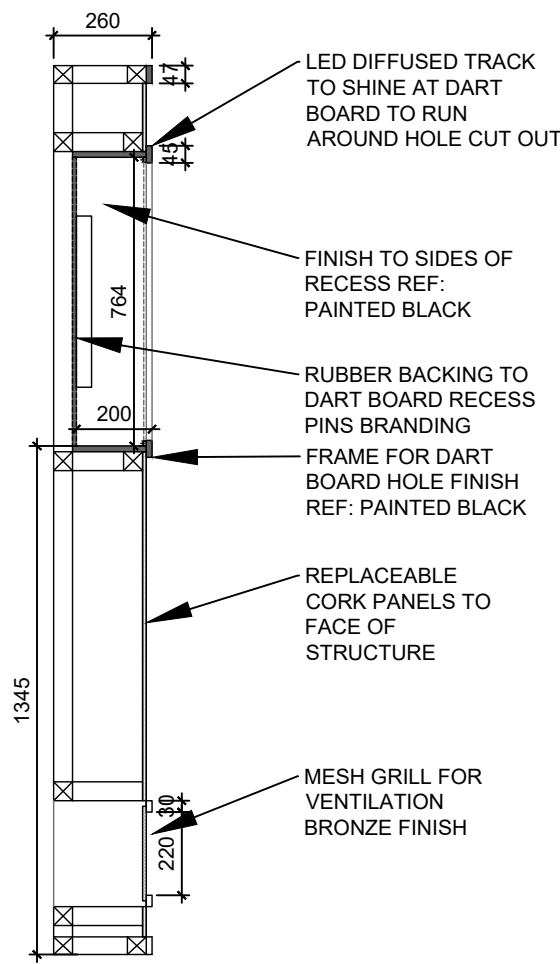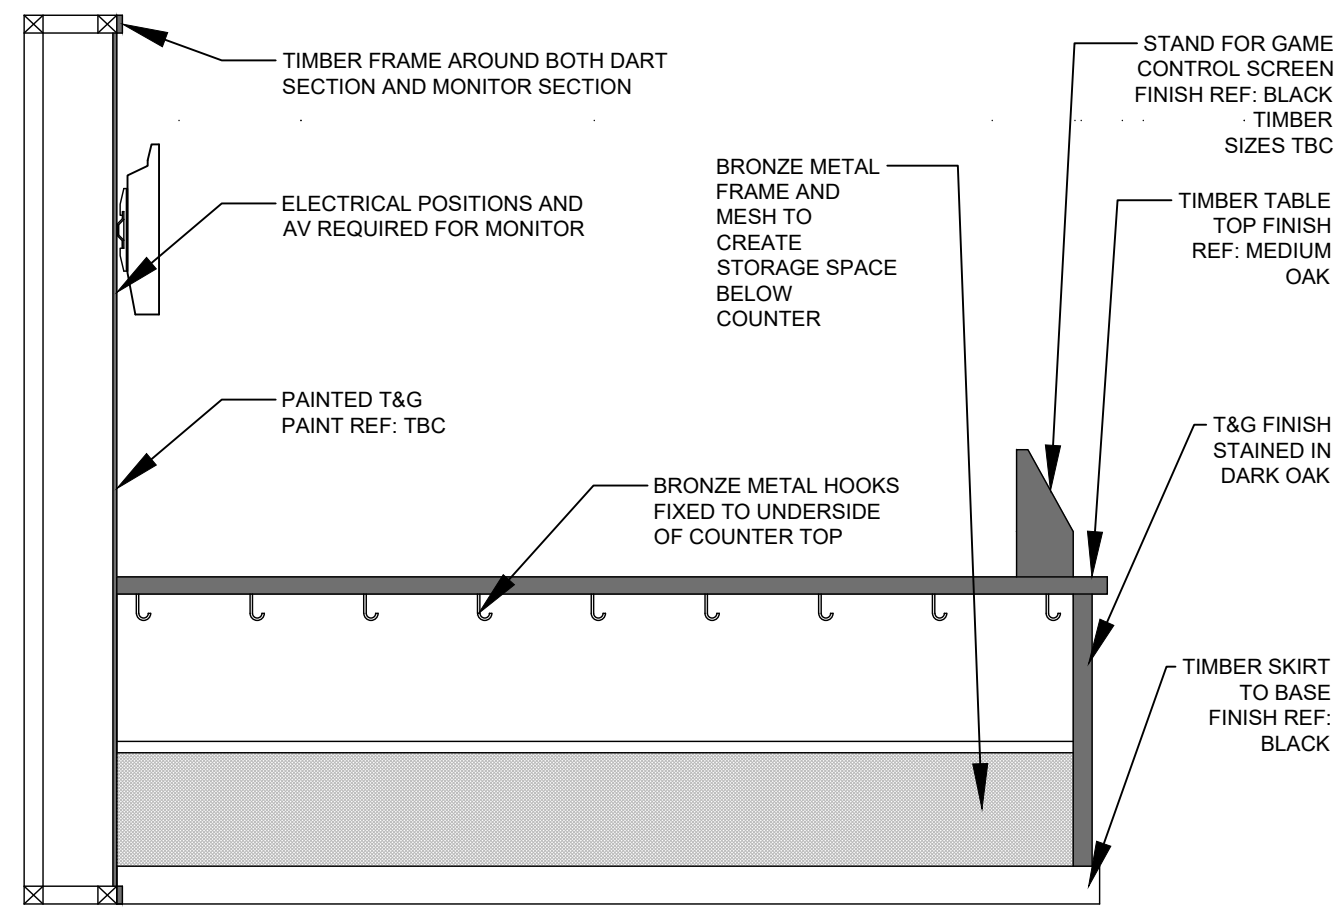

D-BB04 : PROPOSED SINGLE DARTBOARD


D-BB05 : PROPOSED SINGLE DARTBOARD

D-BB06 : SECT. A

D-BB07: SECT. B - DARTBOARD STORAGE TABLE

FOR TENDER

ALL DIMENSIONS TO BE CHECKED ON SITE BEFORE CONSTRUCTION

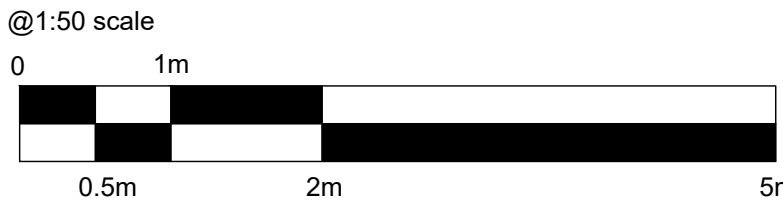

HARRISON INCE

ARCHITECTS INTERIOR DESIGNERS

PINS SOCIAL CLUB

SUNLIGHT HOUSE
LITTLE QUAY ST, MANCHESTER M3 3HP

PROPOSED SECTION BB
DARTBOARDS WALL

DATE MARCH 2025 SCALE 1:20 @ A1

JOB NO. 01 DWG. NO. AV301 D

DRAWN CAD/MSM-LEB CHECKED

SECOND FLOOR
EASTGATE
2 CASTLE STREET
MANCHESTER
M2 4LJ
TEL: 0161 236 3650
EMAIL: enquiries@harrison-ince.co.uk