


This work is copyright and shall not be reproduced or used for any other purpose without the written permission of Squire and Partners.

The internal layouts and furniture arrangements are shown for illustrative purposes only and are not submitted for approval.

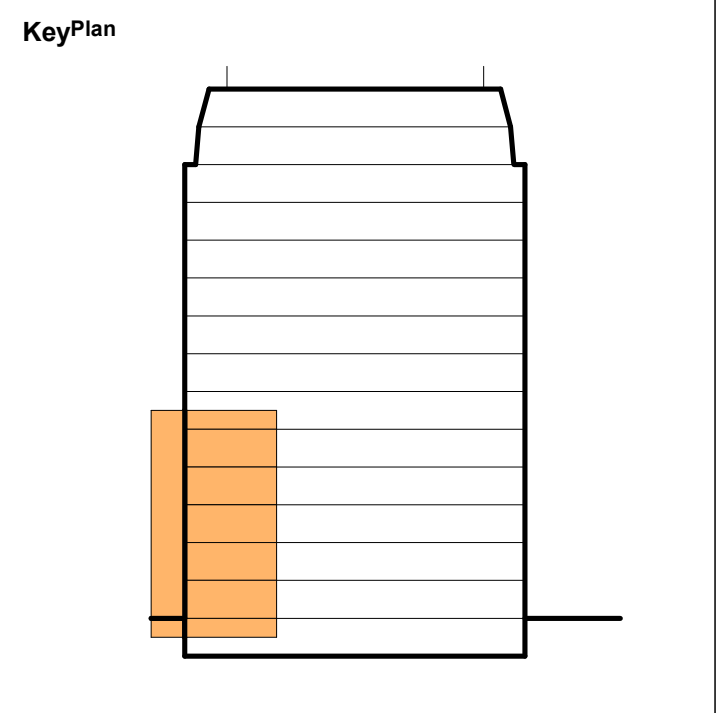

Issued for Planning	22/01/26	MGr	P03
Issued for Planning	25/07/25	MGr	P02
Issued for Information	16/05/25	MGr	P01
Description	Date	Chk	Rev

SQUIRE & PARTNERS

Squire and Partners LLP
The Department Store
248 Ferndale Road, London SW9 8FR
T: 020 7278 5555


info@squireandpartners.com
www.squireandpartners.com

Project
**Parsonage Gardens
Manchester
M3 2NH**


Title
**Proposed Facade
Building Base
Bay Study**

Suitability	Status	Job Number
A2	For Planning	19020
Date	Scale @ ISO A1	Job Number
03/09/2024	1:50	19020
Drawing Number	Revision	
19020-SQP-ZZ-ZZ-DR-A-PL401	P03	


2
PL401

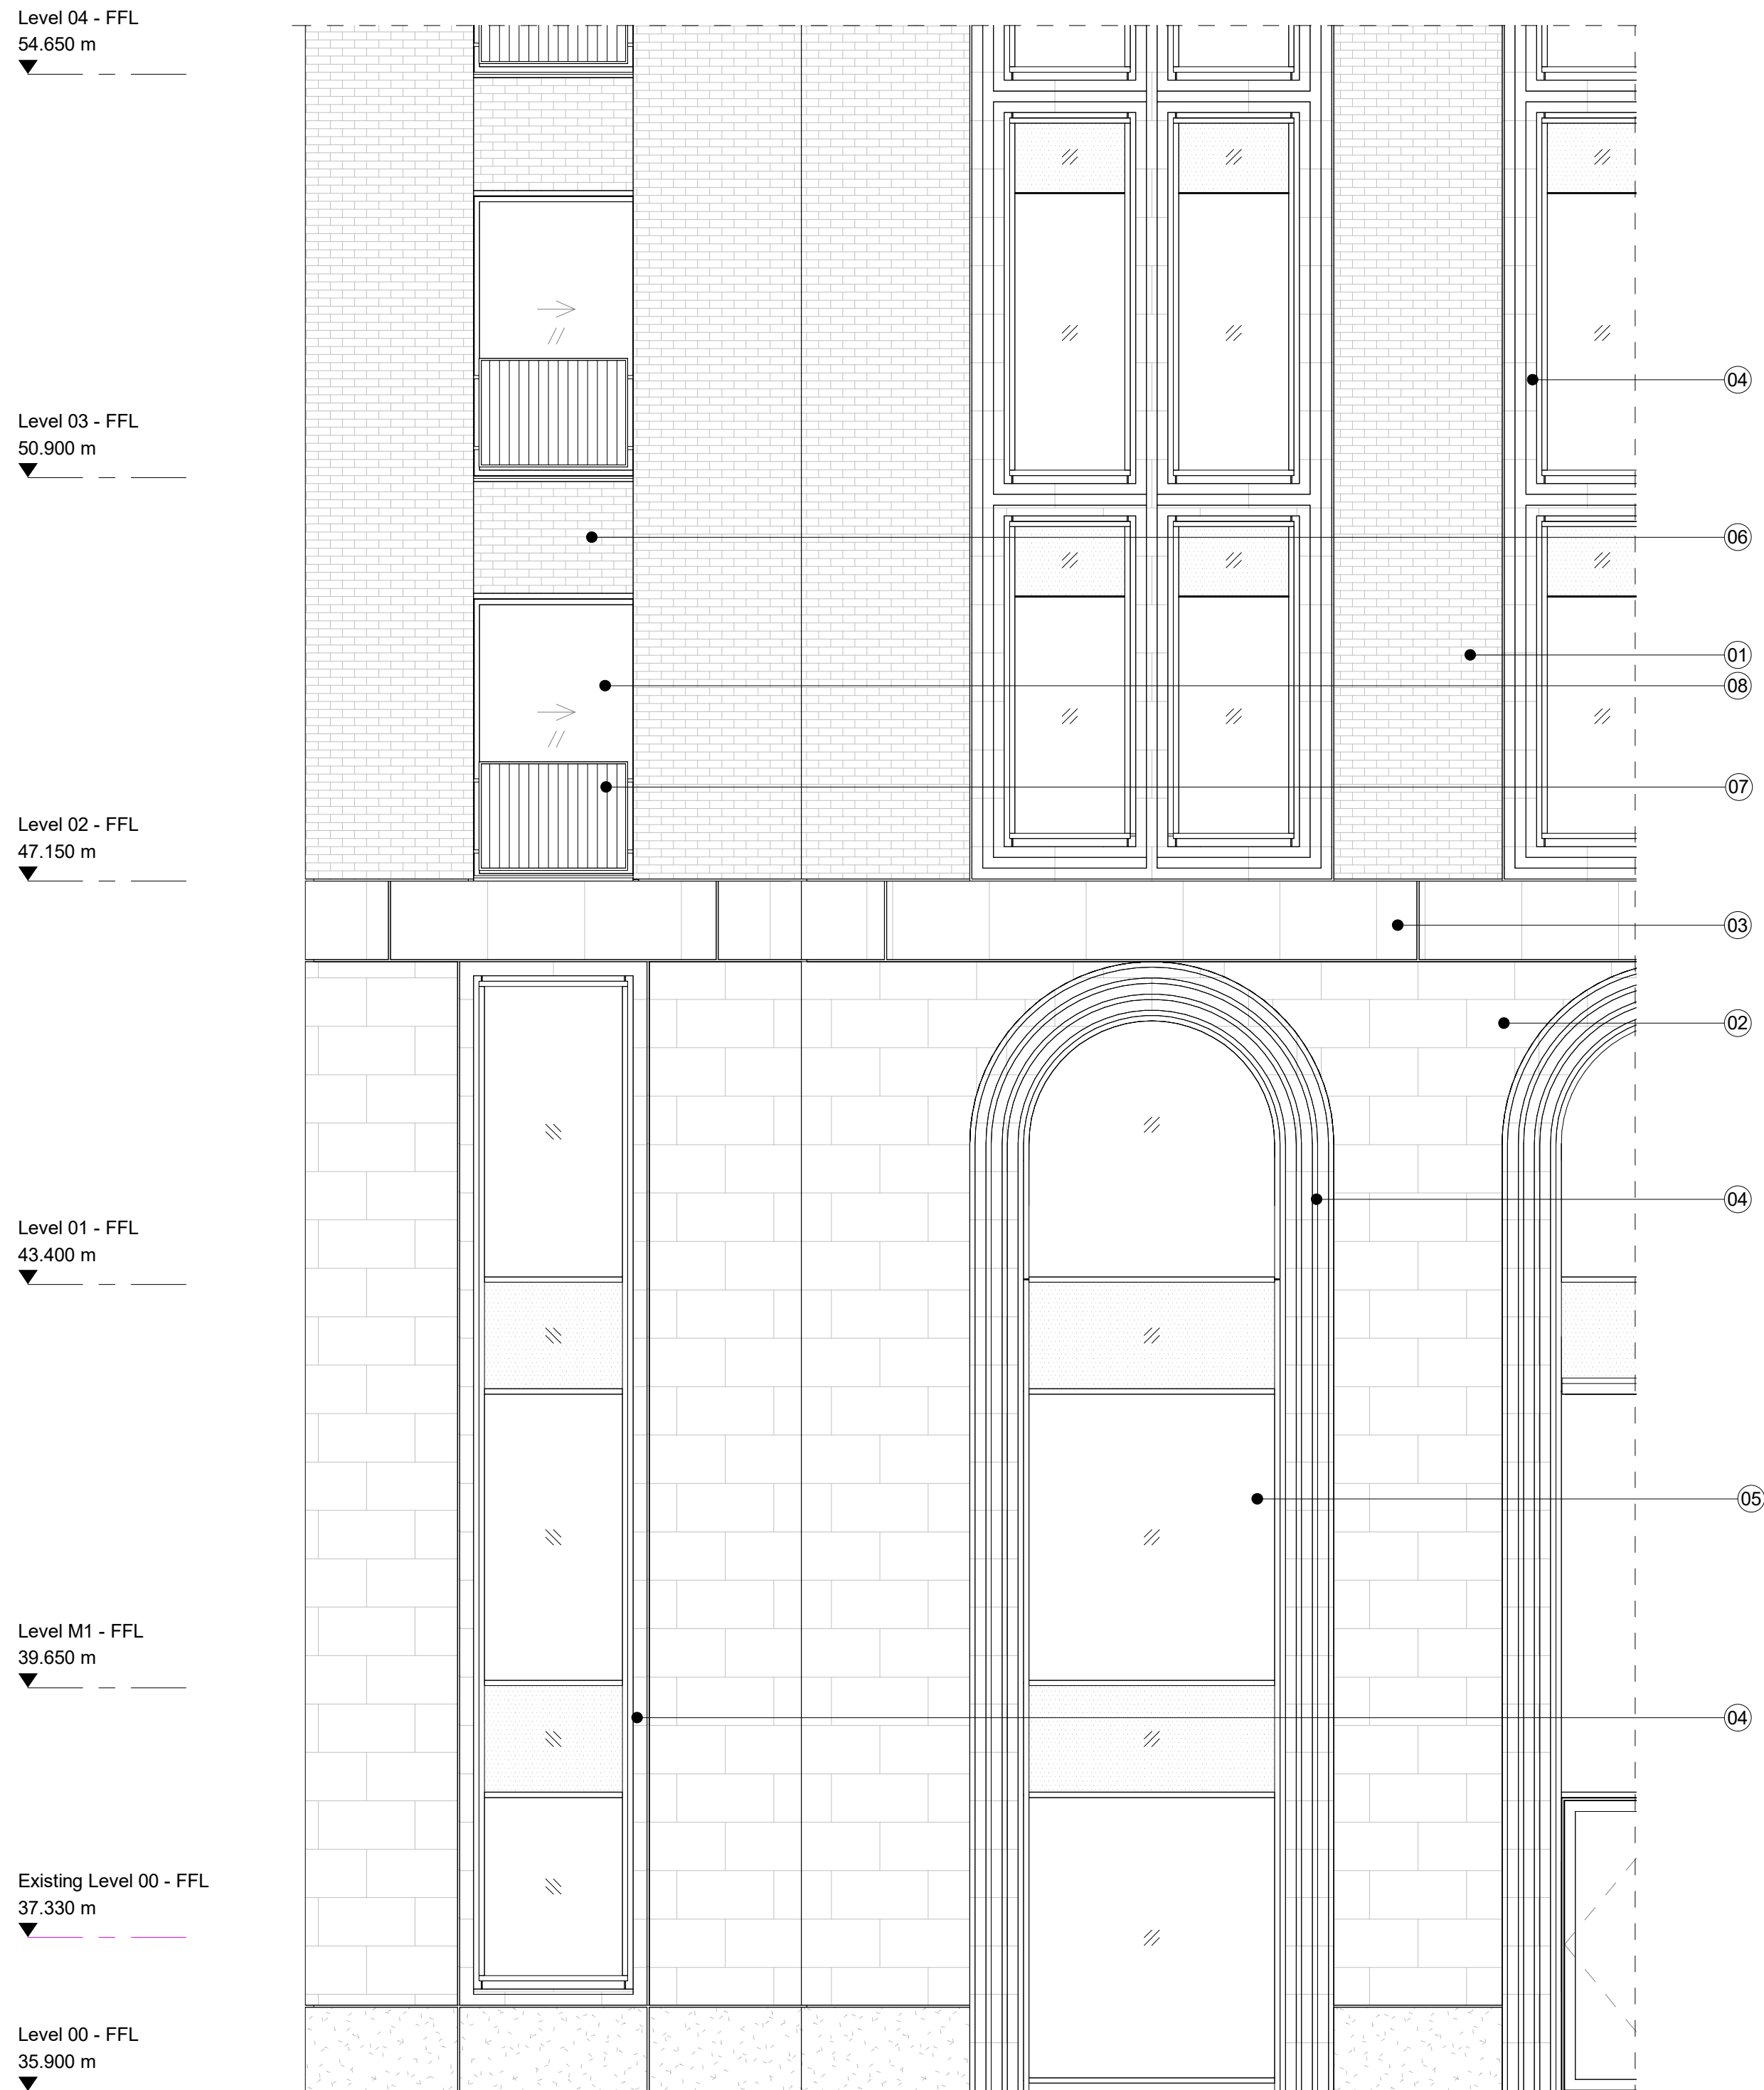

1 Proposed Base - Elevation
1 : 50

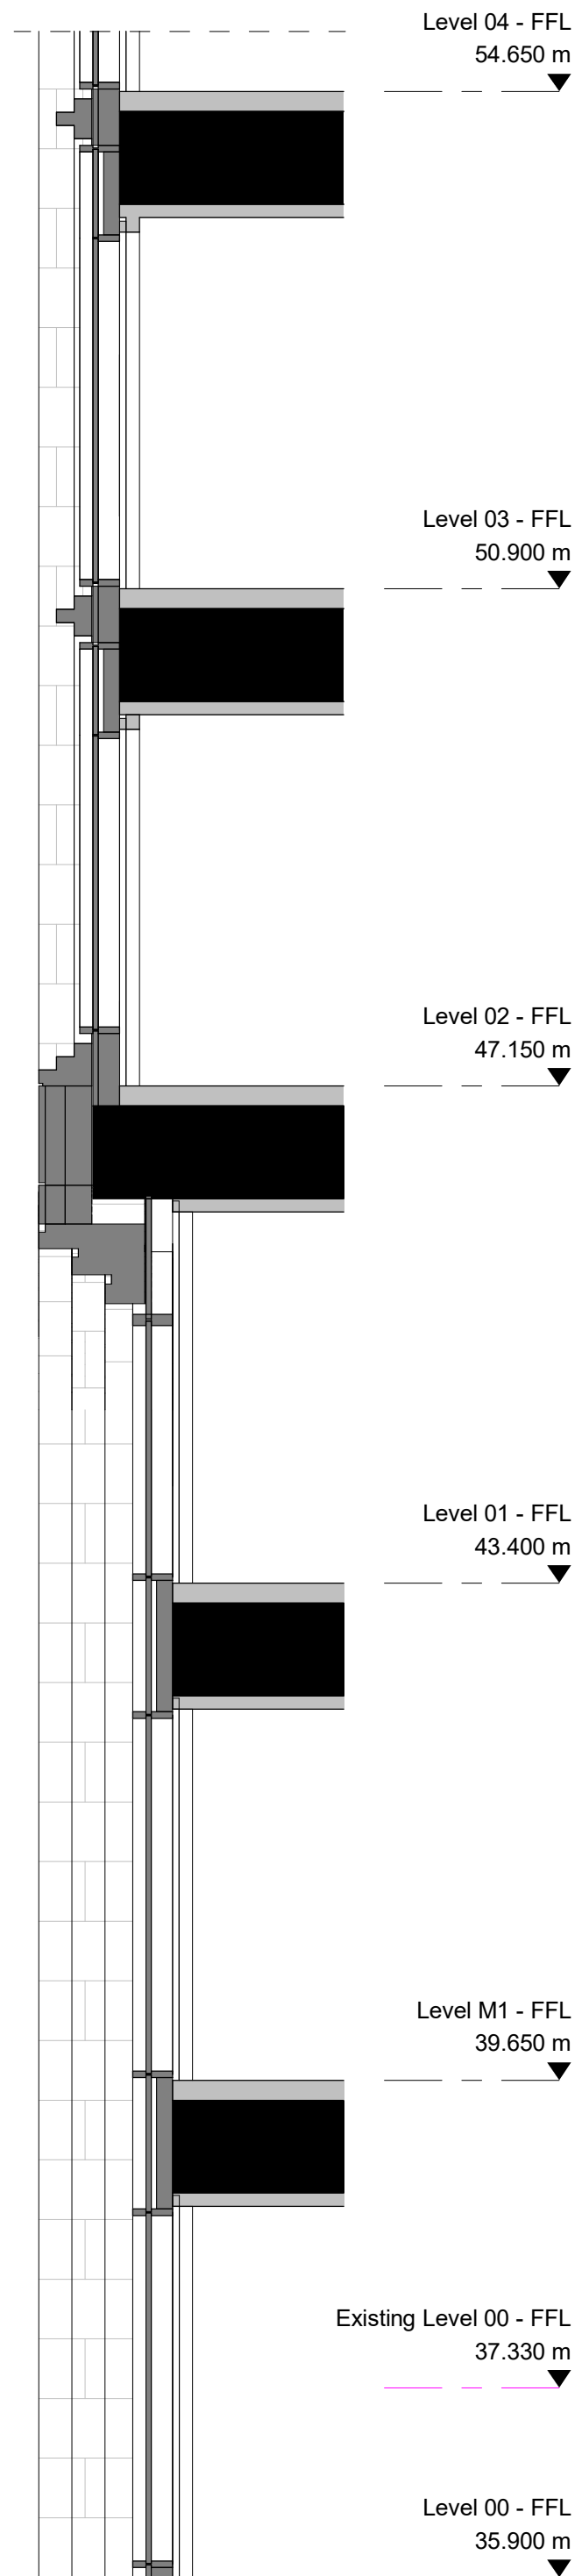

2 Proposed Base - Window Section
1 : 50

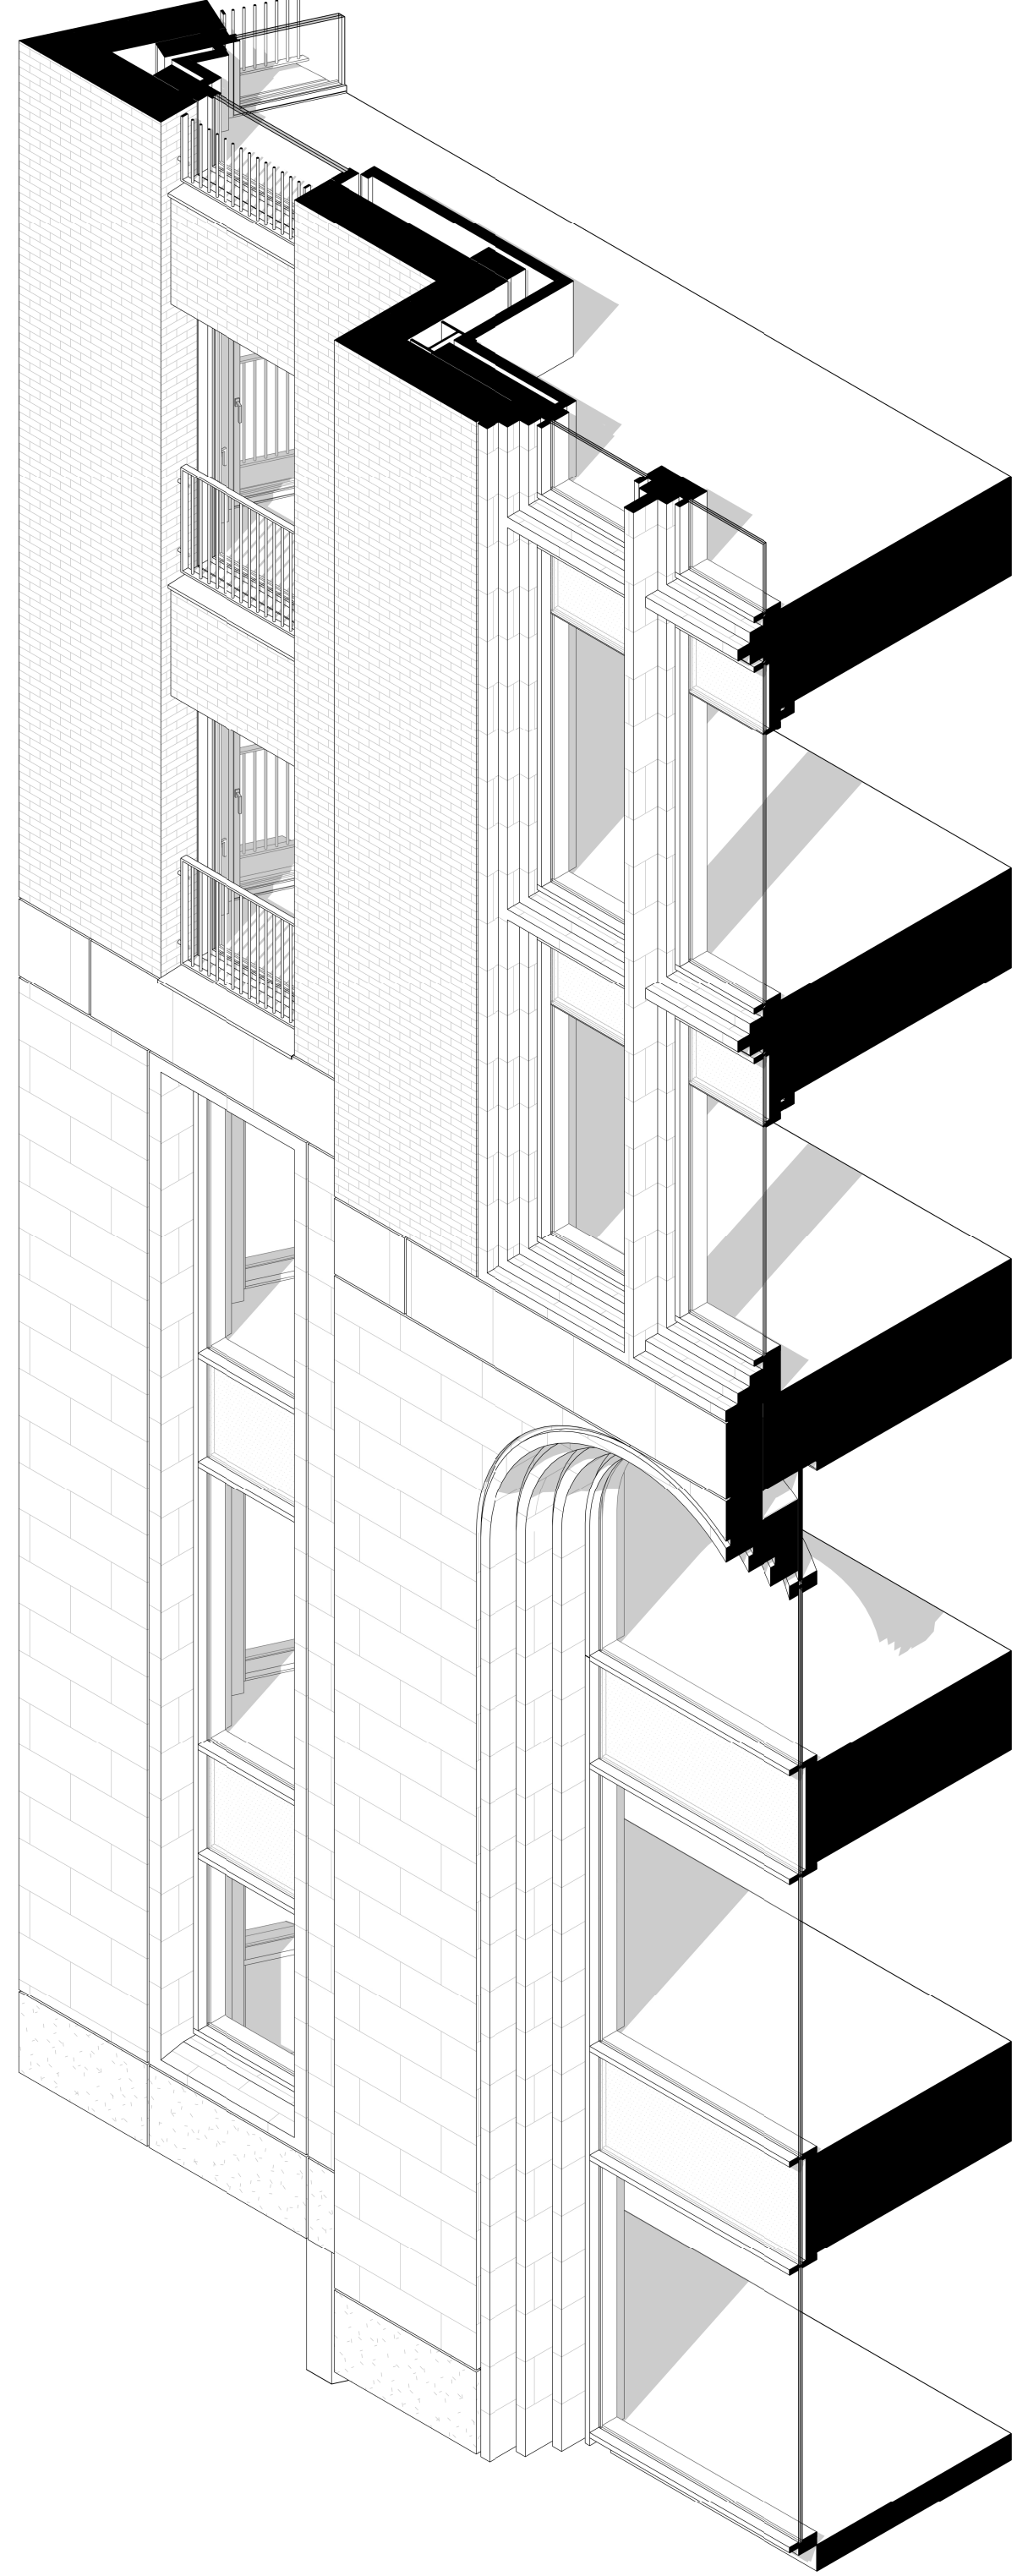


3 Proposed Base - Axonometric

Building Component Key

- | | | |
|-----------------------------------|---|---|
| 01 Red Brick | 05 Curtain walling with mullions and transoms finished in dark bronze PPC | 09 Louvered plant screen panels finished in dark bronze PPC |
| 02 Bath stone with Granite plinth | 06 Red Brick | 10 Square zinc shingles in slate finish |
| 03 Bath stone | 07 Balustrade finished in dark bronze PPC | 11 Bath stone with aluminium coping finished in dark bronze PPC |
| 04 Bath stone reveal | 08 Sliding Juliette doors finished in dark bronze PPC | 12 Side hinged Juliette doors finished in dark bronze PPC |

Key

- | |
|-----------|
| Structure |
| Facade |
| Internal |

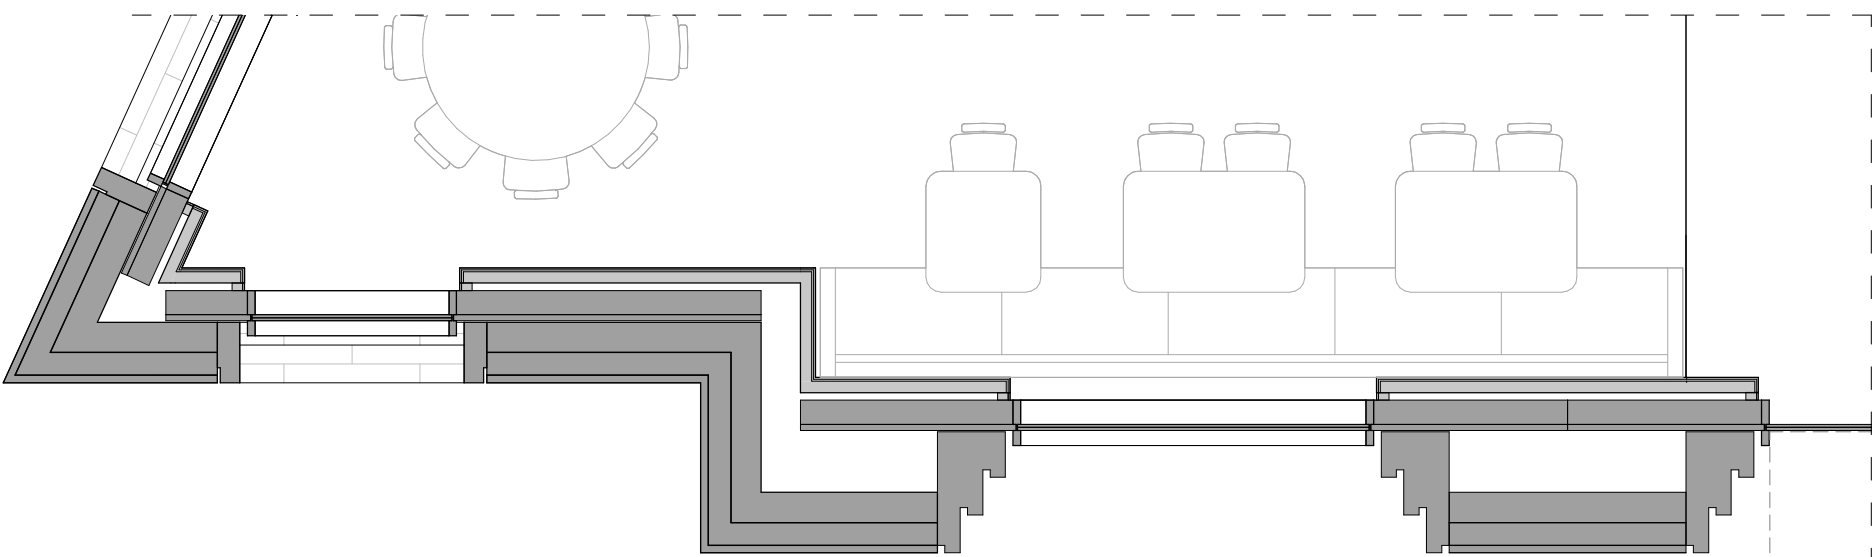

4 Proposed Level M1 - Bay Study
1 : 50