




1

Rear view

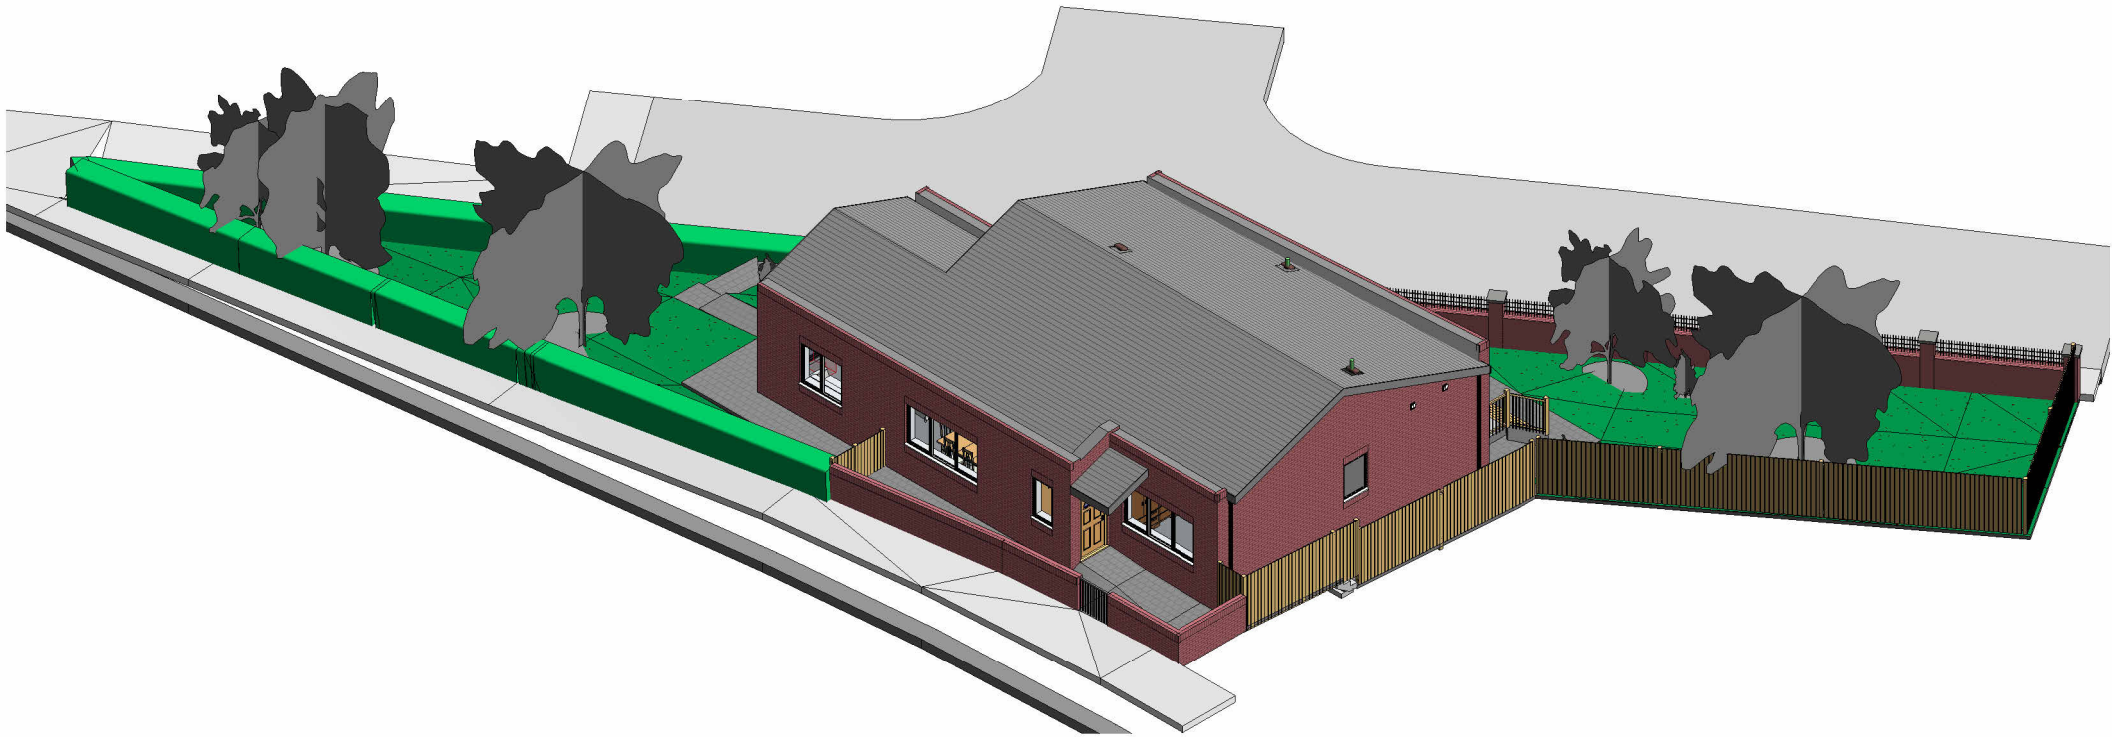

2

Front view

Rev	Date	Description
A	22.09.25	Gable ends changed, internal layout updated, windows updated

ALL DRAWINGS TO BE READ IN
CONJUNCTION WITH STRUCTURAL
ENGINEERS AND OTHER RELEVANT
SPECIALISTS DRAWINGS.

Client	Arjan Kadriu		
Job	Old Market Street, Blackley- BUILDING REGULATIONS		
Drawing title	3D View		
Project number	A1020	BR04	Rev A
Scale	@ A3		
Date	07/11/25		
Drawn by	Author	Checked by	Checker