




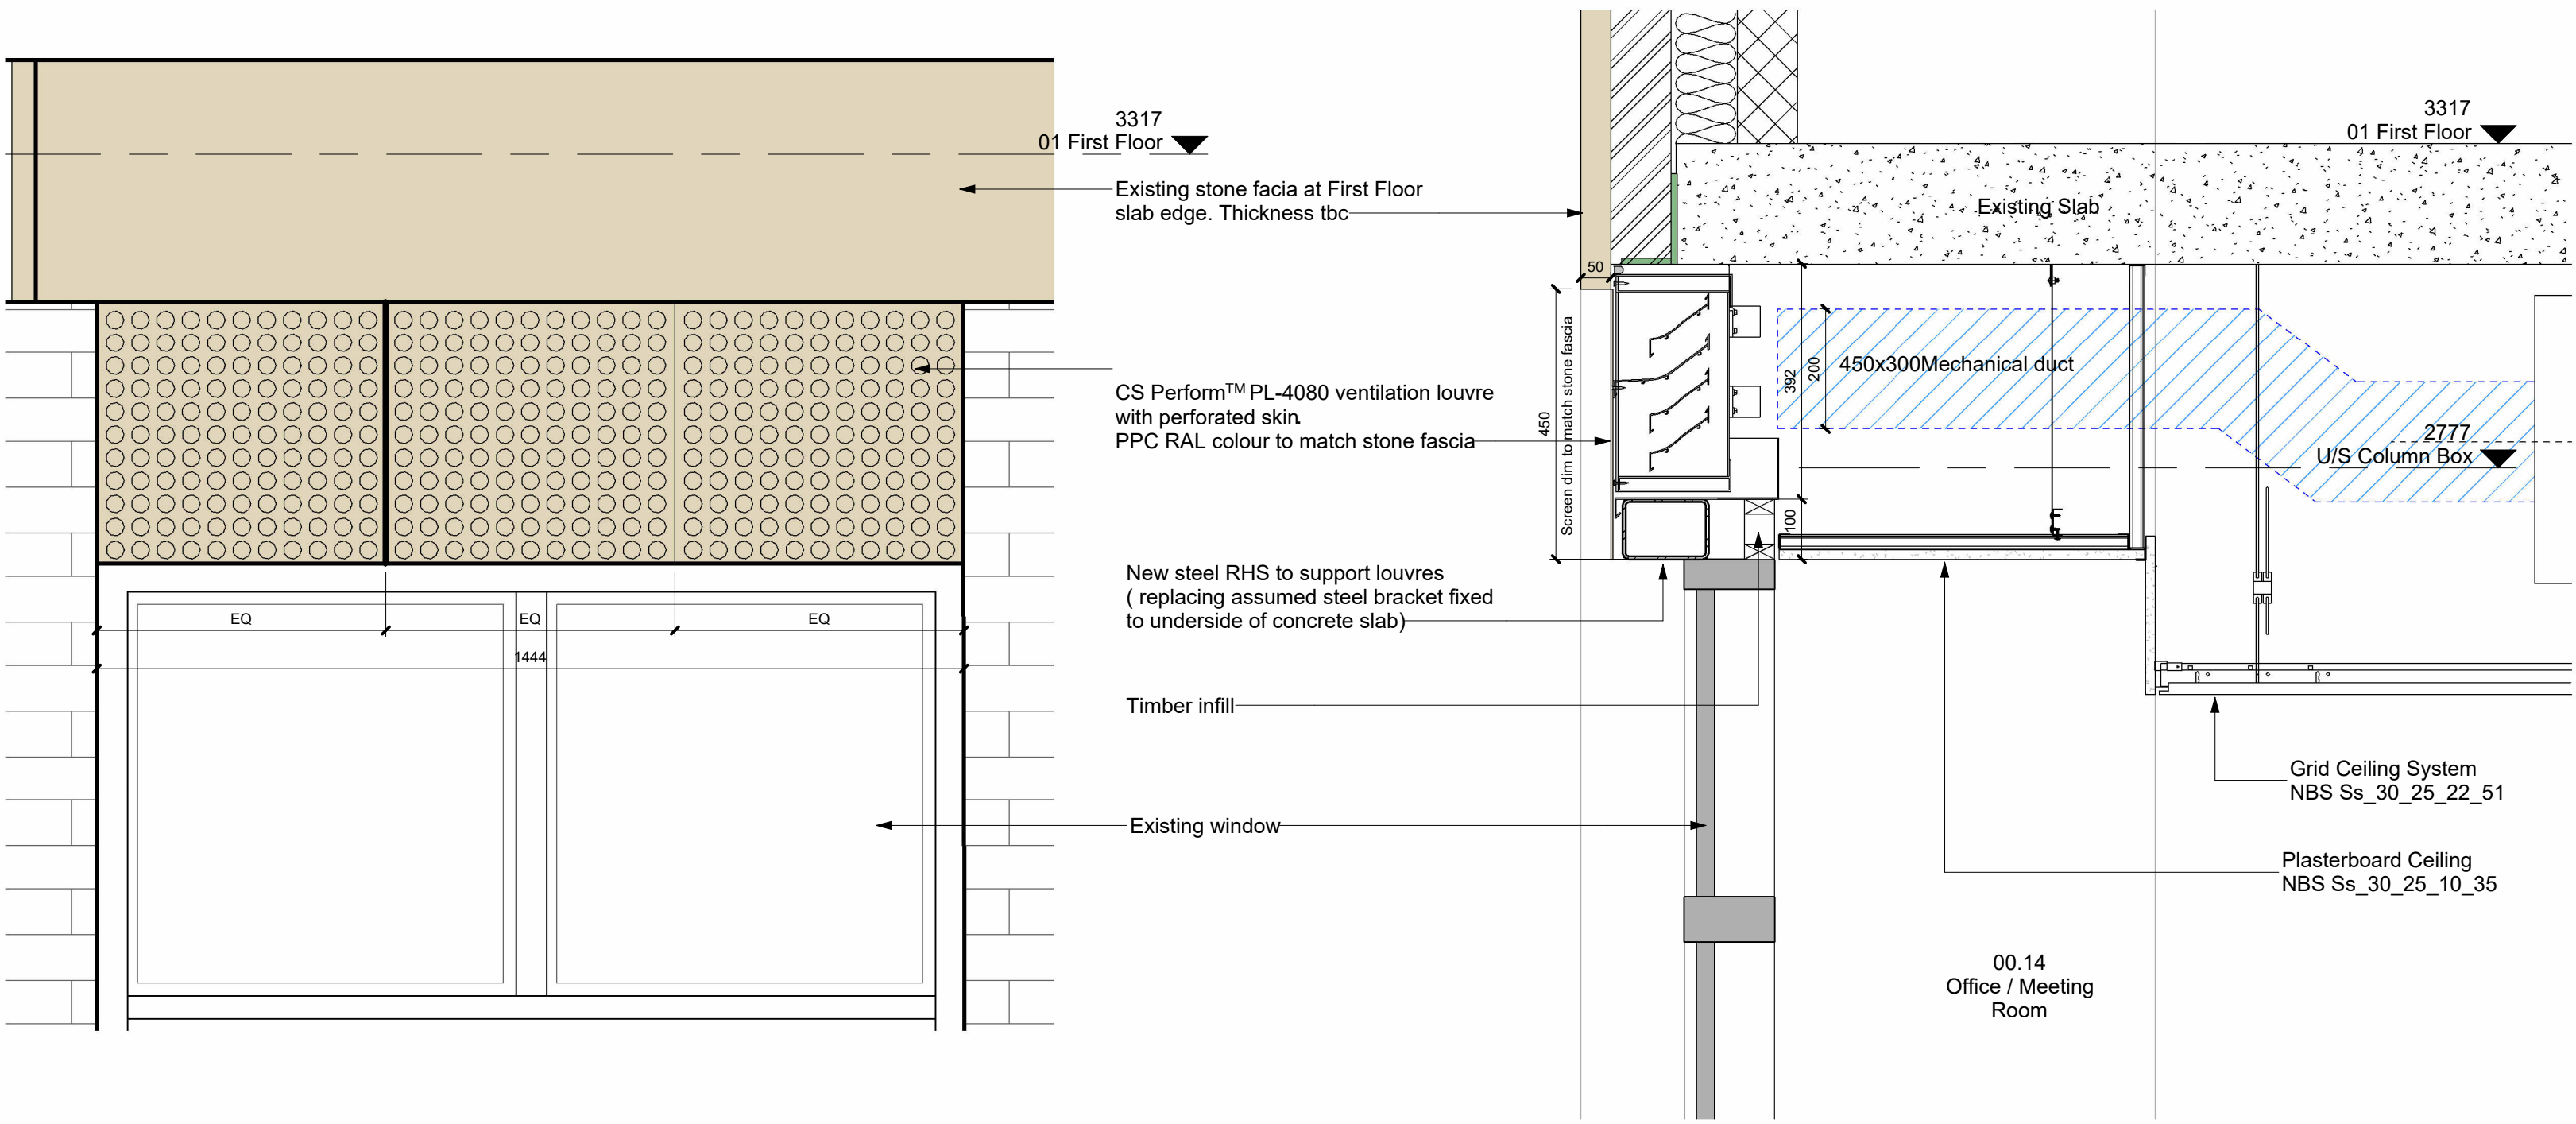



1 | Louvre elevation above window in S King Street
1 : 10

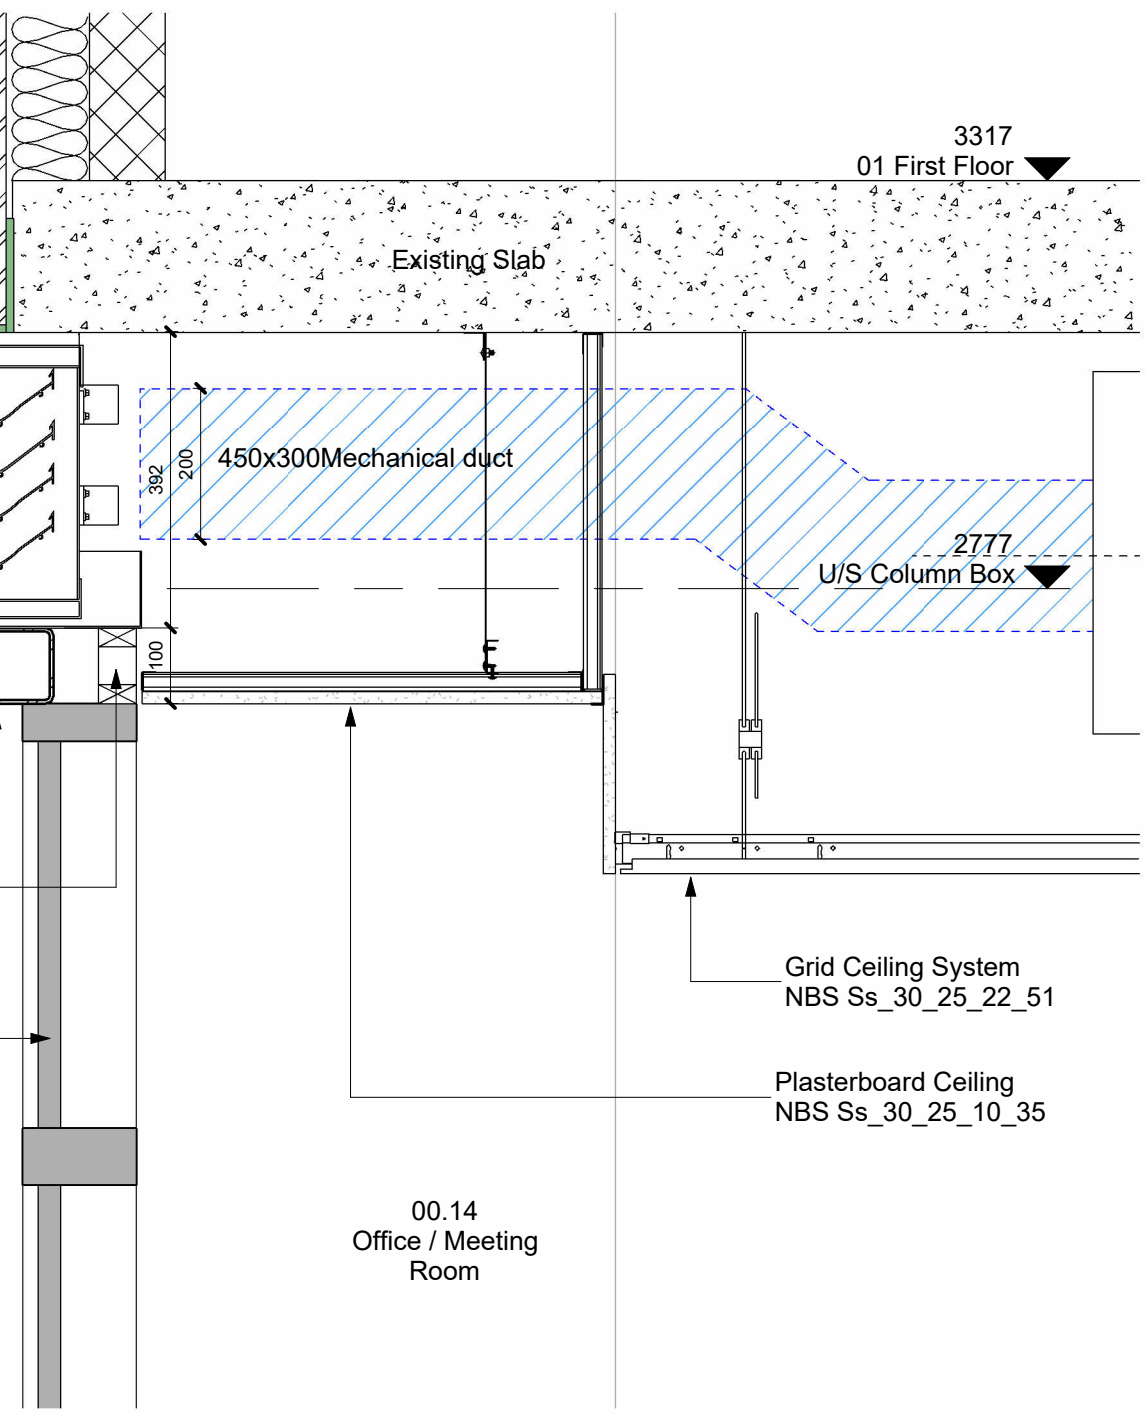


2 | Louvre detail above window in S King St_New RHS
1 : 10

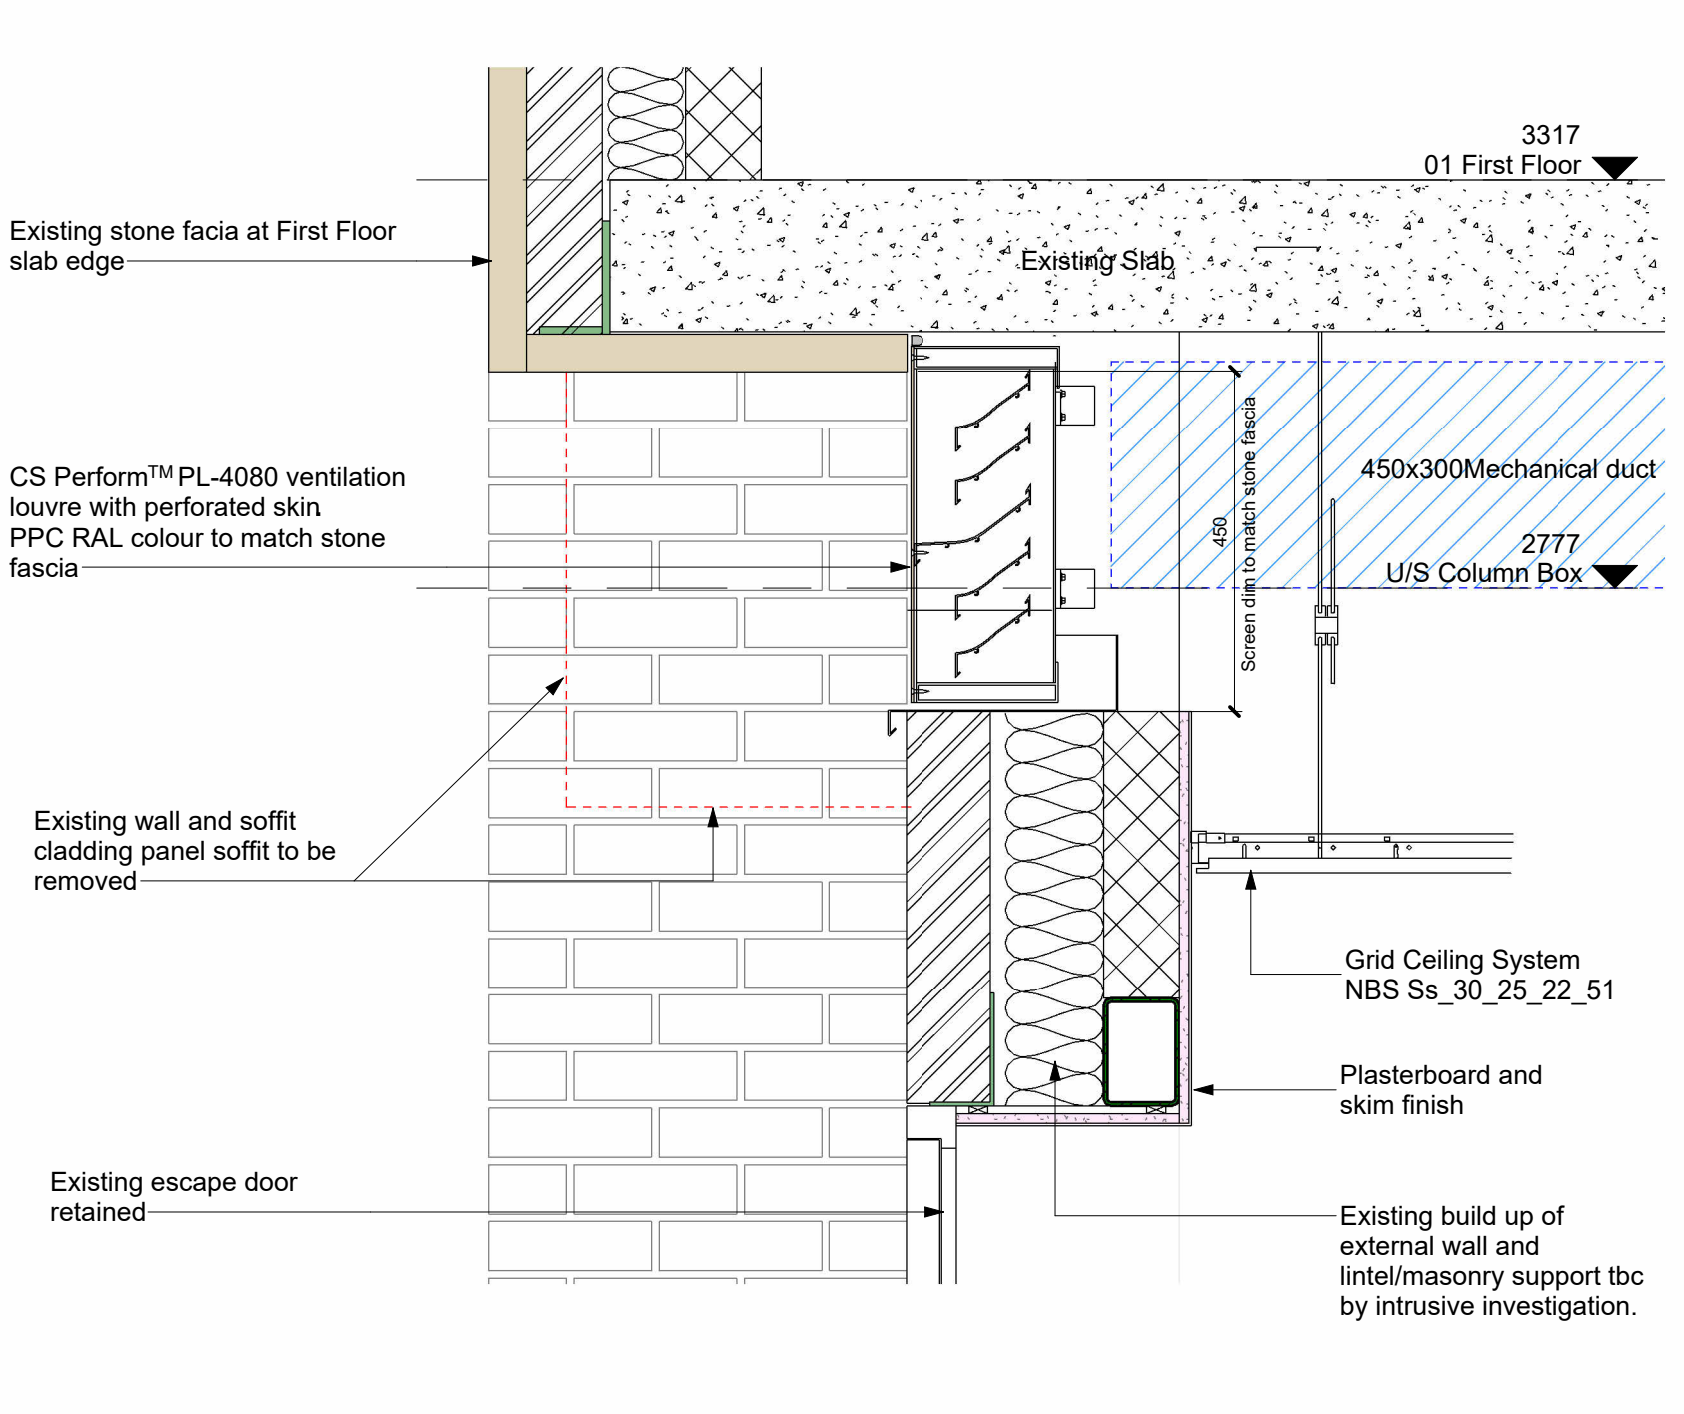


3 | Louvre detail above door in S King St
1 : 10

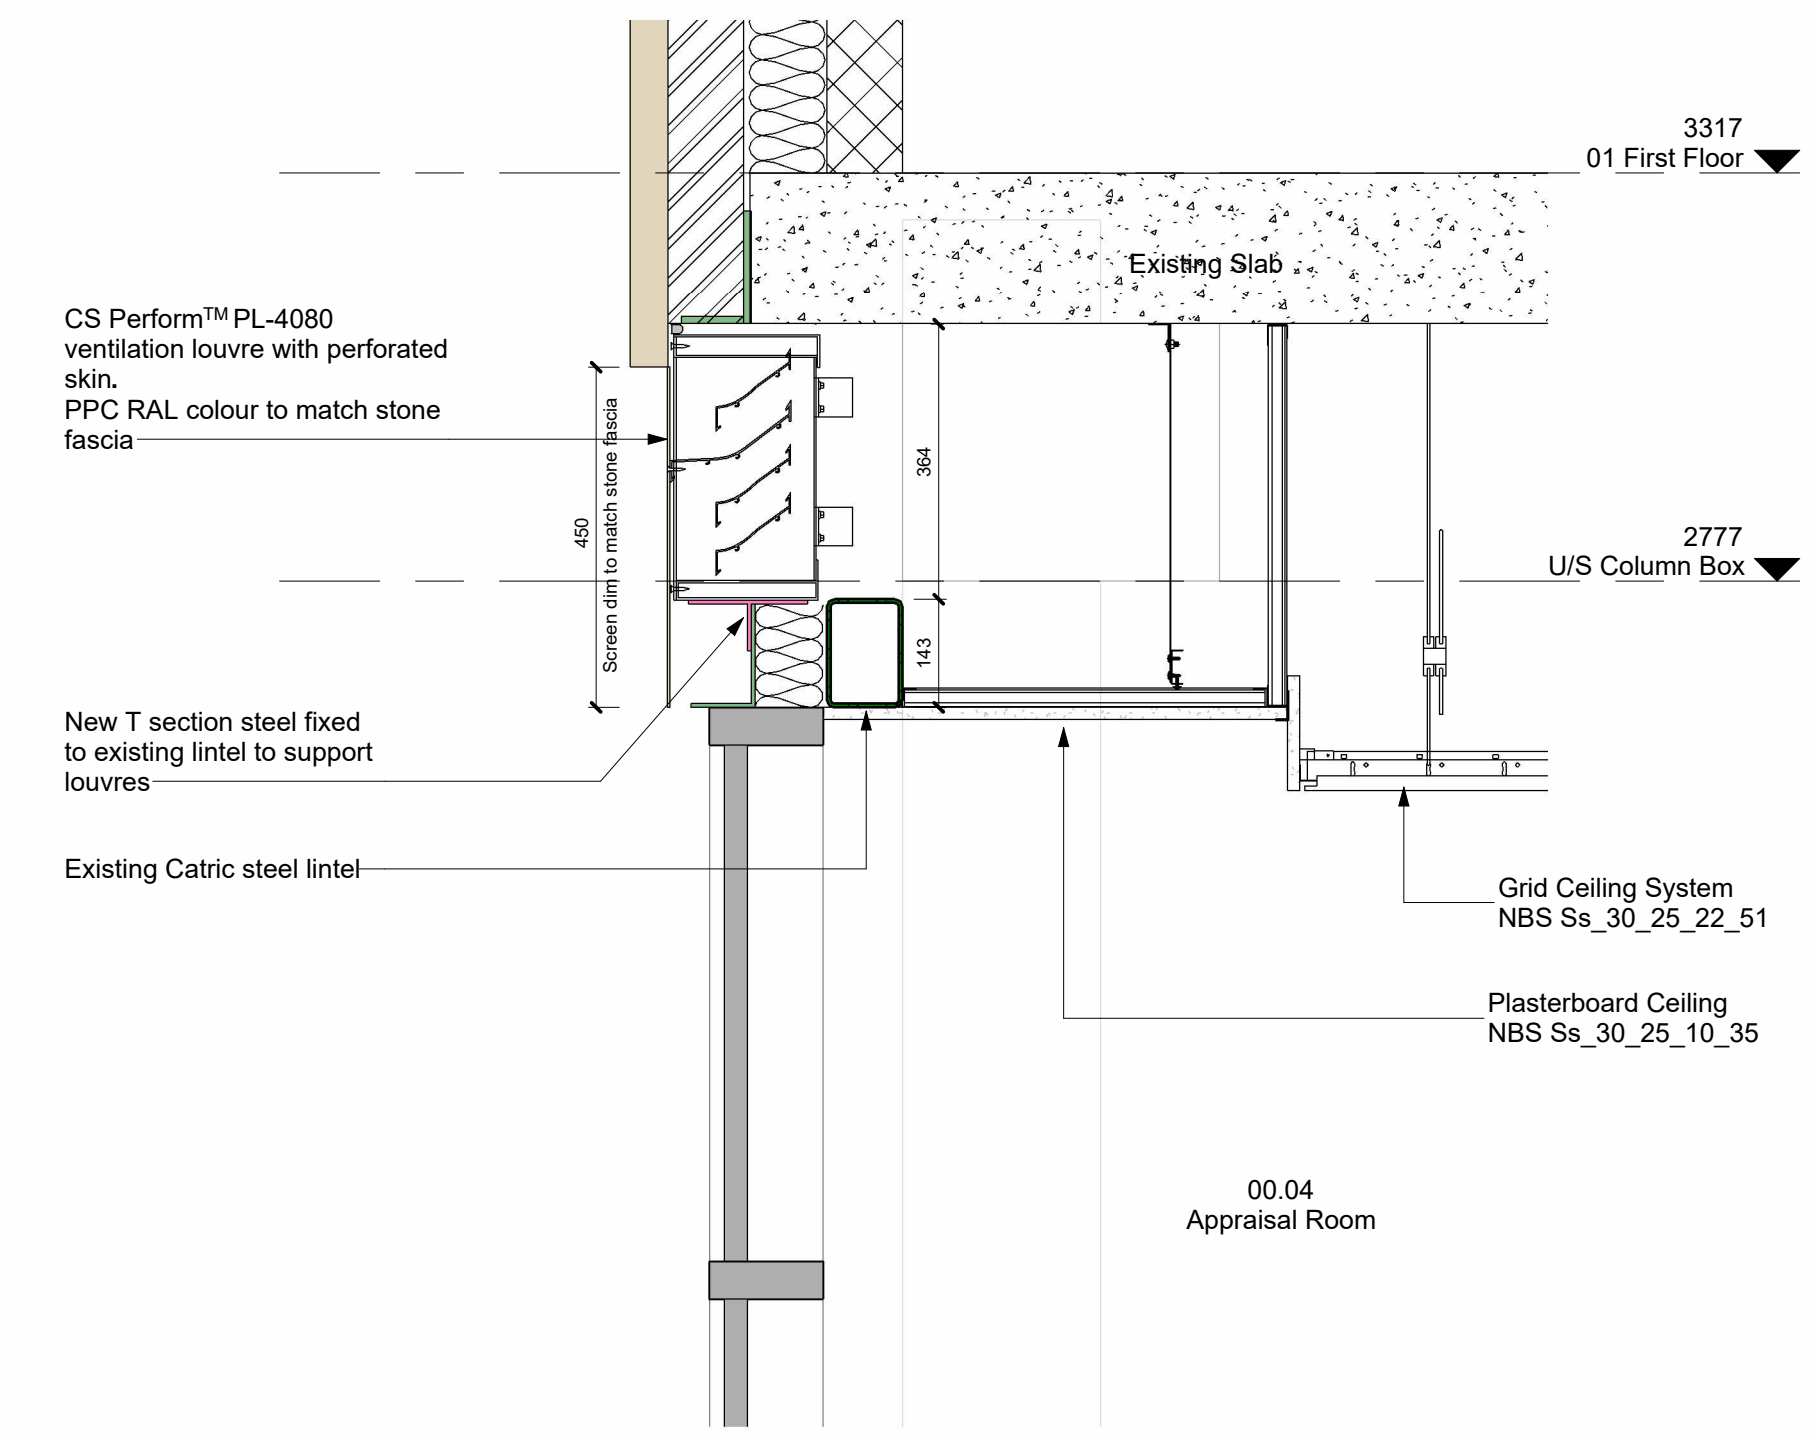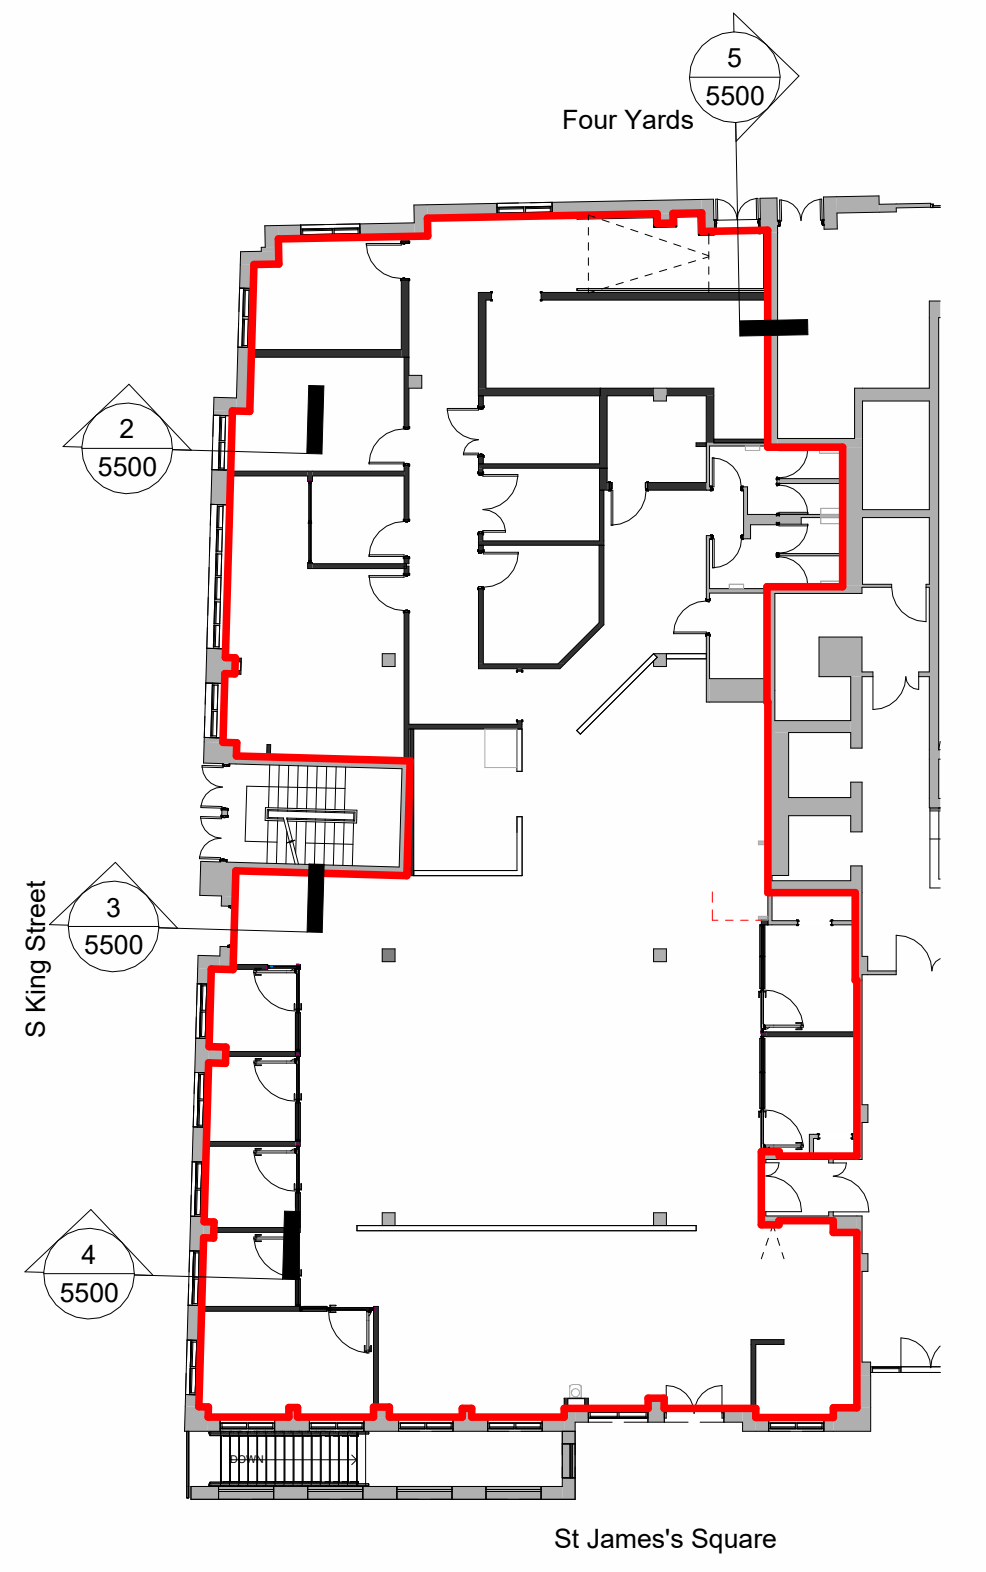

4 | Louvre detail above window in S King St
1 : 10

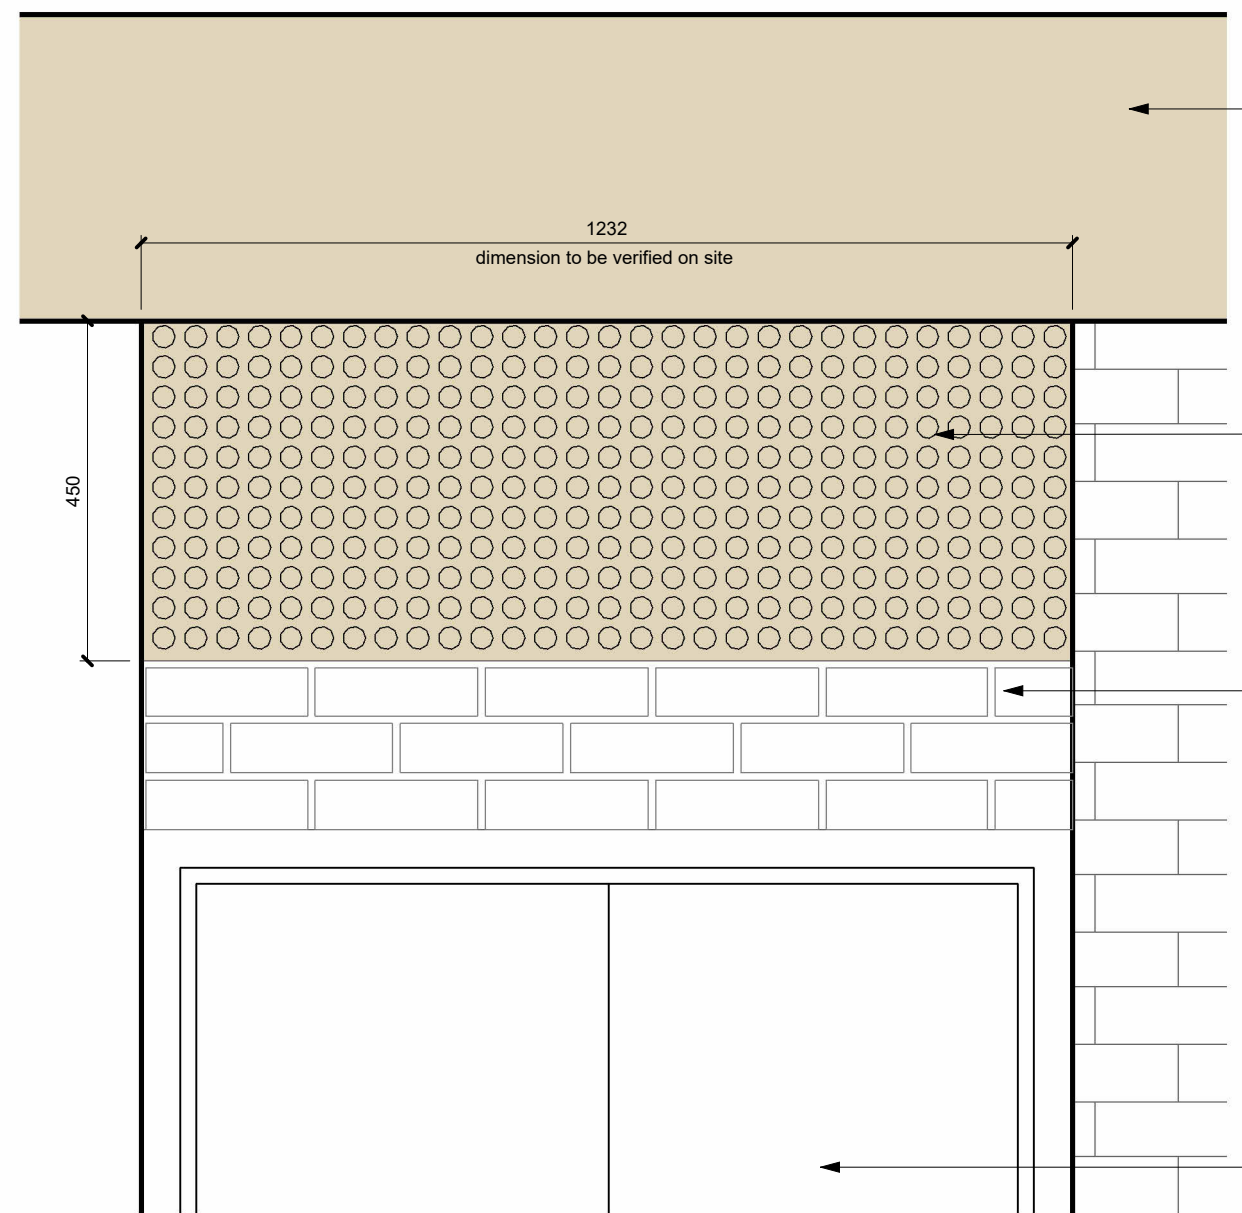

5 | Louvre elevation above door in Four Yards
1 : 10

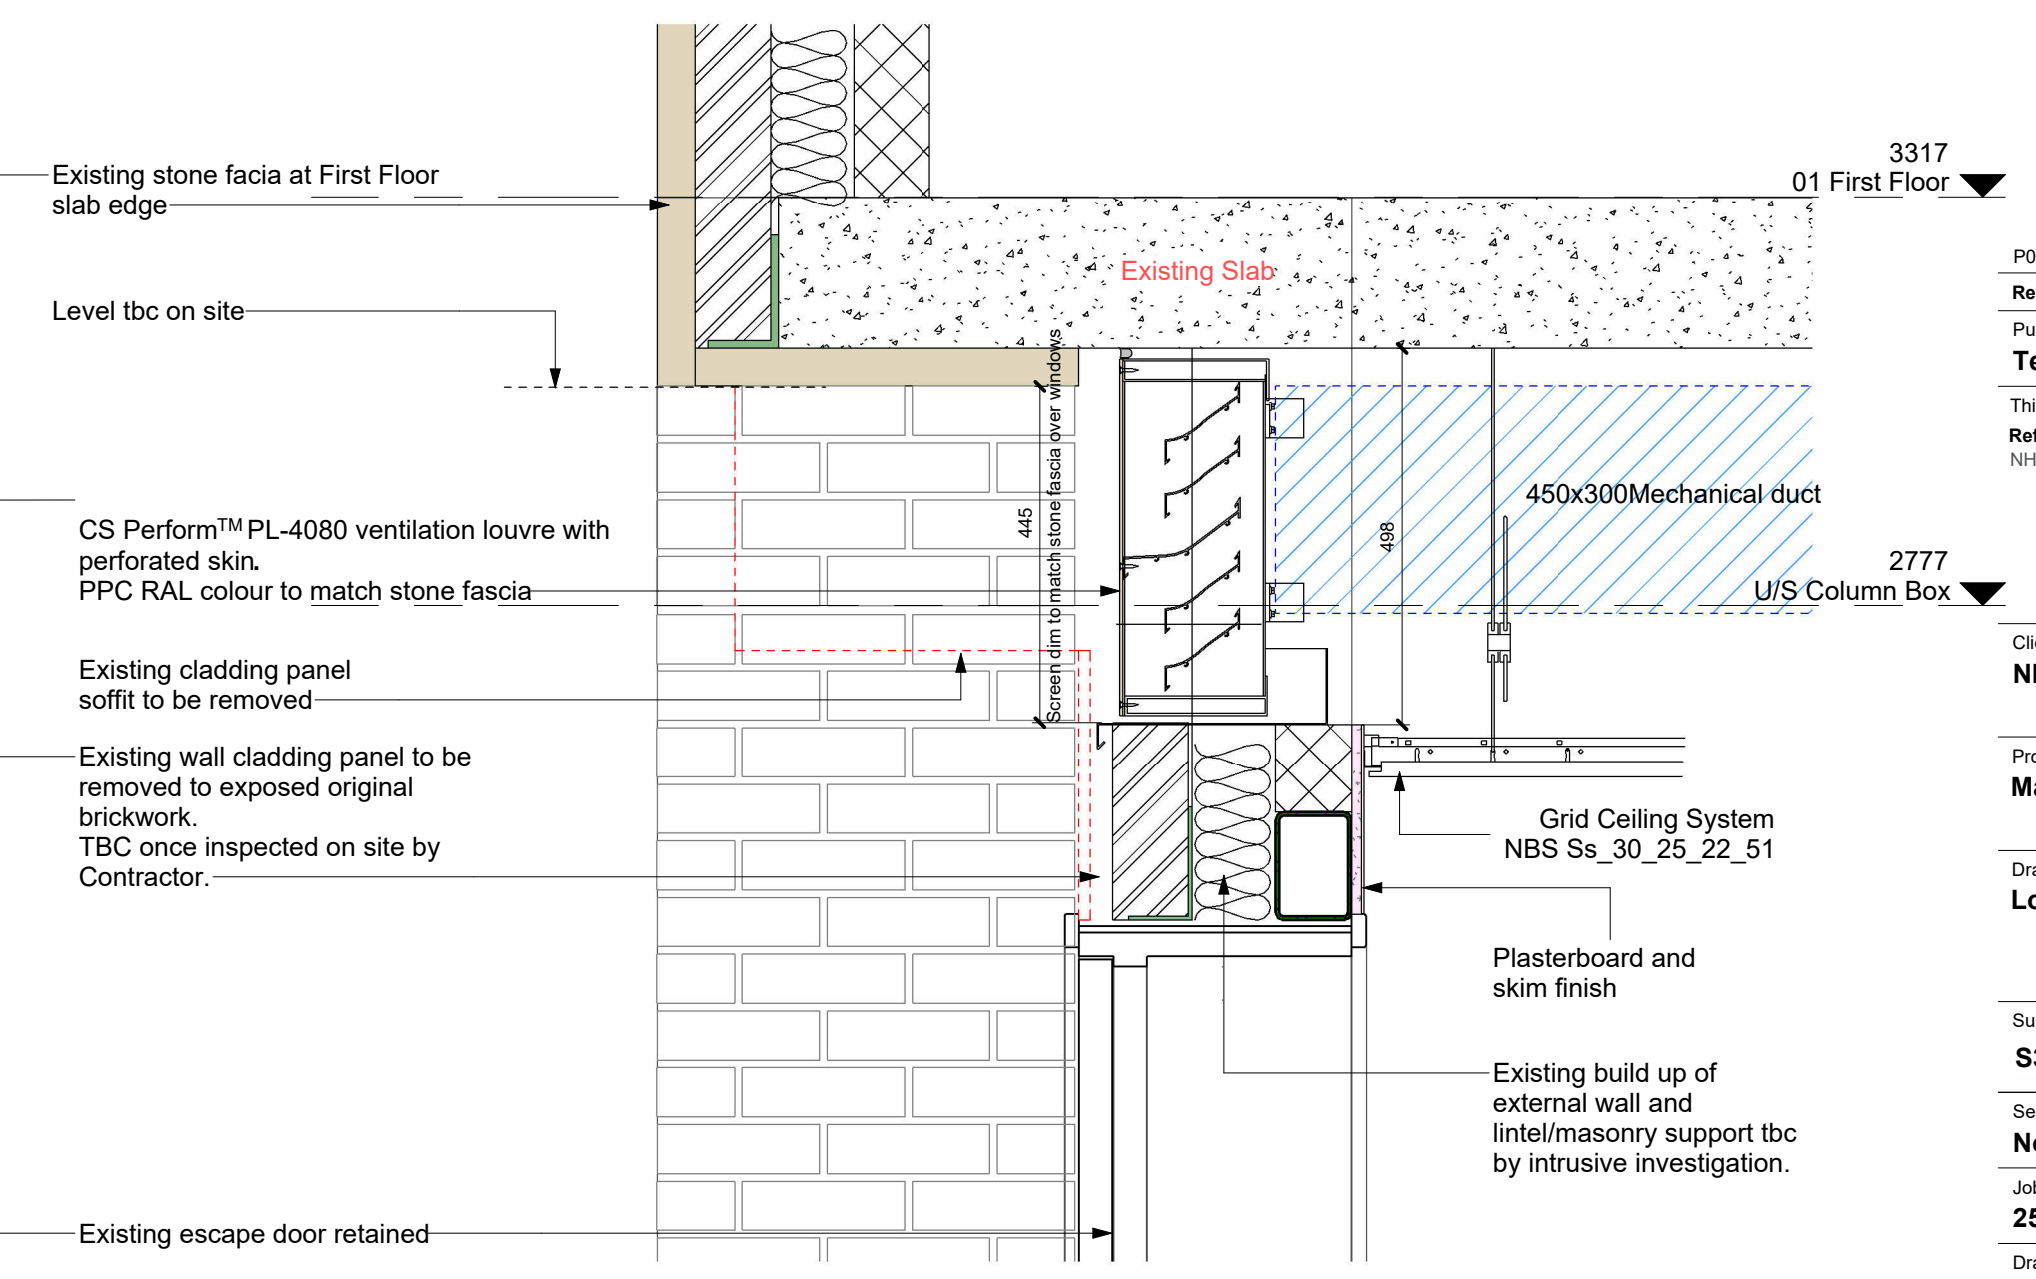

5 | Louvre detail above door in Four Yards
1 : 10

This drawing is issued for the sole and exclusive use of the intended recipient and is subject to copyright in favour of Pick Everard. Pick Everard does not accept any responsibility whatsoever for its use by a person other than the intended recipient.
No dimensions to be scaled from this drawing.

CDM - Residual Hazards: The following are considered to be significant risks relevant to this drawing, which could not be fully mitigated or removed through design:

P01 Stage 4 - Issue for Cost	30.01.2026	JHK	DOV
Revision	Date	Dm	Chk
Purpose of Issue			
Tender			
This document references the following files:-			
Reference Name	Status	Revision	
NHS011-PEV-ZZ-00-M3-A-0001			
Client			
NHS Blood and Transplant			
Project			
Manchester Donor Centre St James Square			
Drawing Title			
Louvres and Penetrations Details			
Suitability Status			
S3 Information suitable for review and comment within a delivery team			
Security Classification			
None			
Job No.	Scale	Size	Rev
250517	As indicated	@ A1	P01
Drawn	Checked	Approved	Original Issue Date
JHK	DOV	DOV	30.01.2026
Drawing Number			