

SAN CARLO

REV	DATE	COMMENTS
-	22.10.2025	Initial Issue

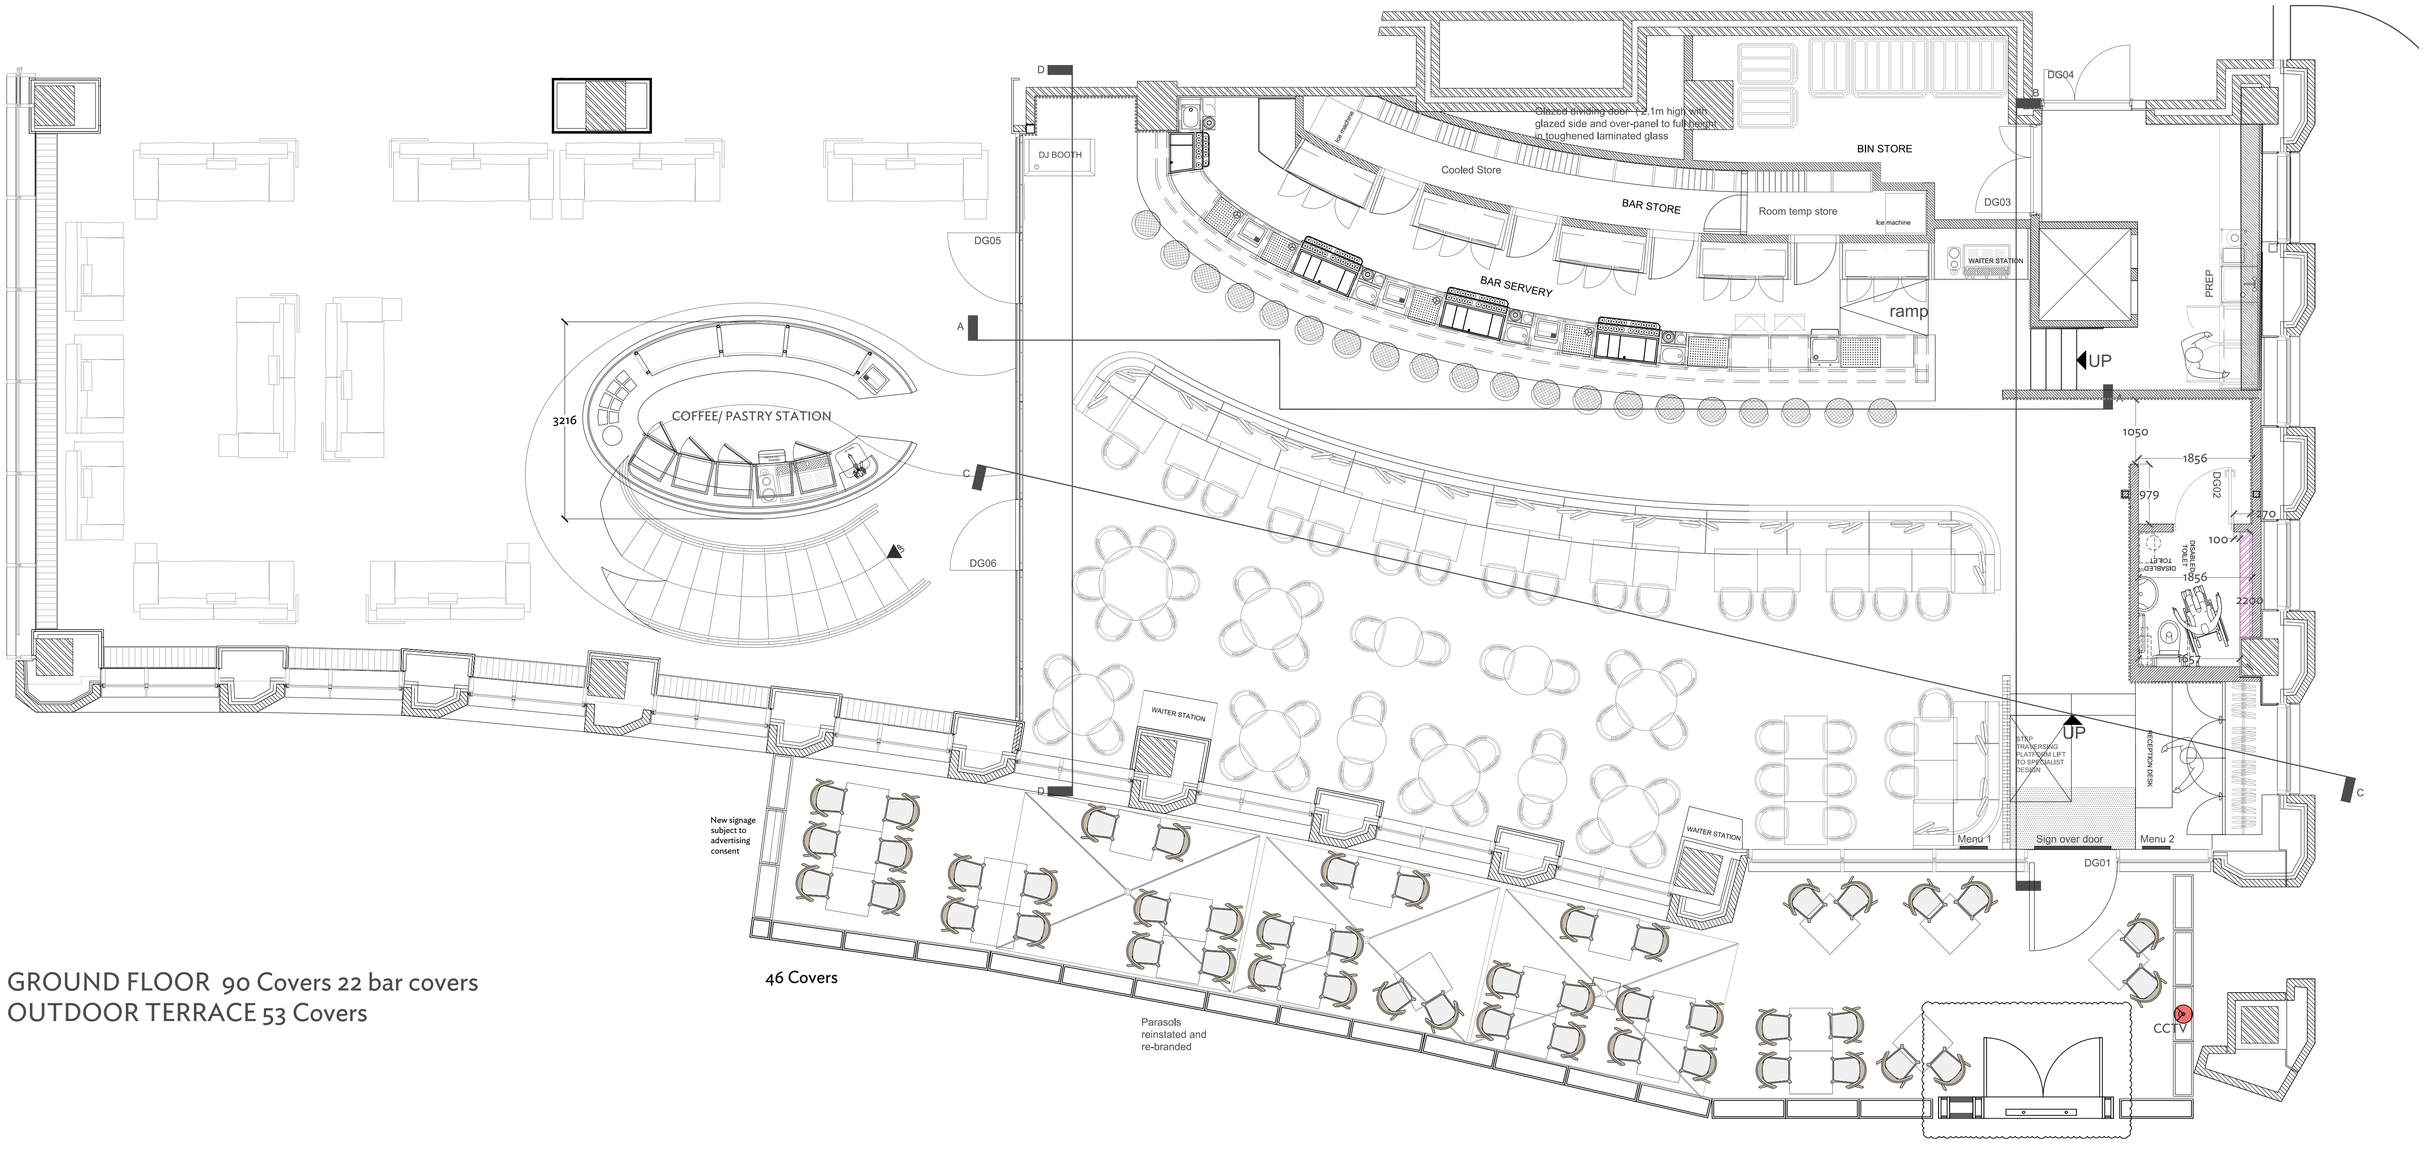

GROUND FLOOR 90 Covers 22 bar covers
OUTDOOR TERRACE 53 Covers

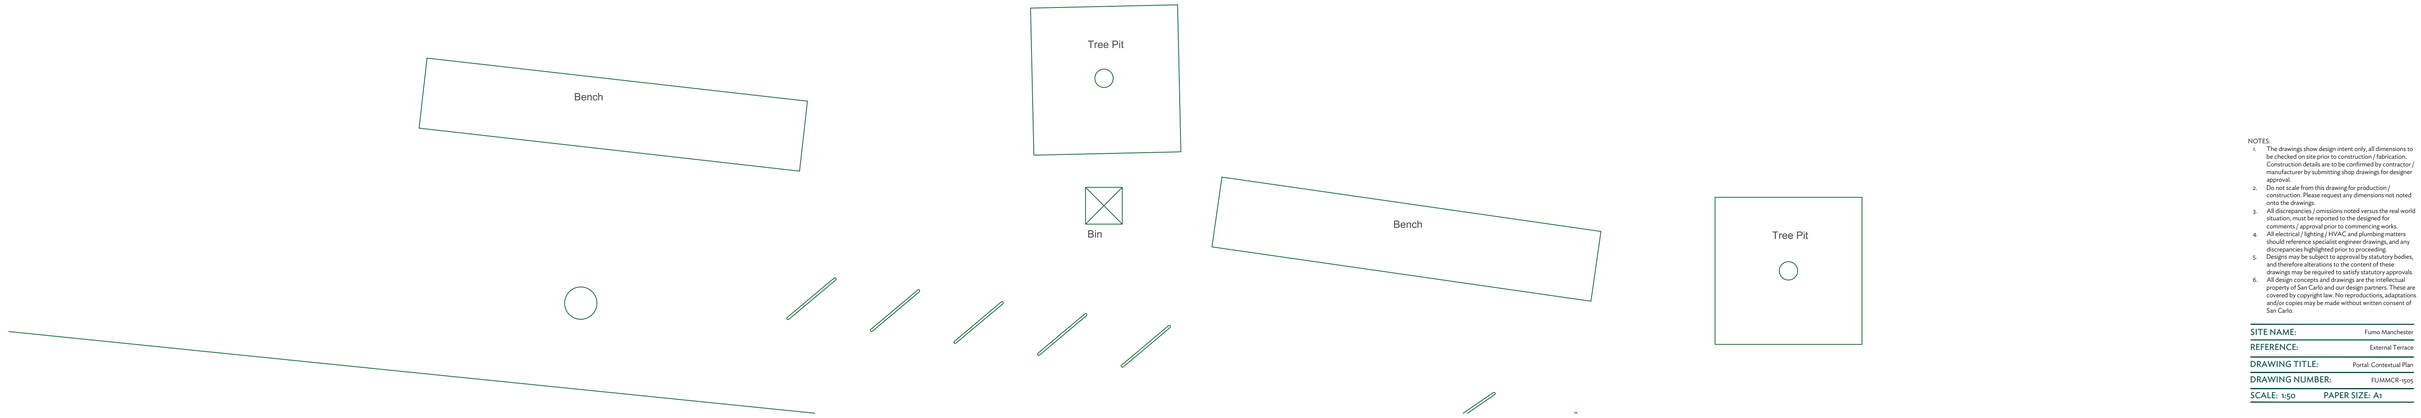

NOTES:

1. The drawings show design intent only, all dimensions to be checked on site prior to construction / fabrication. Construction details are to be confirmed by contractor / manufacturer by submitting shop drawings for designer approval.
2. Do not scale from this drawing for production / construction. Please request any dimensions not noted onto the drawings.
3. All discrepancies / omissions noted versus the real world situation, must be reported to the designed for comments / approval prior to commencing works.
4. All electrical / lighting / HVAC and plumbing matters should reference specialist engineer drawings, and any discrepancies highlighted prior to proceeding.
5. Designs may be subject to approval by statutory bodies, and therefore alterations to the content of these drawings may be required to satisfy statutory approvals.
6. All design concepts and drawings are the intellectual property of San Carlo and our design partners. These are covered by copyright law. No reproductions, adaptations and/or copies may be made without written consent of San Carlo.

SITE NAME:	Fumo Manchester
REFERENCE:	External Terrace
DRAWING TITLE:	Portal: Contextual Plan
DRAWING NUMBER:	FUMMCR-1505
SCALE: 1:50	PAPER SIZE: A1