


SW16
2700mm
CI:100.858
IL: 97.063

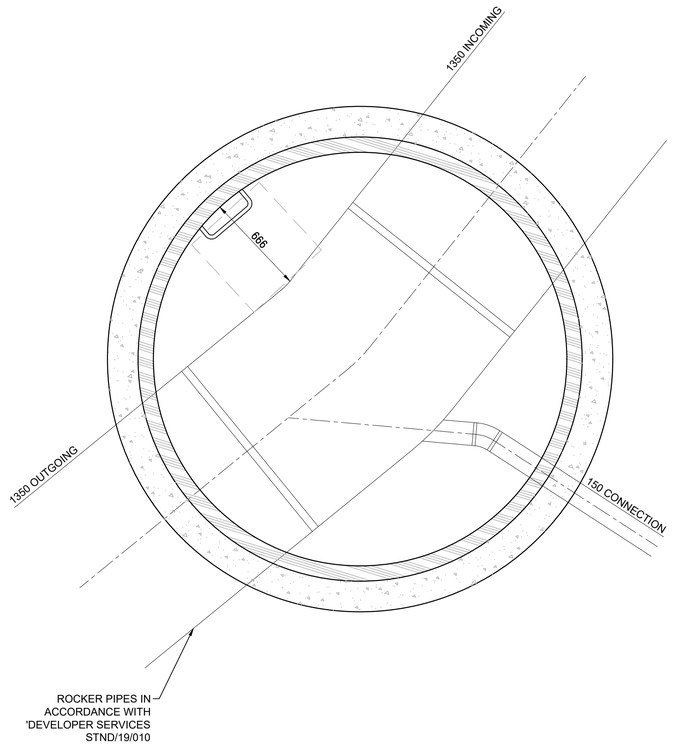


SW6
2700mm
CI:100.620
IL: 96.903

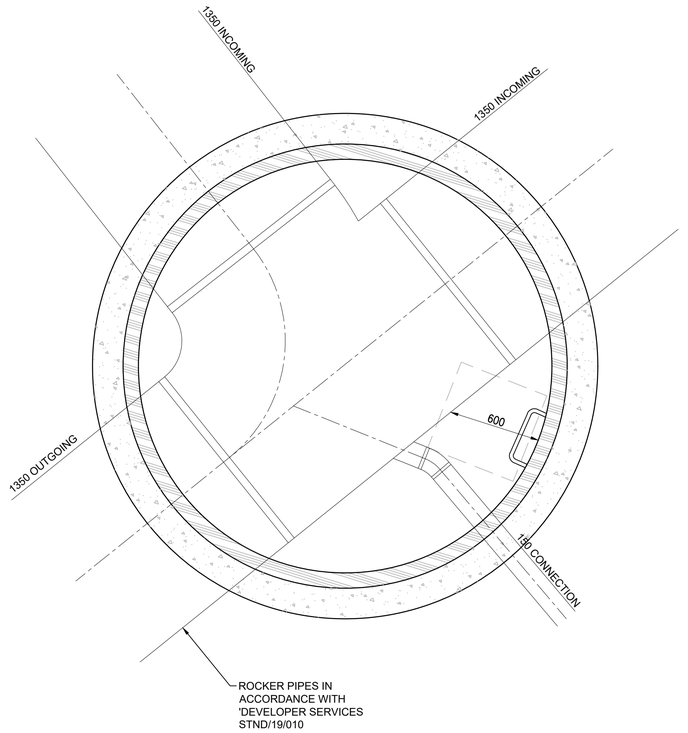

SW7
2700mm
CI:100.342
IL: 96.874

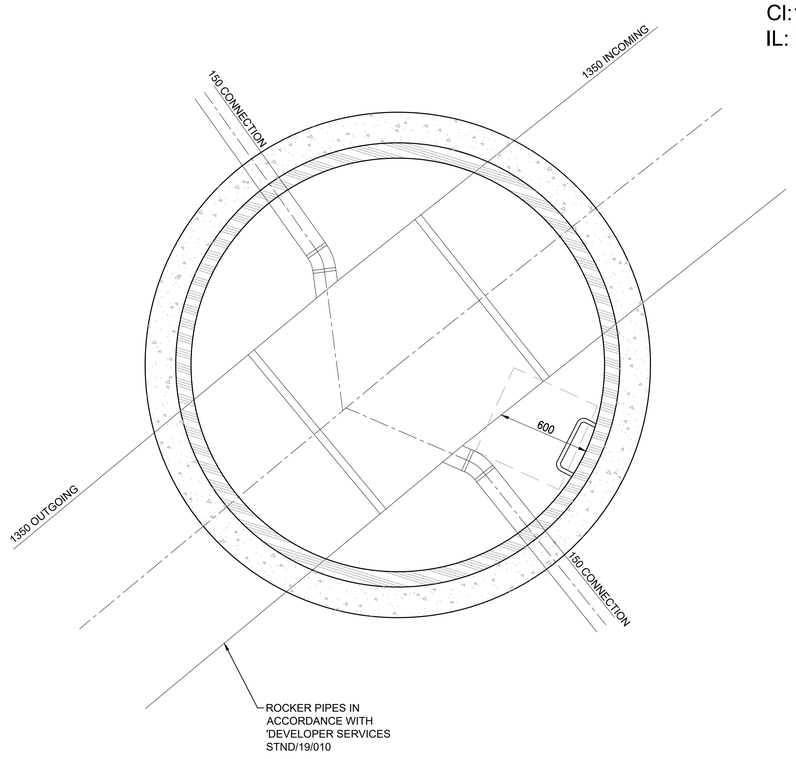

SW8
2700mm
CI:100.522
IL: 96.826

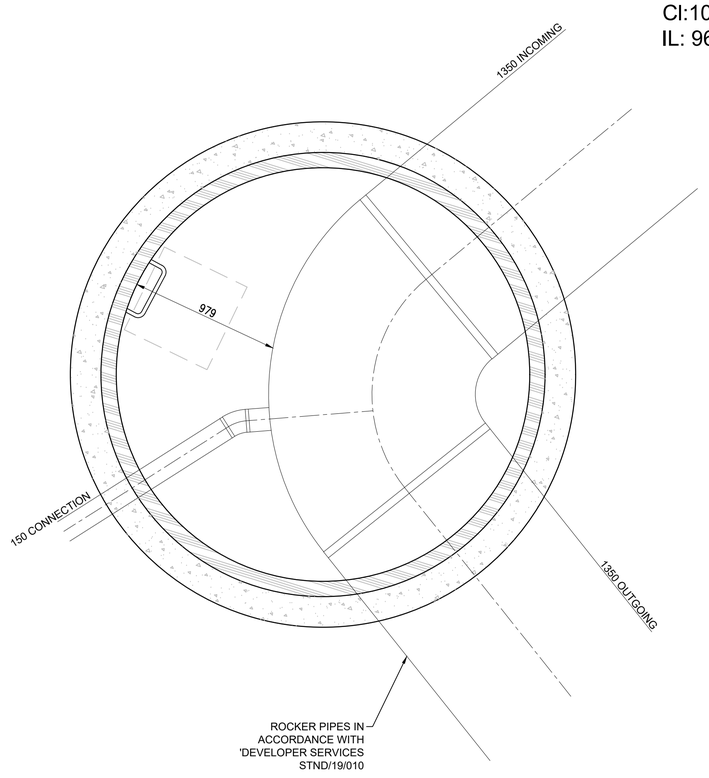

GENERAL NOTES

G1. DO NOT SCALE THIS DRAWING.

G2. ANY DIMENSIONAL DISCREPANCIES SHOULD BE NOTIFIED TO THE ENGINEER IMMEDIATELY.

G3. ALL DIMENSIONS ARE IN METRES - (m)
ALL LEVELS ARE IN METRES - (m) AND ARE ABOVE ORDNANCE DATUM AT NEWLYN, CORNWALL UNLESS NOTED OTHERWISE.

G4. NORTH SHOWN INDICATIVE ONLY

G5. THIS DRAWING IS TO BE READ IN CONJUNCTION WITH ALL RELEVANT; SPECIFICATIONS; DRAWINGS; DETAILS AND OTHER DESIGN INFORMATION.

G6. ALL DRAWINGS AND WRITTEN MATERIAL CONTAINED WITHIN, CONSTITUTE ORIGINAL AND UNPUBLISHED WORK OF THE ENGINEER AND MAY NOT BE DUPLICATED, USED, REPRODUCED OR DISCLOSED WITHOUT WRITTEN CONSENT OR EXPRESS PERMISSION FROM THE ENGINEER.

G7. ALL INFORMATION CONTAINED IN THIS DOCUMENT IS COPYRIGHT ©

G8. WHERE THE CONTRACTOR UNDERTAKES OR ENGAGES A THIRD PARTY TO UNDERTAKE TEMPORARY WORKS DESIGN, OR VARIES THE PELL FRISCHMANN DESIGN IN ANY WAY, THEN THE CONTRACTOR WILL TAKE FULL RESPONSIBILITY AND LIABILITY FOR ALL DESIGN ASPECTS, INCLUDING A DESIGN RISK ASSESSMENT. THE CONTRACTOR SHALL INFORM PELL FRISCHMANN OF ANY PROPOSED VARIANCES TO THE DESIGN.

G9. UNTIL TECHNICAL APPROVAL HAS BEEN OBTAINED FROM THE RELEVANT AUTHORITY, ALL DRAWINGS ISSUES ARE PRELIMINARY AND NOT FOR CONSTRUCTION. SHOULD THE CONTRACTOR COMMENCE SITE WORK PRIOR TO APPROVAL BEING GIVEN, IT IS ENTIRELY AT THEIR OWN RISK

G10. MANHOLE COVER OPENINGS 675mm X 675mm AS PER ICOSA WATER SPECIFICATIONS

REV	DESCRIPTION	DRN	CHK	APP	DATE
P02	NOTE REGARDING COVER OPENINGS ADDED	EP	AH	AH	19.11.25
P01	FIRST ISSUE	EP	AH	AH	17.10.25

Pell Frischmann
4th FLOOR, ONE ST JAMES SQUARE, MANCHESTER, M2 6DN
Telephone +44 (0)161 826 9400
Email: pfmanchester@pellfrischmann.com
www.pellfrischmann.com

miller homes

Project

HINCHLEY ROAD, BLACKLEY

Drawing Title

S104
1 IN 20 SW MANHOLE DETAILS
SHEET 5

Drawing Status

PRELIMINARY

	Name	Date	Status Code
Drawn	E.PHYTHIAN	17.10.25	S4
Designed	E.PHYTHIAN	17.10.25	Scale 1:20
Eng Chk	A.HALL	17.10.25	Revision P02
Approved	A.HALL	17.10.25	

Drawing No.

110315 - PEF - S104 - HDG - DE - D - 00008