


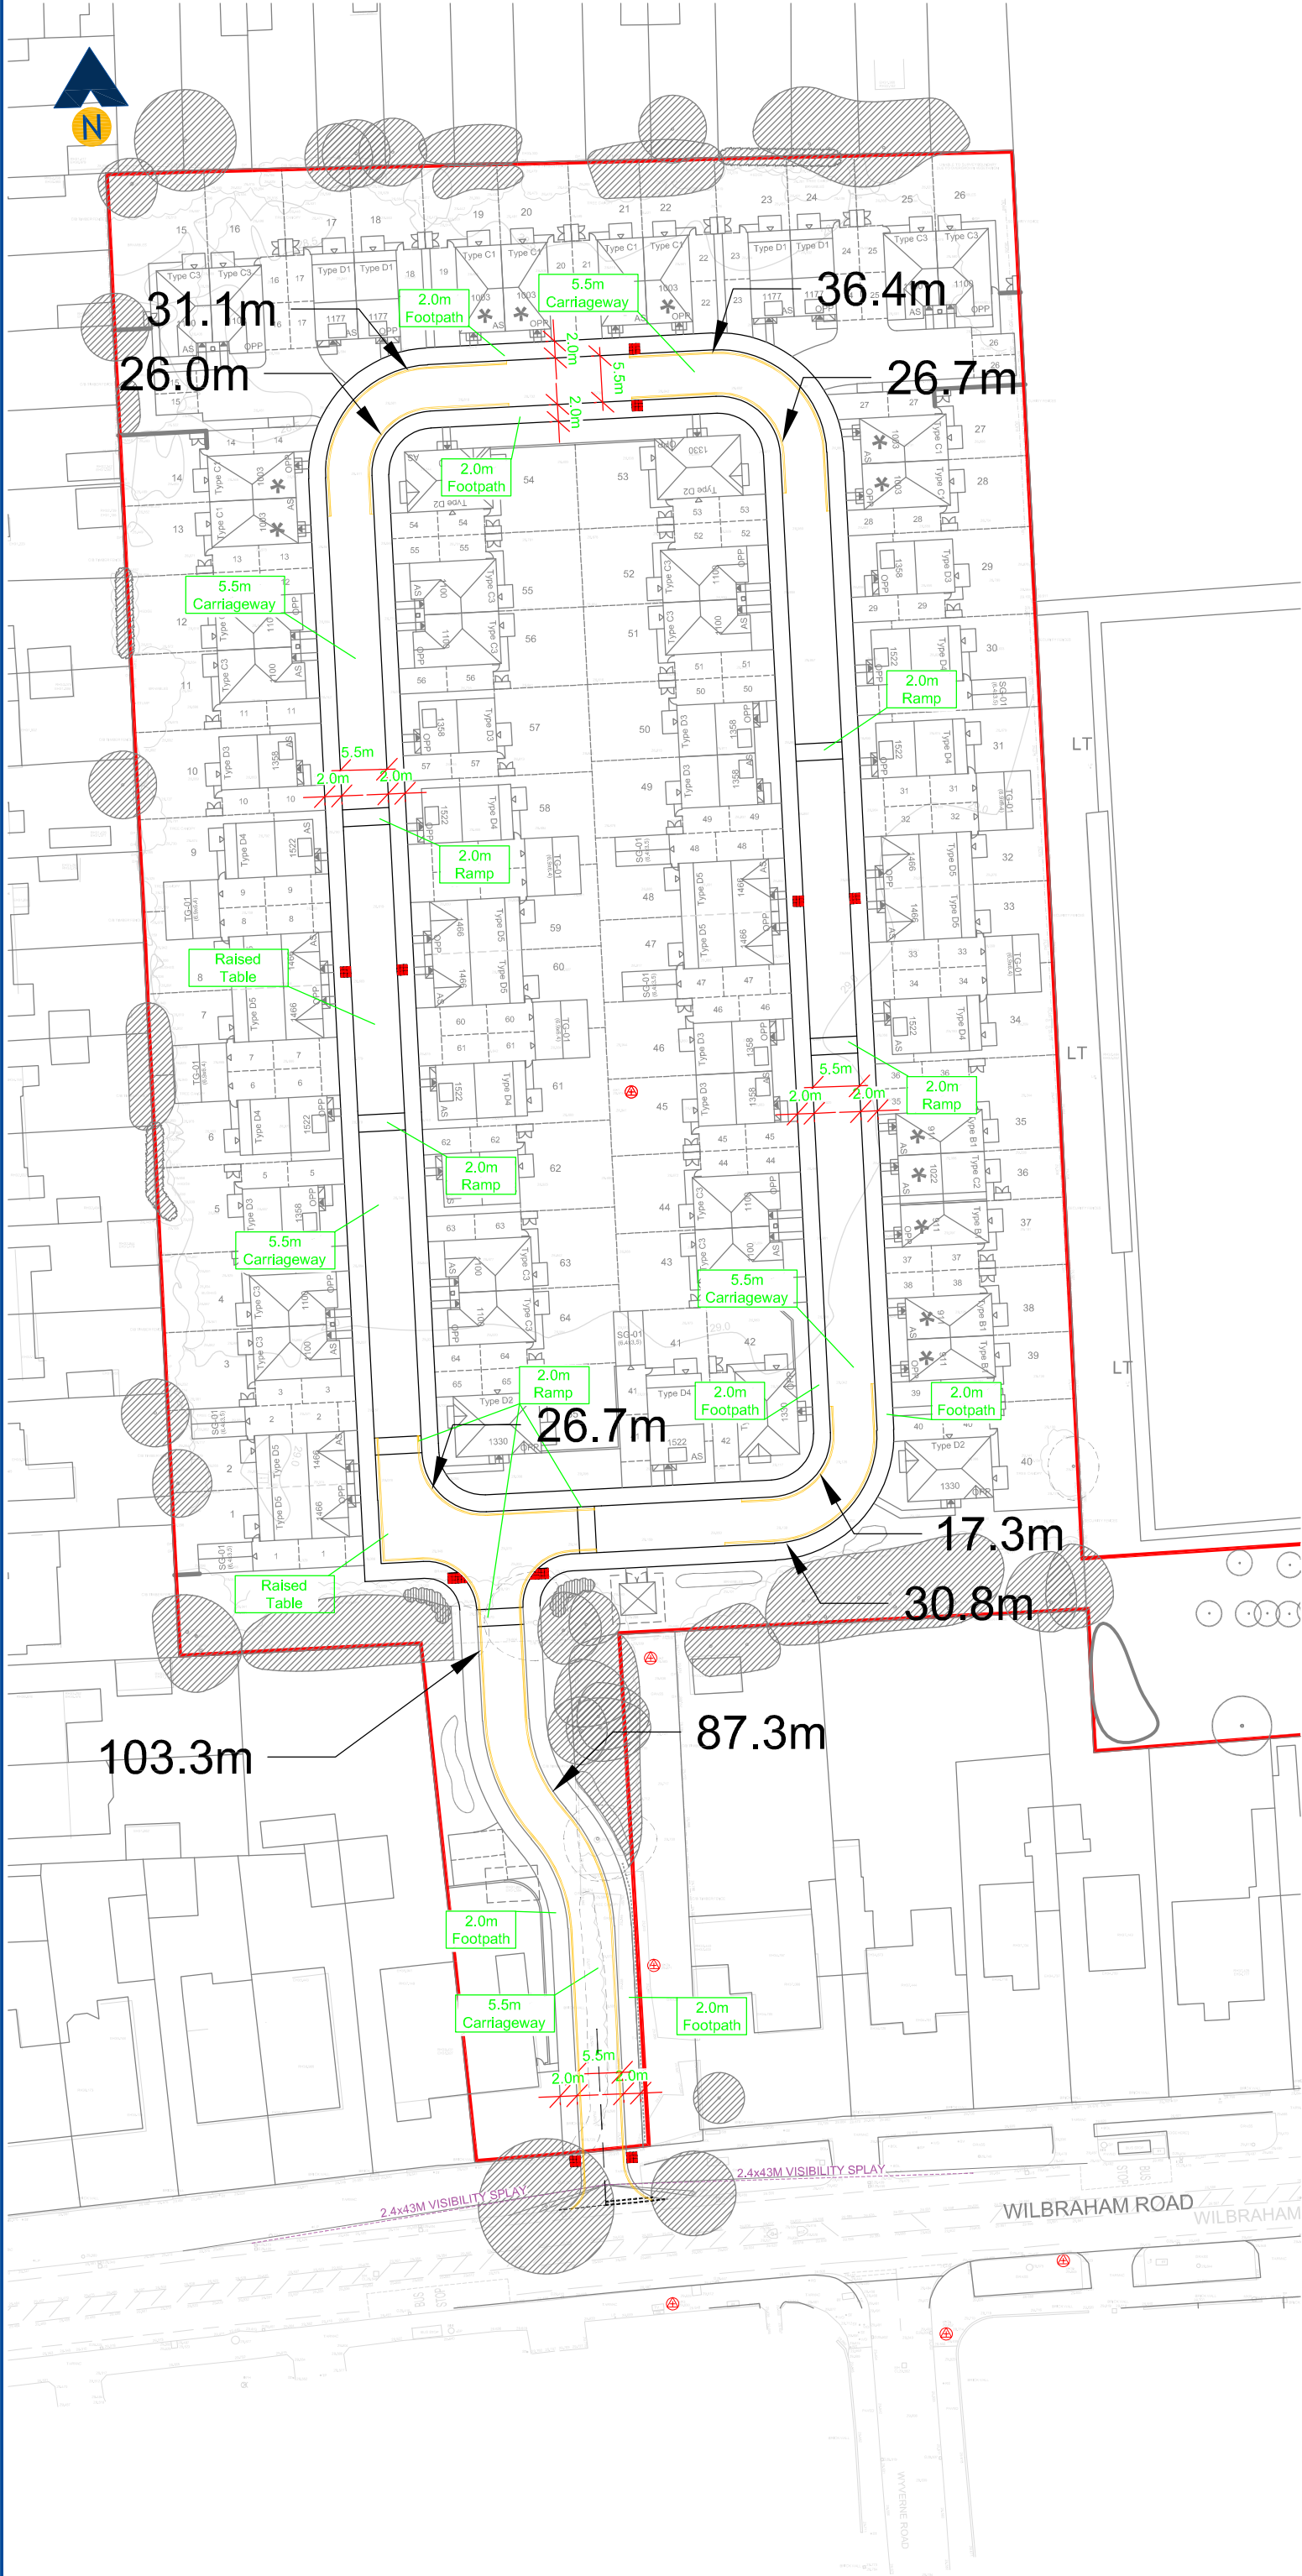

Revision:	
A	-

NOTES - Text taken from Chapter 3 Traffic Signs Manual:

13.4.4. The gap between the edge of the carriageway and the nearest edge of the longitudinal lines shown in **Figure 13-6** and **Figure 13-7** should be approximately 250 mm.

13.4.5. Of the three widths that are prescribed for yellow lines, the 75 mm size should be used on roads with a speed limit of 40 mph or less, and 100 mm on roads with a higher limit. In areas regarded as environmentally sensitive, the 50 mm wide line may be used. Alternative shades of yellow may be used (see Chapter 5). The gap between double lines must in all cases be the same as the width of each line.

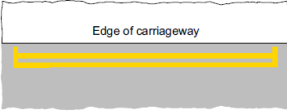


Figure 13-6 Diagram 1018.1 (S7-4-1) Waiting of vehicles prohibited at all times or stopping of vehicles in a lay-by prohibited except in an emergency

KEY - GENERAL

 PROPOSED NO WAITING AT ANY TIME TO TSRGD DIAGRAM 1018.1

Client:	Anwyl Homes
Project:	Wilbraham Road Chorlton
Drawing Title:	Proposed No Waiting at Any Time Traffic Regulation Orders
Drawing Number:	J000312_TRO_101
Revision:	-
Date:	18/04/2024
Scale:	1:750 at A3
Drawn By:	LACB
Checked By:	APB
Status:	Information

This drawing is the copyright of Focus Transport Planning Ltd. and may not be loaned, copied or reproduced in any way, or used for any offer, quote, tender or construction purposes without prior written consent of the company.

DO NOT SCALE - Follow any figured dimensions.

This drawing has been prepared for feasibility purposes and does not represent a construction plan. All design aspects to be confirmed at the appropriate detailed design stage.

