


Ebsworth Street
Manchester

External Materials



357-MSI-ZZ-XX-SP-A-00-002

Revision **P01**

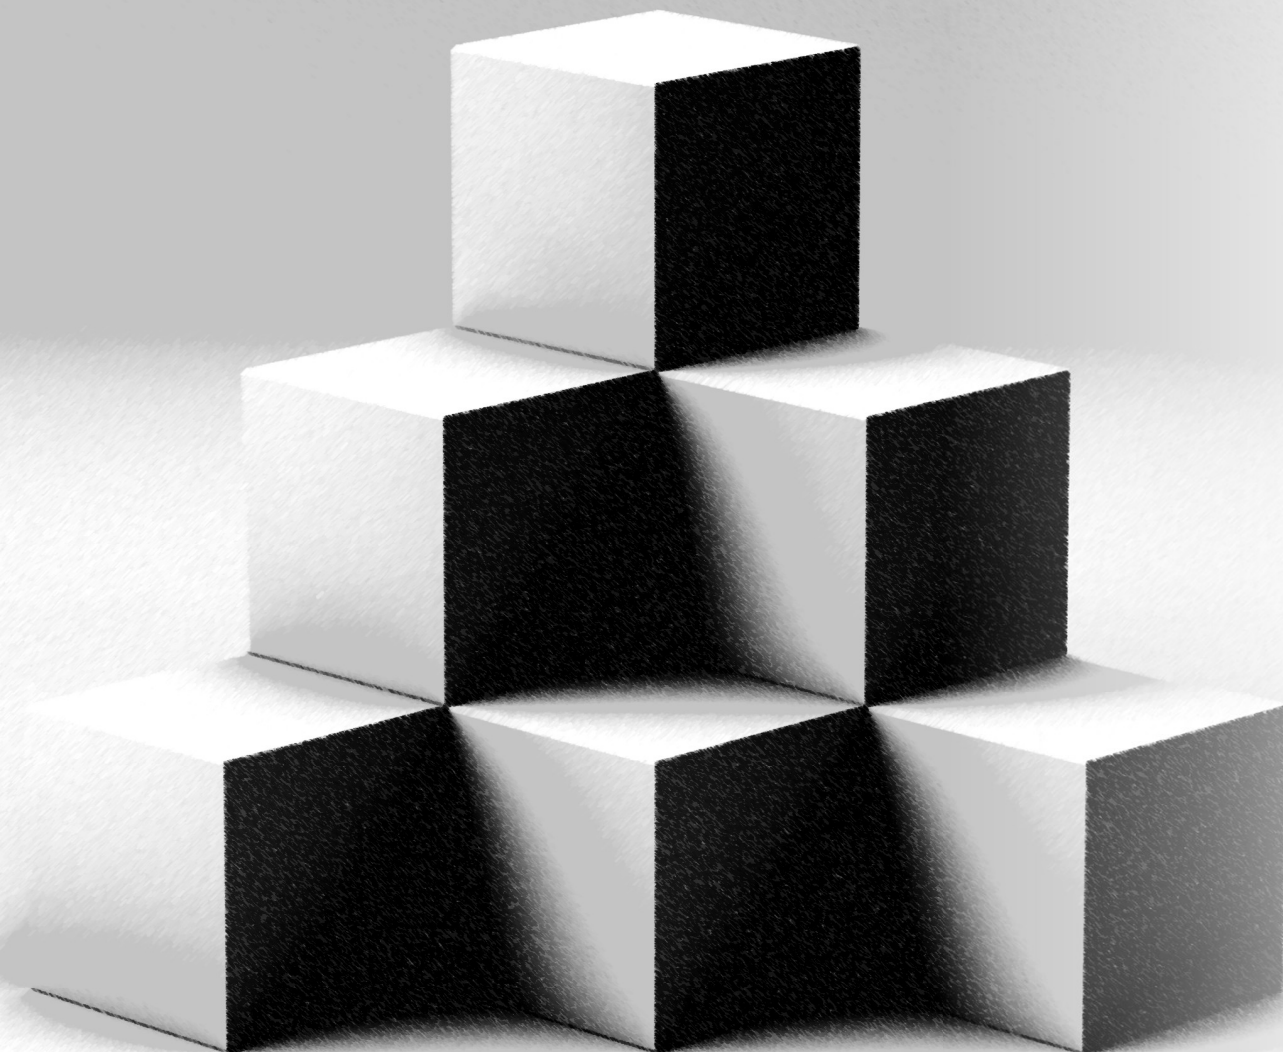


ARCHITECTURE

Proposed Materials

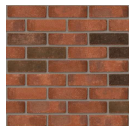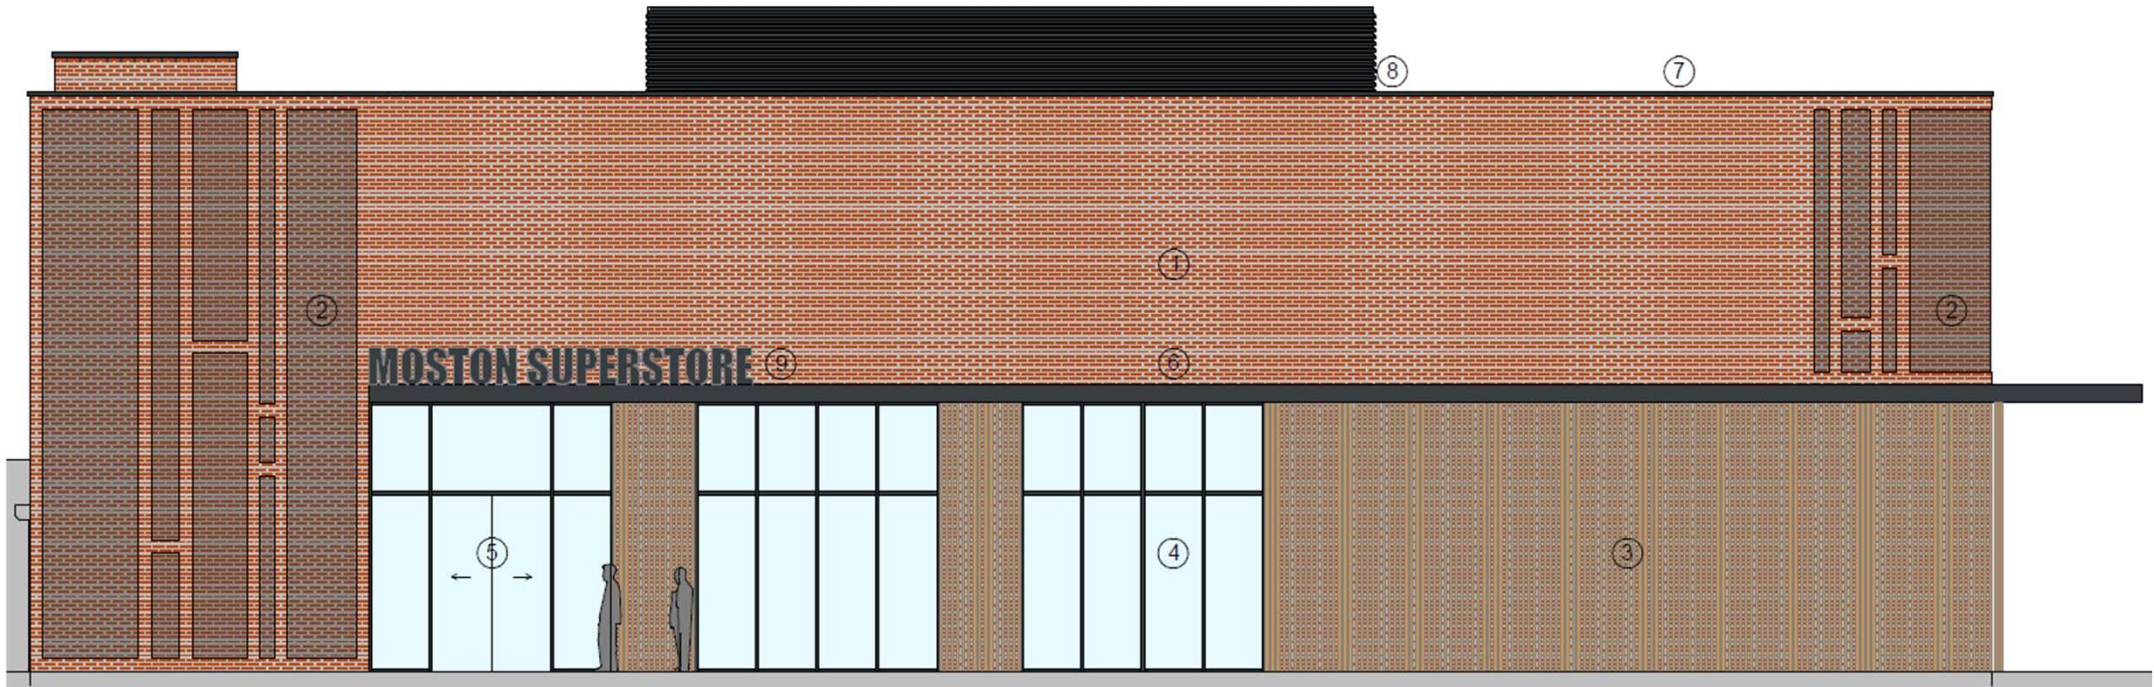


1. Brickwork
(Red multi facing brick - similar to Ashington Red Multi, or approved equal)

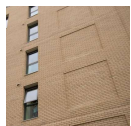


2. 10mm Feature brick recess
(Red multi facing brick - similar to Ashington Red Multi, or approved equal)co



3. Feature aluminium fin with timber effect finish (Oak or approved Equal)

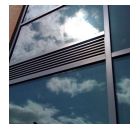

4. Aluminium Curtain Wall Glazing
(Ral 7016)

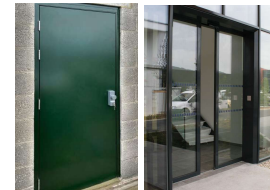


5. Steel Door
(Ral 7016 - including main entrance glazed door)




6. Feature Cantilever Canopy
(Finish to match glazing)

Proposed Materials

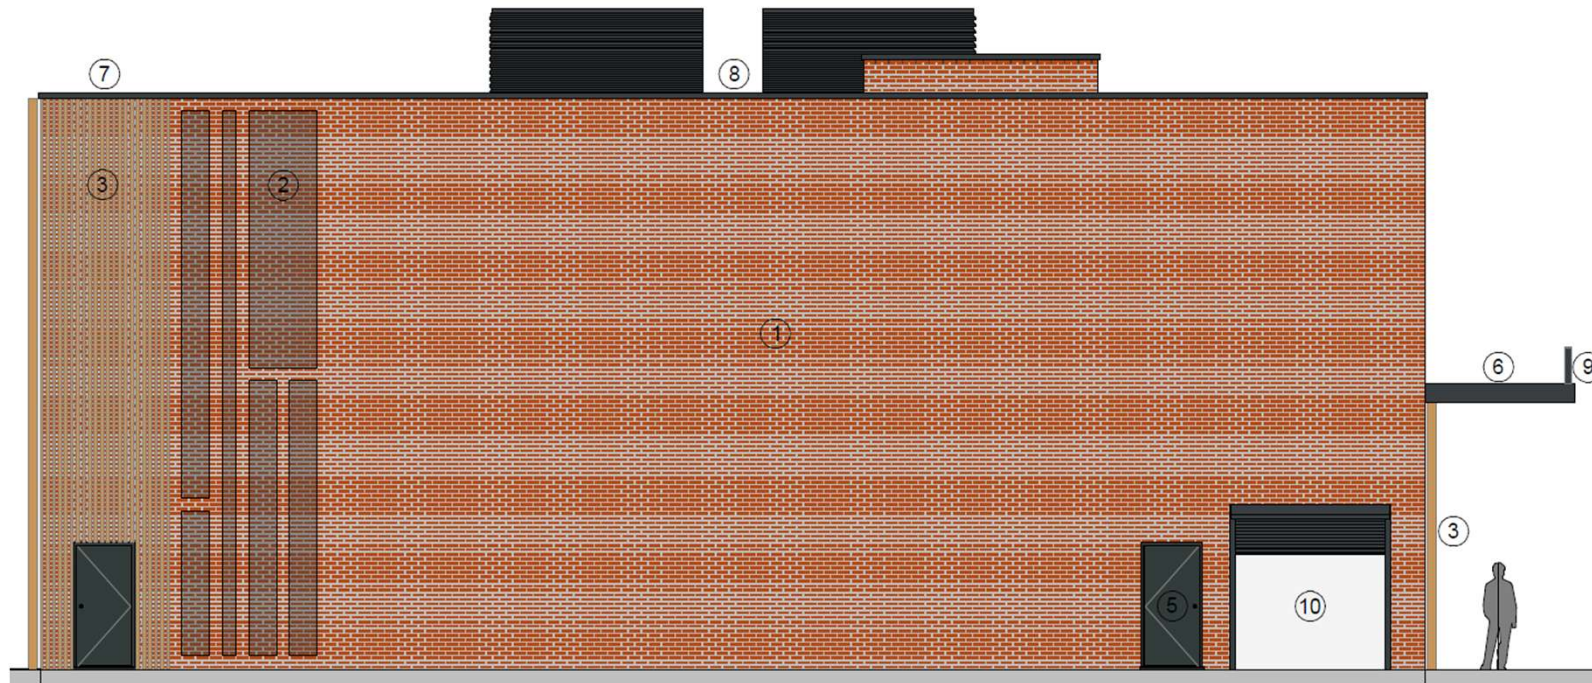

1. Brickwork
(Red multi facing brick - similar to Ashington Red Multi, or approved equal)

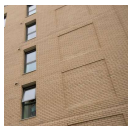


2. 10mm Feature brick recess
(Red multi facing brick - similar to Ashington Red Multi, or approved equal)co



3. Feature aluminium fin with timber effect finish (Oak or approved Equal)



4. Aluminium Curtain Wall Glazing
(Ral 7016)

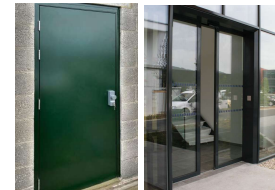

5. Steel Door
(Ral 7016 - including main entrance glazed door)




6. Feature Cantilever Canopy
(Finish to match glazing)

Proposed Materials



1. Brickwork
(Red multi facing brick - similar to Ashington Red Multi, or approved equal)

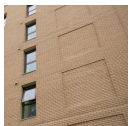


2. 10mm Feature brick recess
(Red multi facing brick - similar to Ashington Red Multi, or approved equal)co



3. Feature aluminium fin with timber effect finish (Oak or approved Equal)



4. Aluminium Curtain Wall Glazing
(Ral 7016)

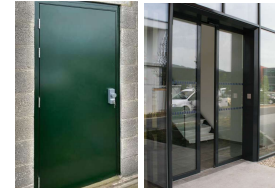


5. Steel Door
(Ral 7016 - including main entrance glazed door)




6. Feature Cantilever Canopy
(Finish to match glazing)

Proposed Materials

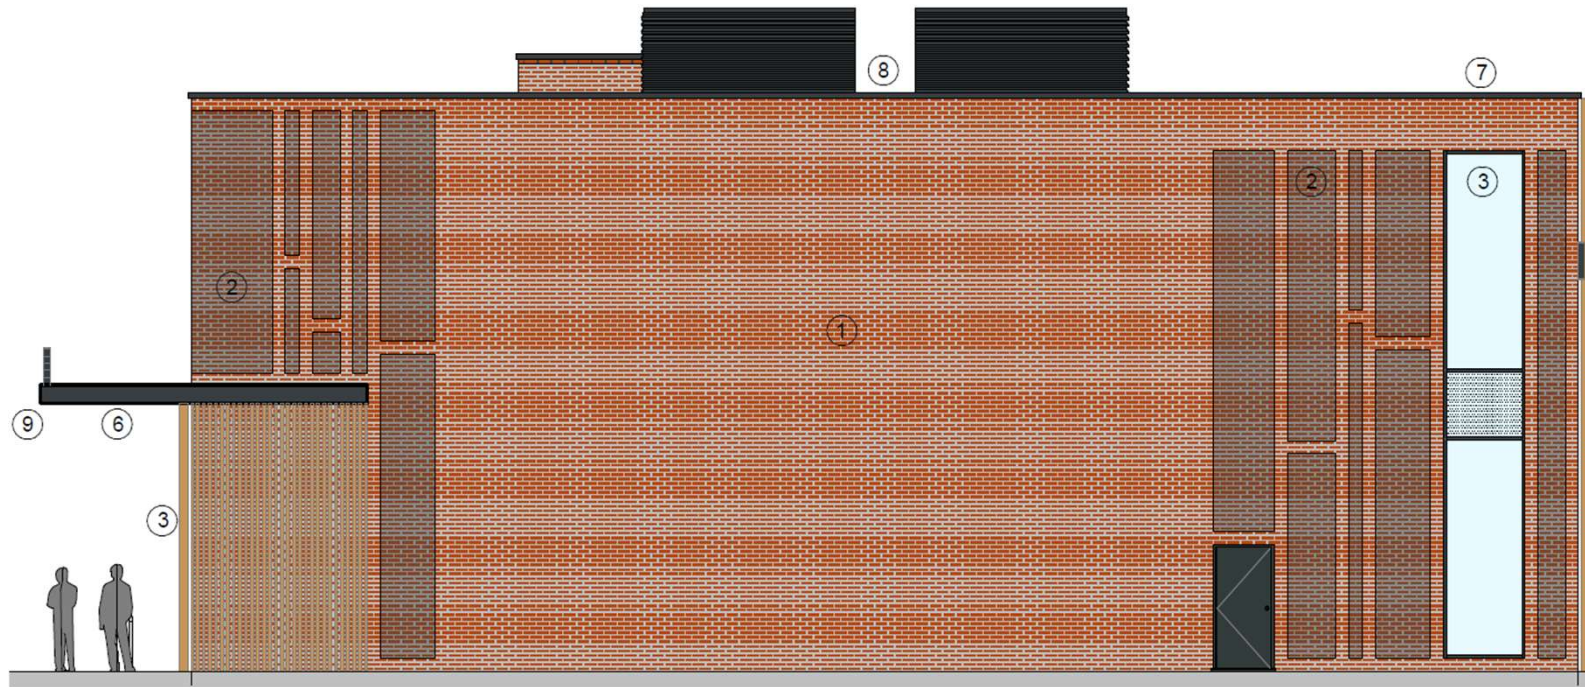

1. Brickwork
(Red multi facing brick - similar to Ashington Red Multi, or approved equal)

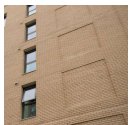


2. 10mm Feature brick recess
(Red multi facing brick - similar to Ashington Red Multi, or approved equal)co



3. Feature aluminium fin with timber effect finish (Oak or approved Equal)



4. Aluminium Curtain Wall Glazing
(Ral 7016)

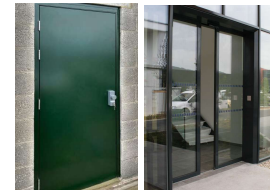

5. Steel Door
(Ral 7016 - including main entrance glazed door)



6. Feature Cantilever Canopy
(Finish to match glazing)