


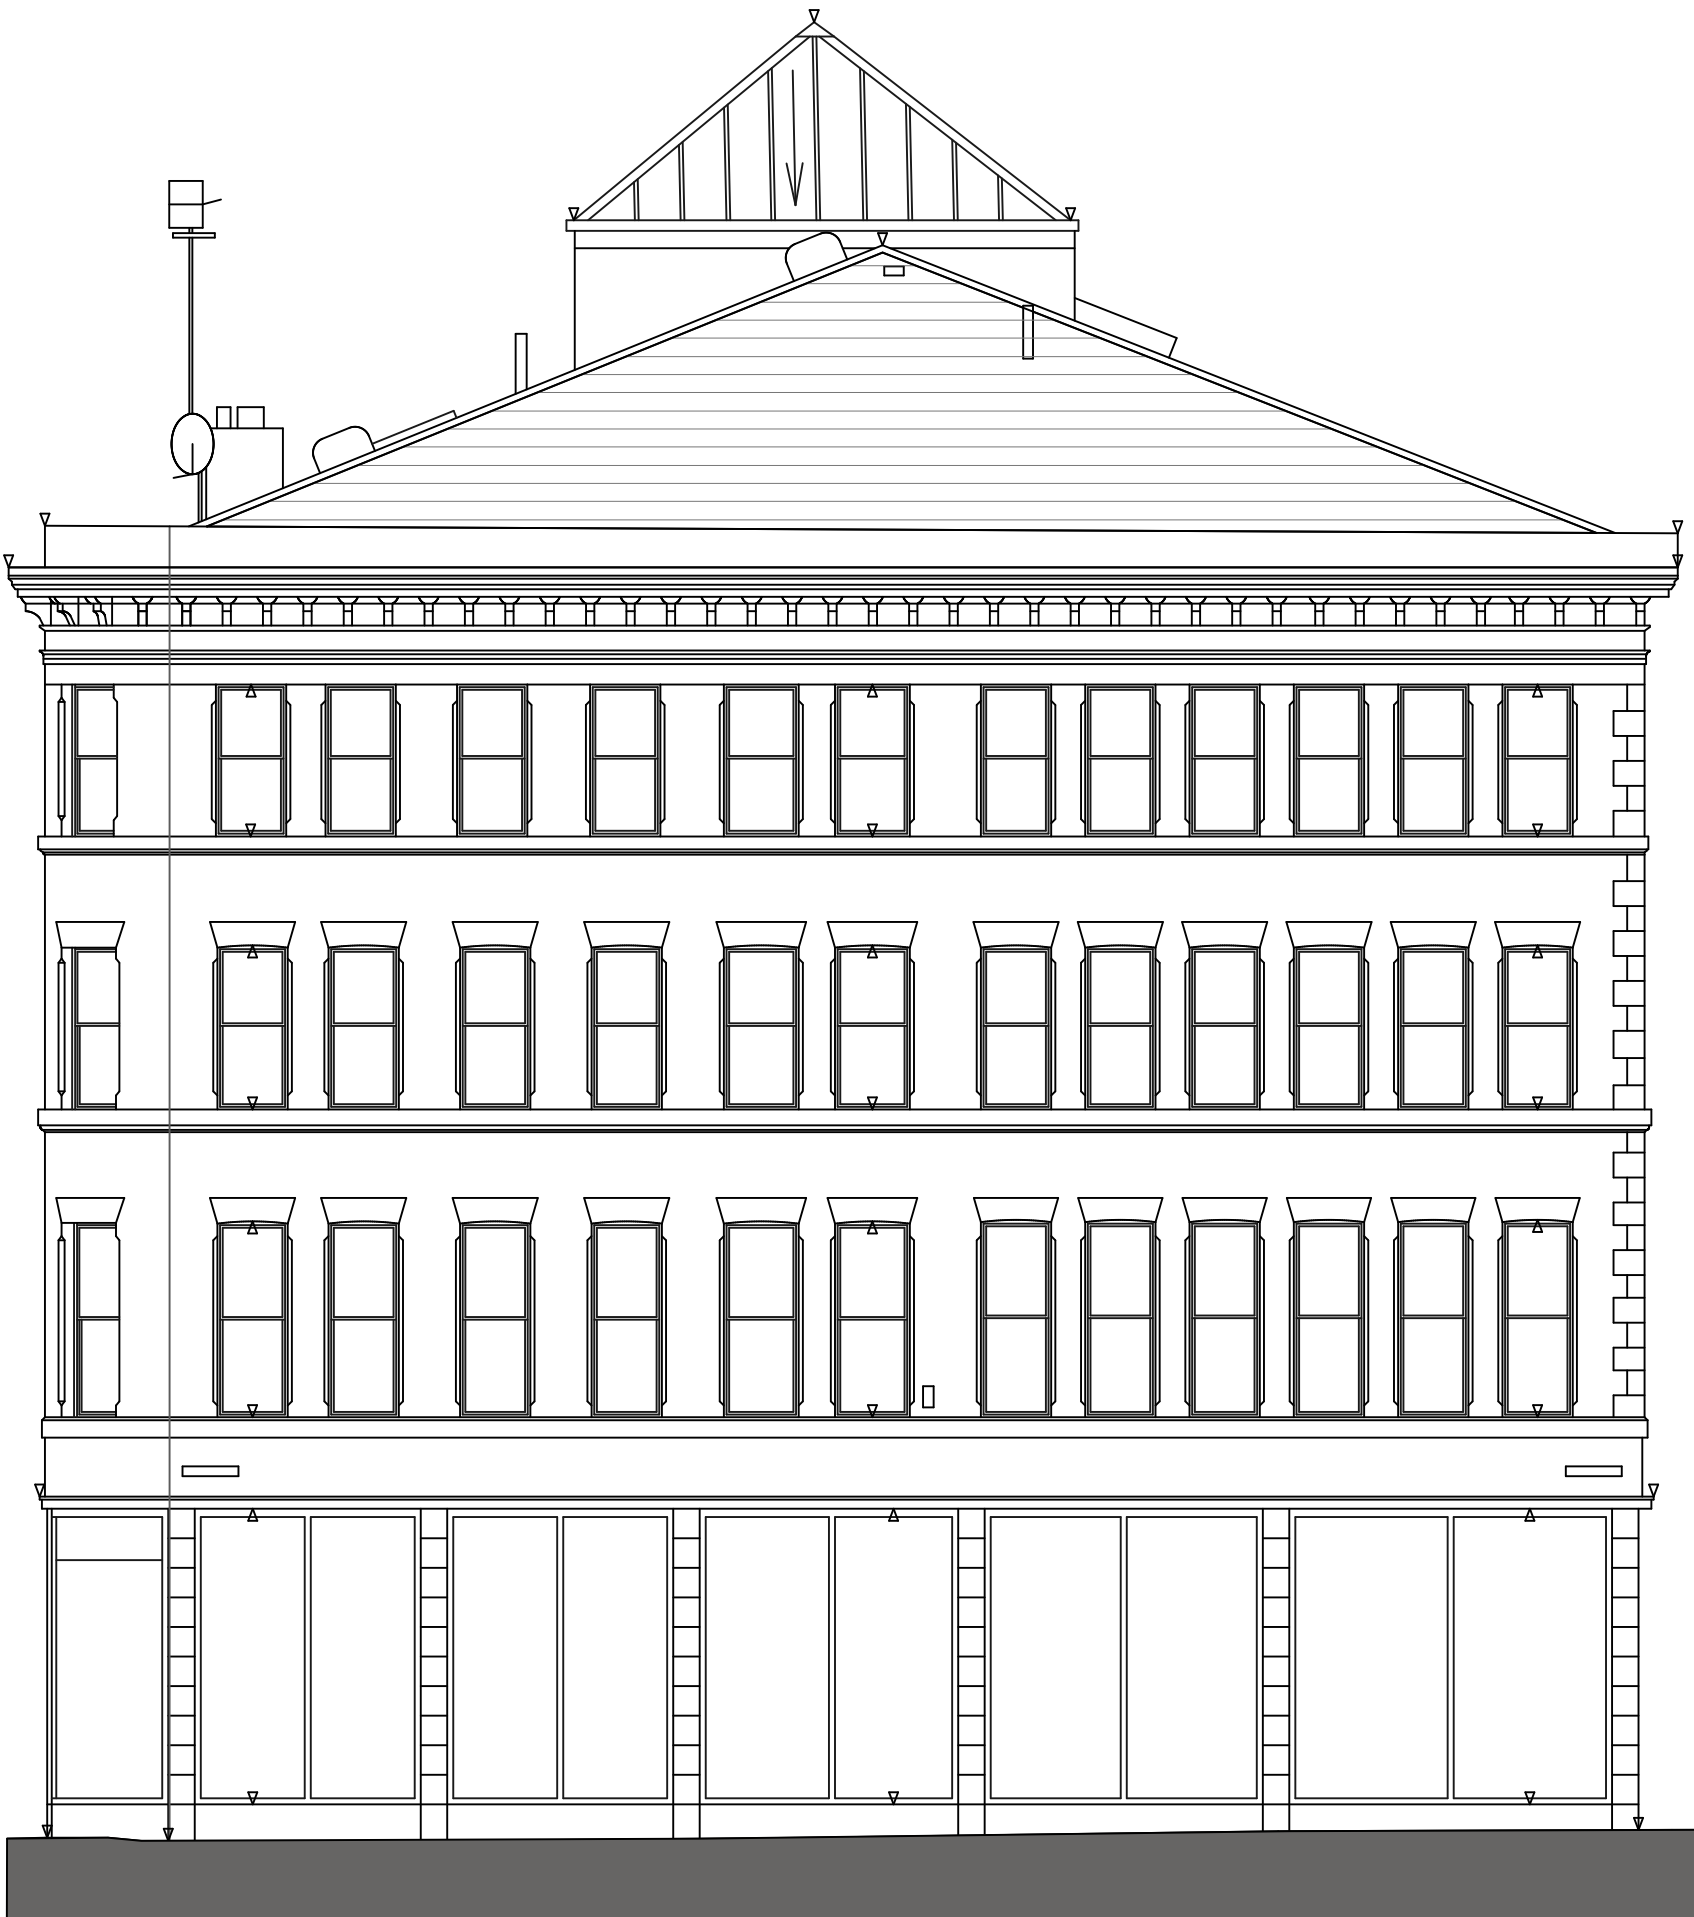

1 Elevation 2  
Scale: 1:100  
Ridgefield

0 1 2 3 4 5m  
1:100 @A3

| REV | NOTE | DRN/CHK |
|-----|------|---------|
|-----|------|---------|

King Street Chambers  
Manchester  
Roof Repairs

Elevation 2

PROJECT REF. 2050  
DRWG NO. E(201)  
REVISION  
SCALE 1:100 @ A3  
DATE 1st June 24  
DRAWN PL

SK sketch E existing P proposed T tender C construction FI final issue

+44 161 236 0051  
ARCHITECT@ATELIERMB.CO.UK

ATELIER.MB