




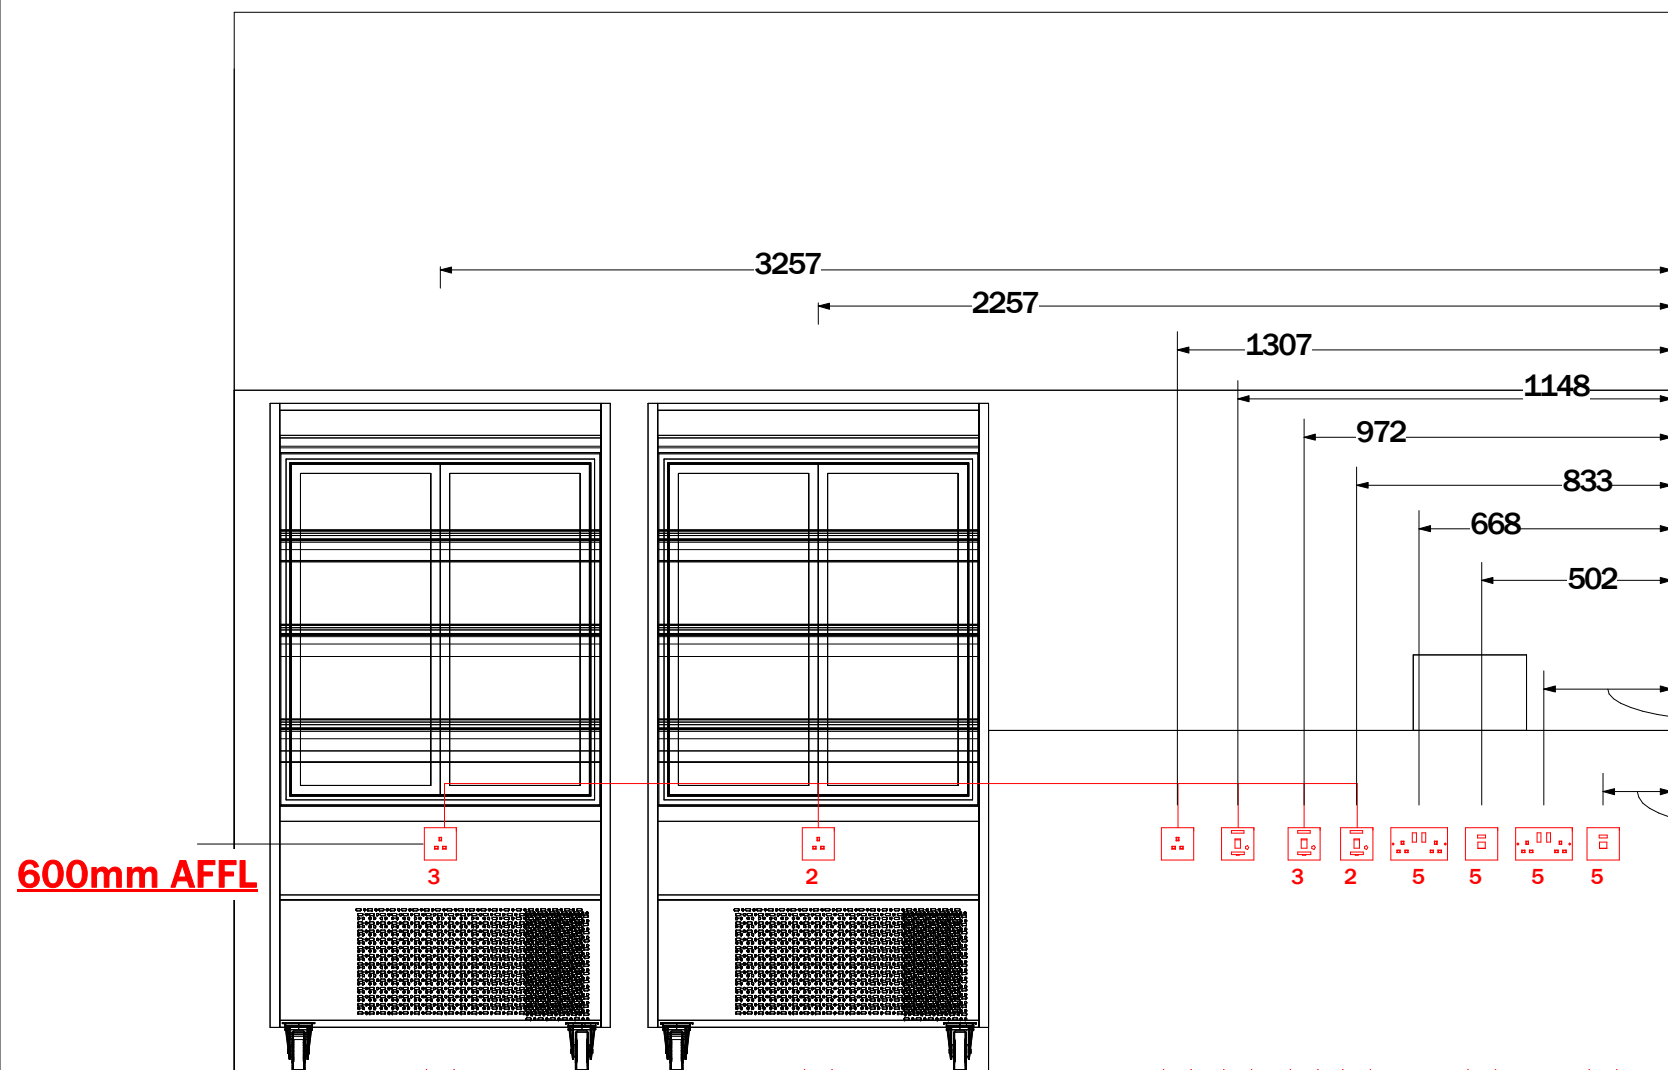


G
1 : 20

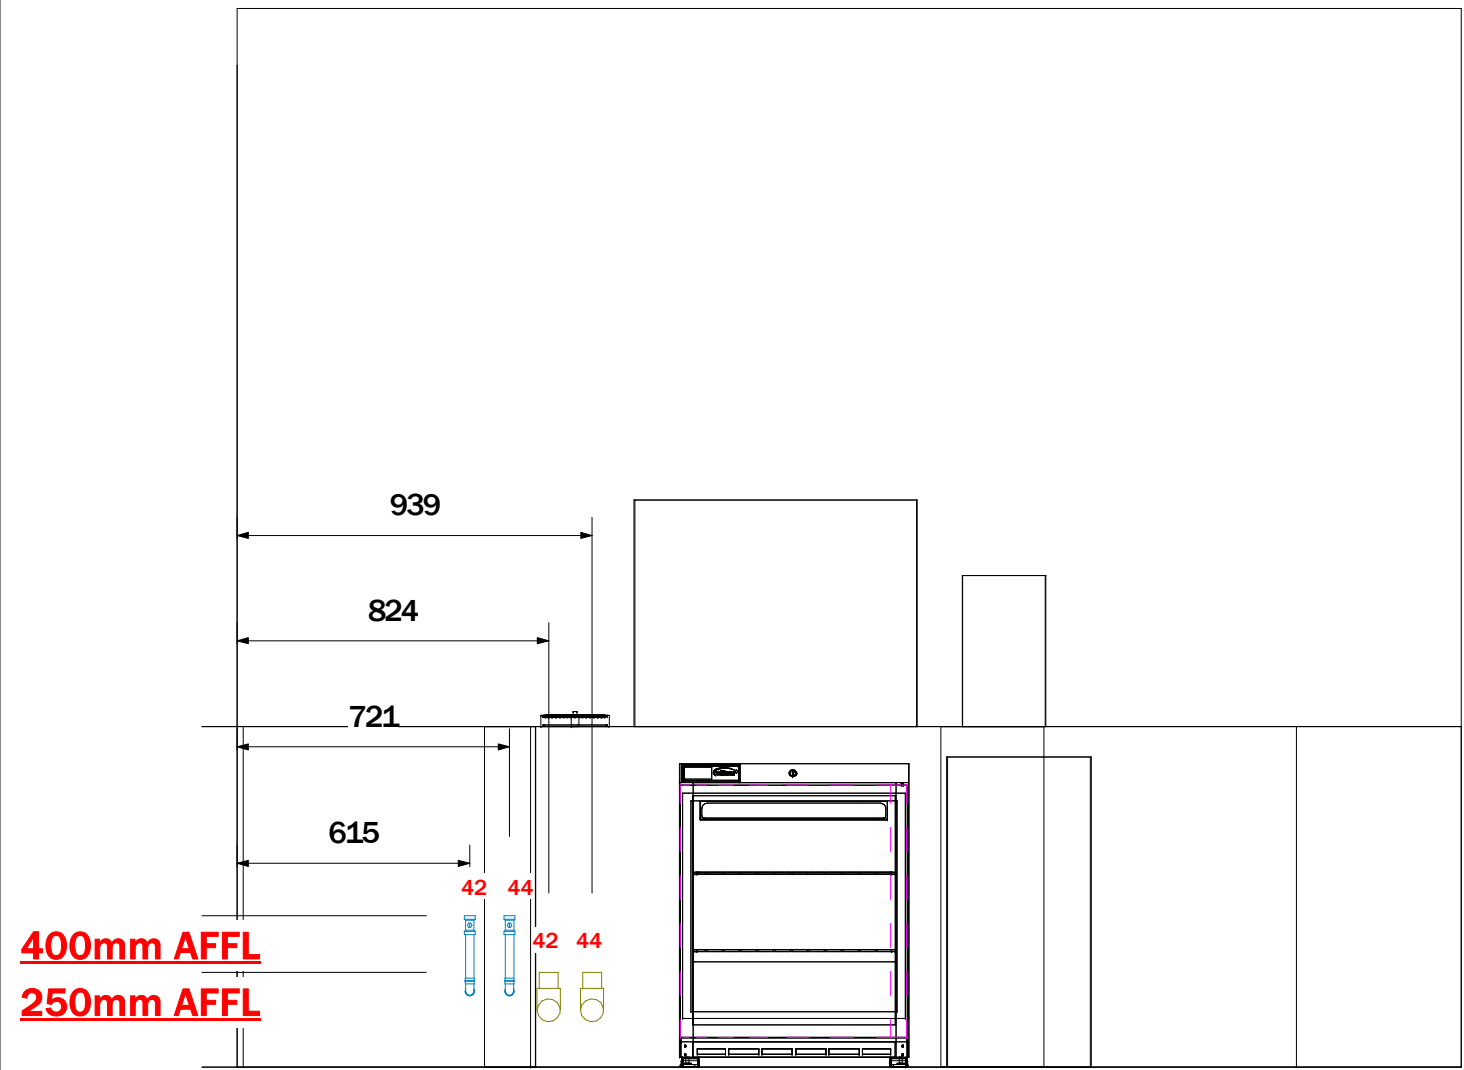


J
1 : 20

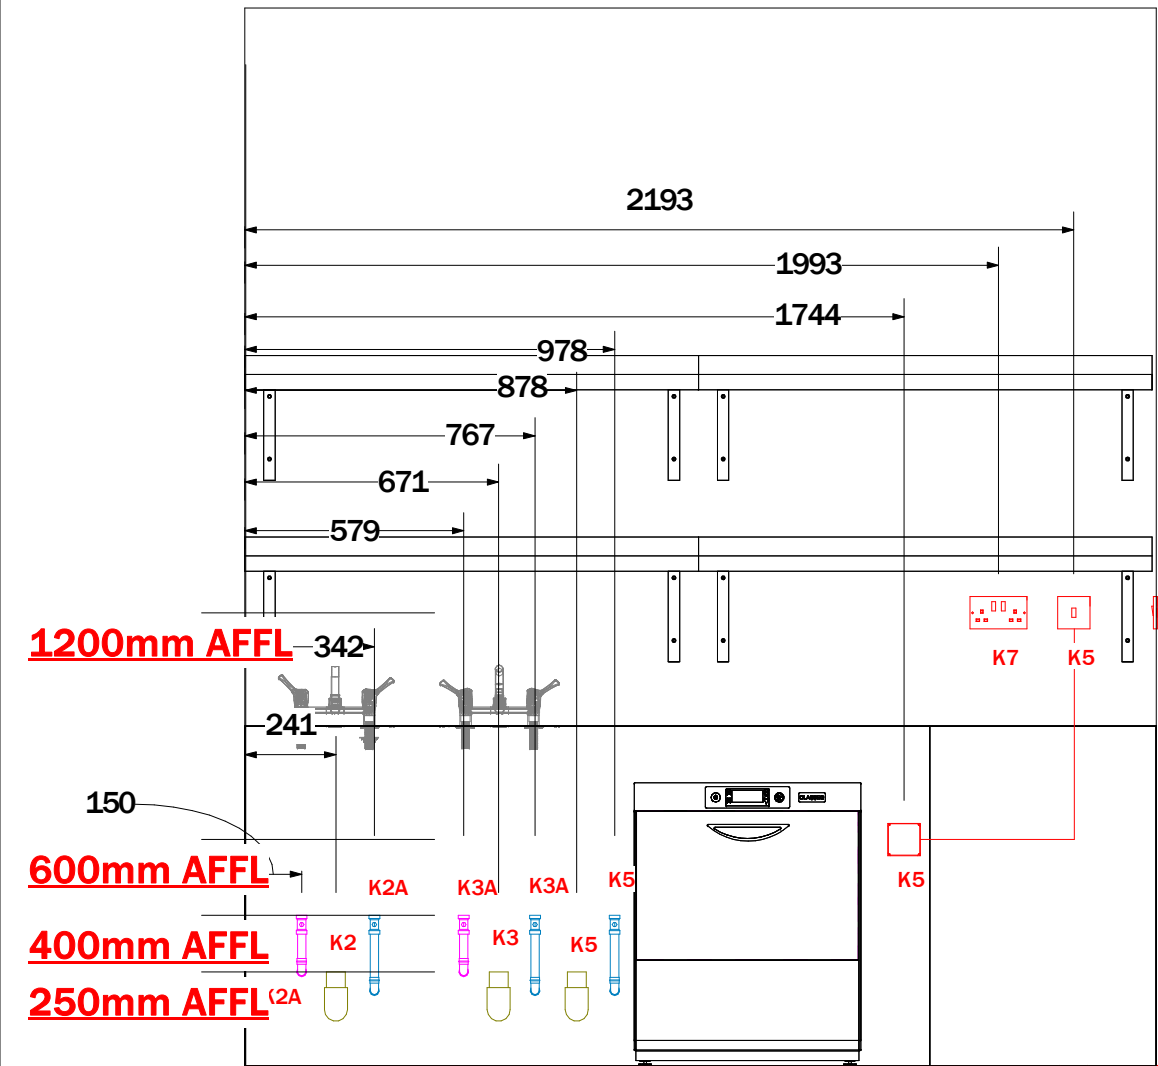

K
1 : 20

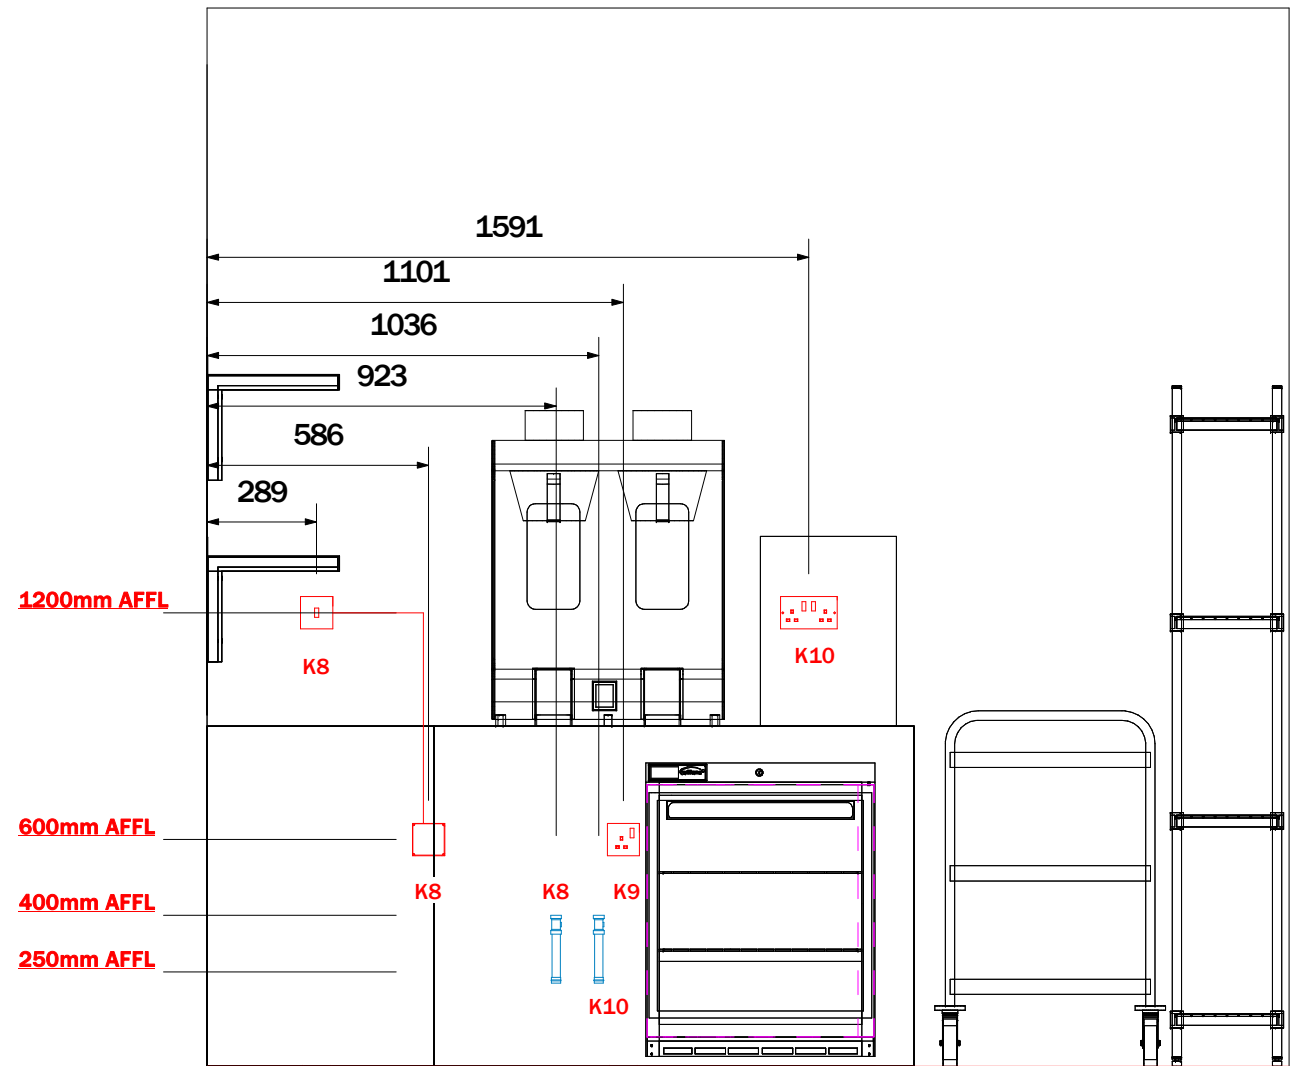

L
1 : 20

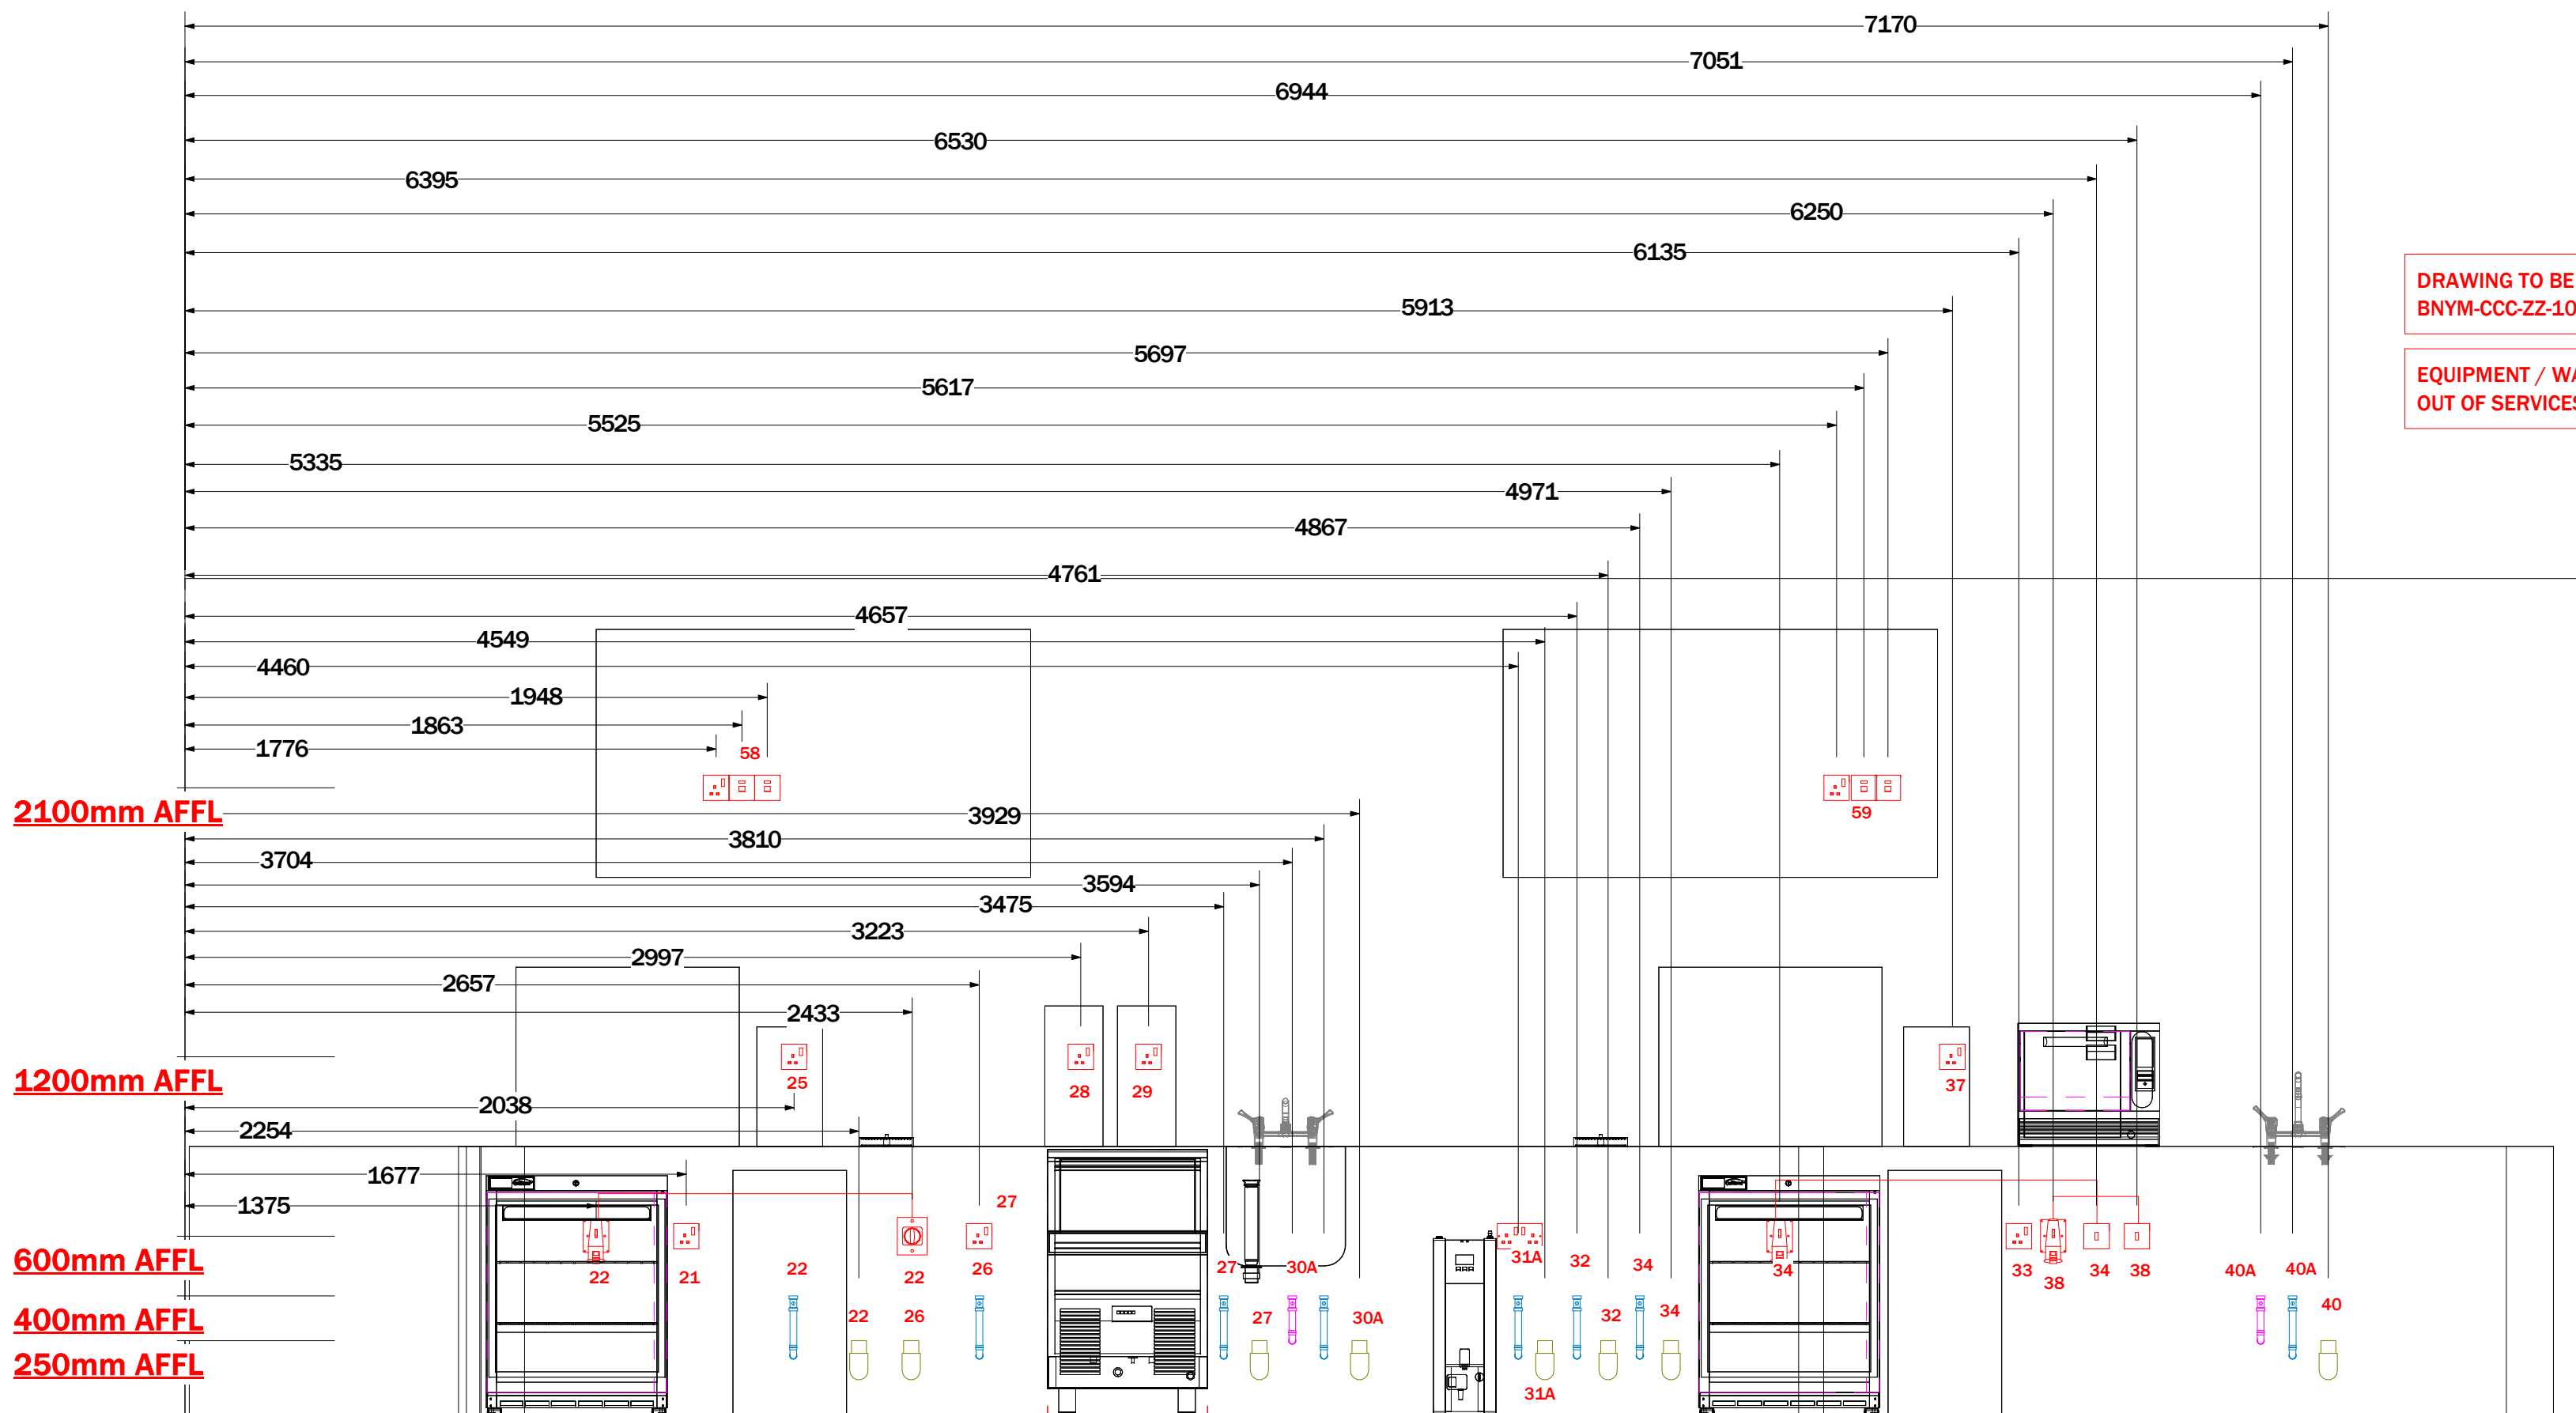

H
1 : 20

EQUIPMENT BY OTHERS

Equipment (Client Supply / Existing / By Others)


DRAWING TO BE READ IN CONJUNCTION WITH THE FOLLOWING.
BNYM-CCC-ZZ-10-DR-CA-000002/3

EQUIPMENT / WALLS SHOWN ON ELEVATIONS ARE INTENDED TO ASSIST SETTING
OUT OF SERVICES AND ARE SHOWN FOR ILLUSTRATION PURPOSES ONLY.

MECHANICAL SERVICES / SYMBOLS	
SYMBOL	DESCRIPTION
	HOT WATER CONNECTION
	COLD WATER CONNECTION
	WASTE CONNECTION
	STUB STACK
	TRAPPED TUNDISH
	FLOOR GULLY WITH GRATING
	FLOOR GULLY WITH TUNDISH
	GAS SUPPLY TERMINATED WITH ISOLATION VALVE

ELECTRICAL SERVICES / SYMBOLS	
SYMBOL	DESCRIPTION
	SWITCHED SOCKET OUTLET
	GENERAL PURPOSE SWITCHED SOCKET OUTLET (3kW LOADING)
	UNSWITCHED SOCKET OUTLET
	DOUBLE SOCKET OUTLET
	GENERAL PURPOSE DOUBLE SOCKET OUTLET (3kW LOADING)
	SWITCHED FUSED SPUR WITH / WITHOUT CABLE OUTLET / NEON
	UNSWITCHED FUSED SPUR WITH / WITHOUT CABLE OUTLET / NEON
	T.P.&N ROTARY ISOLATOR
	S.P.&N CONTROL SWITCH
	CABLE OUTLET (ADAPTABLE BOX)
	COMMANDO SOCKET
	COIL OF CABLE LOW / HIGH LEVEL
	COIL OF CABLE LOW LEVEL VIA DISTRIBUTION BOARD
	TELEPHONE POINT
	DATA POINT
	EMERGENCY POWER OFF
	ANSUL PULL (CONDUIT RECESSED IN WALL WHERE POSSIBLE)

NOTE: ELECTRICAL CONTRACTOR TO ALLOW FOR I.P. RATED
SOCKETS WHERE NECESSARY

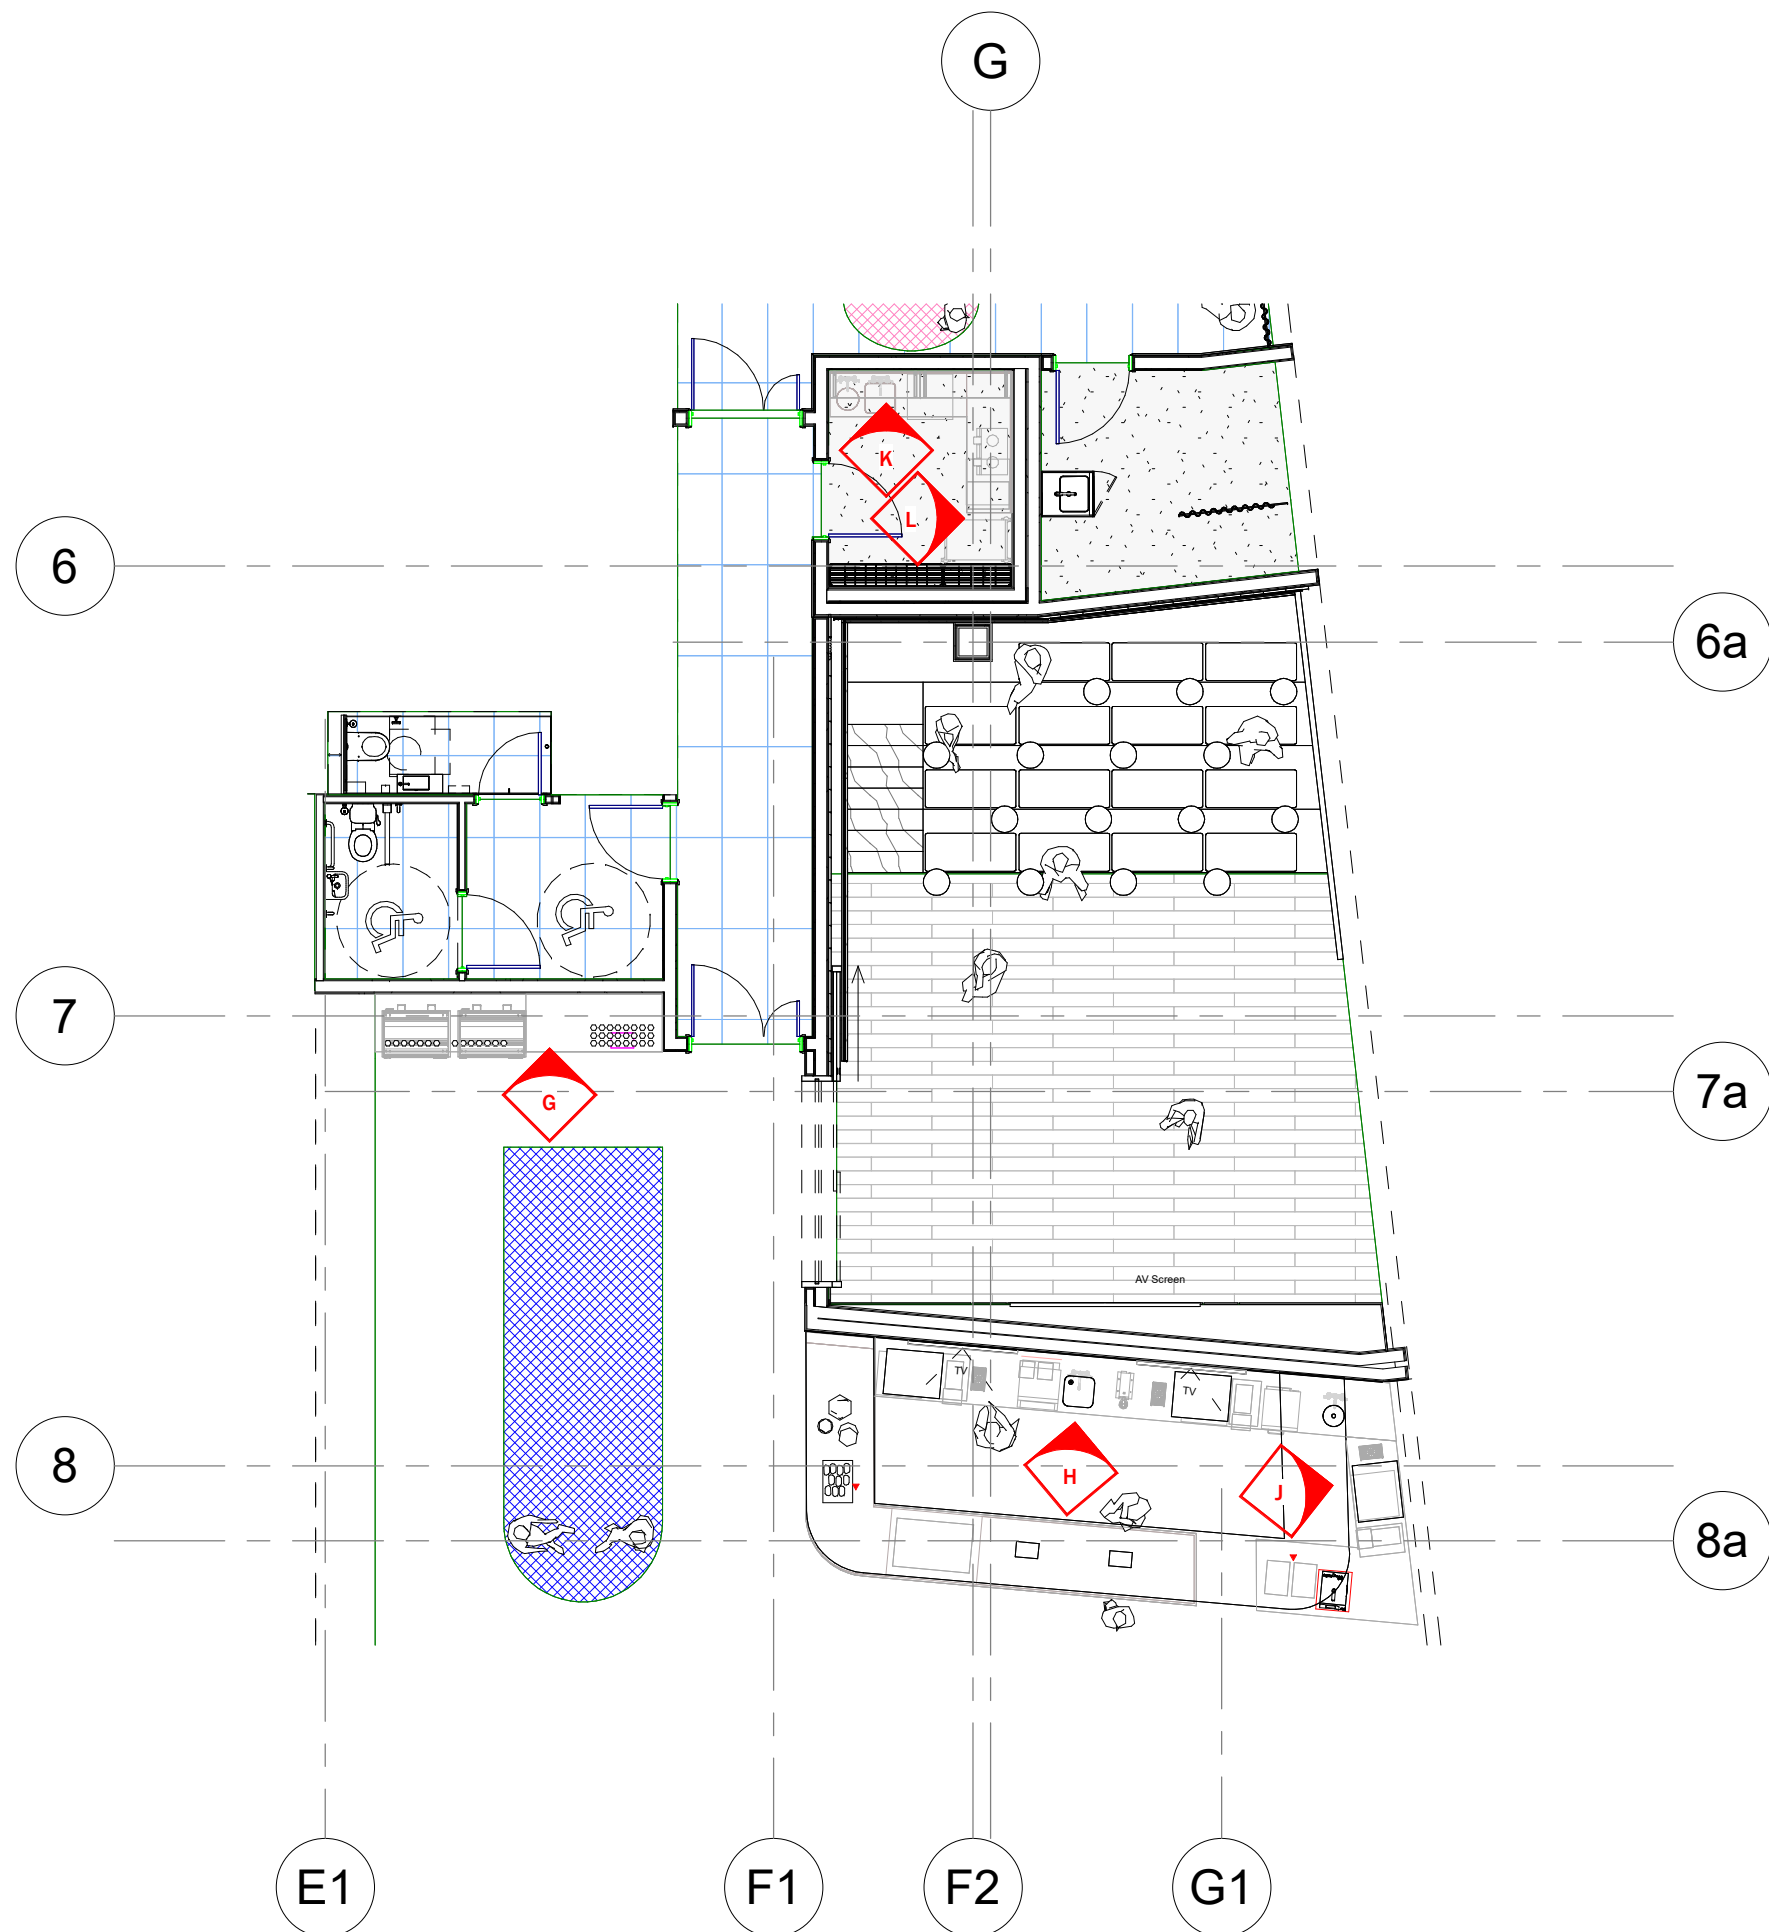

P01	01/12/25	FIRST ISSUE	JC
REV.	DATE	DESCRIPTION	BY

PROJECT

BNYM

TITLE

Level 00

Services Elevations

	C&C Catering Equipment Ltd Quarry Buildings, Hill Road Eccleston, Chester CH4 9HQ TEL: 01244 625170 cad@cateringequipment.com www.cateringequipment.com
--	--

JOB NO.	6577	DATE	01/12/25
DESIGNER	JC	CHECKER	JPM
SCALE	As indicated	SHEET SIZE	A1

DRAWING NO.	REVISION
BNYM-CCC-ZZ-00-DR-CA-000005	P01

DRAWING BASED ON	
ARCHITECT DRAWING NO.	REVISION
BNYM-TPB-ZZ-00-DR-ID-201001	C01
CONSULTANT DRAWING NO.	REVISION
BNYM-RDA-XX-00-DR-CA-100000	C01

DRAWING STATUS
FOR APPROVAL