
Acoustic Baffle (Total Level 7 and 8)	
Type	Count
Autex Frontier Tundra 1500x300x26	105
Autex Frontier Tundra 1700x300x26	270
Autex Frontier Tundra 1800x300x26	148
Grand total: 523	

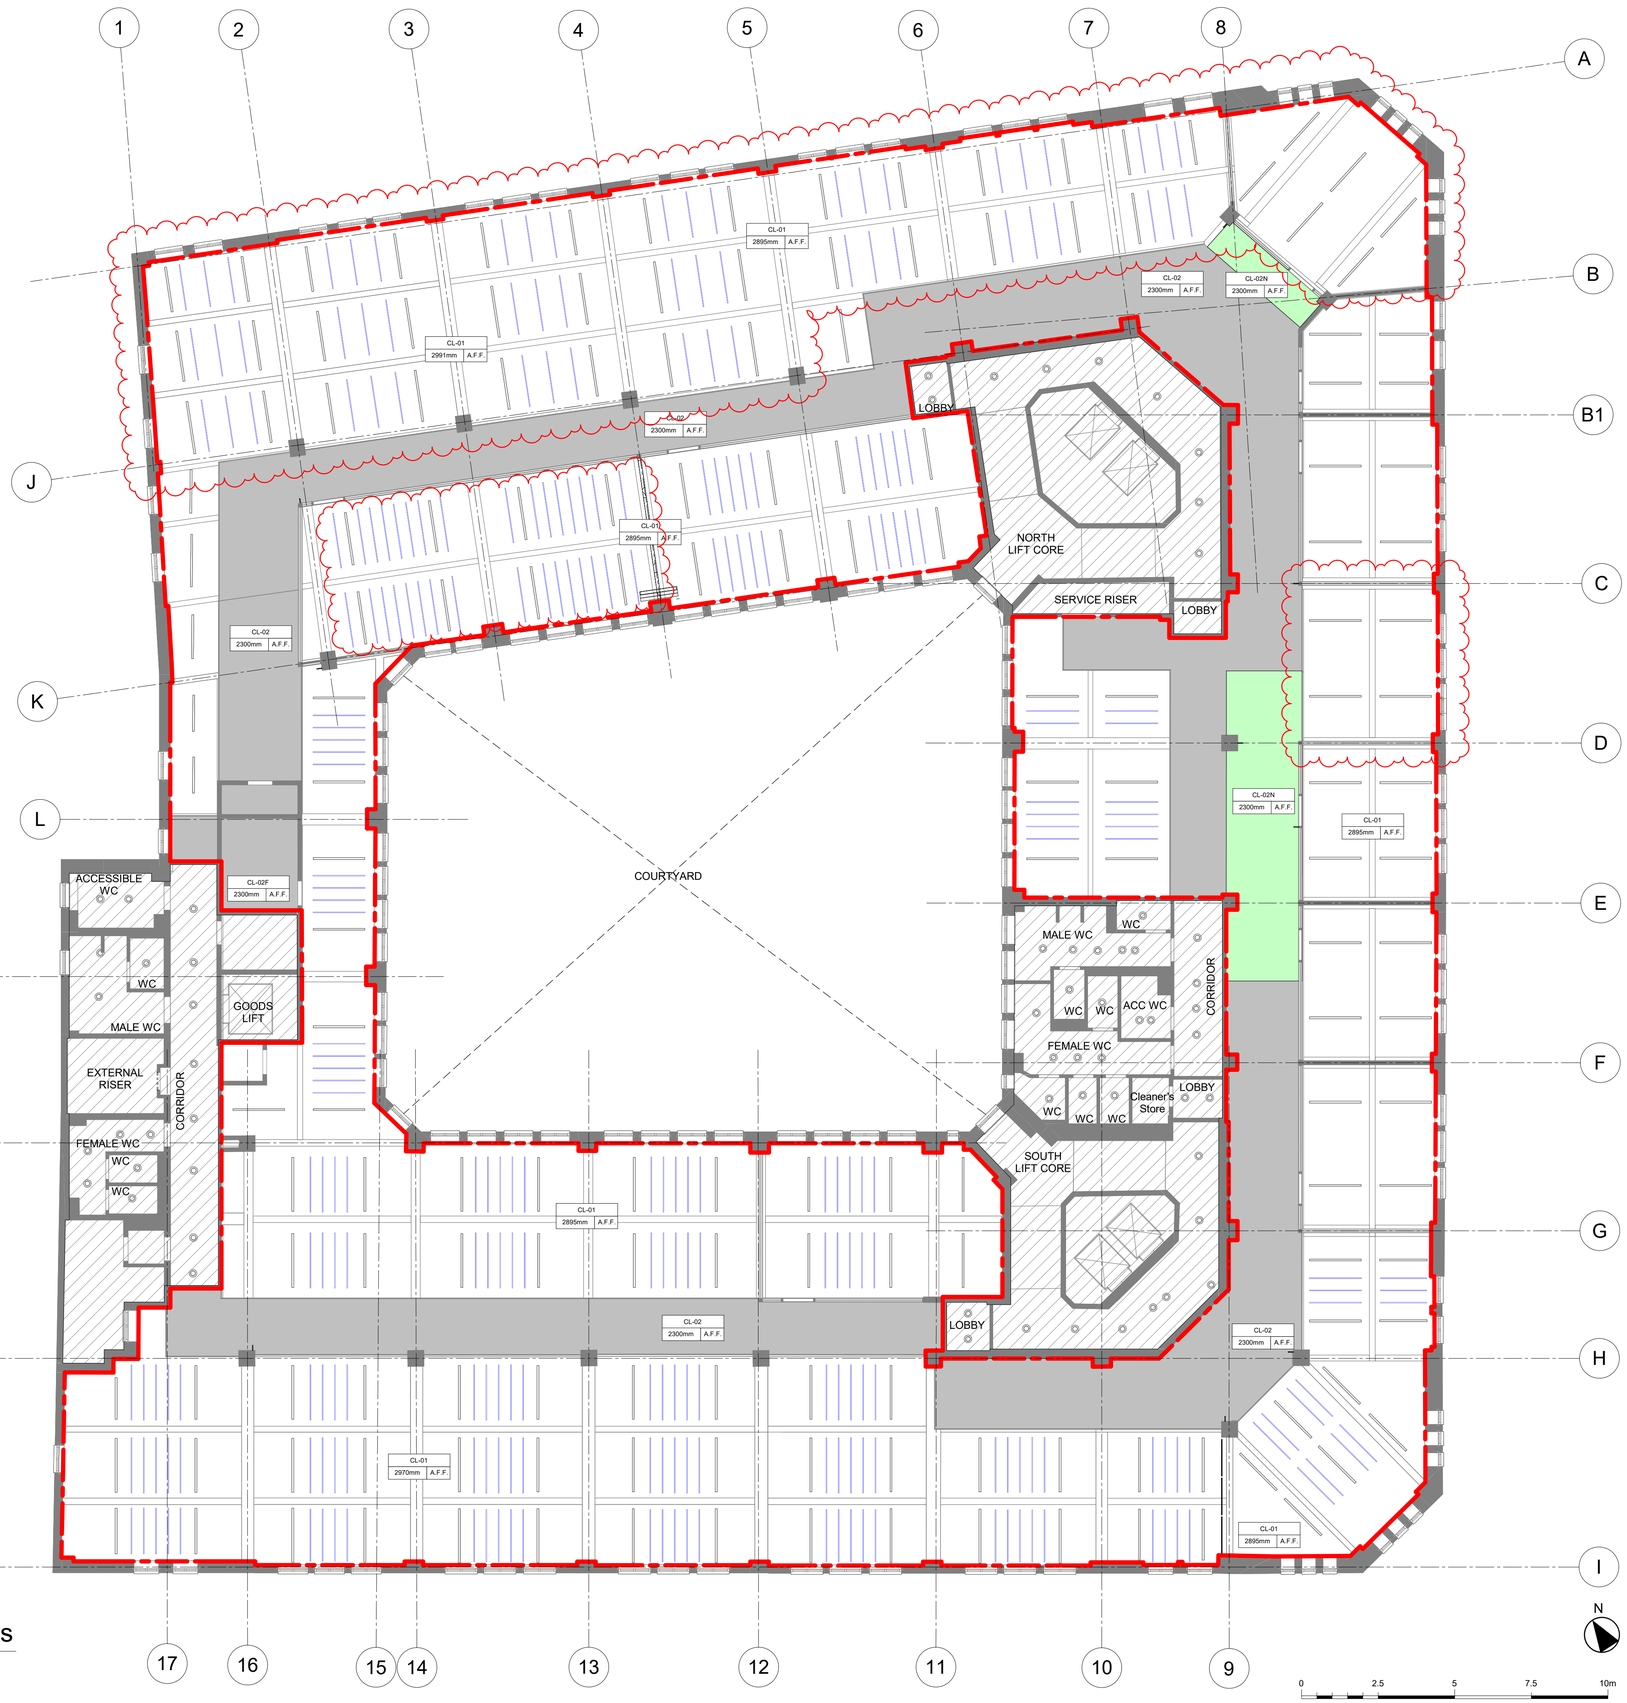

1 Level 07 - Proposed RCP Finishes
1 : 100

100mm on Original

Print Date: 13/03/2026 2:14:08 pm

NOTES:

This drawing is produced for use in this project only and may not be used for any other purpose. Arcadis (UK) accept no liability for the use of this drawing other than the purpose for which it was intended in connection with this project as recorded on the title block fields 'Purpose of Issue' and 'File Status Code'.
This drawing may not be reproduced in any form without prior written agreement.

RESPONSIBILITY IS NOT ACCEPTED FOR OTHERS SCALING DIRECTLY FROM THIS DRAWING. DO NOT SCALE FROM THIS DRAWING, USE WRITTEN DIMENSIONS ONLY.

Existing building information based on measured survey data which is included within the Appendices of end of Stage Reports – Contractor to undertaken localised checks following strip-out for technical design and coordination, in conjunction with review of Landlord O&M Information.

NOTE 01:
All original ceilings, cornices and down stand beams should be exposed and renovated where possible. All them to be repainted.

NOTE 02: Please reference MEP Drawings for all ceiling mounted services.

LEGEND:

- Scope of Works Boundary
- Out of Scope
- Existing Wall
- Door

EXISTING CEILING ELEMENTS:

- CL-01 Existing Plasterboard Ceiling
- CL-02 Existing Bulkhead to be dismantled (where required for MEP access), to be reinstated to match existing
- Existing Drop Troffer Light

PROPOSED CEILING ELEMENTS:

- CL-02N Proposed Ceiling Bulkhead Extension
- CL-02F Proposed Ceiling Bulkhead FR
- Autex Frontier Acoustic Ceiling Baffle (White)

Rev	Date	Description	Prod.	Chk.	Rvd.	App.
L02	13/03/26	LBC Submission	CC/MD	GR	JO	LC
L01	03/12/25	LBC Submission	SC/JB	JO	LC	GH/KP

Client:
Government Property Agency

ARCADIS
Registered office: 80 Fenchurch Street, London EC3M 4BT
Coordinating office: 80 Fenchurch Street, London EC3M 4BT
www.arcadis.com

Project: Sunlight House - Floors 7 and 8
Site: Sunlight House, Little Quay Street, Manchester M3 3HP

Drawing Title: Level 07 - Proposed RCP Finishes

Designed: ARCADIS	Signed: ARCADIS	Date: 13MAR26
Drawn: CC/MD	Signed: CC/MD	Date: 13MAR26
Checked: GR	Signed: GR	Date: 13MAR26
Reviewed: JO	Signed: JO	Date: 13MAR26
Approved: LC	Signed: LC	Date: 13MAR26

Design Stage: Listed Building Consent
Original Size: A1 | Grid: | Datum:
Suitability Code: A3 | Scale: As indicated | Project Number: 30279810
Suitability Description: OFFICIAL-SENSITIVE

Listed Building Consent Submission

Drawing Number: 30279810-ARC-MAN-07-DR-AR-O1401
Revision: L02

© Copyright reserved