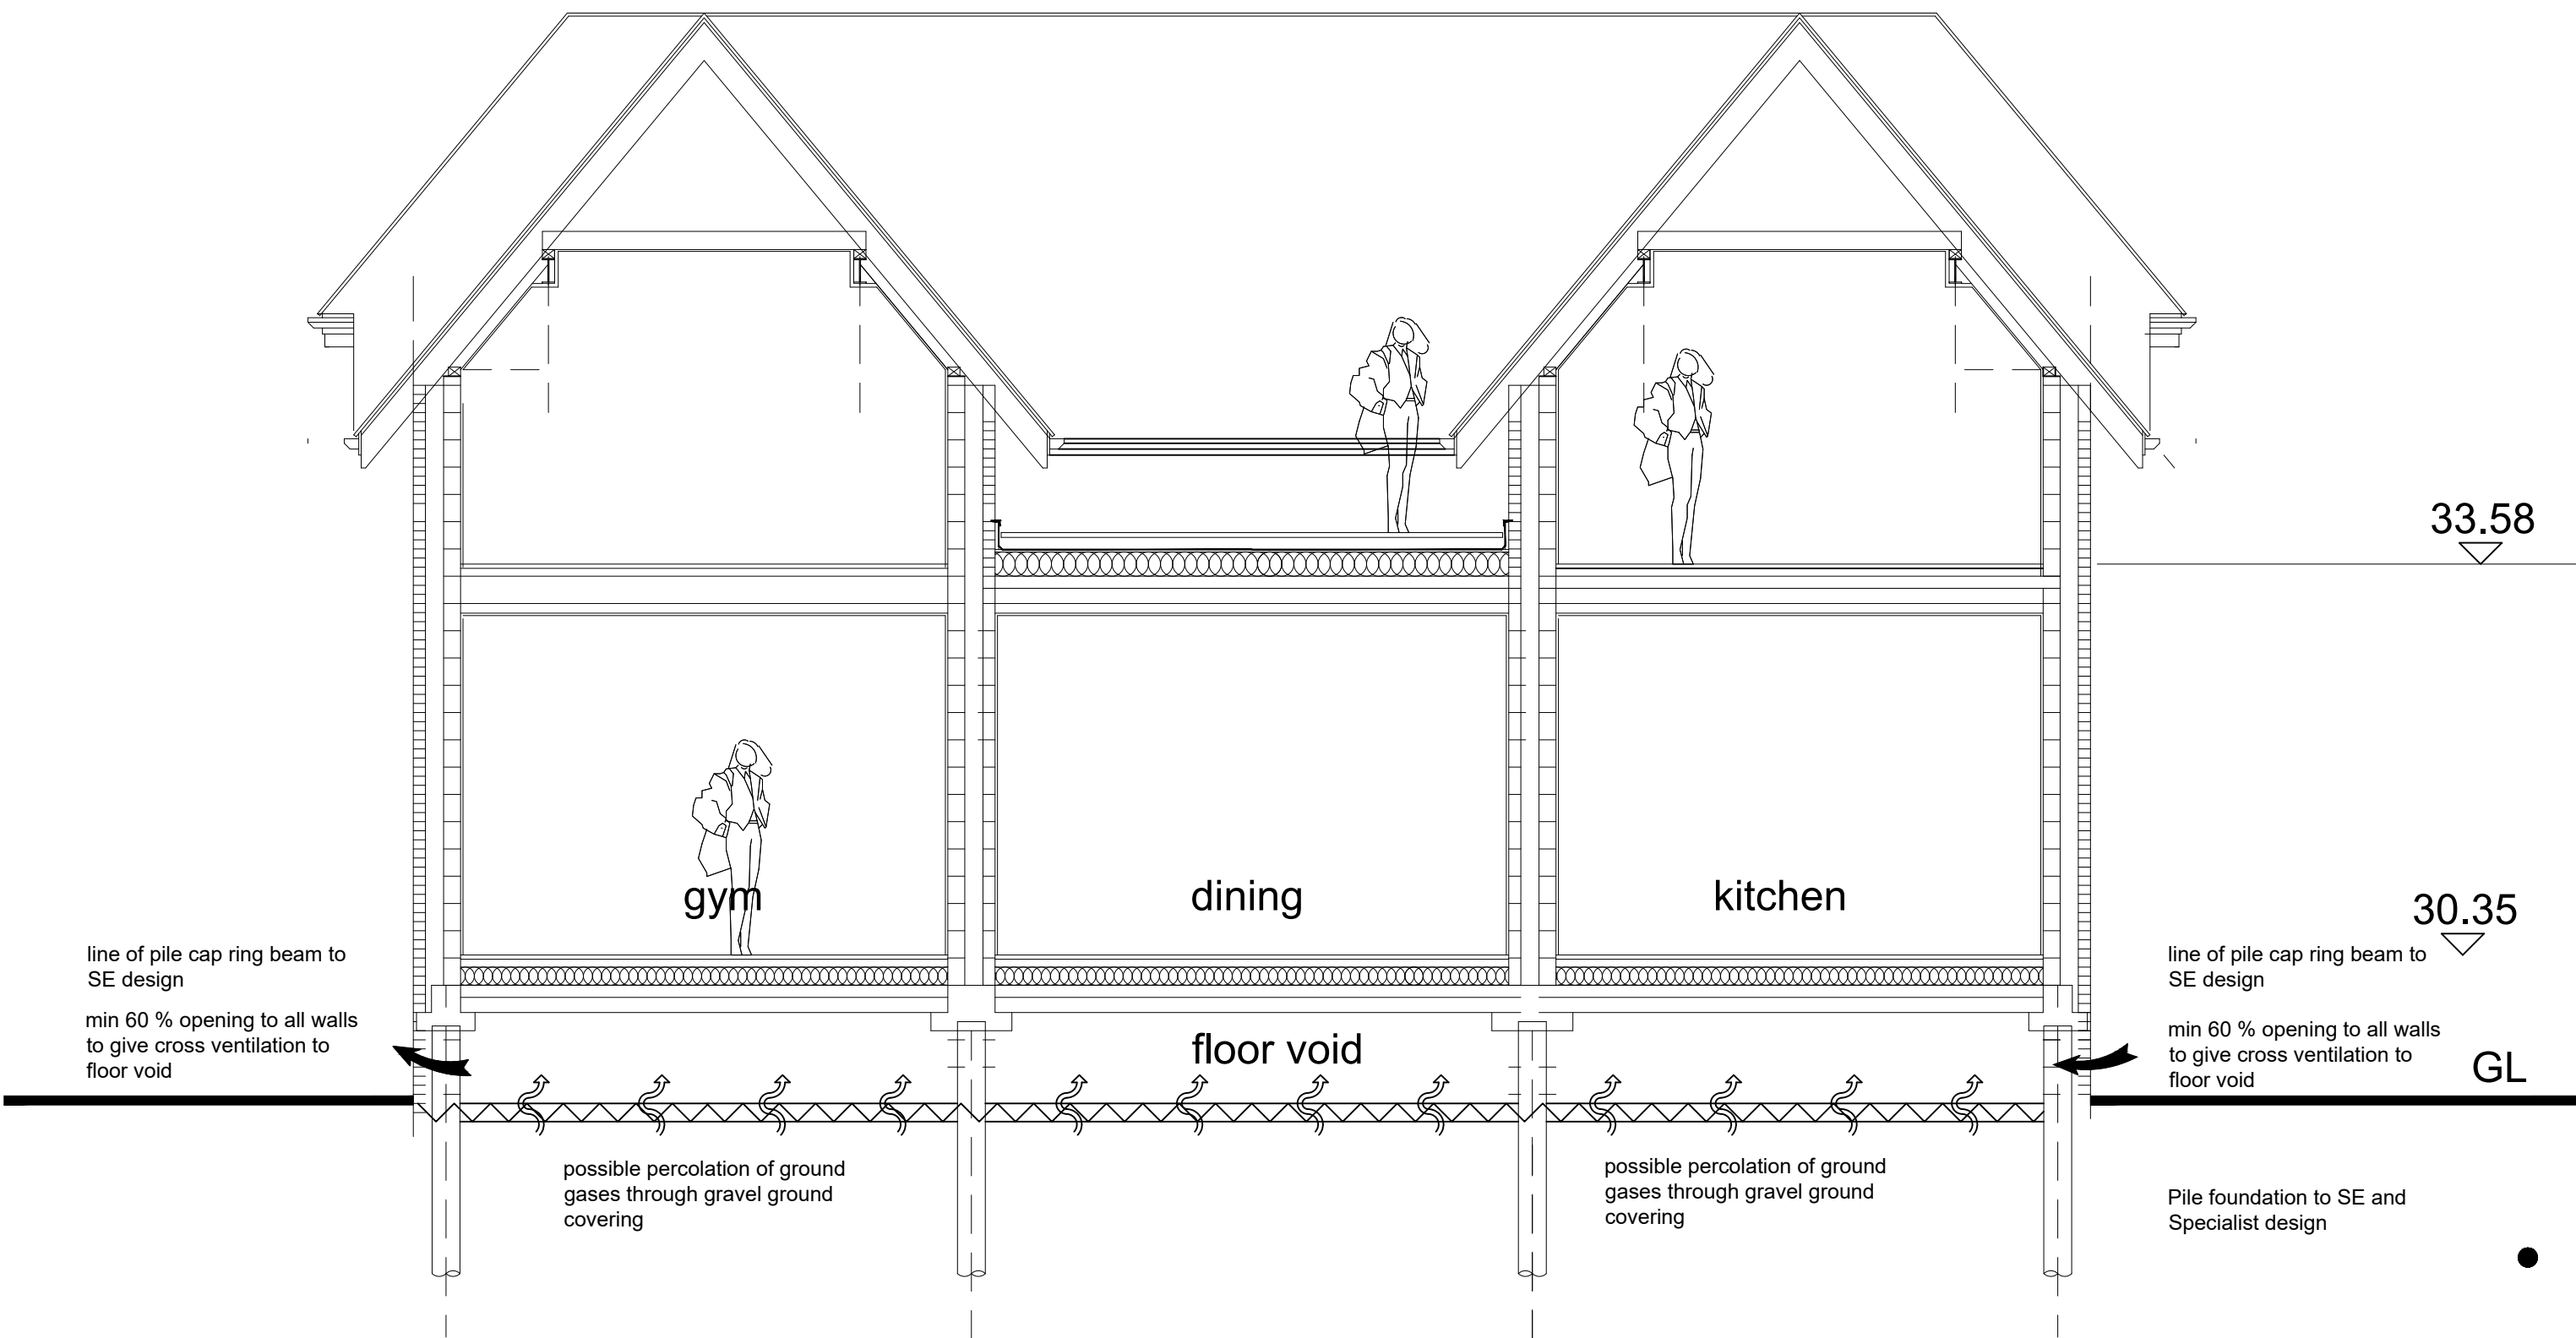


cross section as proposed

REV:	-	DATE:	-	DRAWN BY:	-	CHECKED BY:	-
------	---	-------	---	-----------	---	-------------	---

SW FOULKES Design

PROJECT:
Proposed alterations
246, Palatine Road, Didsbury
DRAWING:
cross section as proposed

DATE:	DRAWN BY:	CHECKED BY:
Mar 26	SWF	-
SCALE:	DRAWING NO:	REV:
1:50@A3	545-06-530P	

tel:- 07500042081
stevefoulkes@btinternet.com