




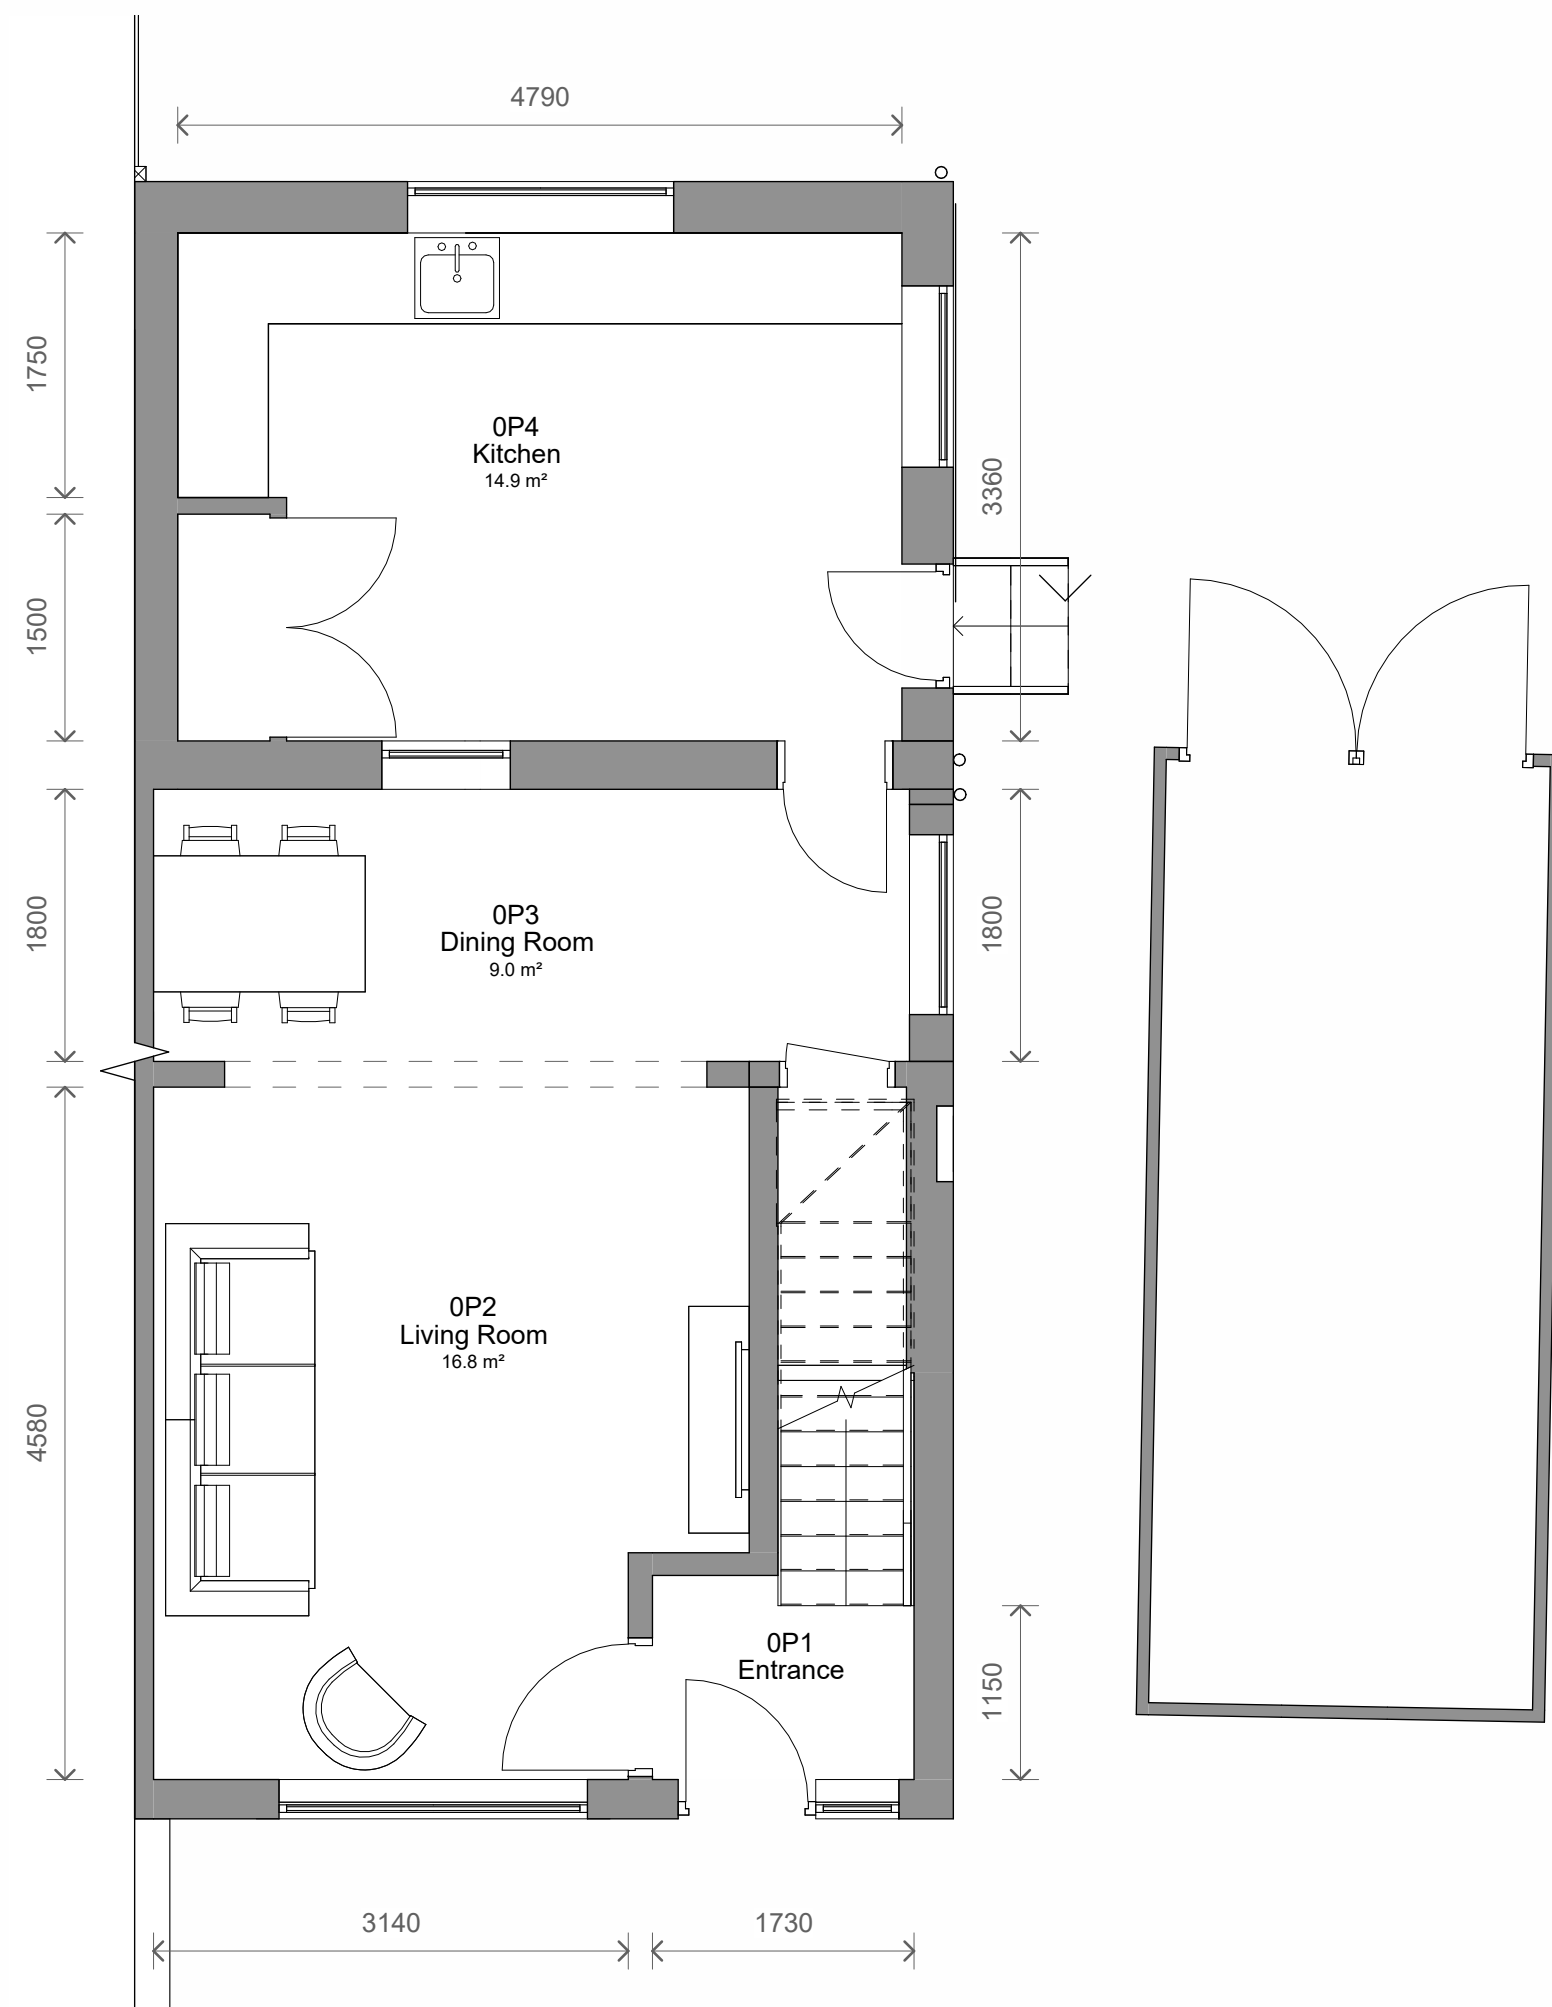

1 Level 0 - Proposed
1 : 50

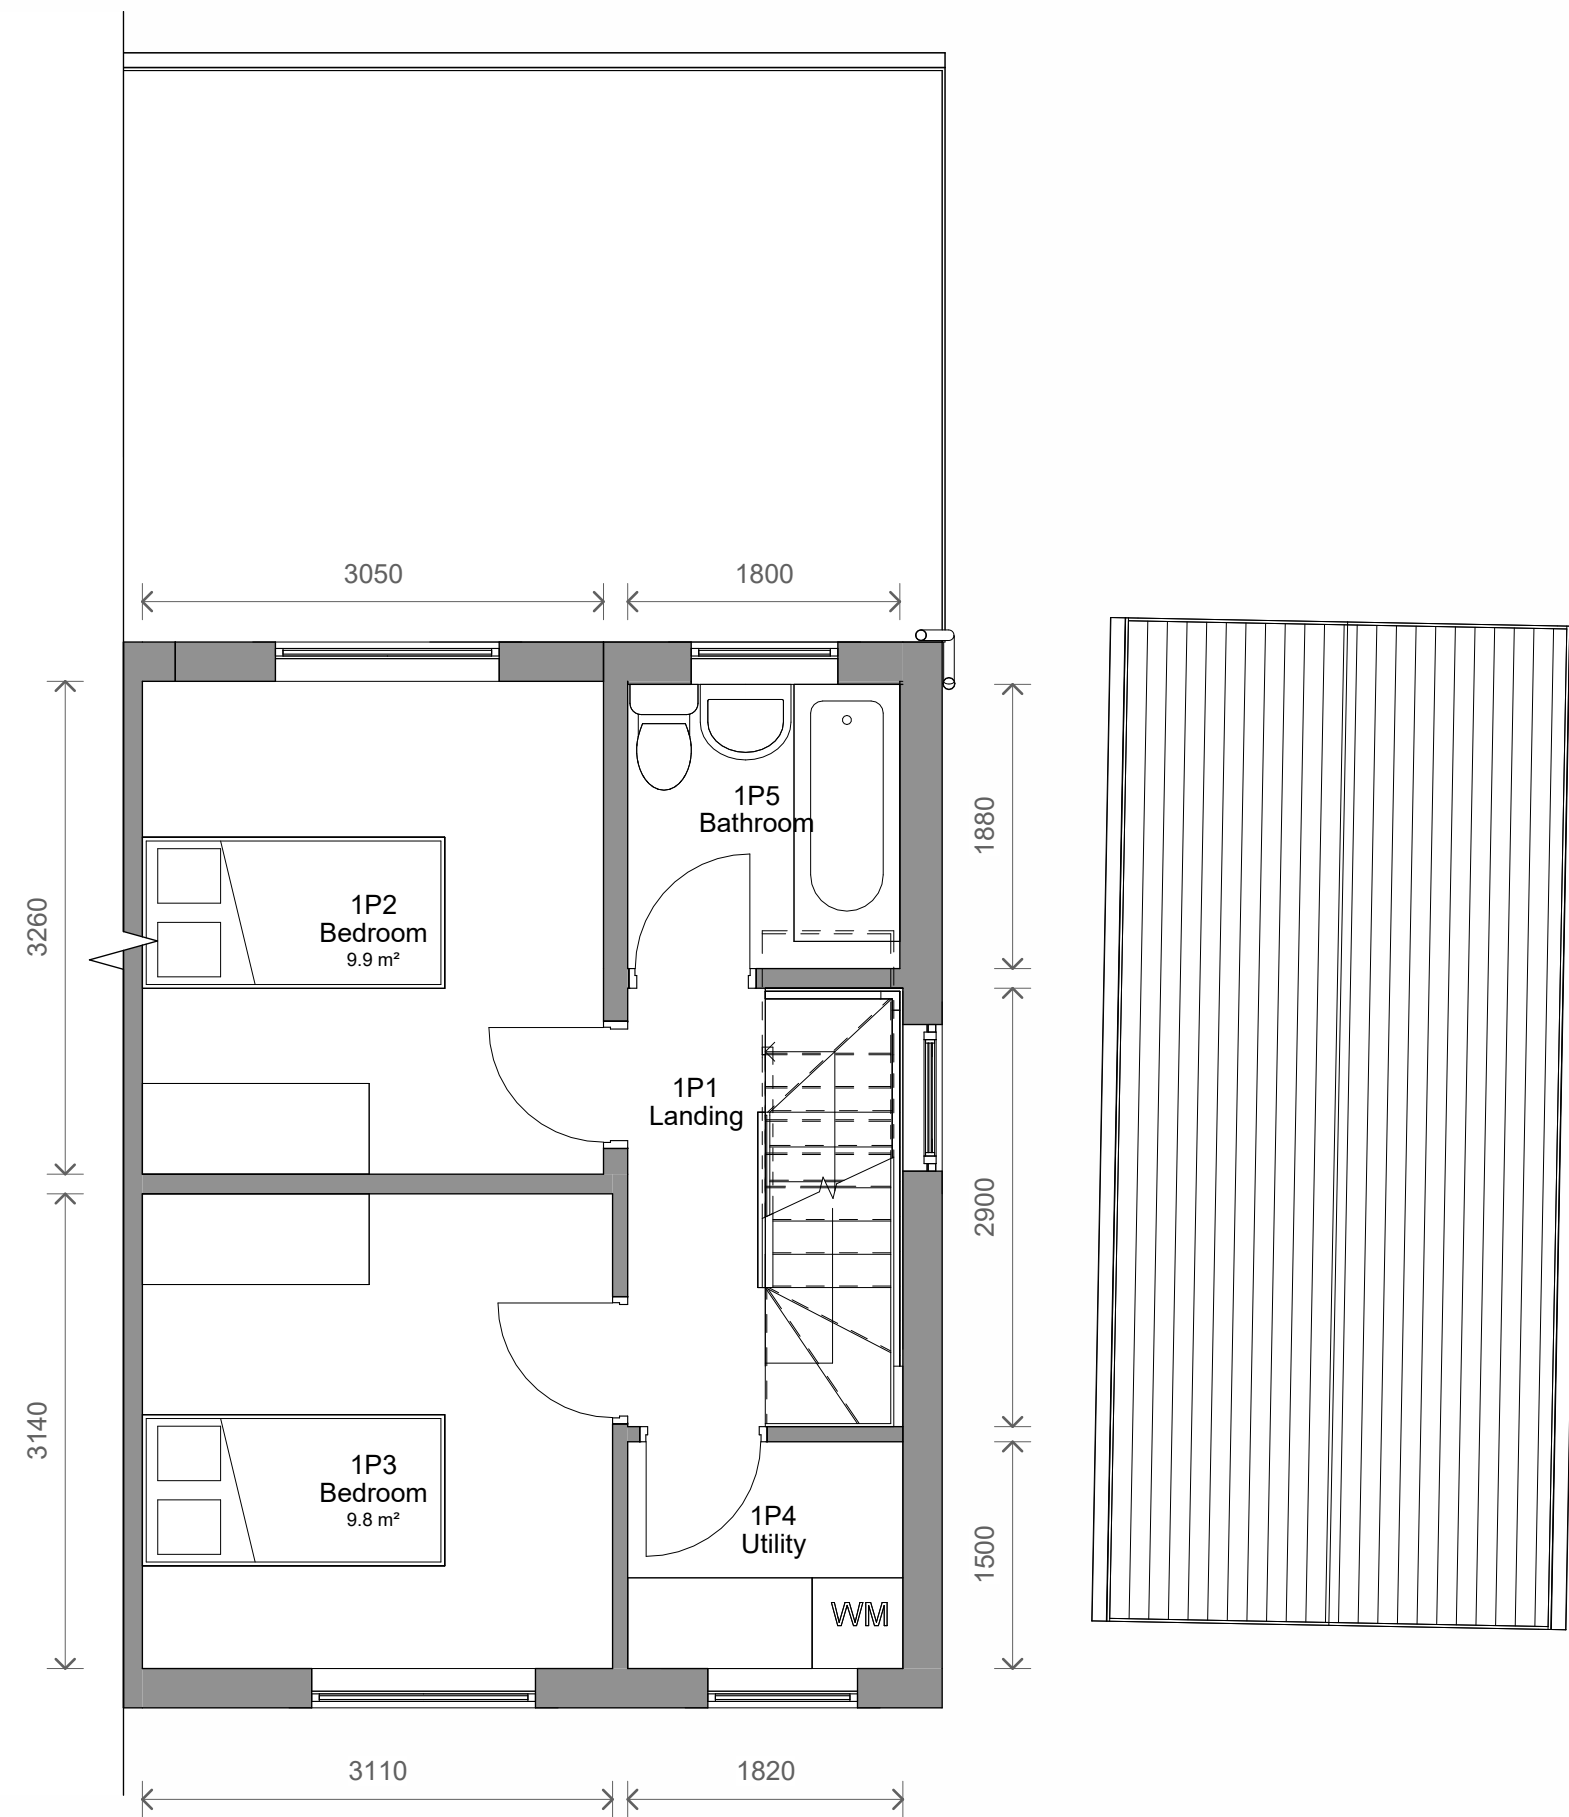

2 Level 1 - Proposed
1 : 50

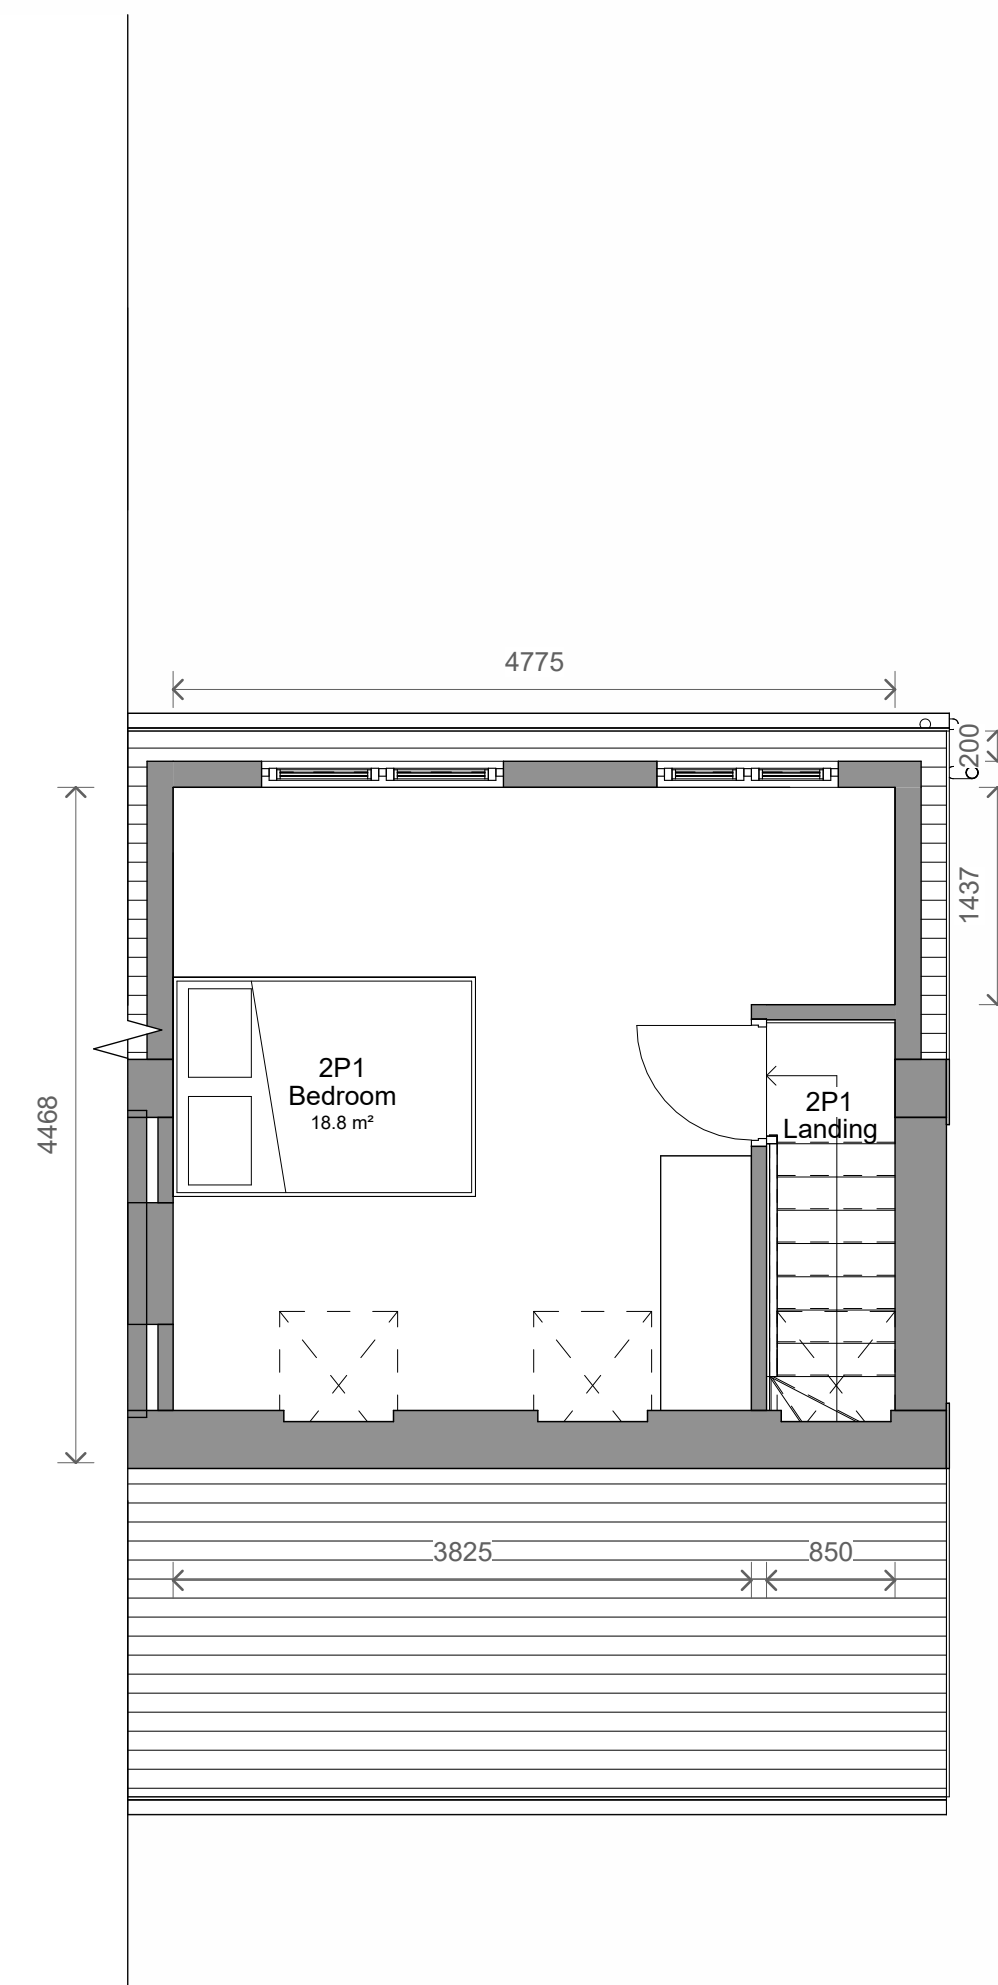


3 LEVEL 2 - Proposed
1 : 50

Proposed Rear Dormer

Volume - **18.1m³**
(2.149(H) x 3.309(D) x 5.118(L) / 2)




4 Front - Proposed
1 : 100

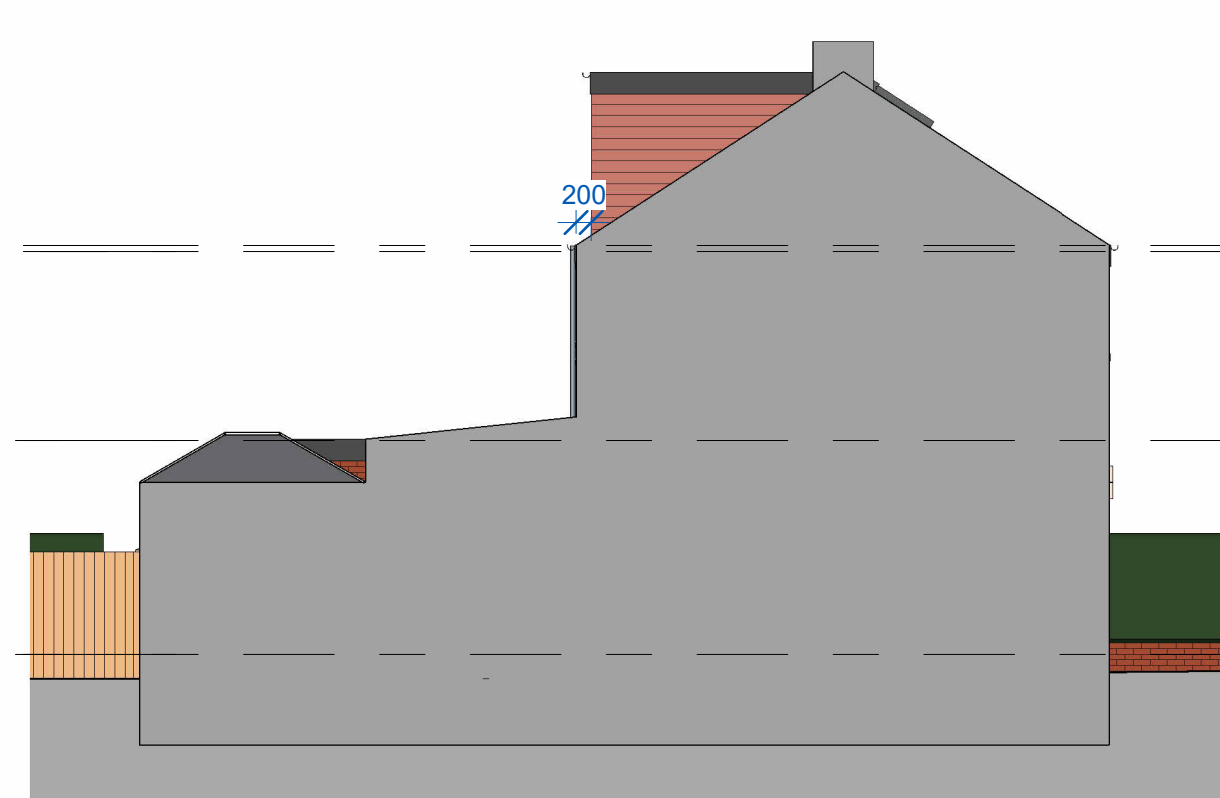


5 Left Side - Proposed
1 : 100



6 Rear - Proposed
1 : 100

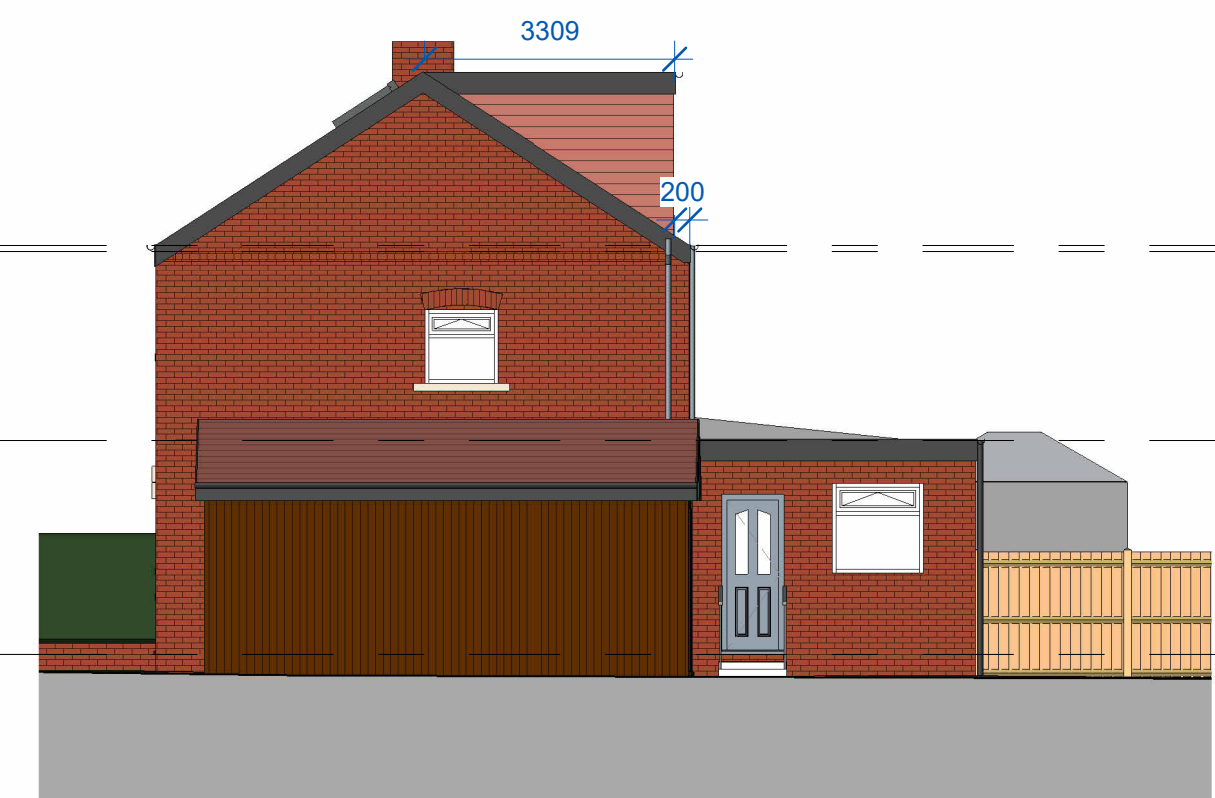

7 Right Side - Proposed
1 : 100

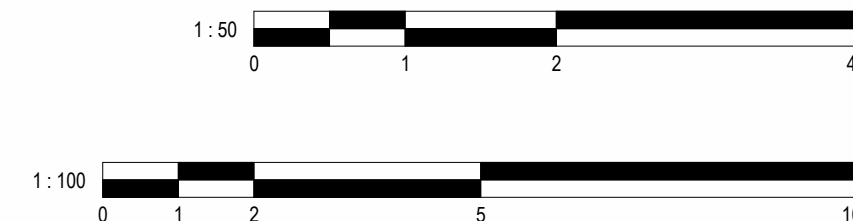

No. Description Date Initial

PROJECT 14 Grange Drive

TITLE Proposed Plans and Elevations

STATUS DESIGN

DRAWN BY JB DATE 15/12/2025 SCALE (@ A1) As indicated

PROJECT NUMBER GSS24182.3 DRAWING NUMBER 003 REV

GOLD SKETCH
S T U D I O S
www.goldsketch.co.uk info@goldsketch.co.uk 0161 792 9595

NOTES:
© COPYRIGHT - ALL RIGHTS RESERVED.
THIS DRAWING SHALL NOT BE REPRODUCED WITHOUT PRIOR WRITTEN CONSENT.
DRAWING TO BE USED FOR THE STATUS INDICATED ONLY.
ALL DIMENSIONS AND SETTING OUT SHALL BE VERIFIED AND CONFIRMED ON SITE. ANY DISCREPANCIES TO BE REPORTED TO THE
LEGISLATION RELEVANT CODES OF PRACTICE AND BRITISH STANDARDS. ALL DIMENSIONS ON THIS DRAWING ARE IN MILLIMETRES UNLESS
OTHERWISE STATED.