

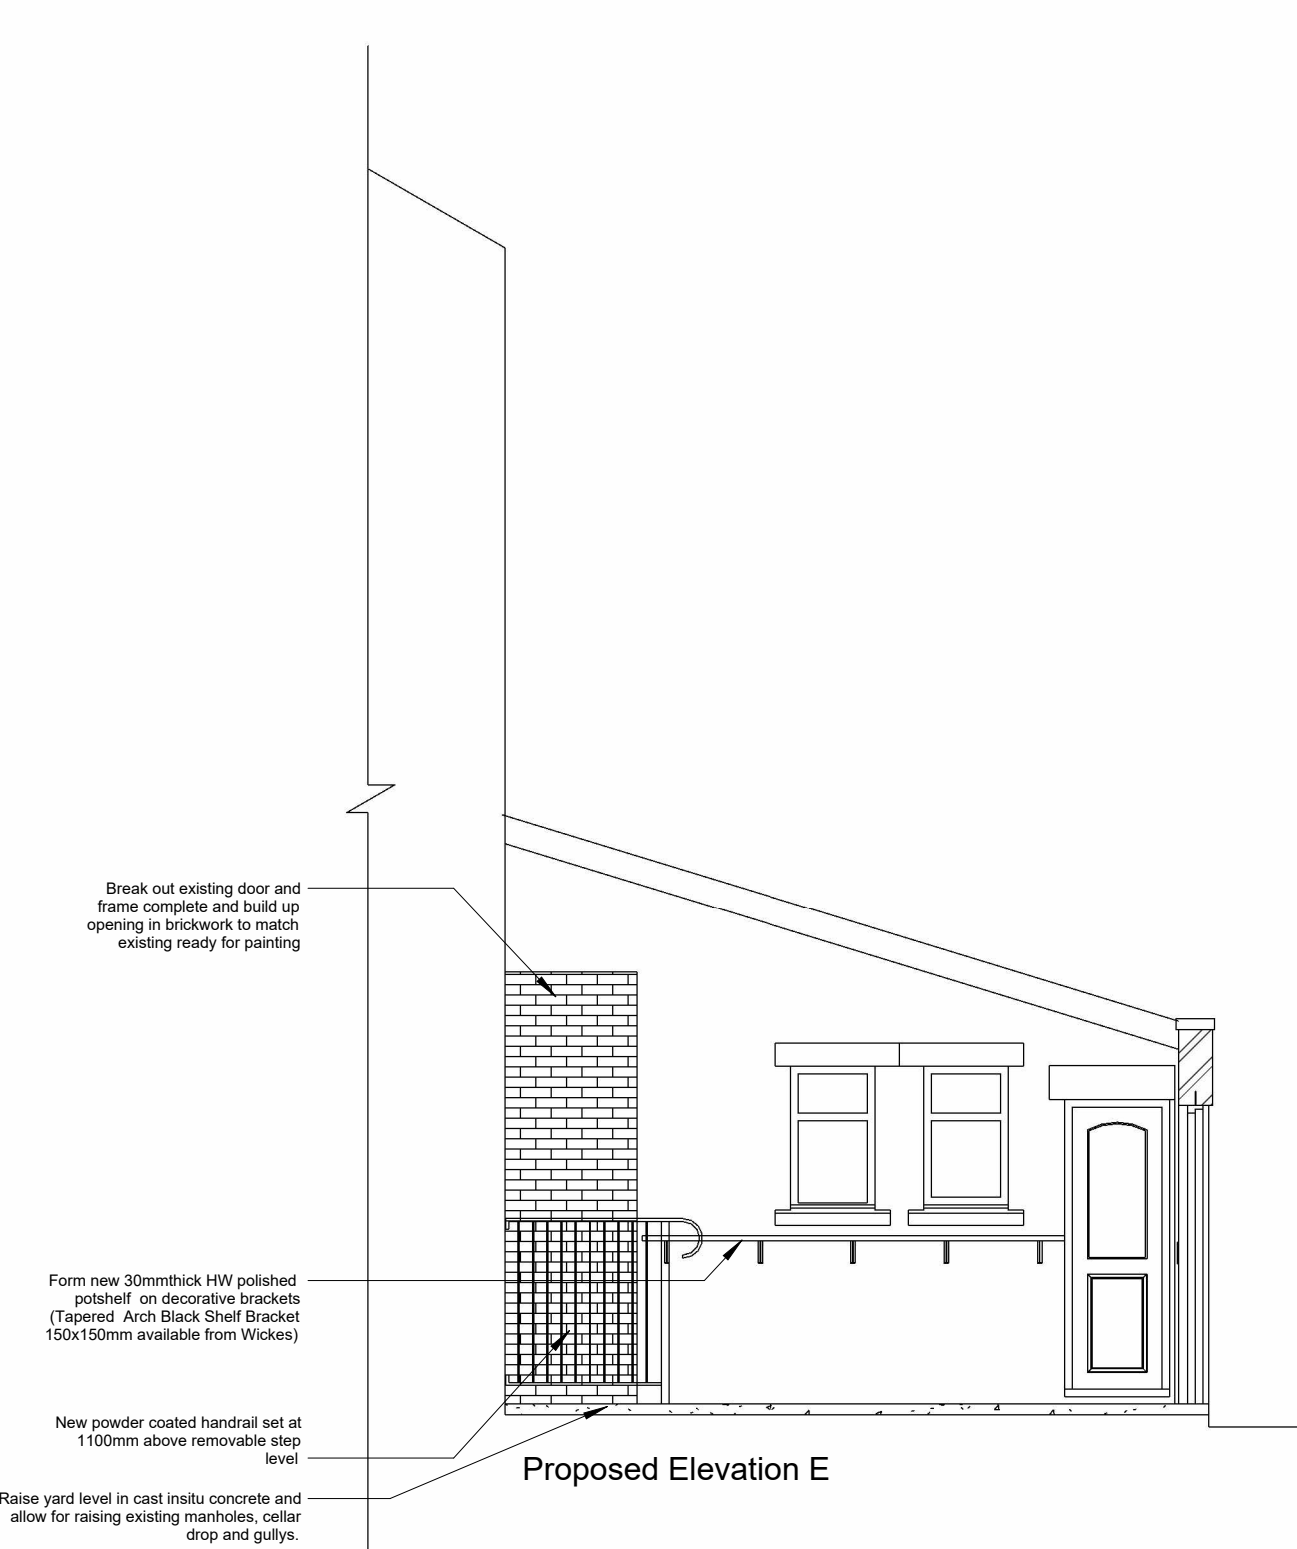
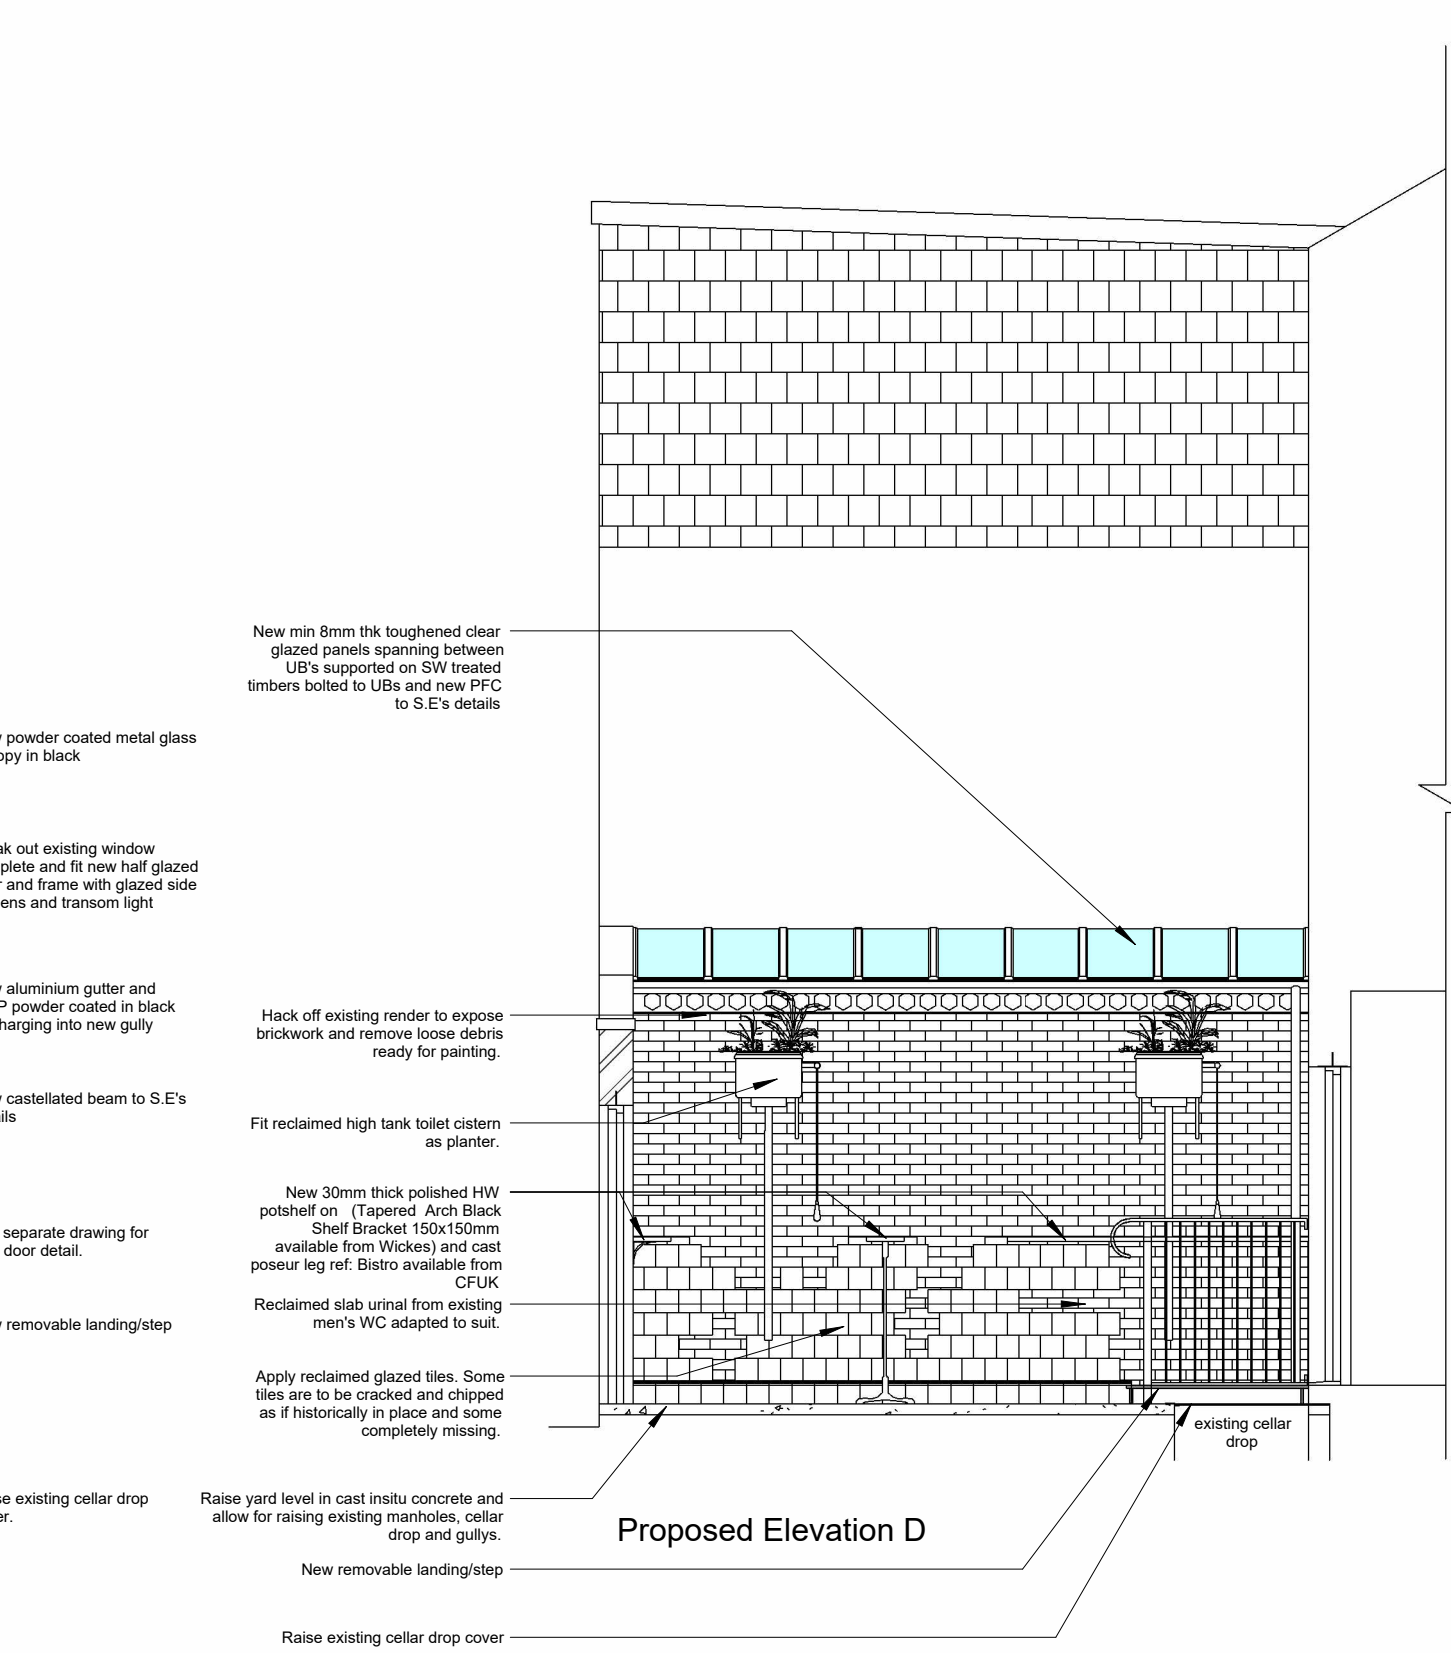
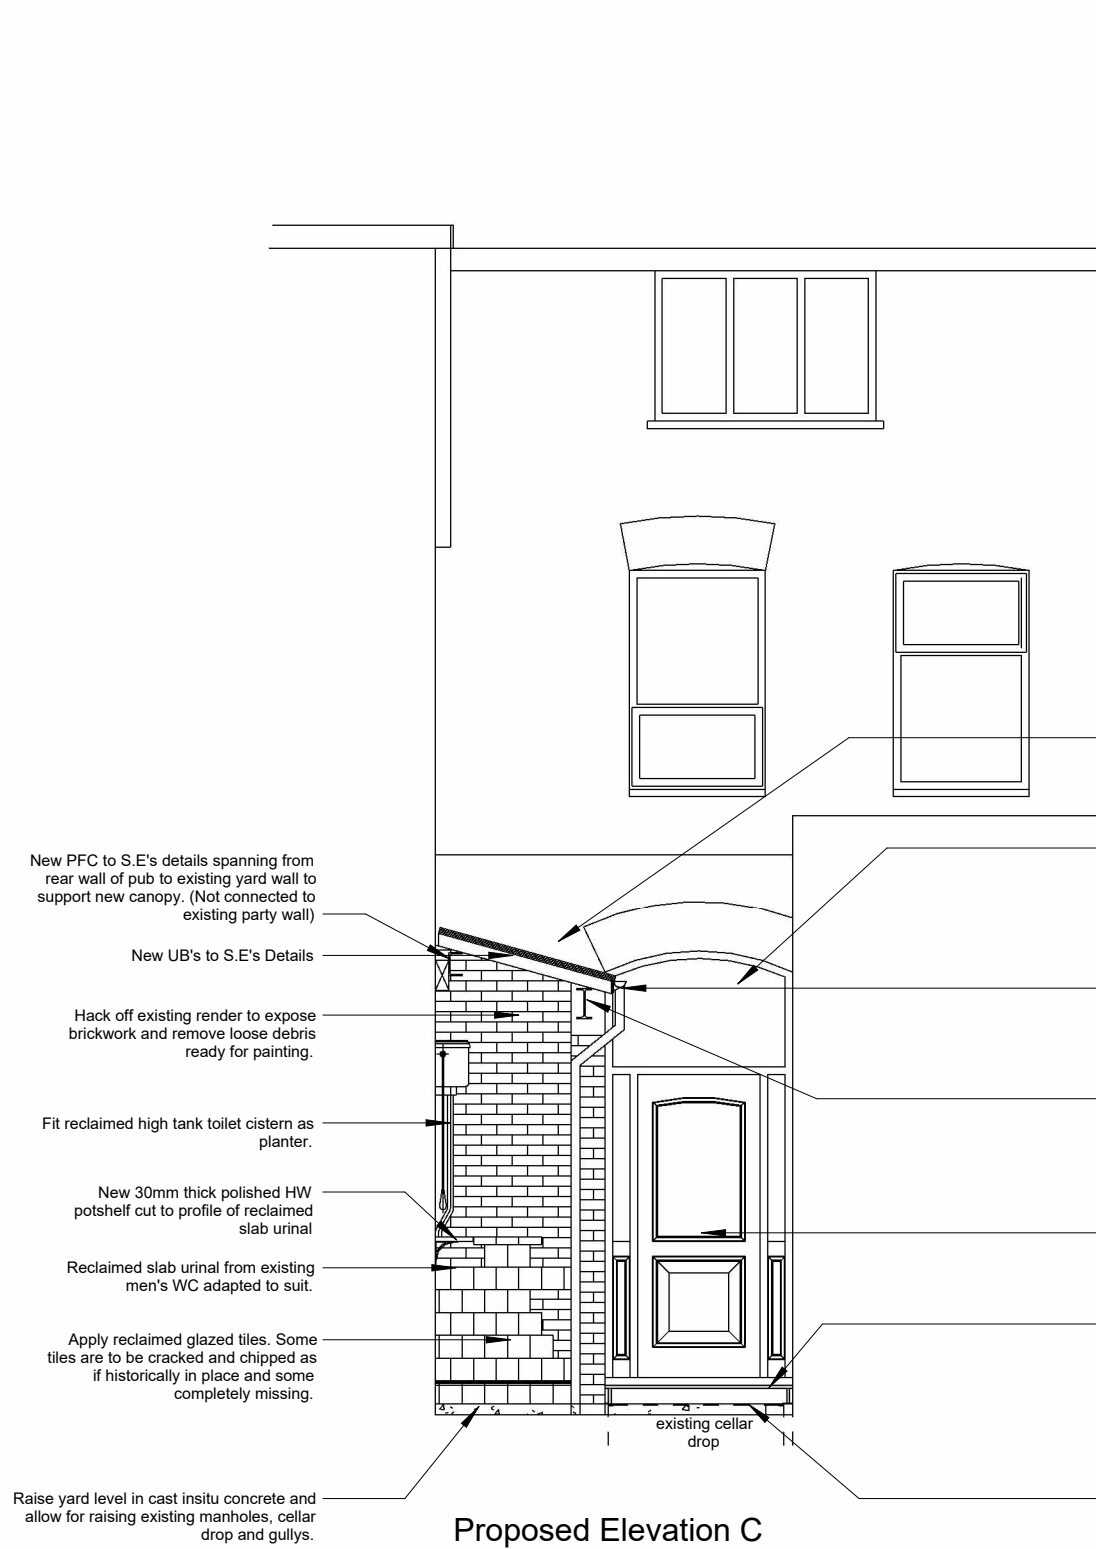
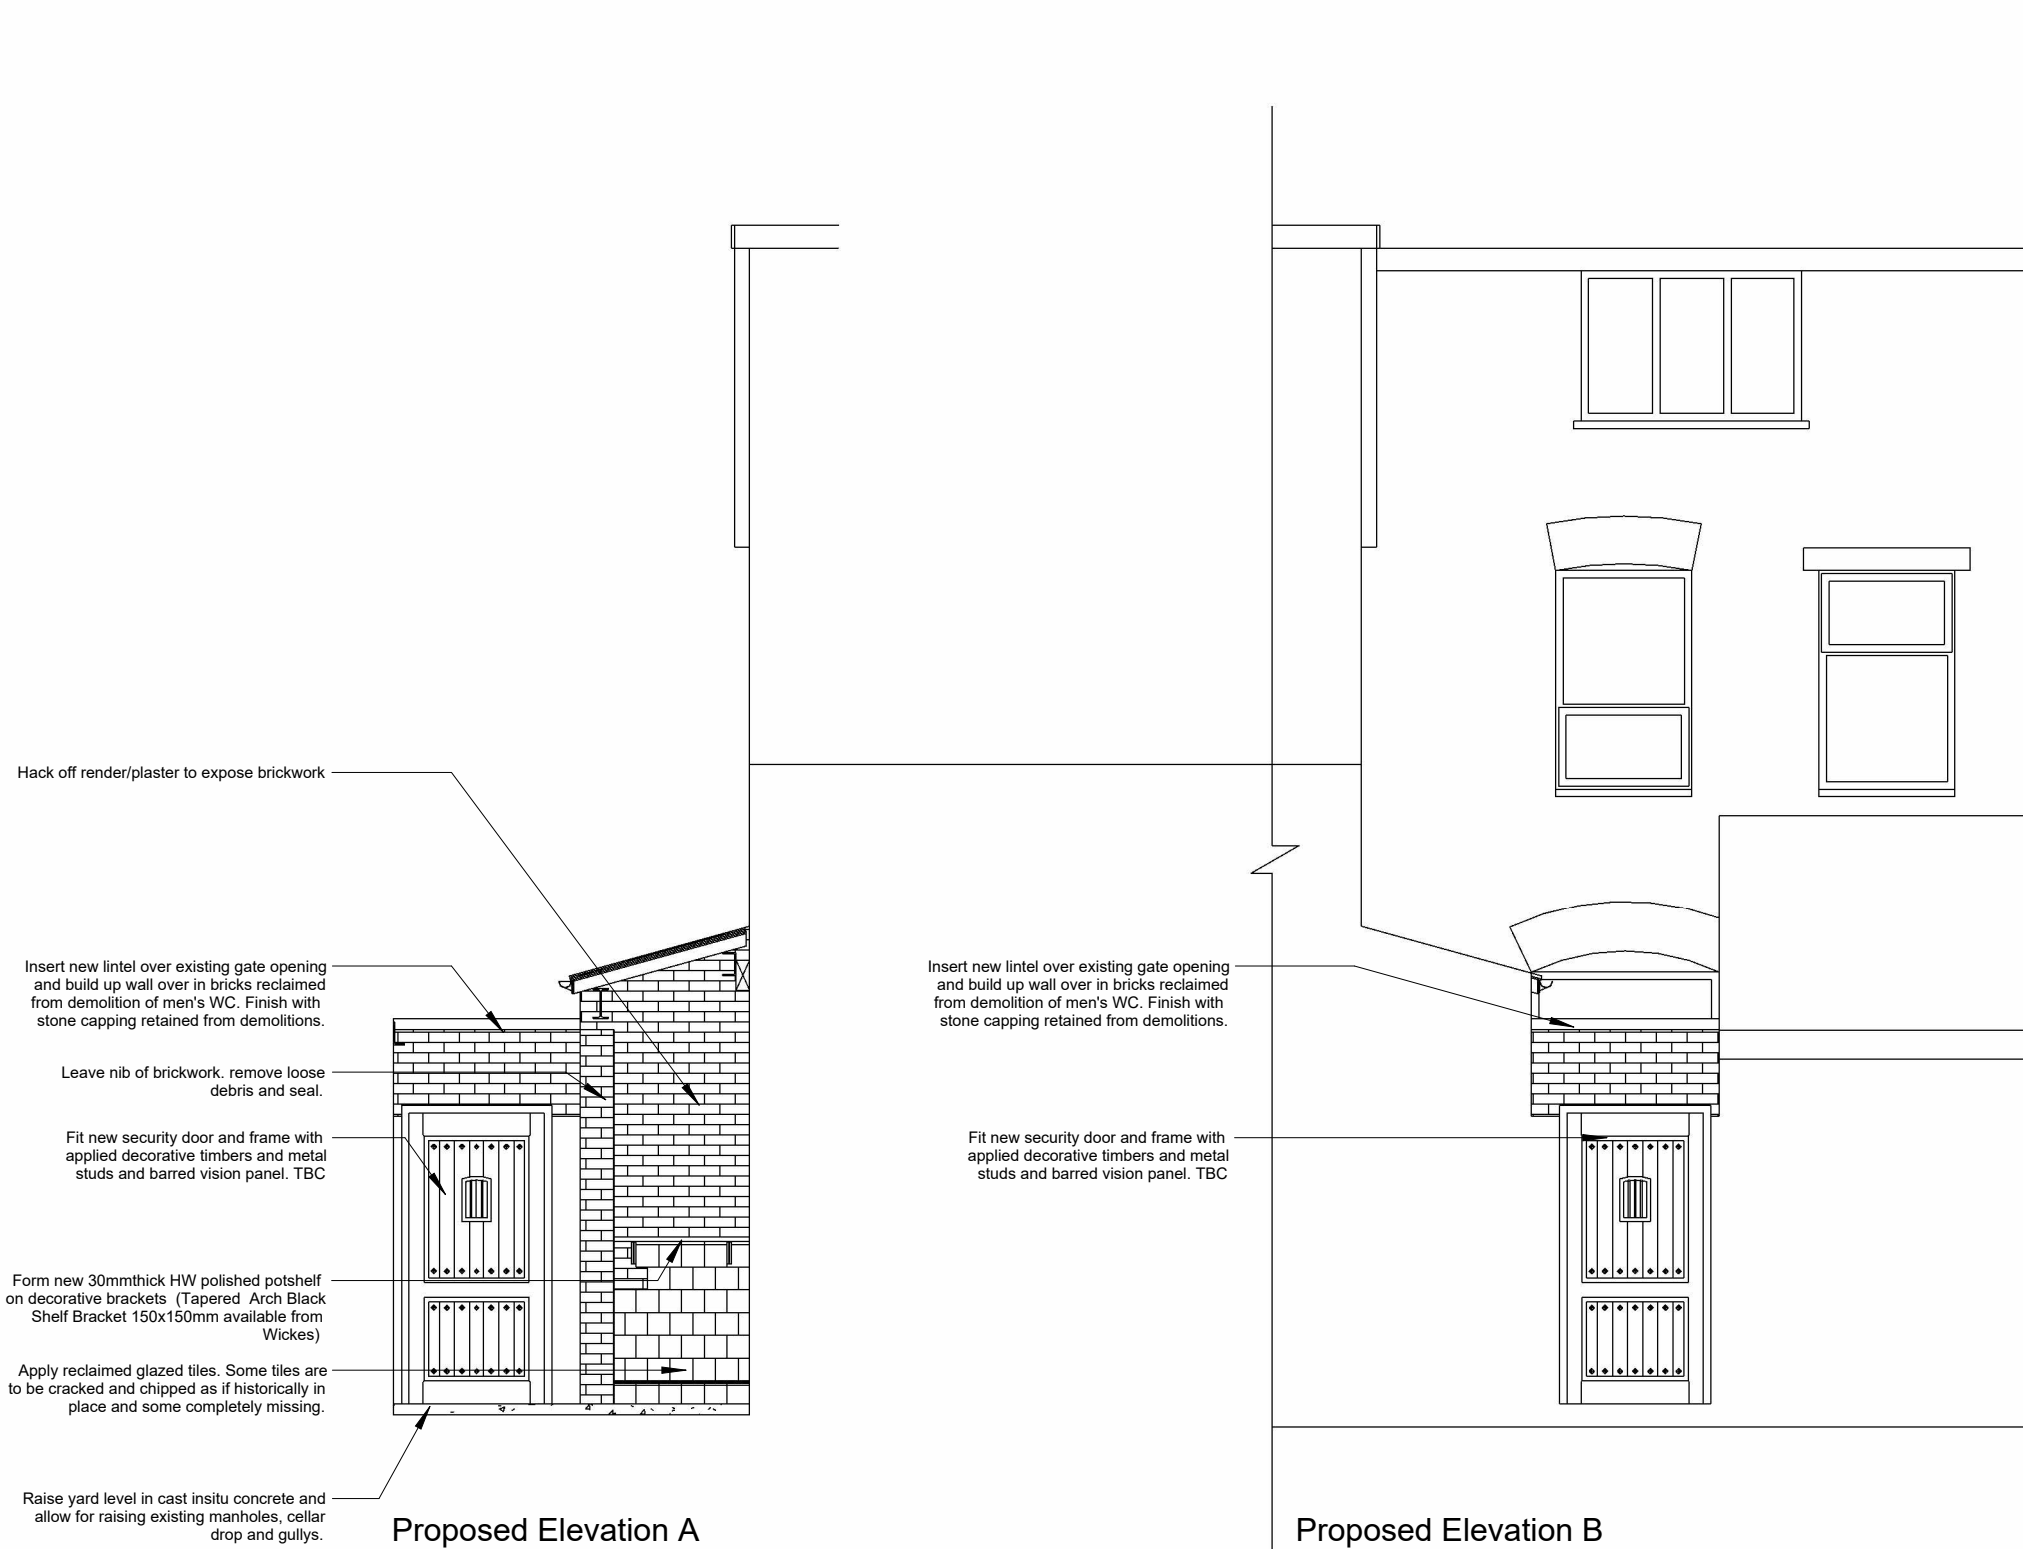
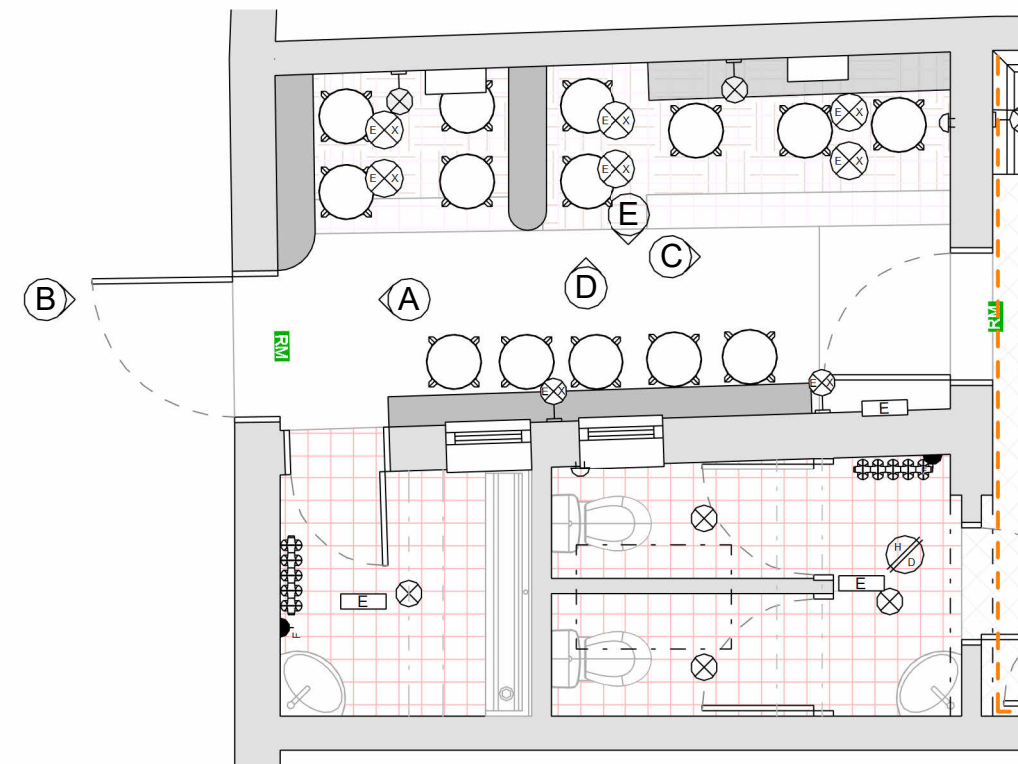


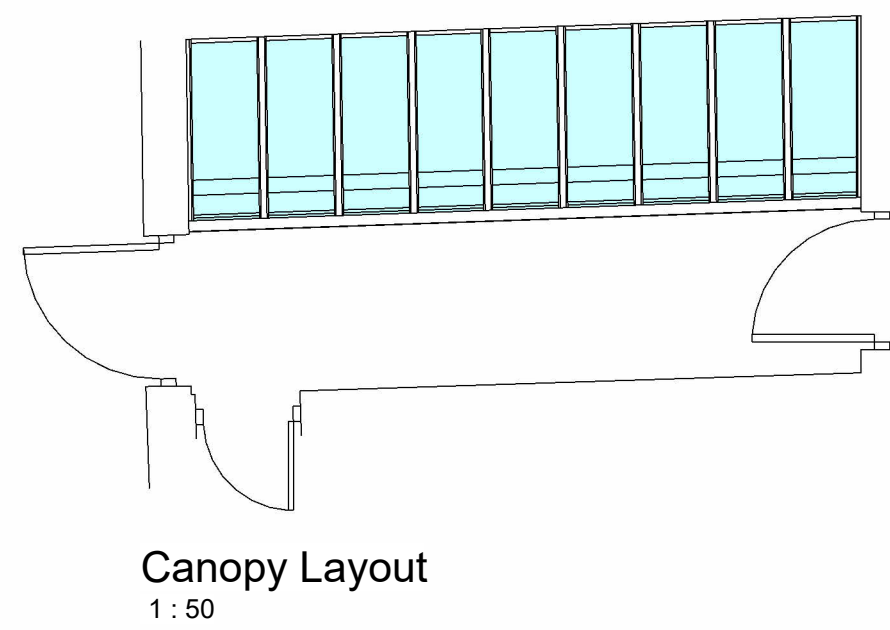

Yard Elevations & Details

1 : 50

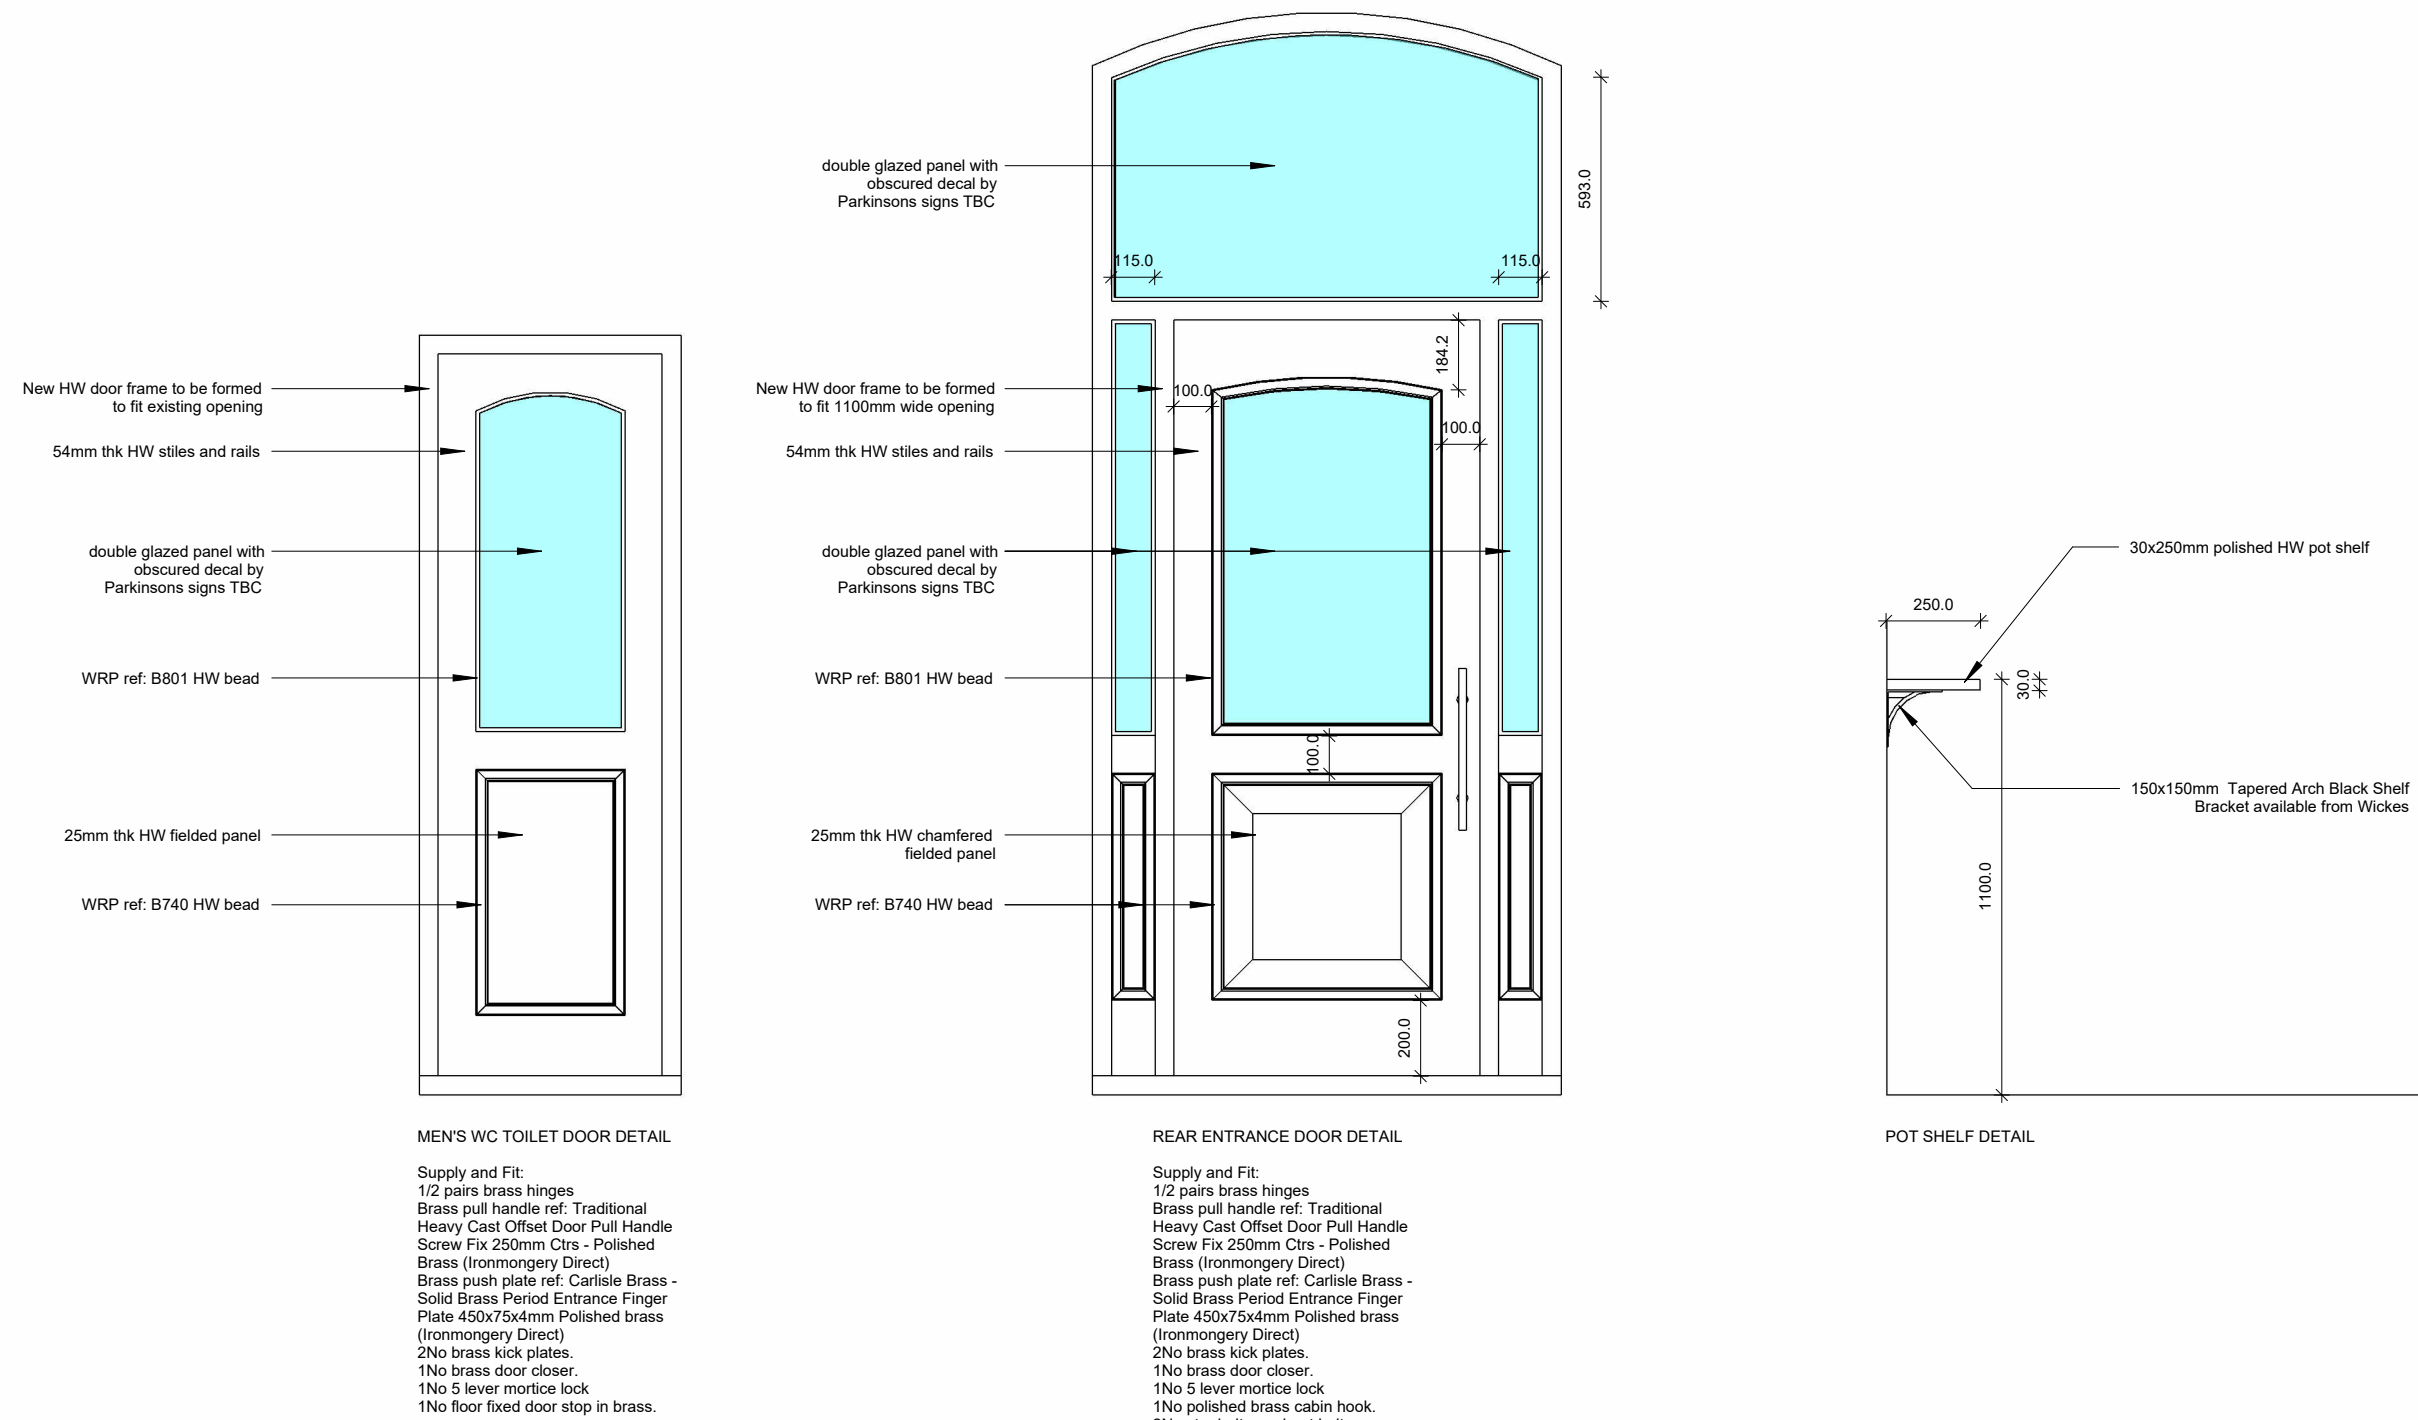

E	08.03.2025	RWP & Gully shown	
D	09.03.2025	Revisions following planning officers comments	
C	12.12.2024	Handrail added	
B	28.11.2024	Notation added and canopy support revised	
A	23.10.2024	Clarification requested to opposite side of yard	
Rev	Date	Note	Revision

2.10

Drawing Title

Yard & Joinery Details

Project

Grey Horse

Client

Jonathan Houghton (Hydes Brewery)

Job Number	Size	Scale
3251	A1	As Indicated
Drawn	Approved	Date
JP	/	21.10.2025

mgi

THIS DRAWING REMAINS THE COPYRIGHT OF MGI PARTNERS
(A TRADING NAME OF MILLIKIN GROUP LTD.)
AND IT MUST NOT BE COPIED OR REPRODUCED WITHOUT WRITTEN CONSENT.
ALL BETTING OUT, DIMENSIONS AND LEVELS SHOULD ONLY BE TAKEN FROM THE
FIGURES DIMENSION VALUES STATED ON THIS DRAWING. NO ATTEMPT SHOULD BE
MADE TO SCALE FROM THE DRAWING. ALWAYS ASK IF YOU REQUIRE
MORE INFORMATION.
Any variation between measured and set conditions are to be reported
to MGI PARTNERS IMMEDIATELY. ALL CONTRACTORS MUST VISIT THE SITE AND ARE
SOLELY RESPONSIBLE FOR TAKING AND CHECKING ALL DIMENSIONS RELATIVE TO
THE WORK THEY ARE REQUIRED TO CARRY OUT.
THIS DRAWING MUST NOT BE USED ON SITE UNLESS ISSUED FOR CONSTRUCTION.