
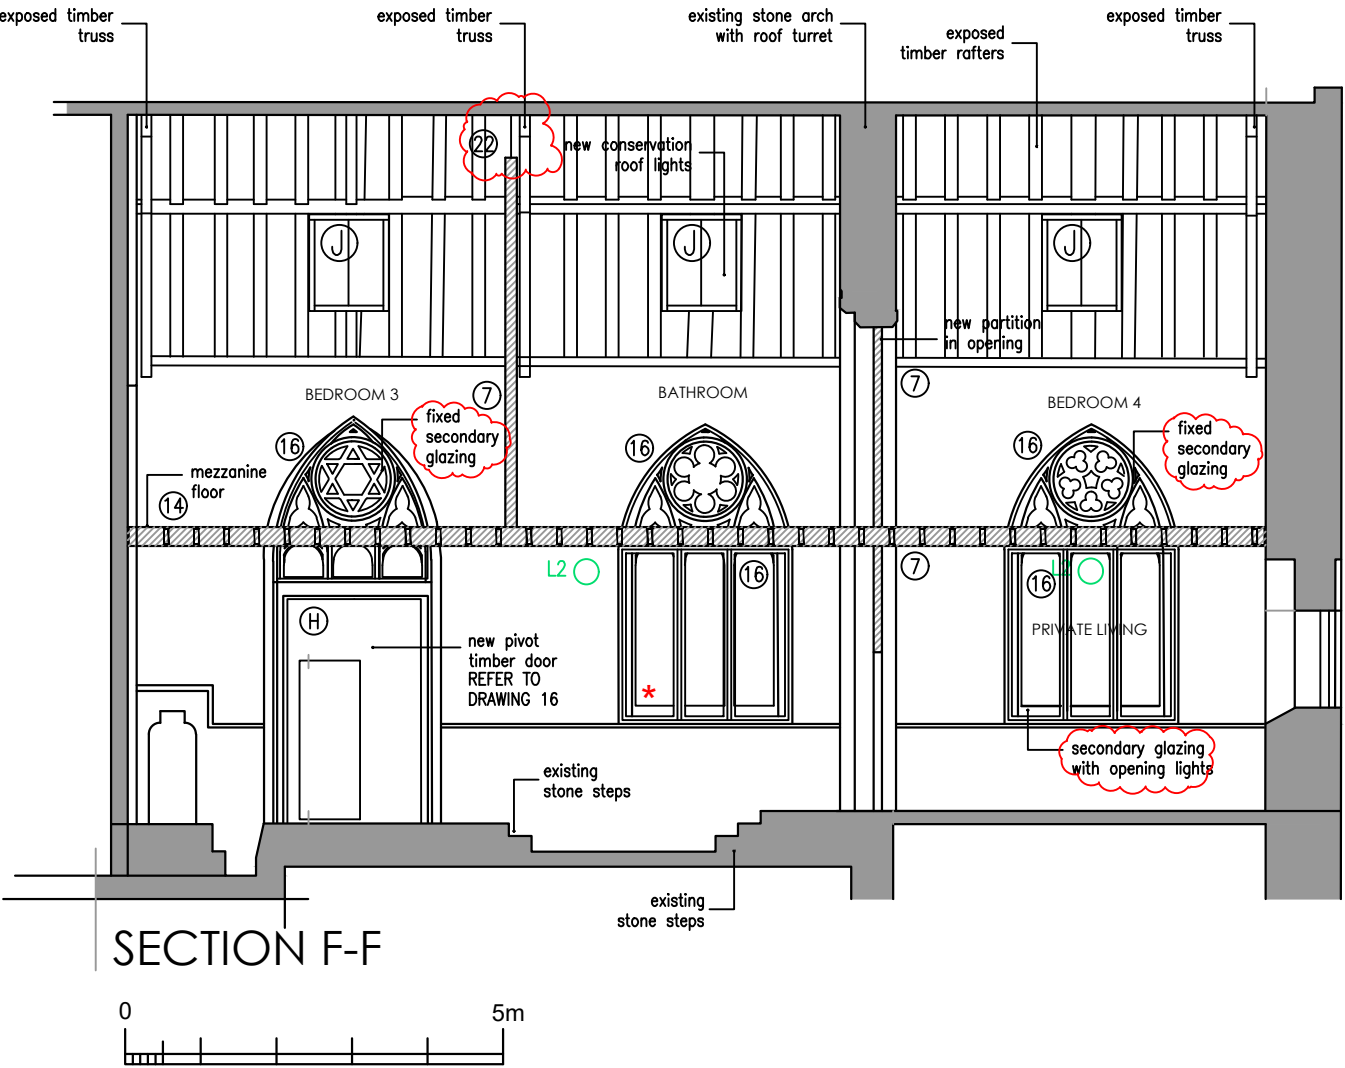


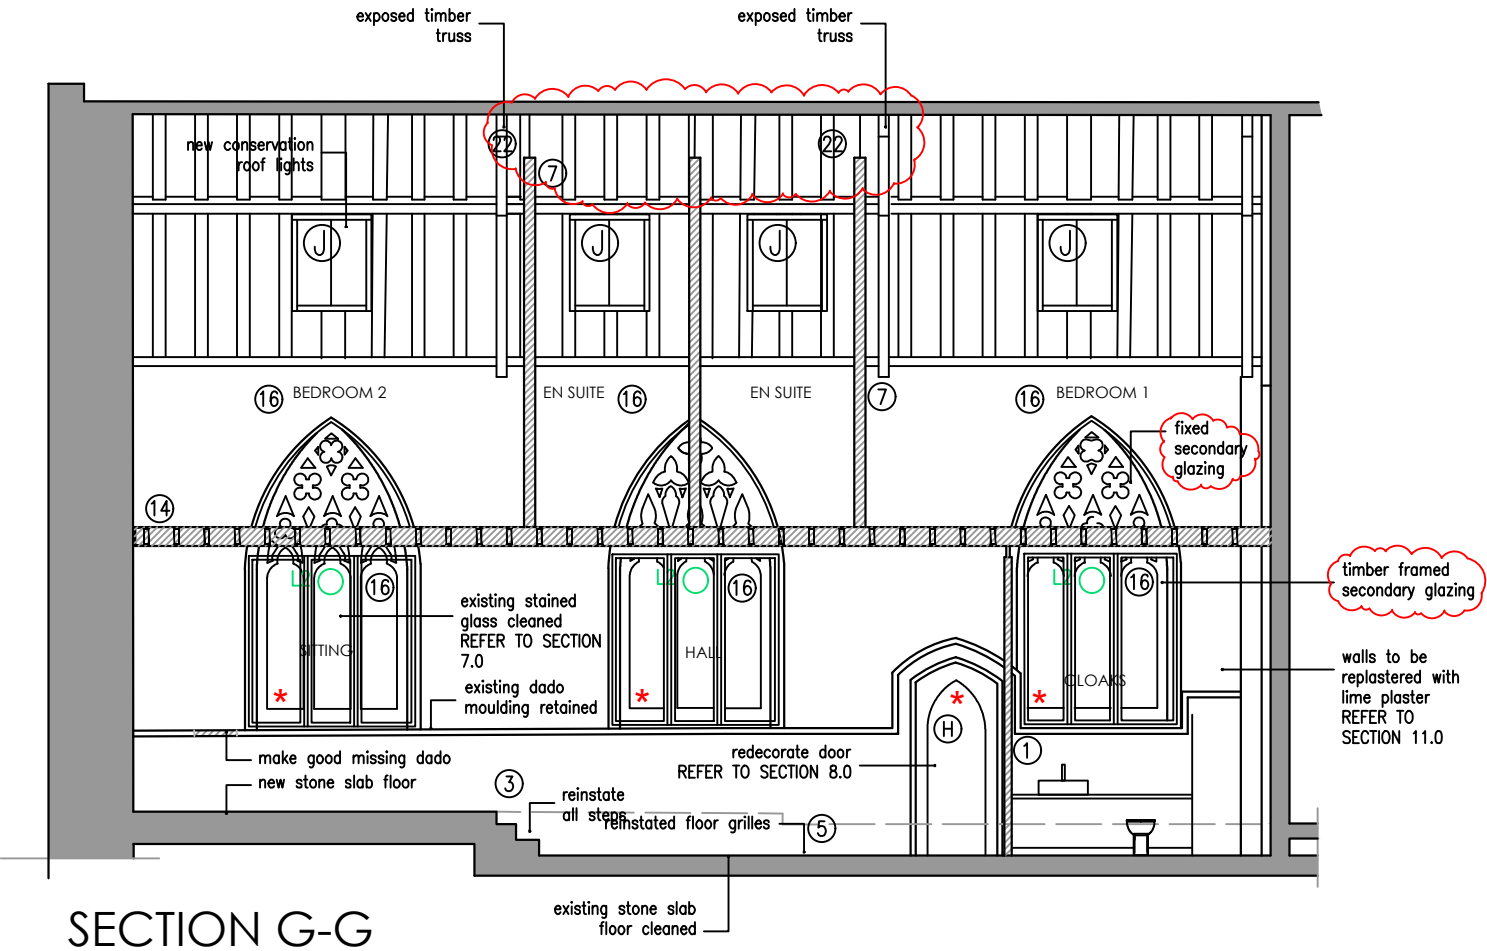

B	SECONDARY GLAZING	06.02.26
A	BALUSTRADES REMOVED FROM WINDOWS	18.06.25
revisions		
proposed long section f-f and g-g		
st marys chapel		
hulme		
date: december 2022		scale 1:100 @a3
status: preliminary		dwg. d433/D15 rev B
DO NOT SCALE – IF DIMENSIONS ARE NOT GIVEN PLEASE ASK		