

PRODUCTNAME: **TOURNIKET**  
PRODUCTCODE: **TOAR3307**  
  
MATERIAL: **ALUMINIUM**  
SURFACEFINISH: **POWDERCOATED 30% GLOSS**  
  
COLOR: **RAL 7024 Graphite Grey**  
  
DIAMETER(mm): **3000**  
HEIGHT UNDER CANOPY (mm): **3000**  
CANOPY (mm): **200**  
OPTION: **N/A**  
QUANTITY: **x4**  
NOTES: **TL360 Lock Down**

*\* Please refer to the attached Technical Annex for further detailed specifications*

|     |     |     |                  |          |
|-----|-----|-----|------------------|----------|
|     |     |     |                  |          |
|     |     |     |                  |          |
| C01 | LGW | AE  | CONFIRM & STATUS | 06.03.26 |
| P02 | LGW | AE  | FIRST ISSUE      | 27.02.26 |
| REV | BY  | CHK | DESCRIPTION      | DATE     |

|                       |         |
|-----------------------|---------|
| Issue Type:           | Status: |
| AUTHORISED & ACCEPTED | A1      |

Project No. & Name:  
P.012882 MMU BROOKES BUILDING

Address:  
MMU BROOKES BUILDING, 53 BONSTALL STREET HULME MANCHESTER M156GX

Project Manager:  
ANDREW EADES  
Client Name:  
MANCHESTER METROPOLITAN UNIVERSITY

Description:  
OVERALL LAYOUT

|               |          |                                |
|---------------|----------|--------------------------------|
| Drawn:        | Date:    | Rev:                           |
| AH            | 25.01.26 | C01                            |
| Sheet/Sheets: | Scale:   | Scale Note:                    |
| 01/06         | 1:40 @A3 | DO NOT SCALE FROM THIS DRAWING |

Drawing No.:  
012882-BEL-XX-00-DR-X-0000


**BOON EDAM**

Holland House  
Crowbridge Road  
Orbital Park  
Ashford, Kent  
TN24 0GR

Tel No: +44 (0)1233 505 900  
E-Mail: [uk.drawingoffice@boonedam.co.uk](mailto:uk.drawingoffice@boonedam.co.uk)  
Web: [www.boonedam.co.uk](http://www.boonedam.co.uk)


INSIDE

9000

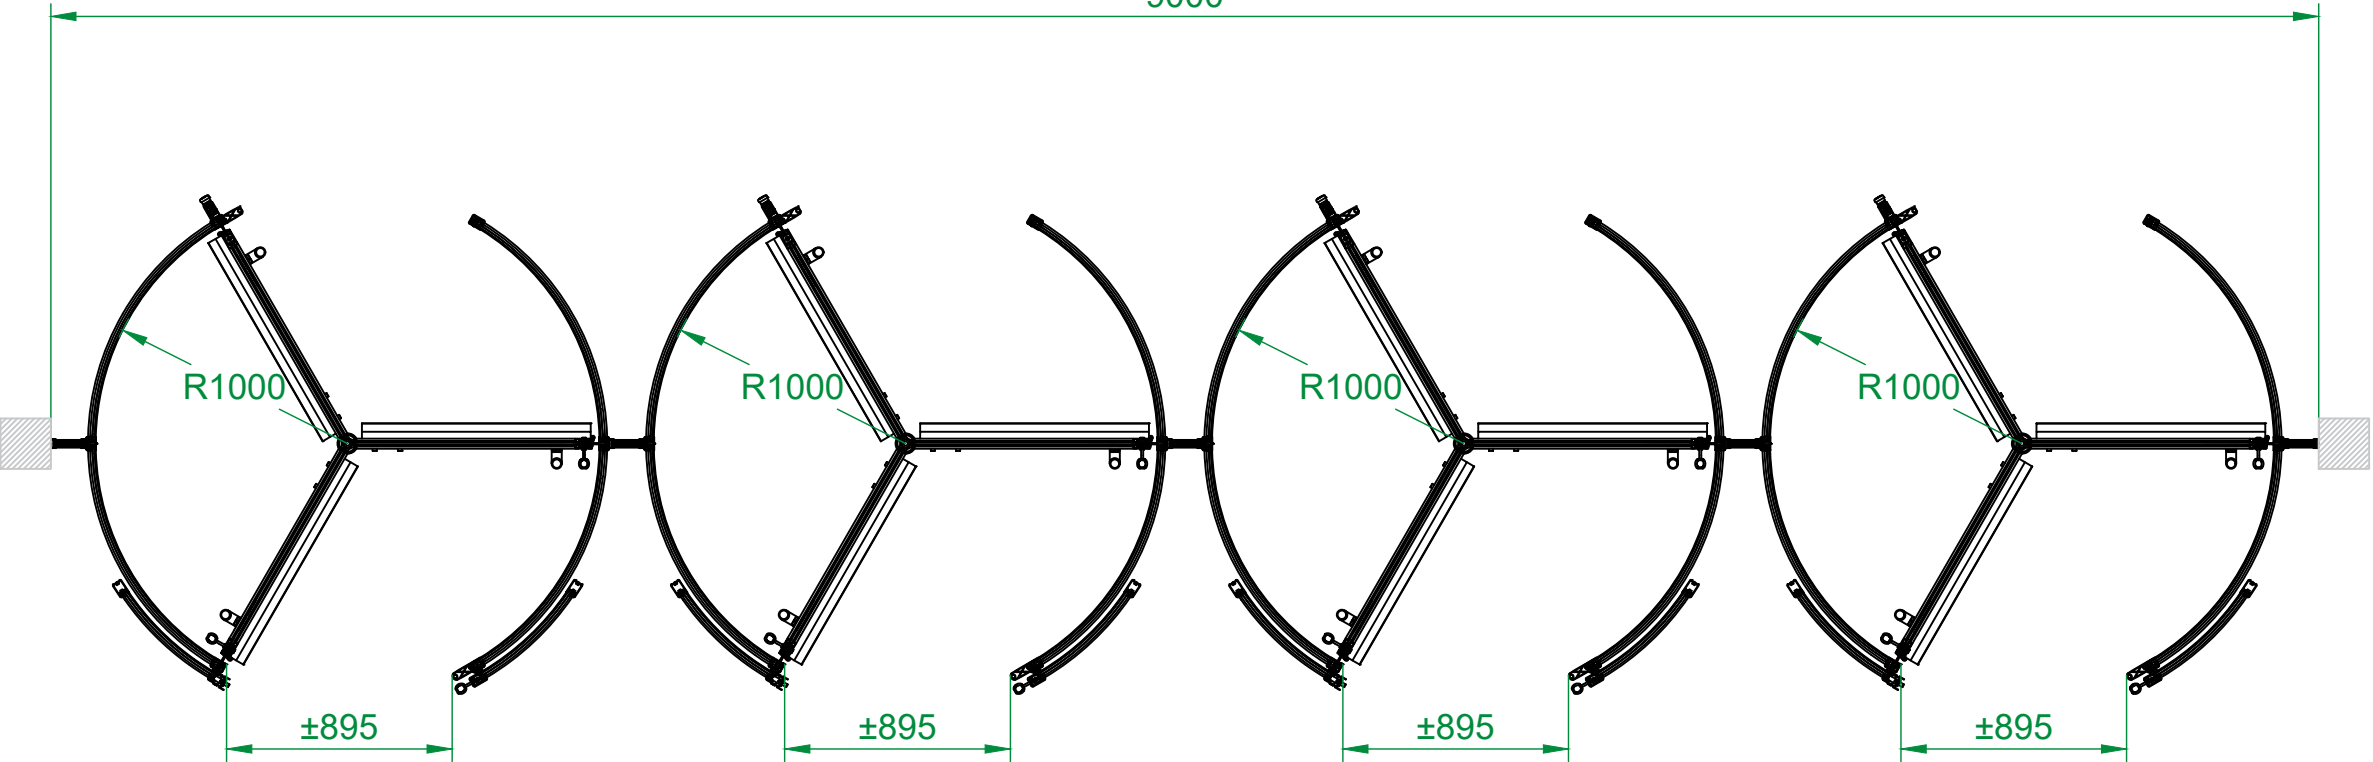


OUTSIDE


9000

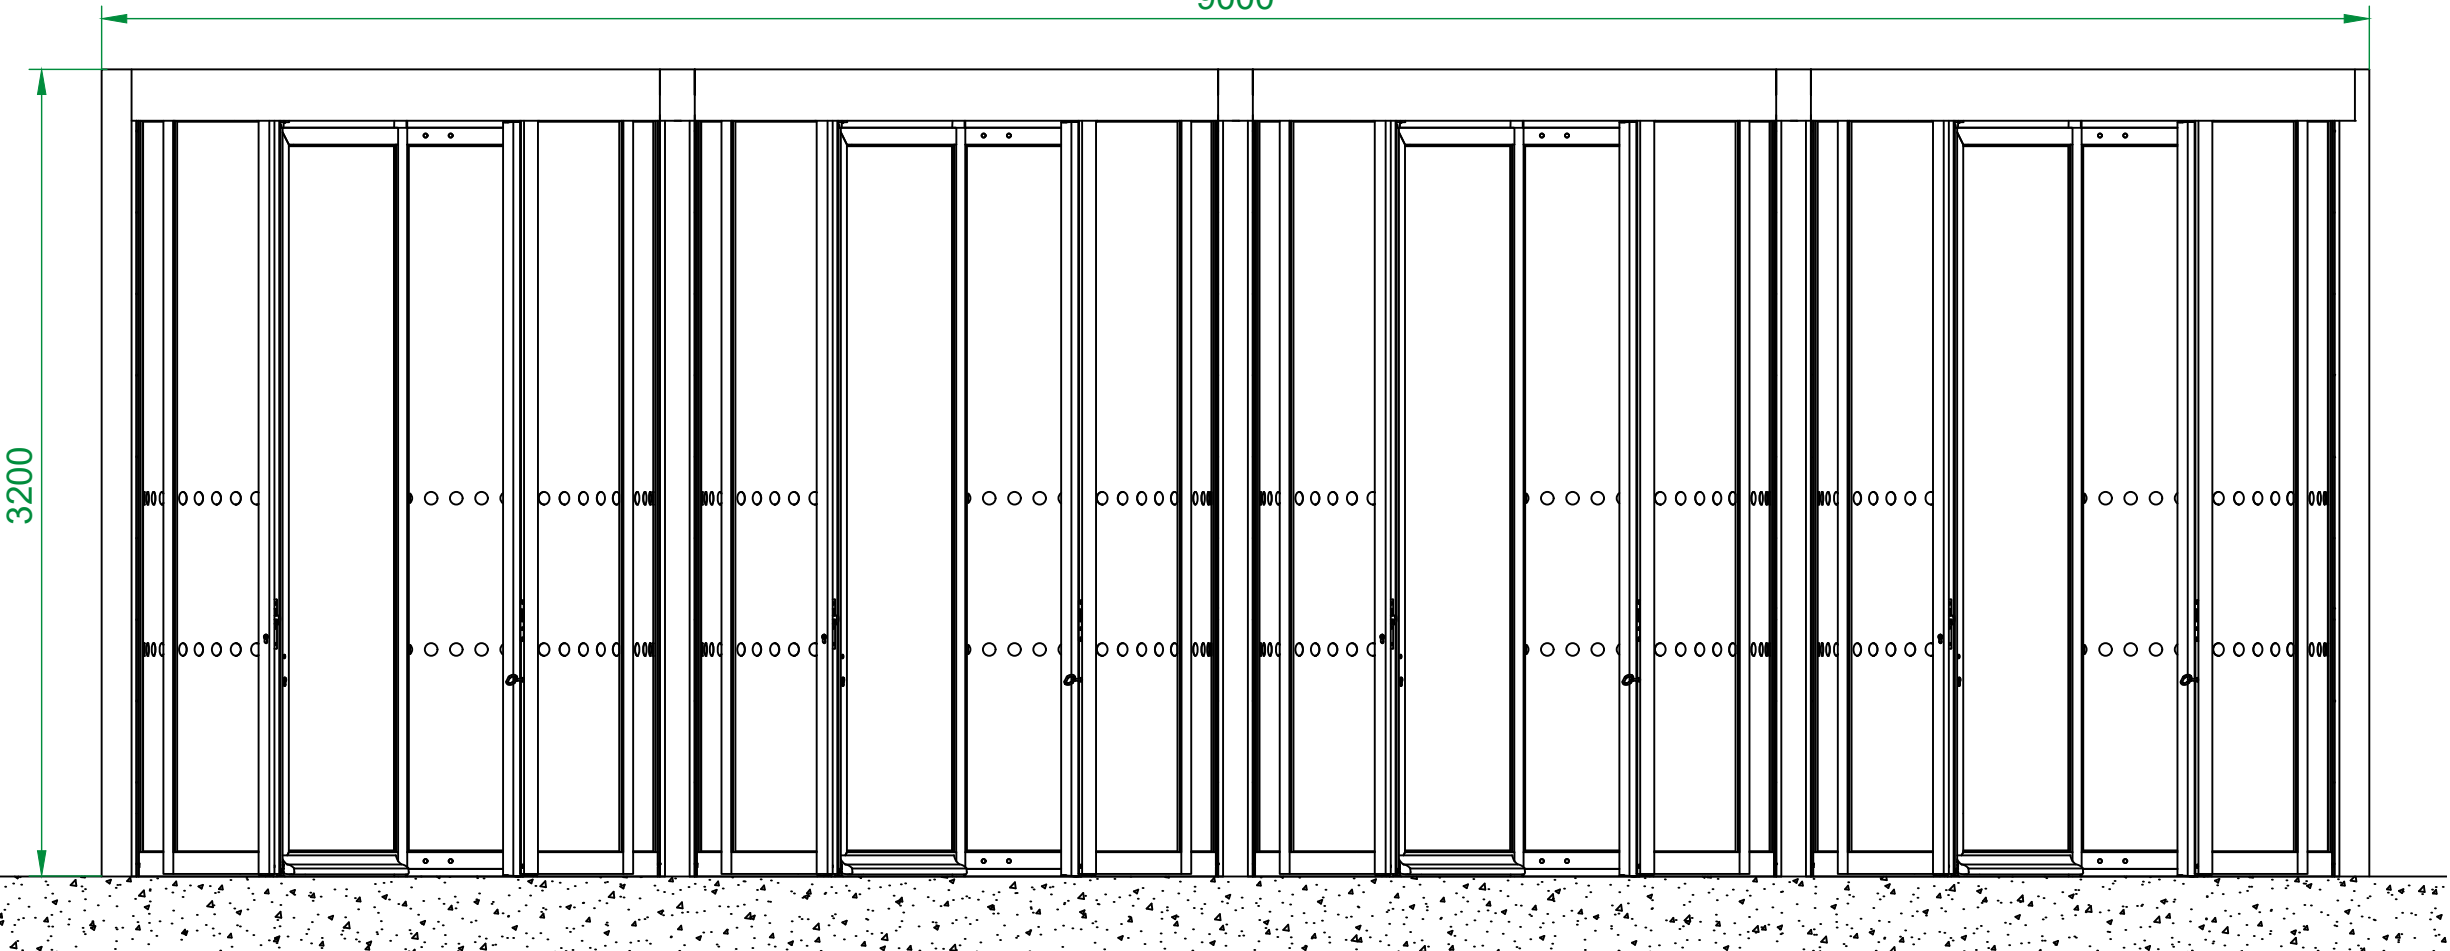

VIEW FROM OUTSIDE

Tel No: +44 (0)1233 505 900  
E-Mail: [uk.drawingoffice@boonedam.co.uk](mailto:uk.drawingoffice@boonedam.co.uk)  
Web: [www.boonedam.co.uk](http://www.boonedam.co.uk)

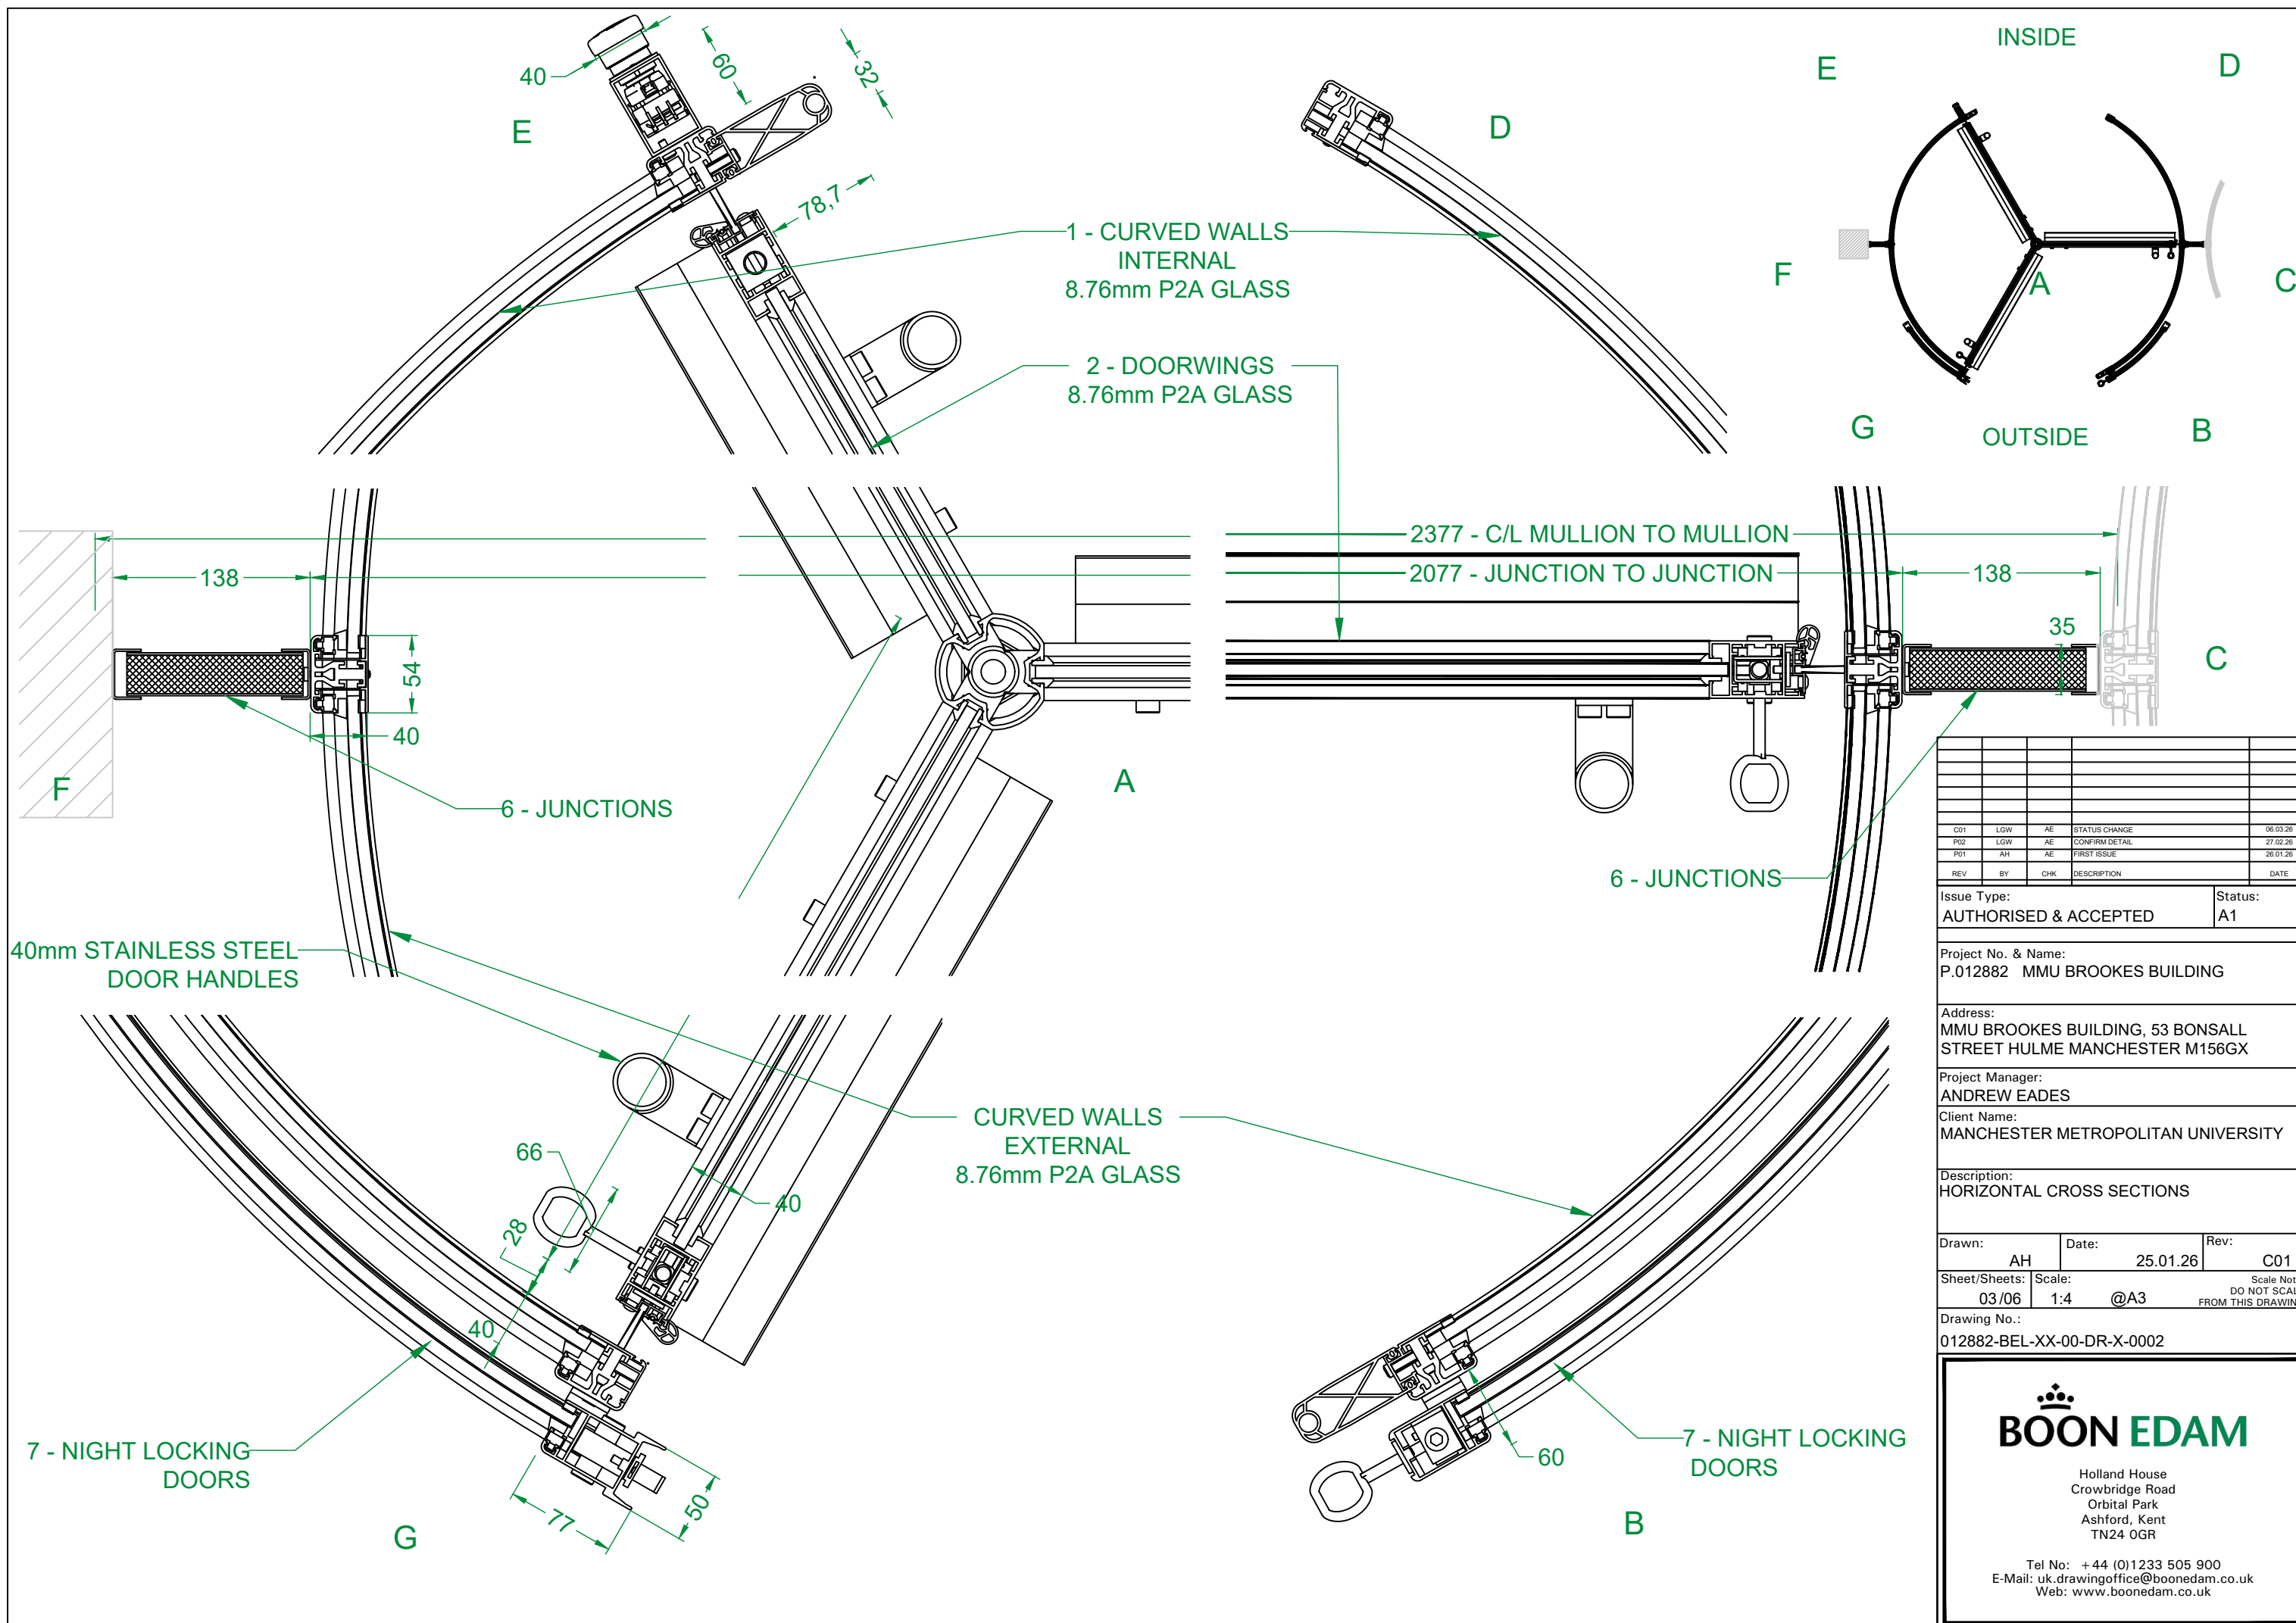

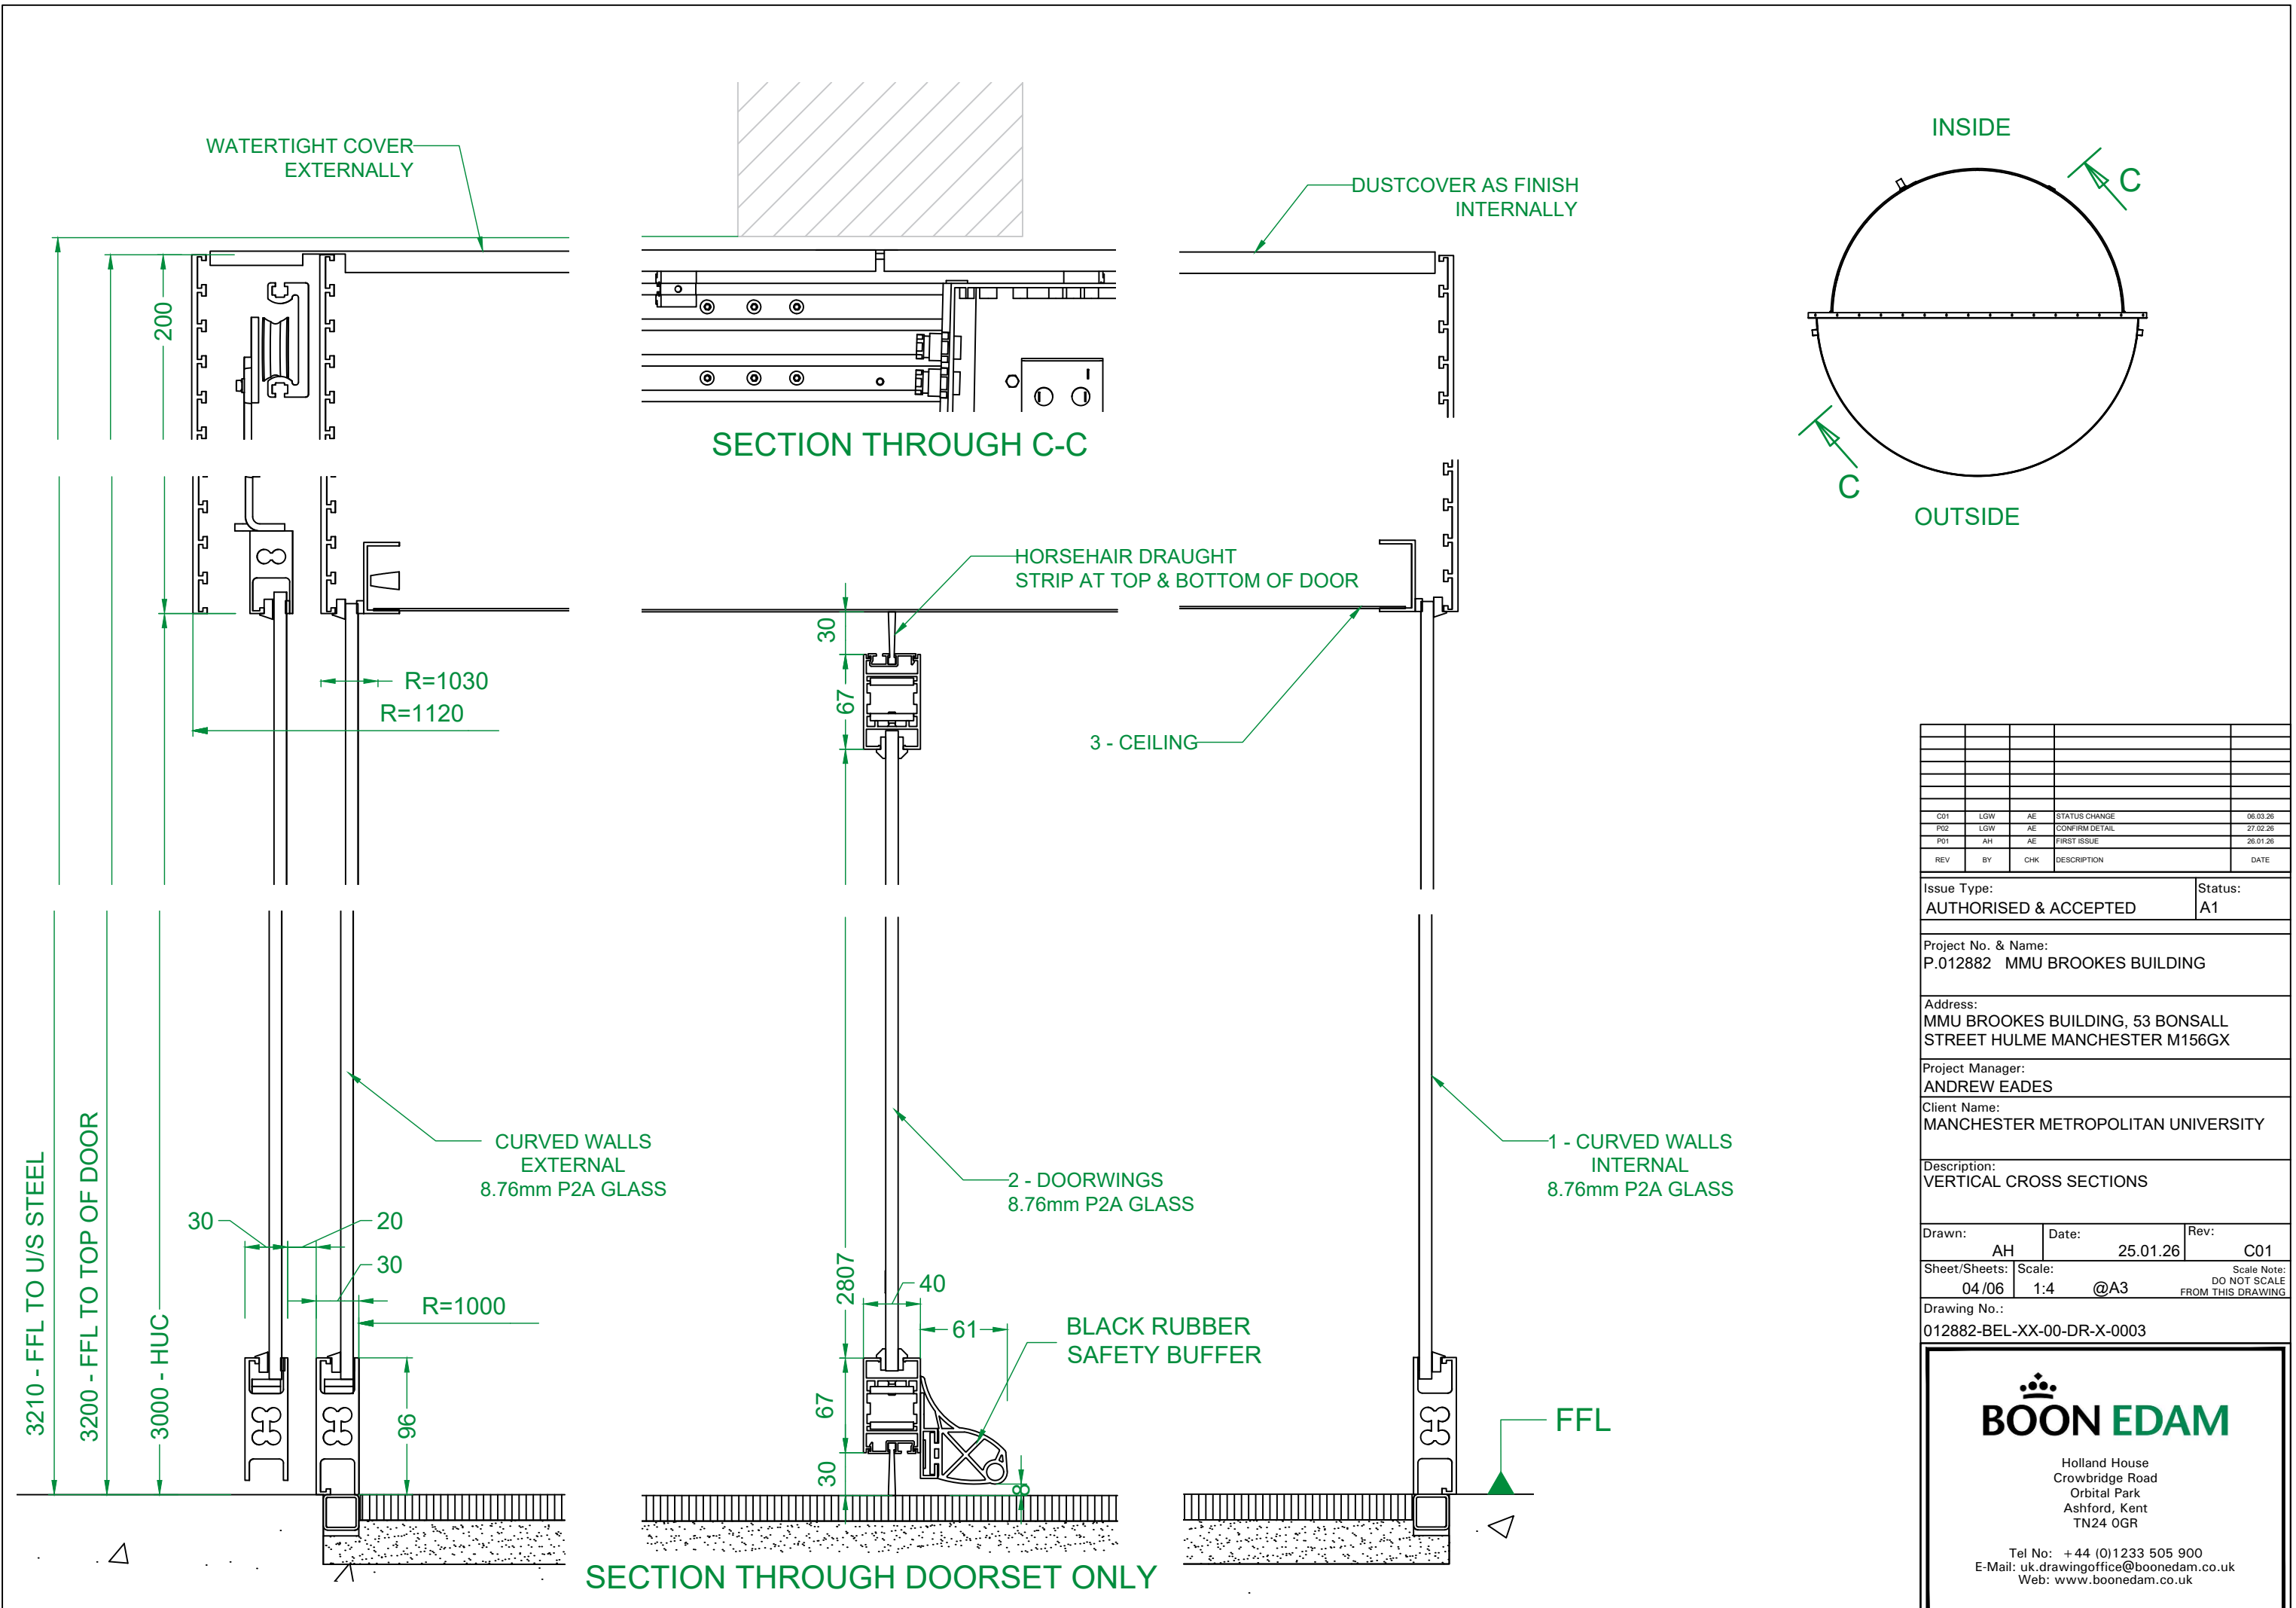

|     |     |     |                |  |          |
|-----|-----|-----|----------------|--|----------|
|     |     |     |                |  |          |
|     |     |     |                |  |          |
| C01 | LGW | AE  | STATUS CHANGE  |  | 06.03.26 |
| P02 | LGW | AE  | CONFIRM DETAIL |  | 27.02.26 |
| P01 | AH  | AE  | FIRST ISSUE    |  | 26.01.26 |
| REV | BY  | CHK | DESCRIPTION    |  | DATE     |

|                       |         |
|-----------------------|---------|
| Issue Type:           | Status: |
| AUTHORISED & ACCEPTED | A1      |

|                               |
|-------------------------------|
| Project No. & Name:           |
| P.012882 MMU BROOKES BUILDING |

|                                                                  |
|------------------------------------------------------------------|
| Address:                                                         |
| MMU BROOKES BUILDING, 53 BONSTALL STREET HULME MANCHESTER M156GX |

|                  |
|------------------|
| Project Manager: |
| ANDREW EADES     |

|                                    |
|------------------------------------|
| Client Name:                       |
| MANCHESTER METROPOLITAN UNIVERSITY |

|                         |
|-------------------------|
| Description:            |
| VERTICAL CROSS SECTIONS |

|        |          |      |
|--------|----------|------|
| Drawn: | Date:    | Rev: |
| AH     | 25.01.26 | C01  |

|               |         |                                |
|---------------|---------|--------------------------------|
| Sheet/Sheets: | Scale:  | Scale Note:                    |
| 04/06         | 1:4 @A3 | DO NOT SCALE FROM THIS DRAWING |


|                            |
|----------------------------|
| Drawing No.:               |
| 012882-BEL-XX-00-DR-X-0003 |



BOON EDAM

Holland House  
Crowbridge Road  
Orbital Park  
Ashford, Kent  
TN24 0GR

Tel No: +44 (0)1233 505 900  
E-Mail: uk.drawingoffice@boonedam.co.uk  
Web: www.boonedam.co.uk

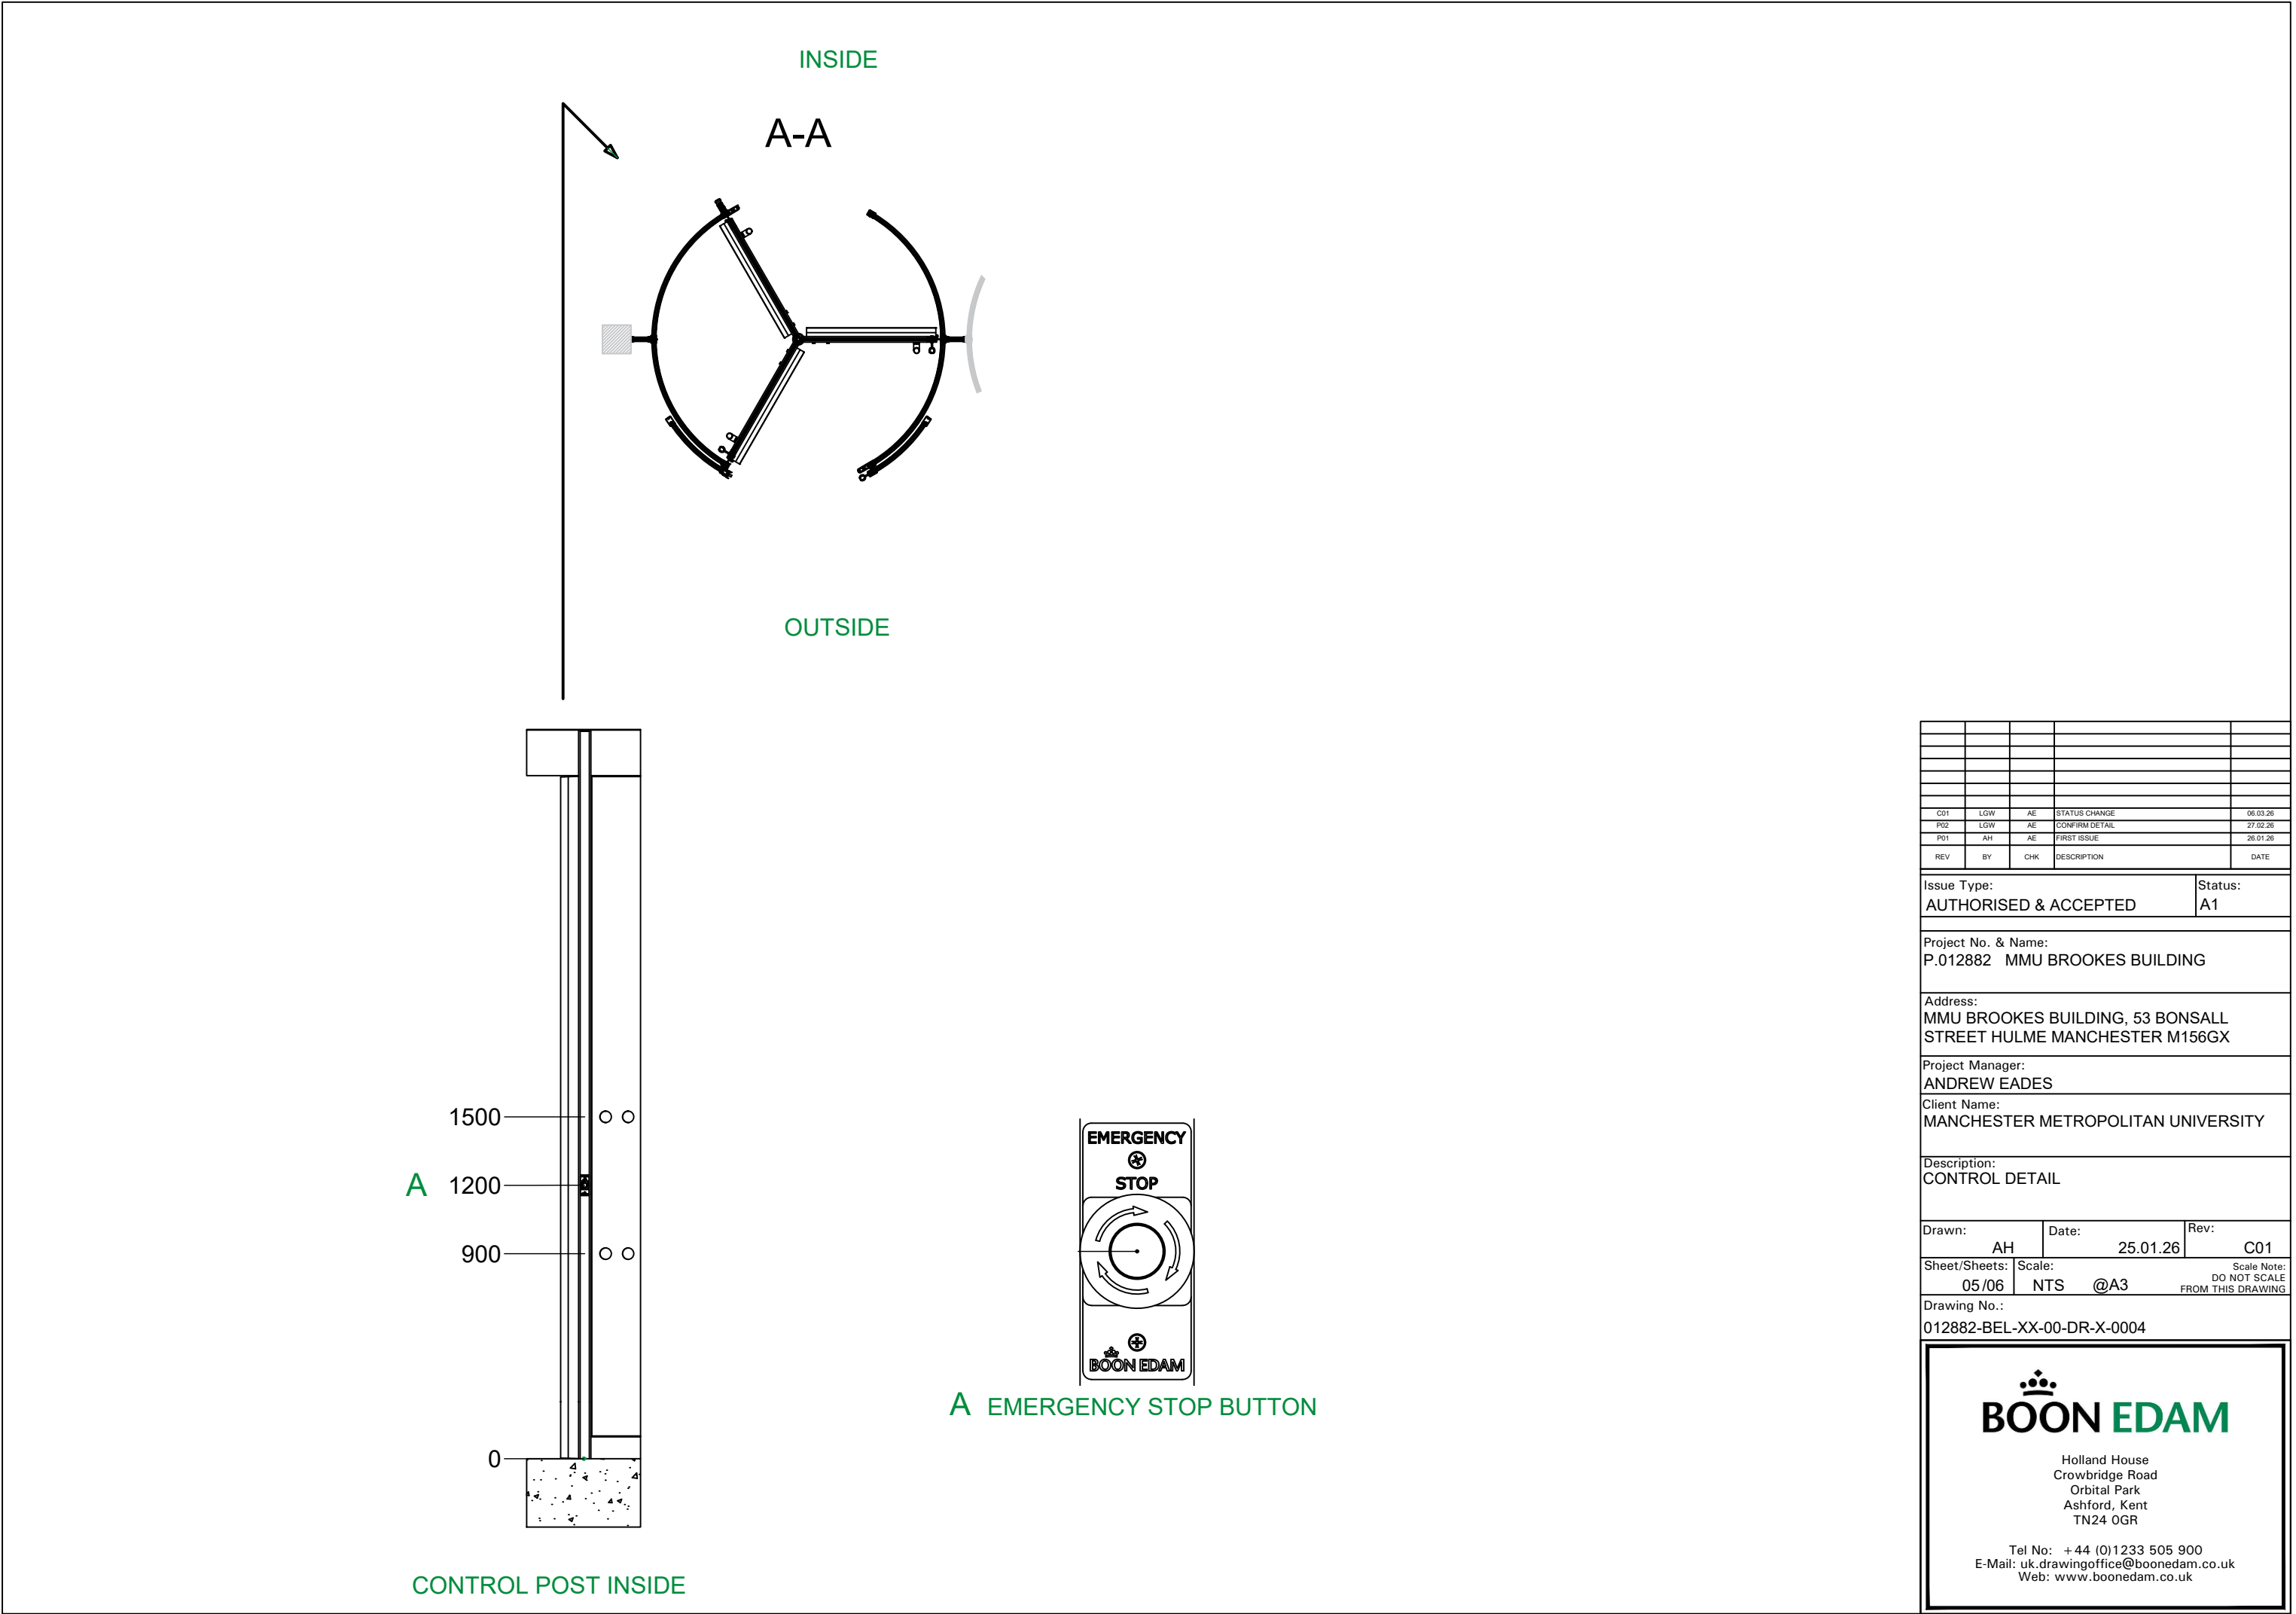

|     |     |     |                |  |          |
|-----|-----|-----|----------------|--|----------|
|     |     |     |                |  |          |
|     |     |     |                |  |          |
| C01 | LGW | AE  | STATUS CHANGE  |  | 06.03.26 |
| P02 | LGW | AE  | CONFIRM DETAIL |  | 27.02.26 |
| P01 | AH  | AE  | FIRST ISSUE    |  | 26.01.26 |
| REV | BY  | CHK | DESCRIPTION    |  | DATE     |

|                       |         |
|-----------------------|---------|
| Issue Type:           | Status: |
| AUTHORISED & ACCEPTED | A1      |

|                               |
|-------------------------------|
| Project No. & Name:           |
| P.012882 MMU BROOKES BUILDING |

|                                                                  |
|------------------------------------------------------------------|
| Address:                                                         |
| MMU BROOKES BUILDING, 53 BONSTALL STREET HULME MANCHESTER M156GX |

|                  |
|------------------|
| Project Manager: |
| ANDREW EADES     |

|                                    |
|------------------------------------|
| Client Name:                       |
| MANCHESTER METROPOLITAN UNIVERSITY |

|                |
|----------------|
| Description:   |
| CONTROL DETAIL |

|        |          |      |
|--------|----------|------|
| Drawn: | Date:    | Rev: |
| AH     | 25.01.26 | C01  |


|               |         |                                |
|---------------|---------|--------------------------------|
| Sheet/Sheets: | Scale:  | Scale Note:                    |
| 05/06         | NTS @A3 | DO NOT SCALE FROM THIS DRAWING |

|                            |
|----------------------------|
| Drawing No.:               |
| 012882-BEL-XX-00-DR-X-0004 |



Holland House  
Crowbridge Road  
Orbital Park  
Ashford, Kent  
TN24 0GR

Tel No: +44 (0)1233 505 900  
E-Mail: uk.drawingoffice@boonedam.co.uk  
Web: www.boonedam.co.uk

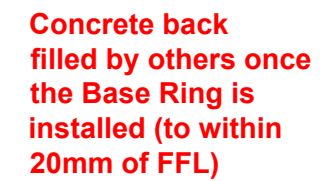

Scale: 1:2



Tel No: +44 (0)1233 505 900  
E-Mail: [uk.drawingoffice@boonedam.co.uk](mailto:uk.drawingoffice@boonedam.co.uk)  
Web: [www.boonedam.co.uk](http://www.boonedam.co.uk)