
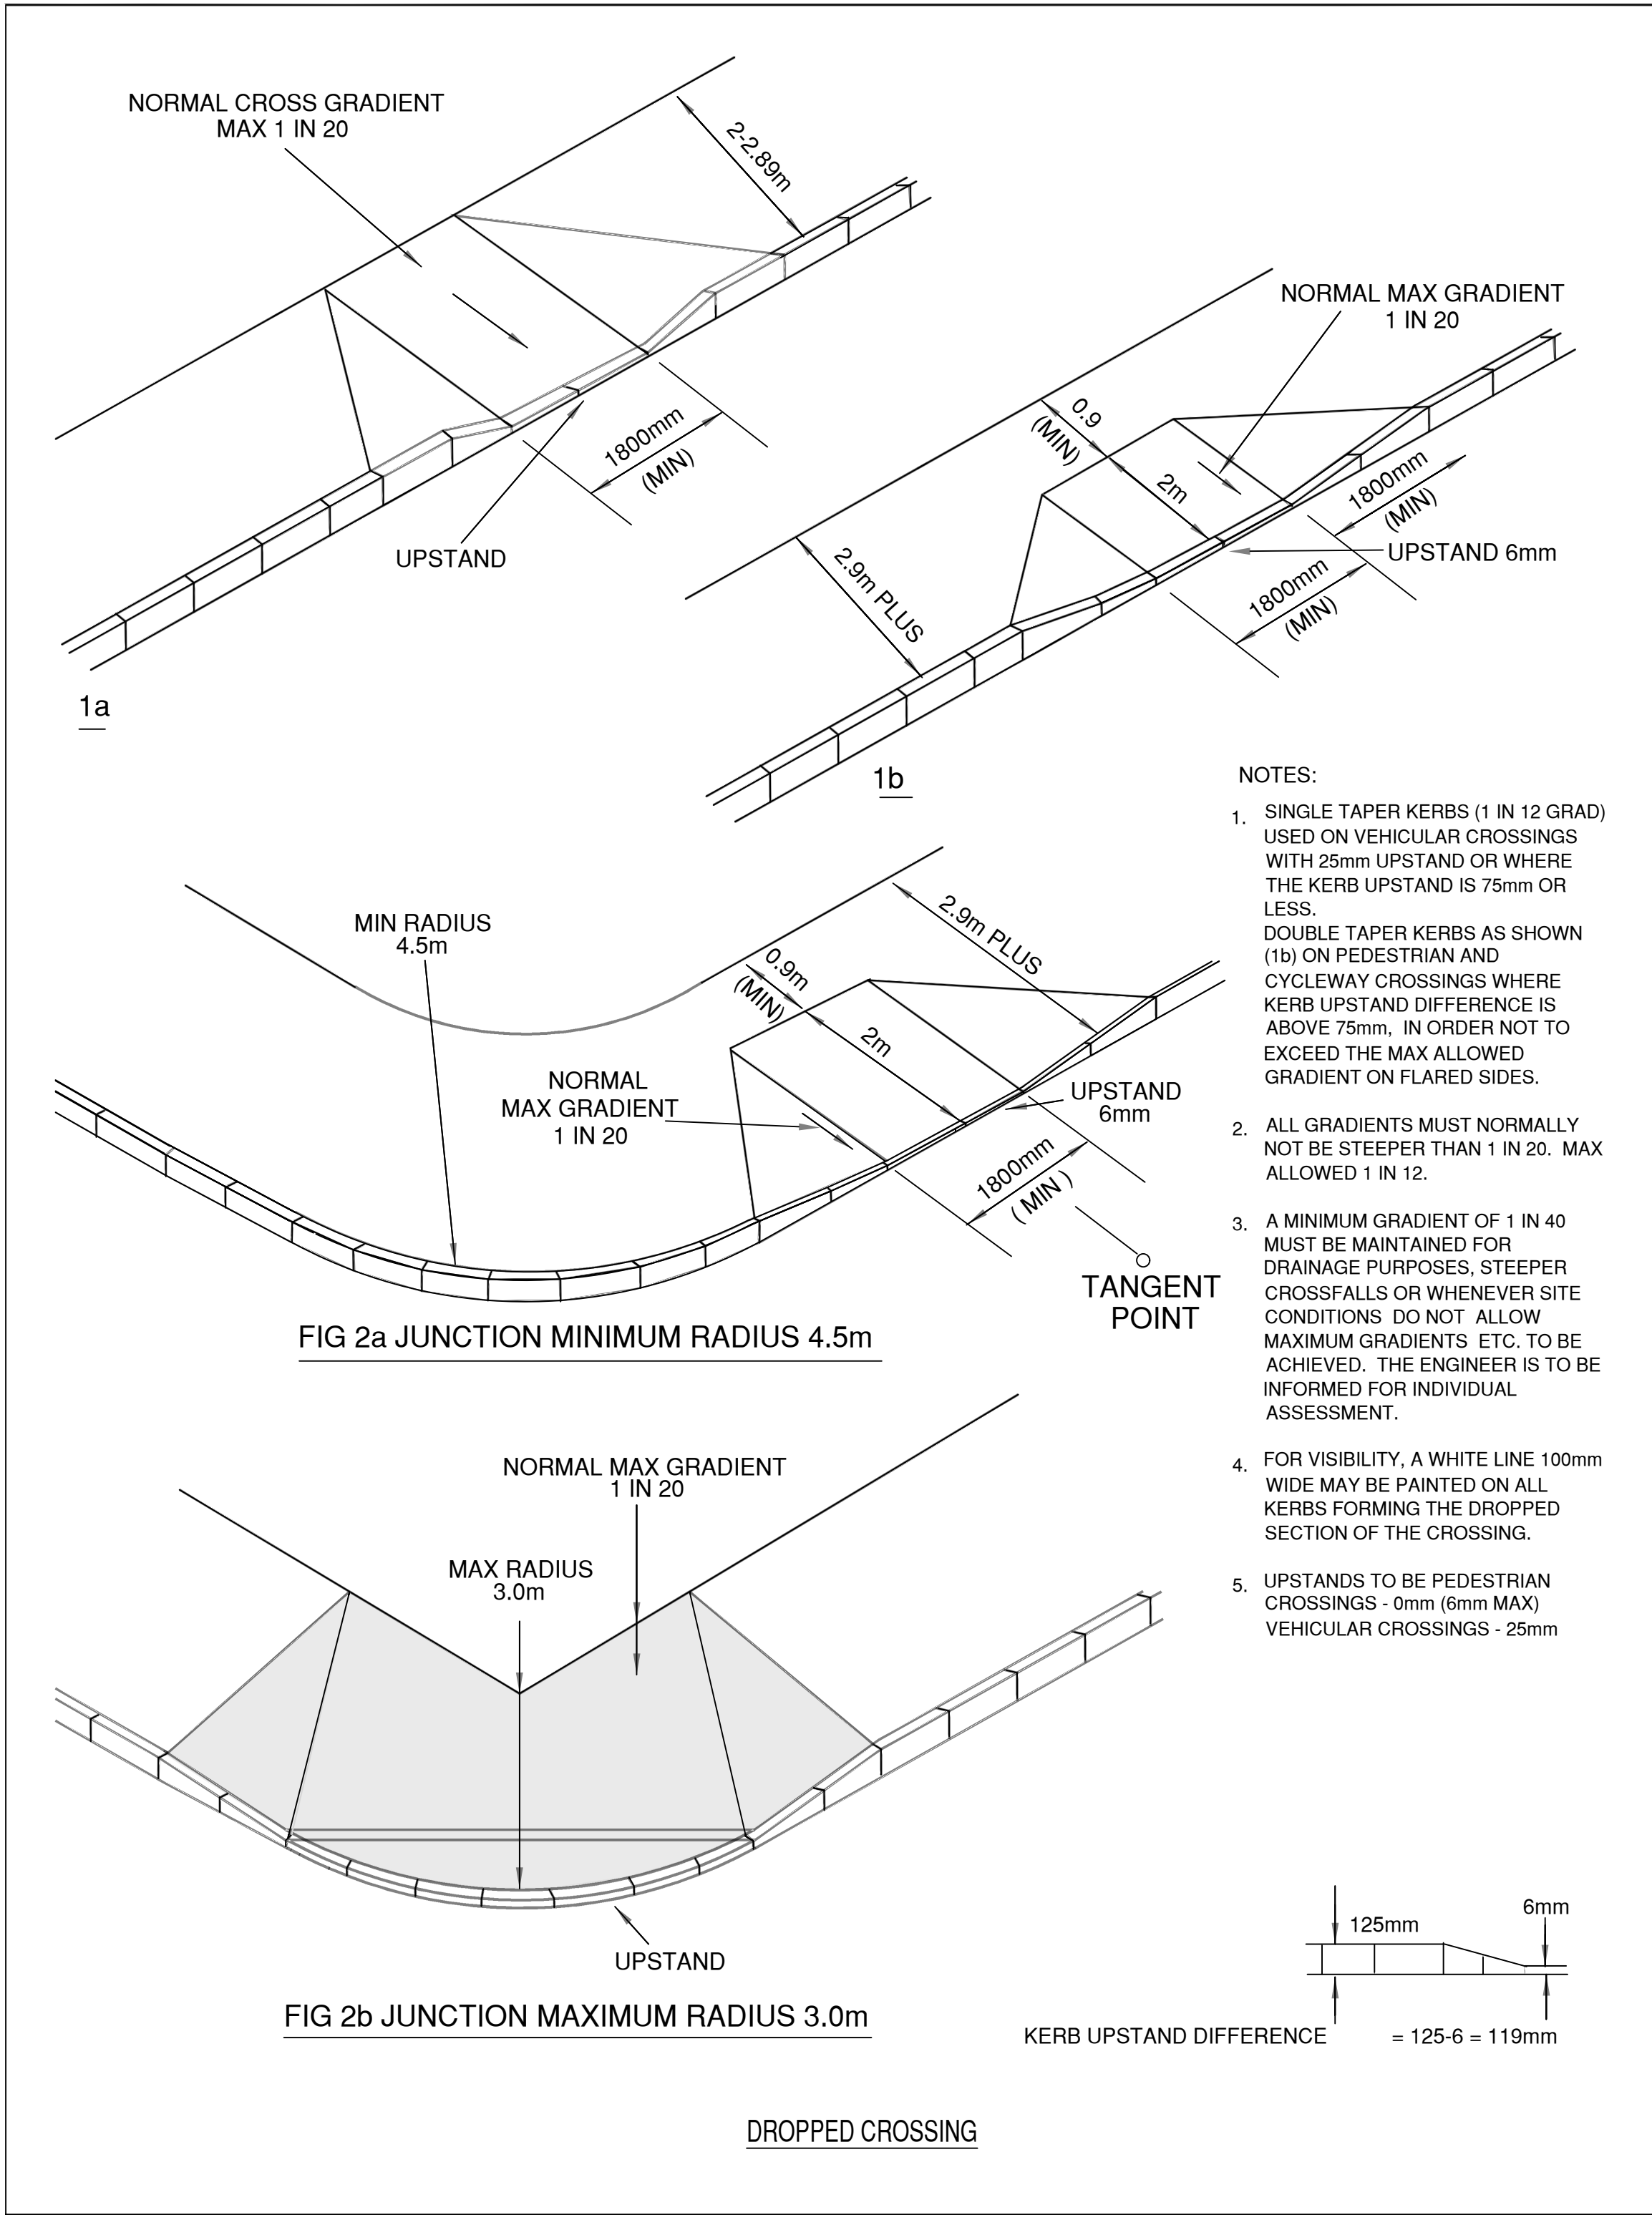
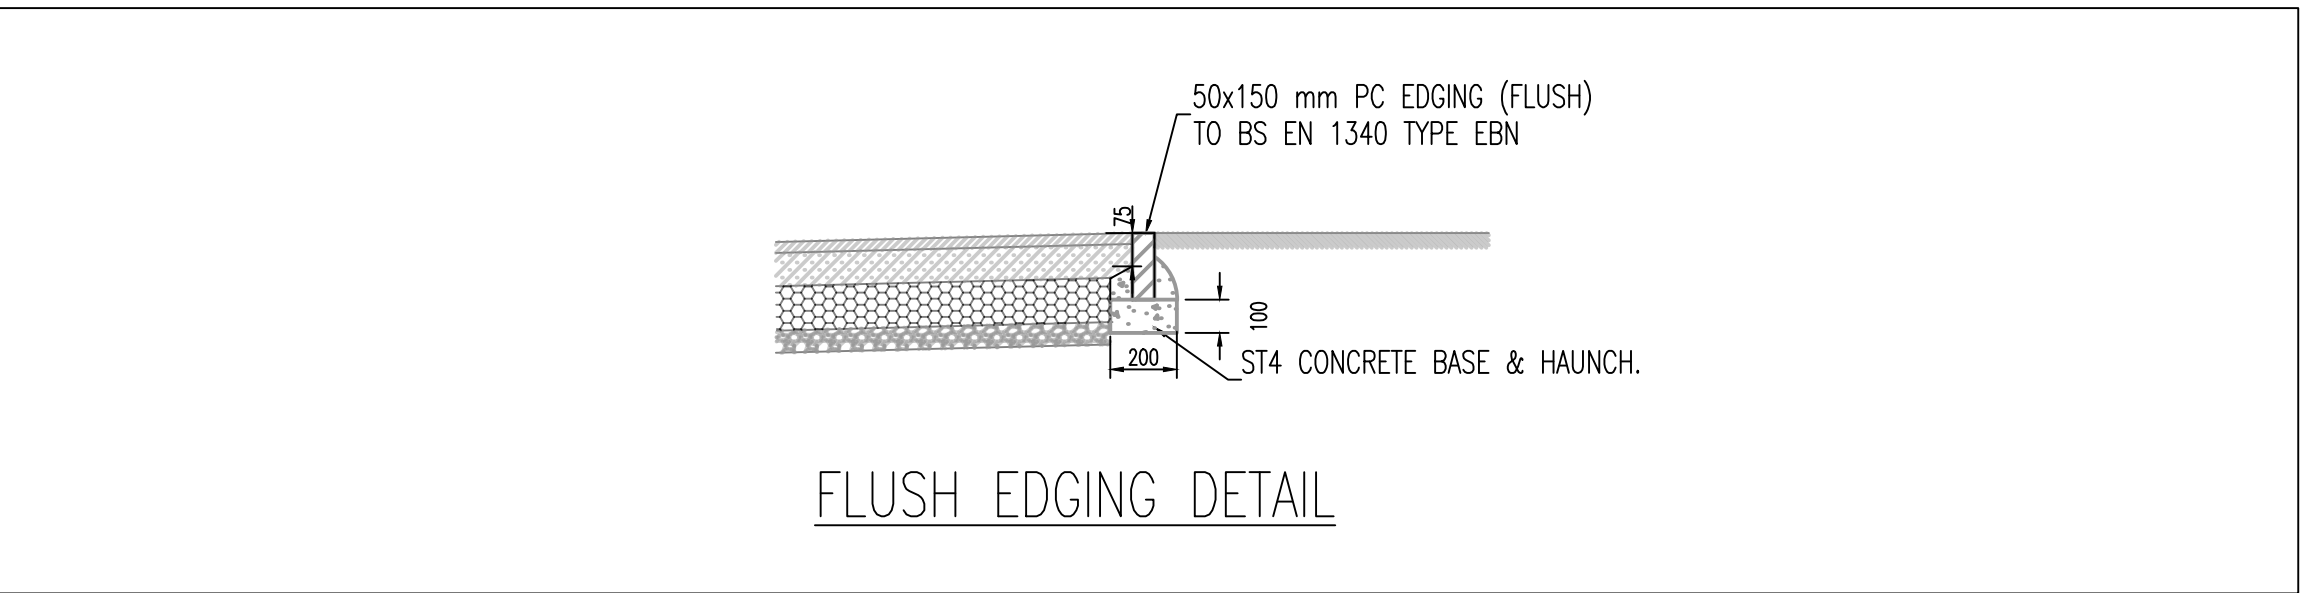
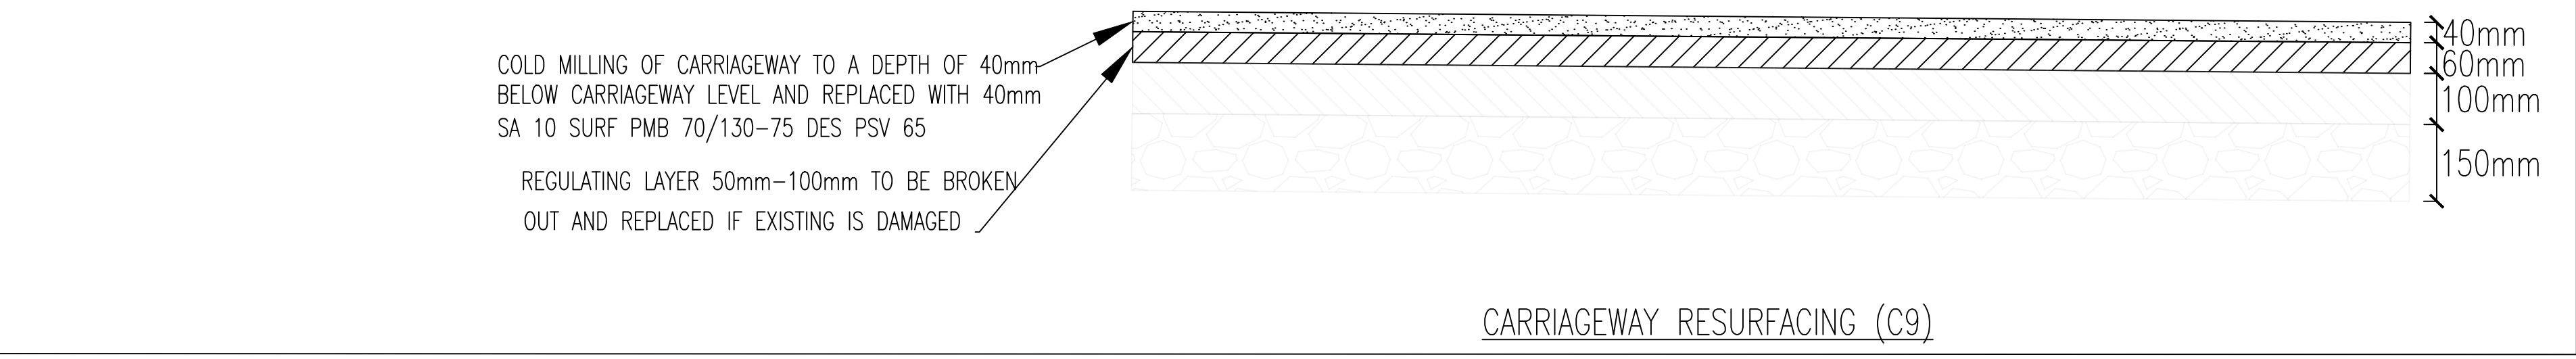
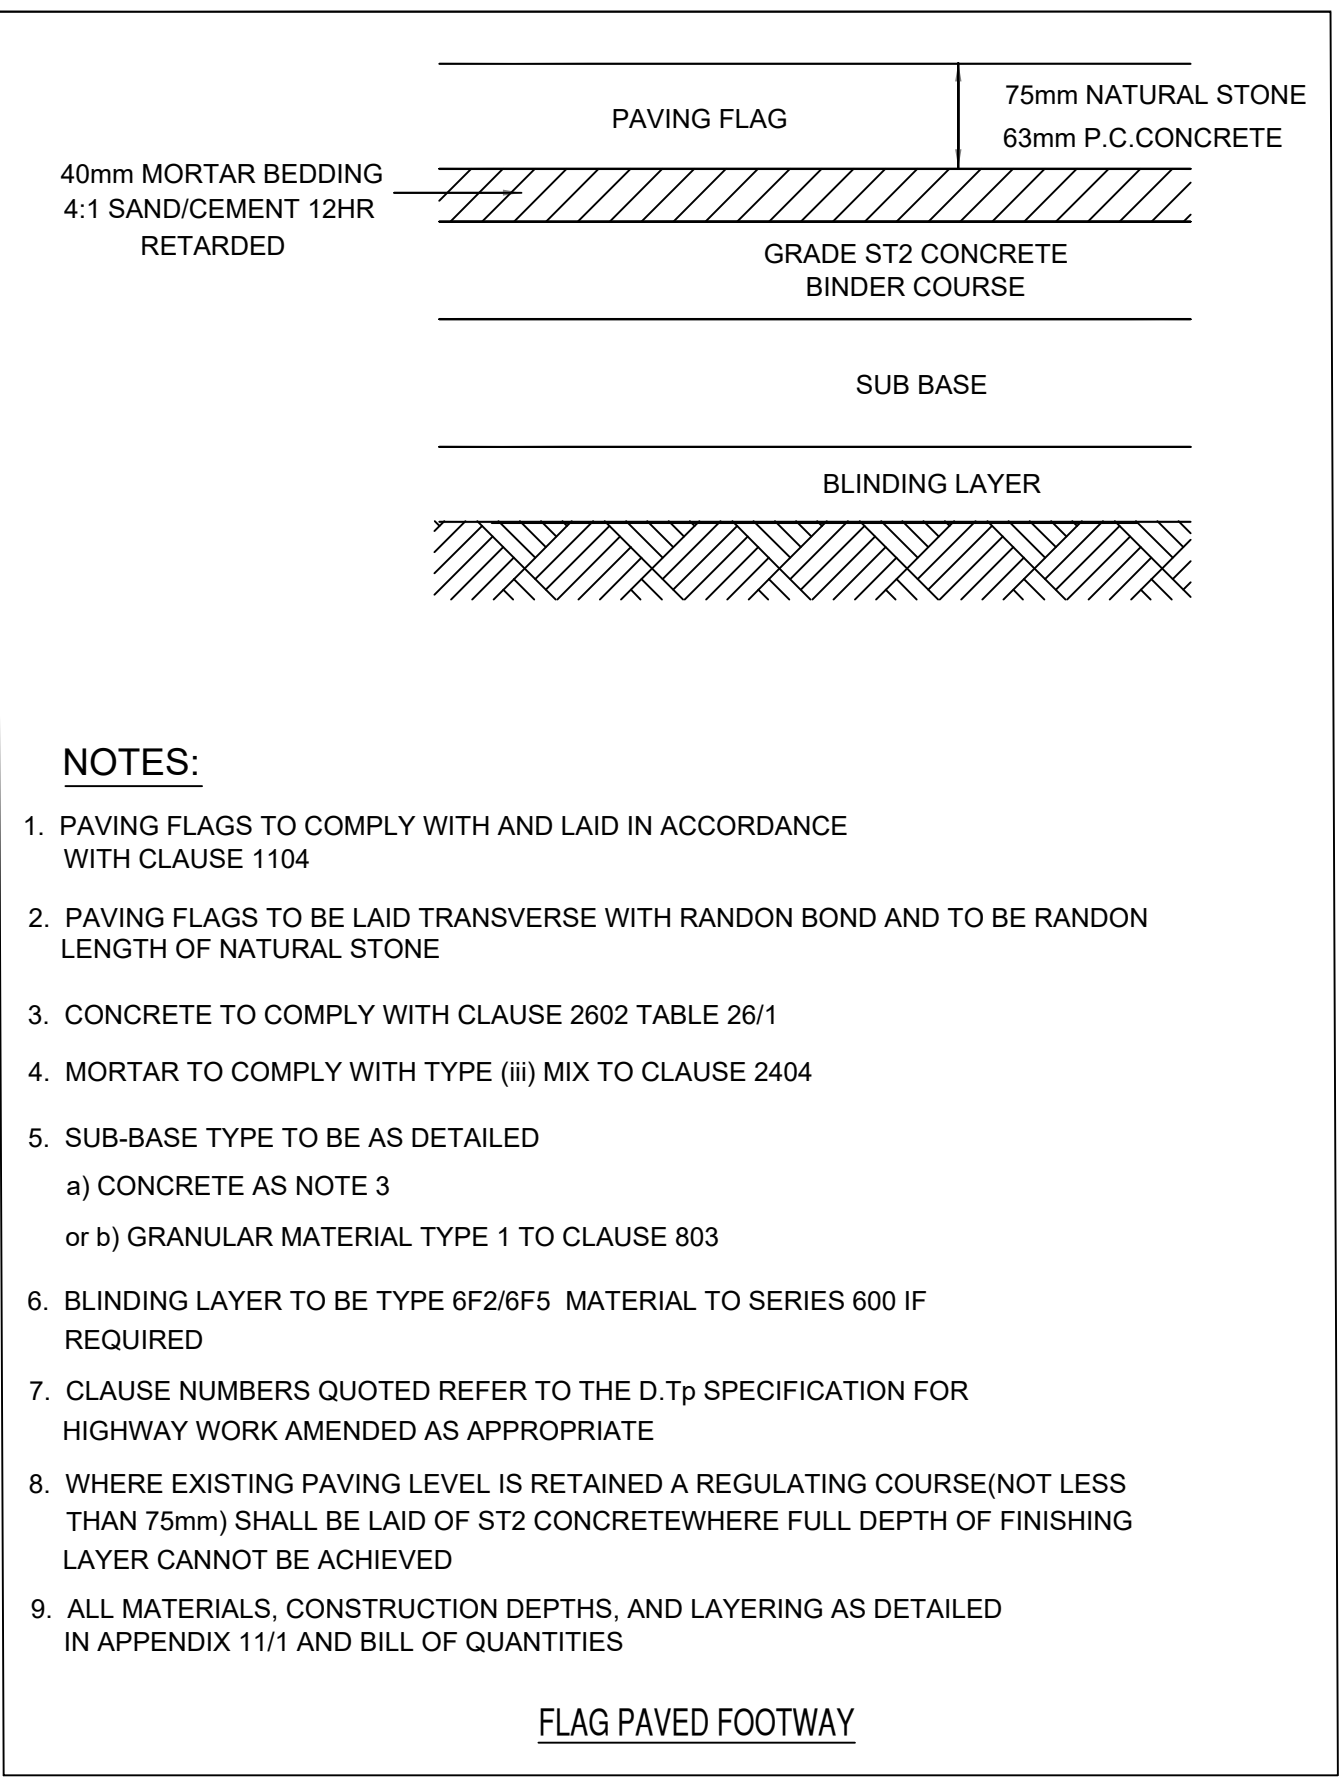
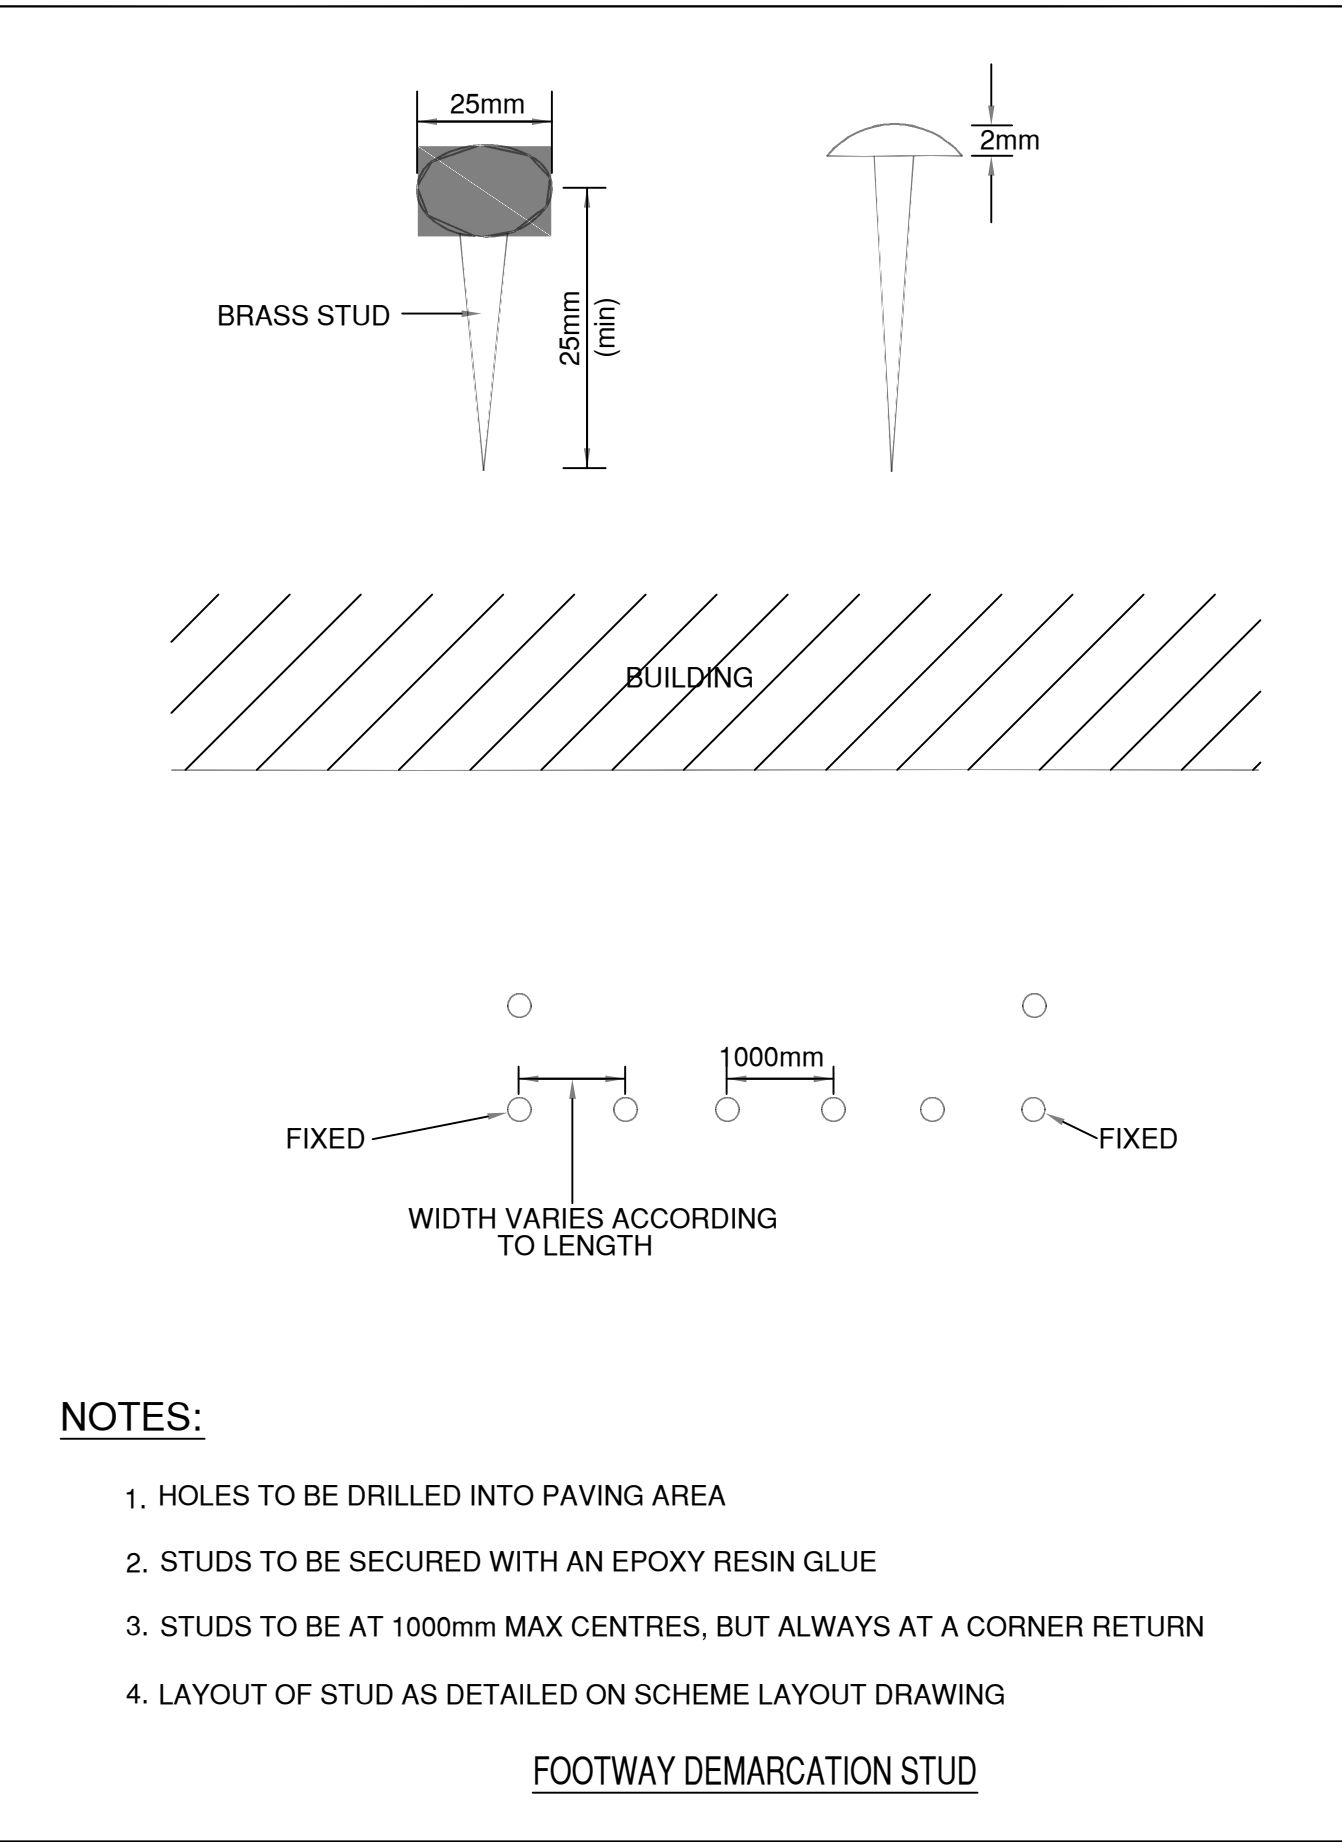
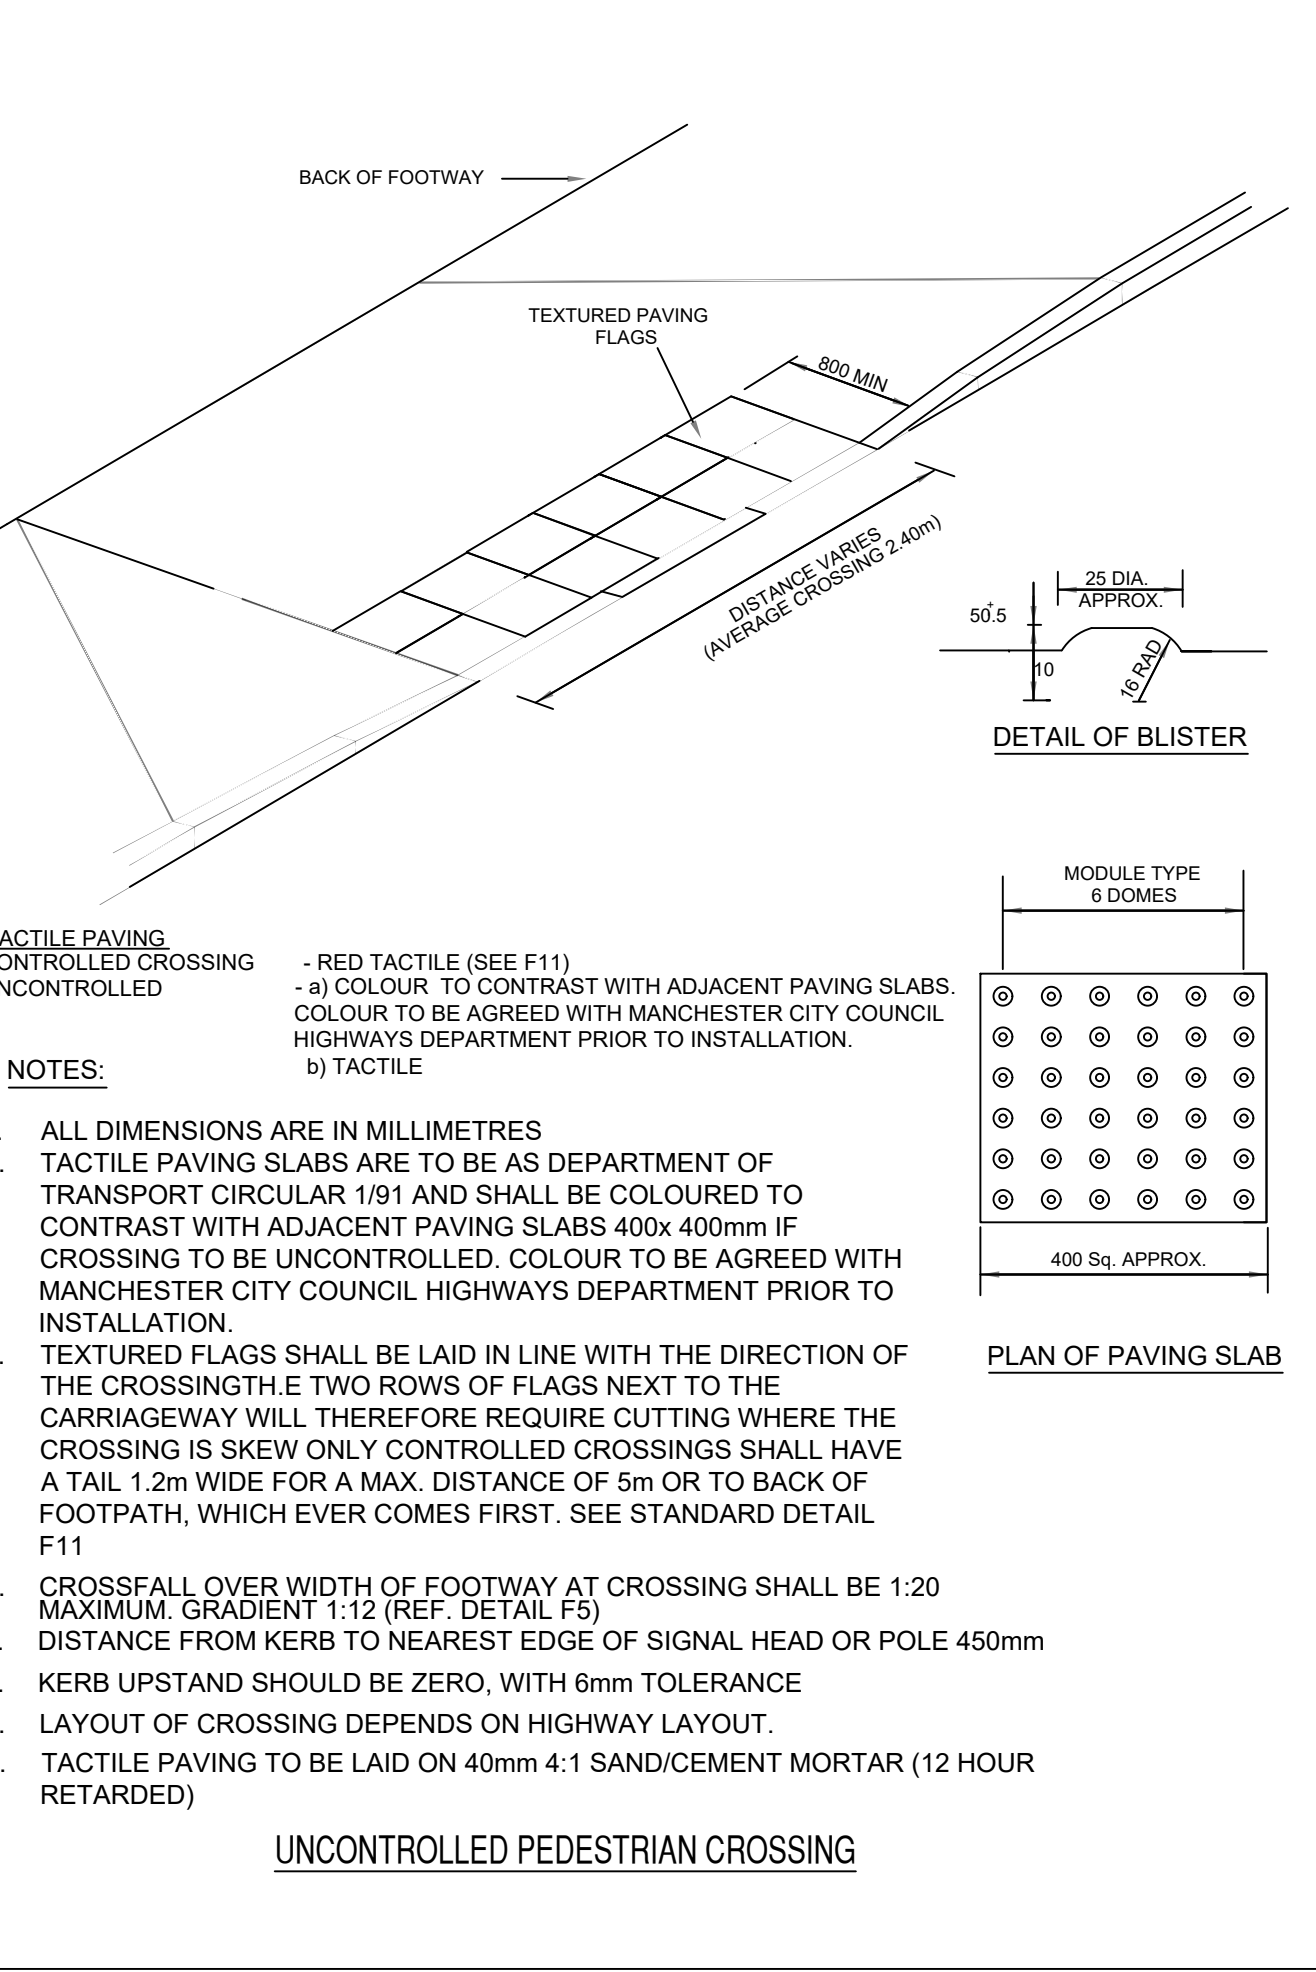
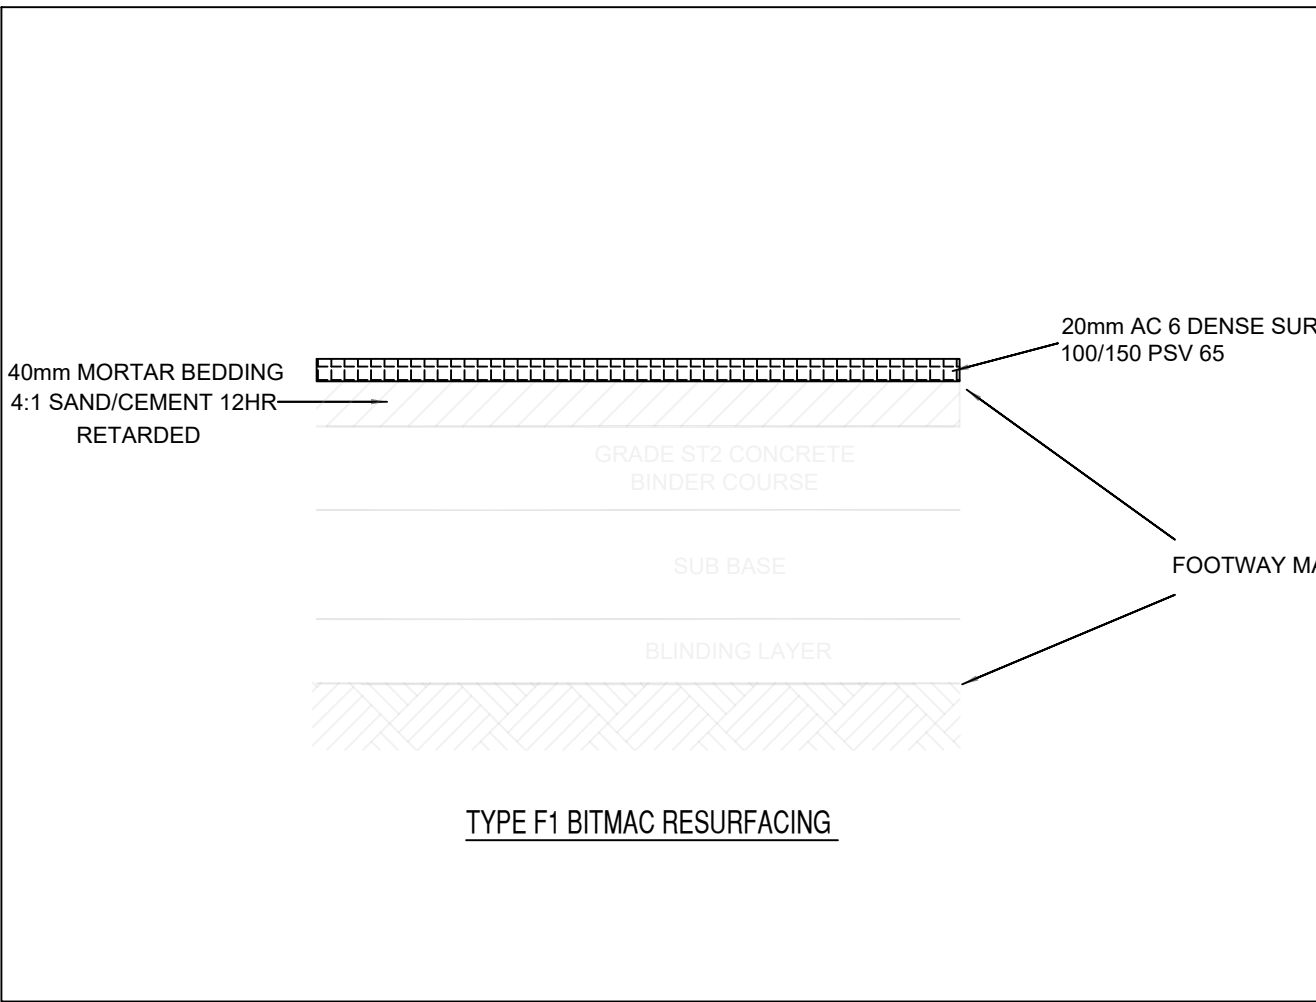
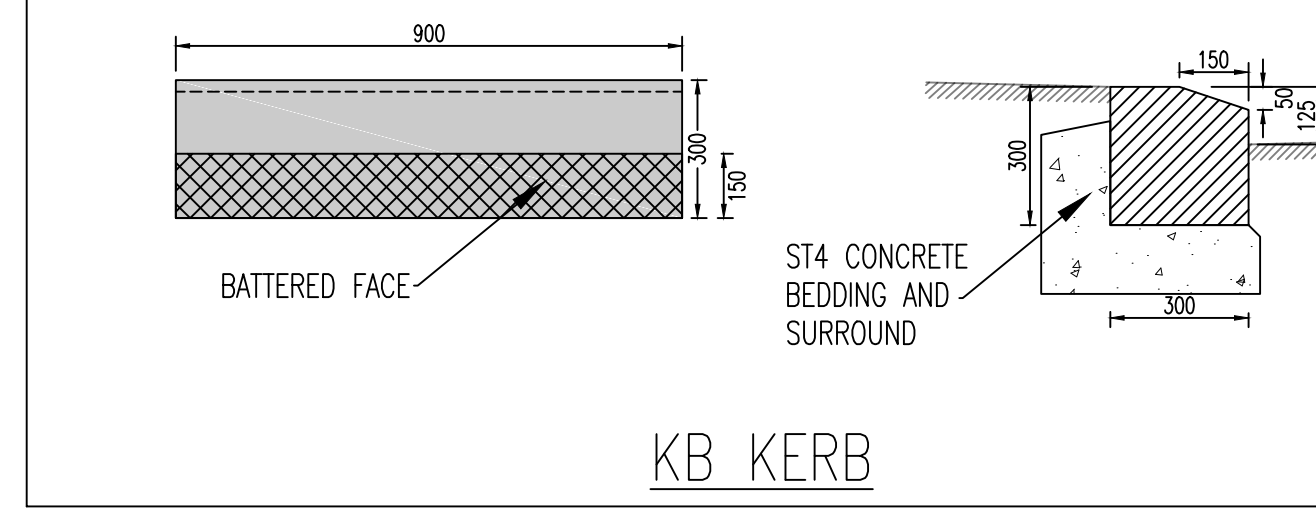


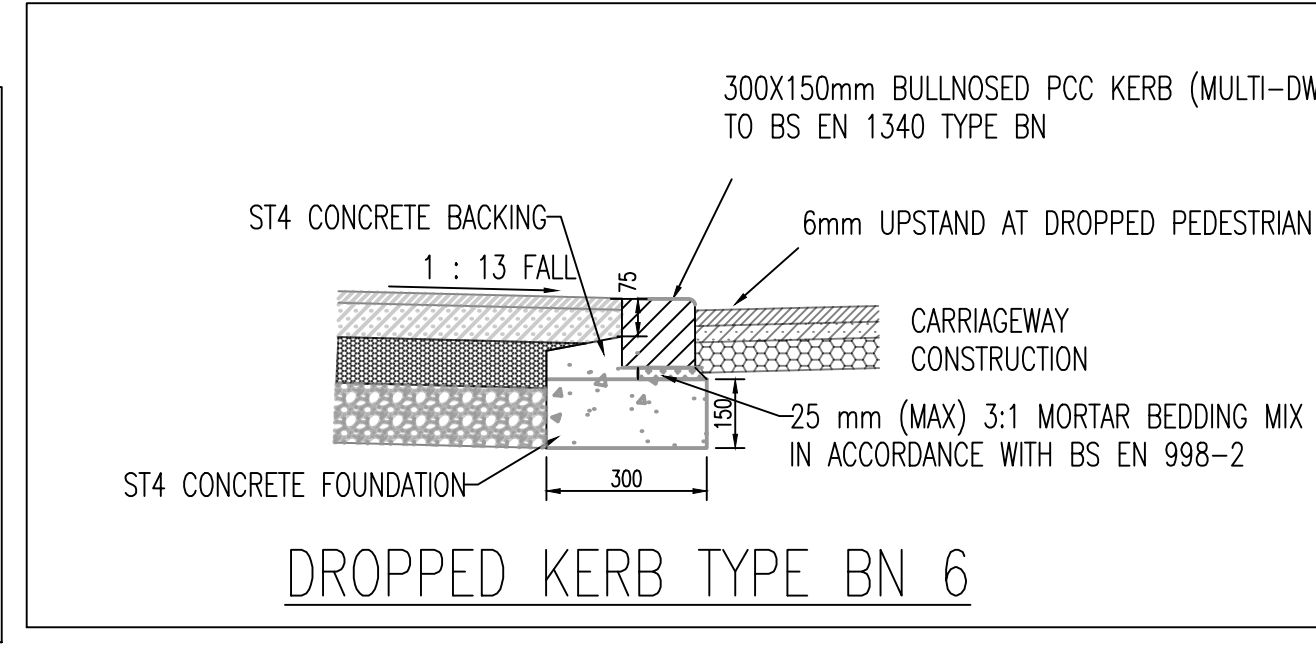

NOTES			
GENERAL			
1. ALL DIMENSIONS ARE IN MILLIMETRES UNLESS NOTED OTHERWISE.			
2. ALL LEVELS RELATE TO ORDNANCE DATUM UNLESS NOTED OTHERWISE.			
3. DO NOT SCALE FROM THIS DRAWING. USE FIGURED DIMENSIONS ONLY.			
4. ANY DISCREPANCIES TO BE REPORTED IMMEDIATELY TO THE ENGINEER.			
5. THIS DRAWING TO BE READ IN CONJUNCTION WITH ALL RELEVANT ARCHITECTS, SUBCONTRACTORS AND SPECIALISTS DRAWINGS AND SPECIFICATIONS.			
6. THIS DRAWING IS COPYRIGHT © PROPERTY OF SHEAR DESIGN LIMITED.			

REV	DATE	DESCRIPTION	BY	CHK
B	25.11.24	SURFACING AND KERBING DETAILS ADDED	JG	DKK
A	22.07.23	TACTILE PAVING NOTE AMENDED AS AGREED WITH MCC IN MEETING ON 19.07.24.	DKK	DKK

CLIENT			
FUSION MANCHESTER DEVCO LTD			
PROJECT			
STUDENT ACCOMMODATION DEANS GATE SOUTH, MANCHESTER			
TITLE			
SECTION 278 AGREEMENT CONSTRUCTION DETAILS			

SHEAR design			
Consulting Civil and Structural Engineers			
7 Ashtree Court - Woodsey Close - Cardiff Gate Business Park - Cardiff - CF23 8RW Tel: 029 2054 7000 - Fax: 029 2054 7001 - www.shear-design.com - enquiries@shear-design.com			
DRAWN	CHECKED	DATE	SCALE
SS	DK	JULY 2023	AS SHOWN @ A1
SHEAR DESIGN REF:		DRAWING NUMBER:	
20047		20047-142	
REVISION:		STATUS:	
B		A	