The Harris Partnership Ltd does not accept liability for any deviation from our drawings or specification. This drawing is copyright and may not be reproduced or shared in whole or part without written authority. Do not scale off this drawing.


Rev	Date	Description	Drawn	Ch'k'd
P01	15.12.25	Planning Submission	CW	AV



Existing Elevation A




Existing Elevation B

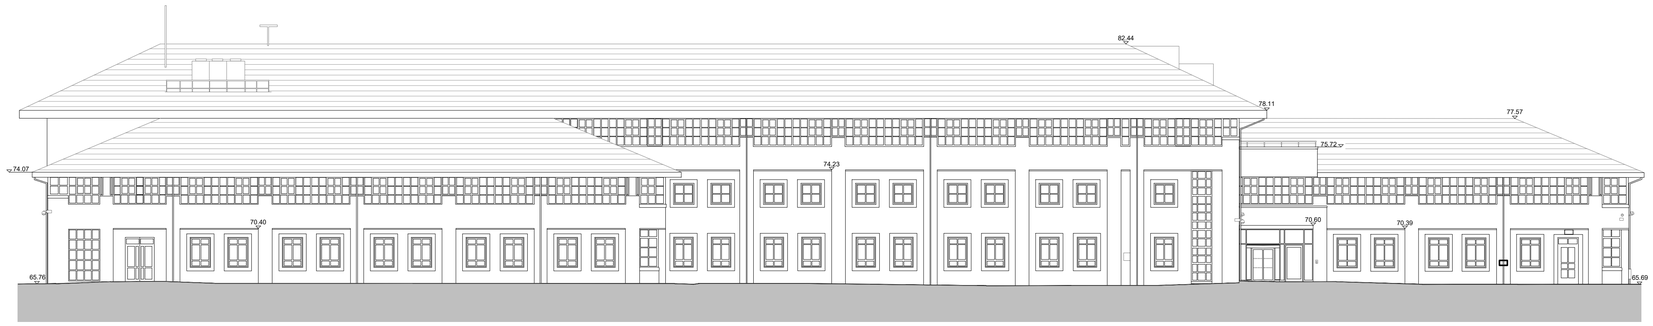

Existing Elevation C



Existing Elevation D

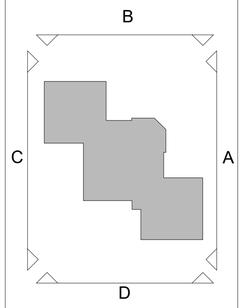

Section Location Key

Note:
Drawn to received information, OS Map, title information, Topographical survey and building measured survey.

0 2 4 6 8 10m

SCALE 1:200

THE HARRIS PARTNERSHIP

Architecture
Masterplanning
Interior Design

www.harrispartnership.com

Wakefield Manchester Milton Keynes Reading London Harrogate Edinburgh

Client
Karlin VMH Ltd c/o Global Mutual

Project Title
Concord Logistics

Concord Business Park
Threapwood Road, Wythenshawe
Manchester, M22 0EY

Drawing Title
Existing Elevations

Drawn	Checked	Scale @A1	BIM Status	Date
CW	AV	1:200	NA	17.10.2025

Drawing Status	Rev.	THP Project No
PLANNING	P01	21701

Project No.	Originator	Volume	Level	Type	Role	Number
21701	THPL	XX	XX	DR	A	(PL)1107