This work is copyright and shall not be reproduced or used for any other purpose without the written permission of Squire and Partners.

The internal layouts and furniture arrangements are shown for illustrative purposes only and are not submitted for approval.

Key Plan

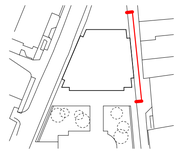

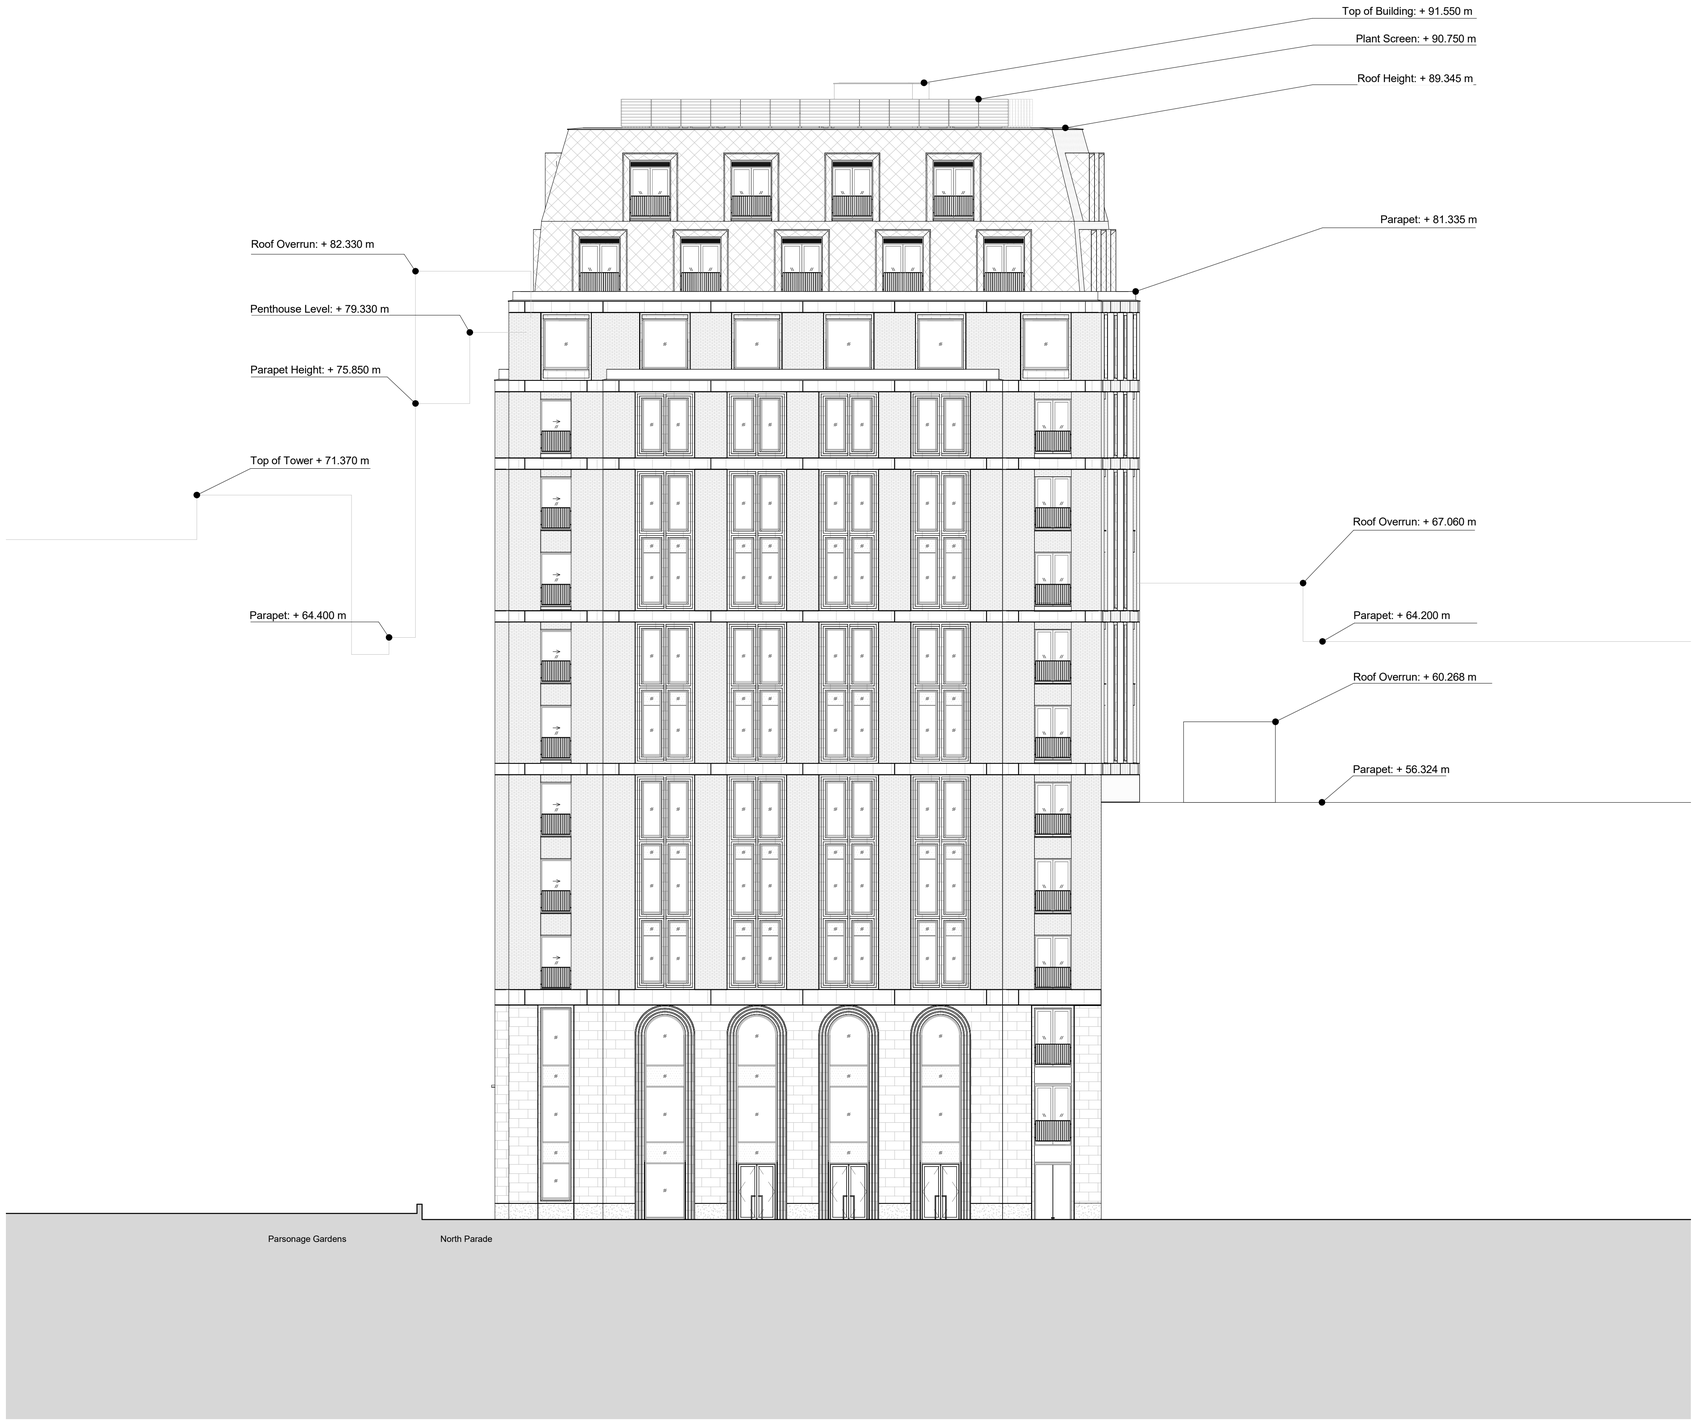

01 Proposed Elevation East
1 : 150

0 3 6 9 12 15 m

Description	Date	Chk	Rev
Issued for Planning	25/07/25	MGr	P02
Issued for Information	16/05/25	MGr	P01

SQUIRE & PARTNERS

Squire and Partners LLP
The Department Store
248 Ferndale Road, London SW9 8FR
T: 020 7278 5555

info@squireandpartners.com
www.squireandpartners.com

Project

Parsonage Gardens
Manchester
M3 2NH

Title

Proposed East Elevation
College Land

Suitability	Status	
A2	For Planning	
Date	**Scale @ ISO A1**	**Job Number**
18/10/2024	1:150	19020
Drawing Number		**Revision**
19020-SQP-ZZ-ZZ-DR-A-PL201		P02