



PLAN FRAME AND BASEPLATES
1:20

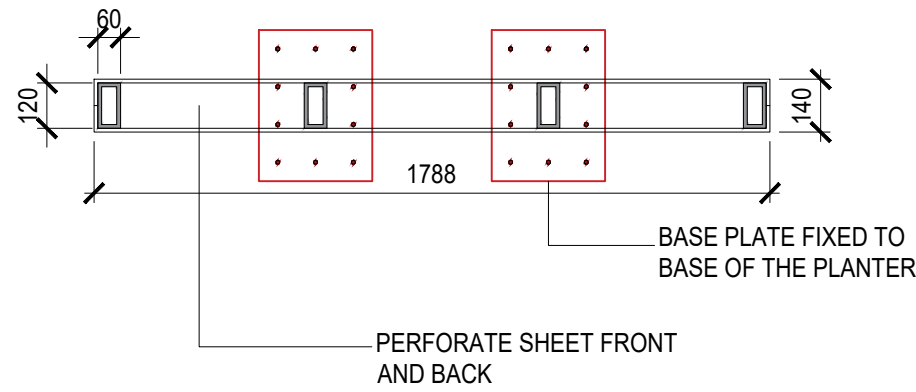

PLANTER AND BAFFLE PLAN
1:20

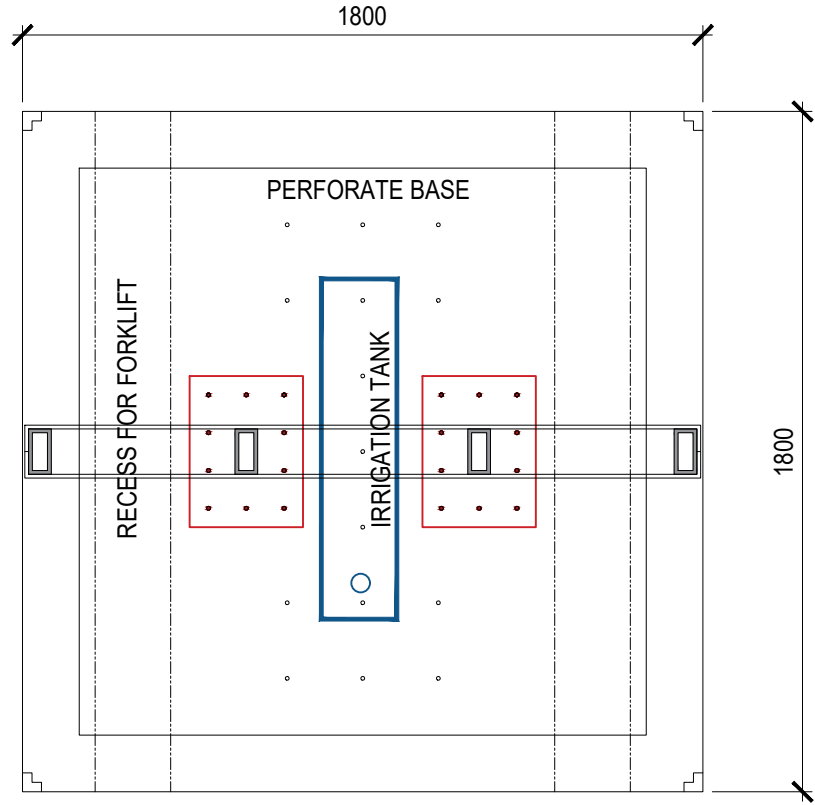

GENERAL NOTES

ILLUSTRATIVE PROPOSALS FOR PLANTER AND BAFFLES DESIGN.

STRUCTURAL ENGINEER TO REVIEW LOADINGS OF BAFFLES ON PLANTERS.

BAFFLE FIXED INTERNALLY INSIDE THE PLANTER BASE (PLANTER BECOMES THE ABOVE GROUND FOUNDATION FOR THE BAFFLE)

CONCRETE

BESPOKE PRECAST CONCRETE PLANTERS

COLOUR AND RETARDATION TO BE CONFIRMED


RECESS FOR FORKLIFT TRUCK REQUIRED

DRAINAGE HOLES TO BASE


EDGE DETAILS / CHAMFERS TO BE RESOLVED WITH MANUFACTURER ONCE CASTING PROCESS KNOWN

TYPICAL SUPPLIER: EVANS CONCRETE
www.evansconcrete.co.uk


LOCATION PLAN
(NTS)

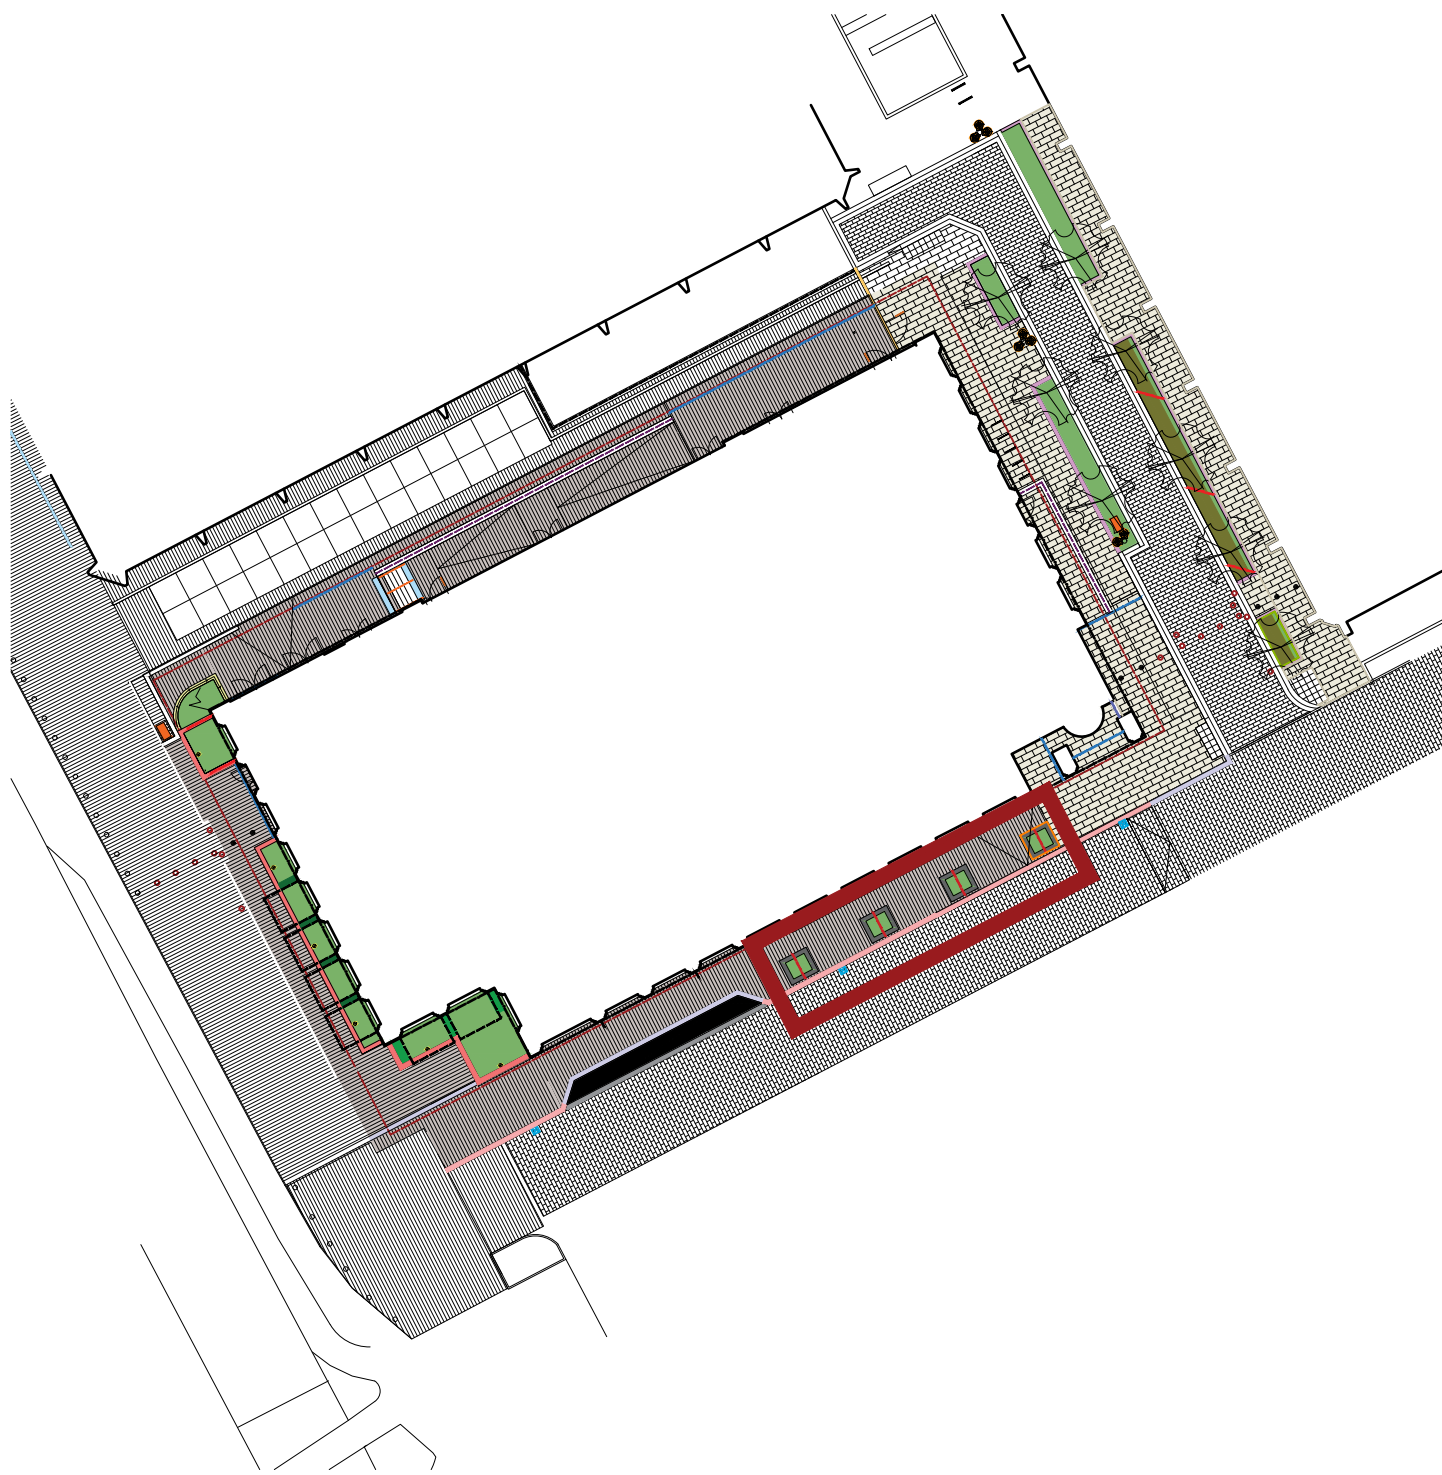


PLANTER AND BAFFLE ELEVATION
1:20

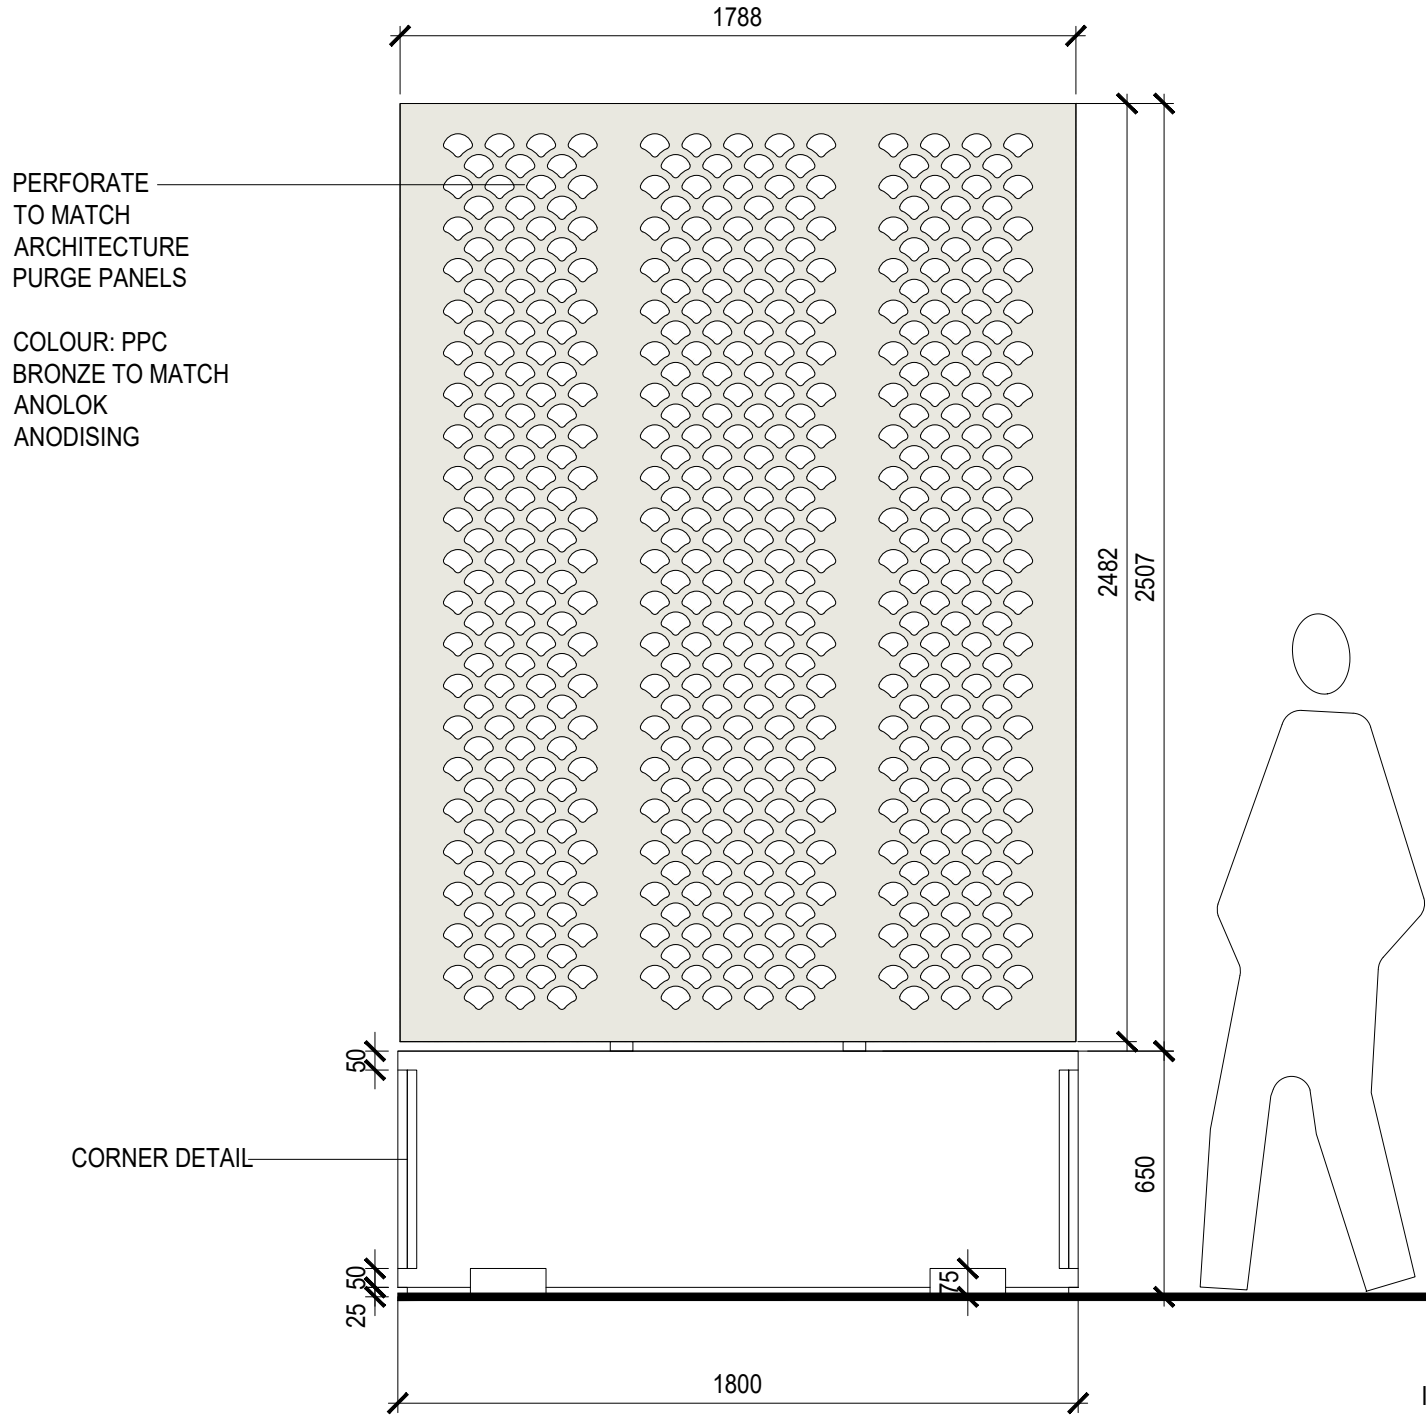


PLANTER AND BAFFLE FRAME SECTION
1:20

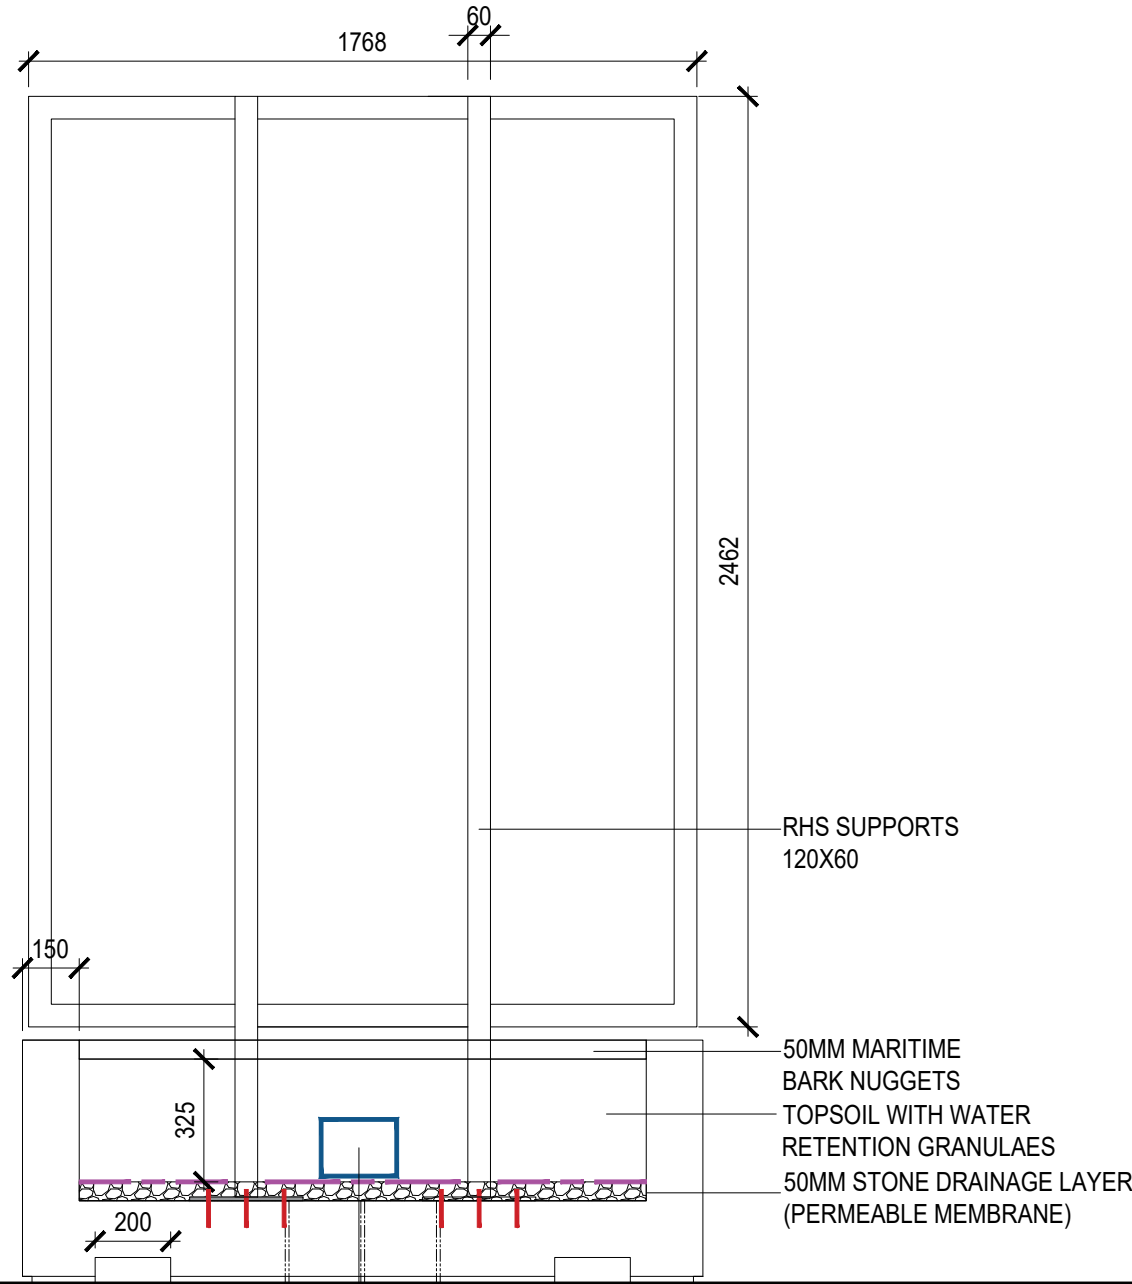


BAFFLE SIDE SHEETS
1:20

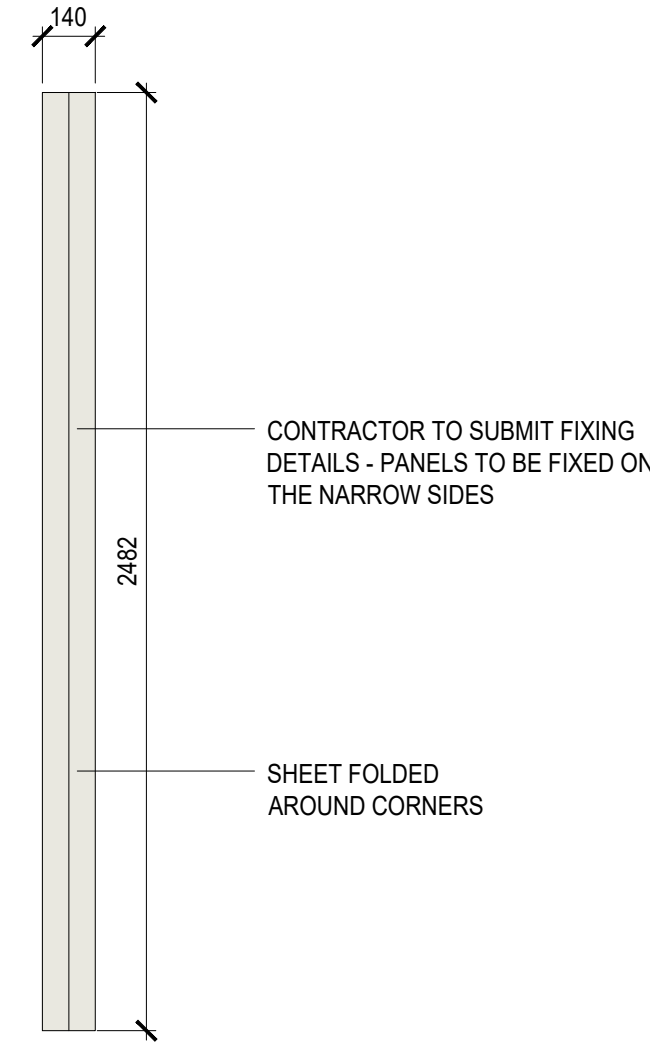

PLANTER CORNER DETAIL
1:10

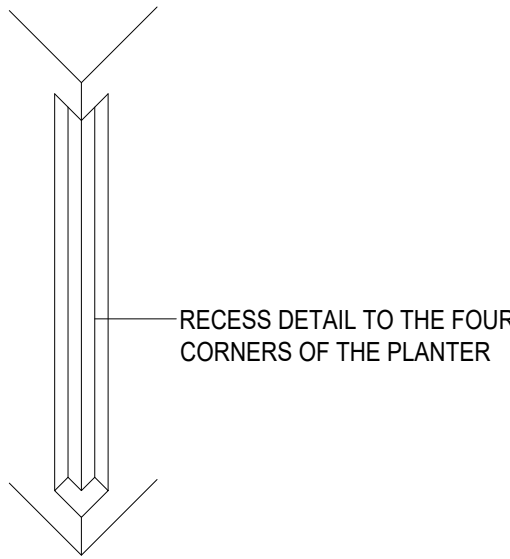


PERFORATE PATTERN
1:10

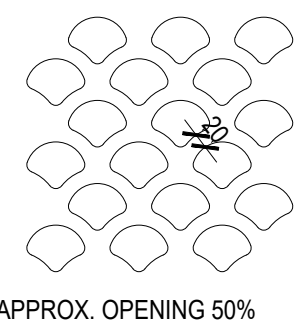

ILLUSTRATIVE IMAGE



PERFORATE PATTERN
1:5

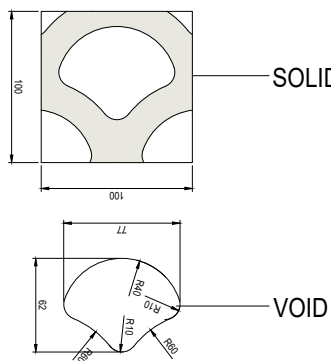

S Q U A R E Y A R D

Landscape Architecture - Urban Design - Masterplanning

Email - studio@yd2.co.uk
Web - www.squareyard.info
Tel - 0161 943 6053

Address:
SQR YRD LTD.
Hardman Business Centre,
New Hall Hey Road, Rossendale

GENERAL NOTES:

- DIMENSIONS GOVERN
- ALL DIMENSIONS ARE IN MILLIMETERS UNLESS NOTED OTHERWISE ON THE DRAWINGS
- ALL DIMENSIONS SHALL BE VERIFIED ON SITE PRIOR TO ANY CONSTRUCTION
- SQUAREYARD SHALL BE NOTIFIED OF ANY DISCREPANCIES

DRAWING NOTES:

P1	FIRST ISSUE	KH	KH	14/11/25
REV	DESCRIPTION	DRAWN	CHECKED	DATE

PROJECT TITLE

PLOT 9B

DRAWING TITLE

PUBLIC REALM
BAFFLE TYPE 1

PROJECT NUMBER

SY_25_028

DRAWING No.

VS9B-SQY-G710-DE-XX-0013

SCALE

@ A1
VARIES

DATE

NOV 25

REVISION

P1