
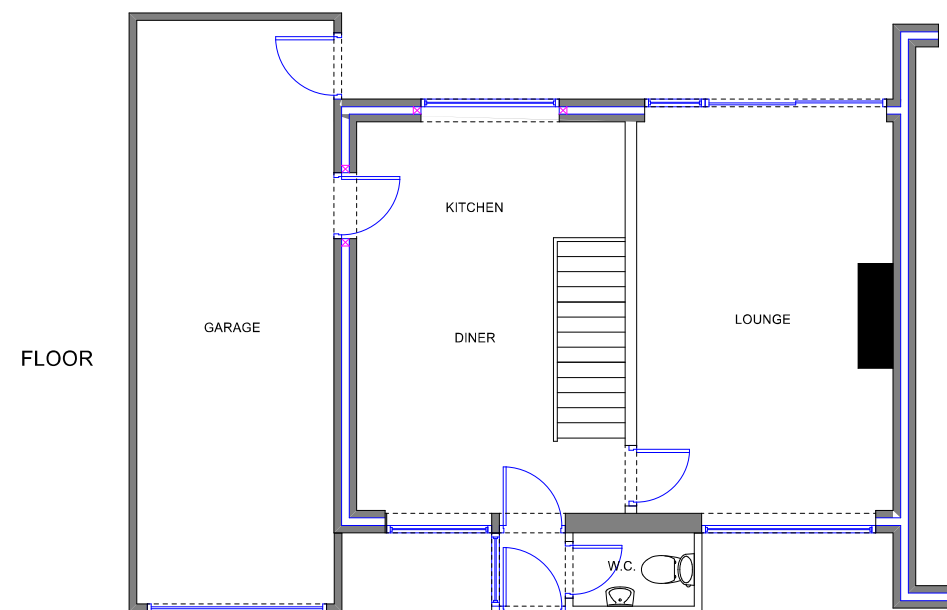


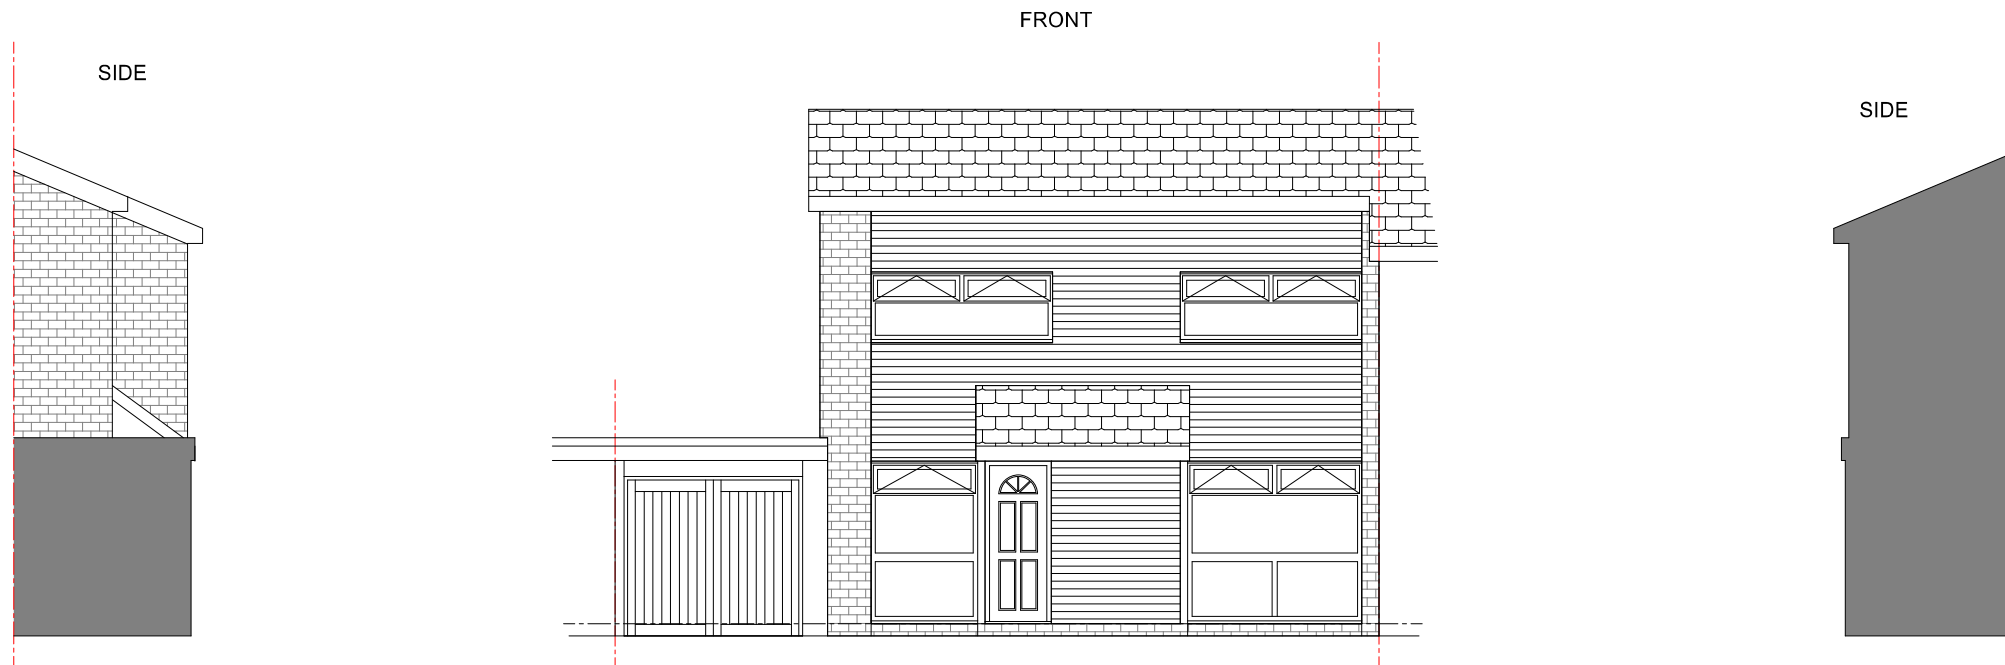

0 1 2 3 4 5
scale in metres

EXISTING ELEVATION/FLOOR
MR & MRS KHARE
28 ASHSTEAD ROAD
SALE
M33 3PX
SCALE 1:100 A3