



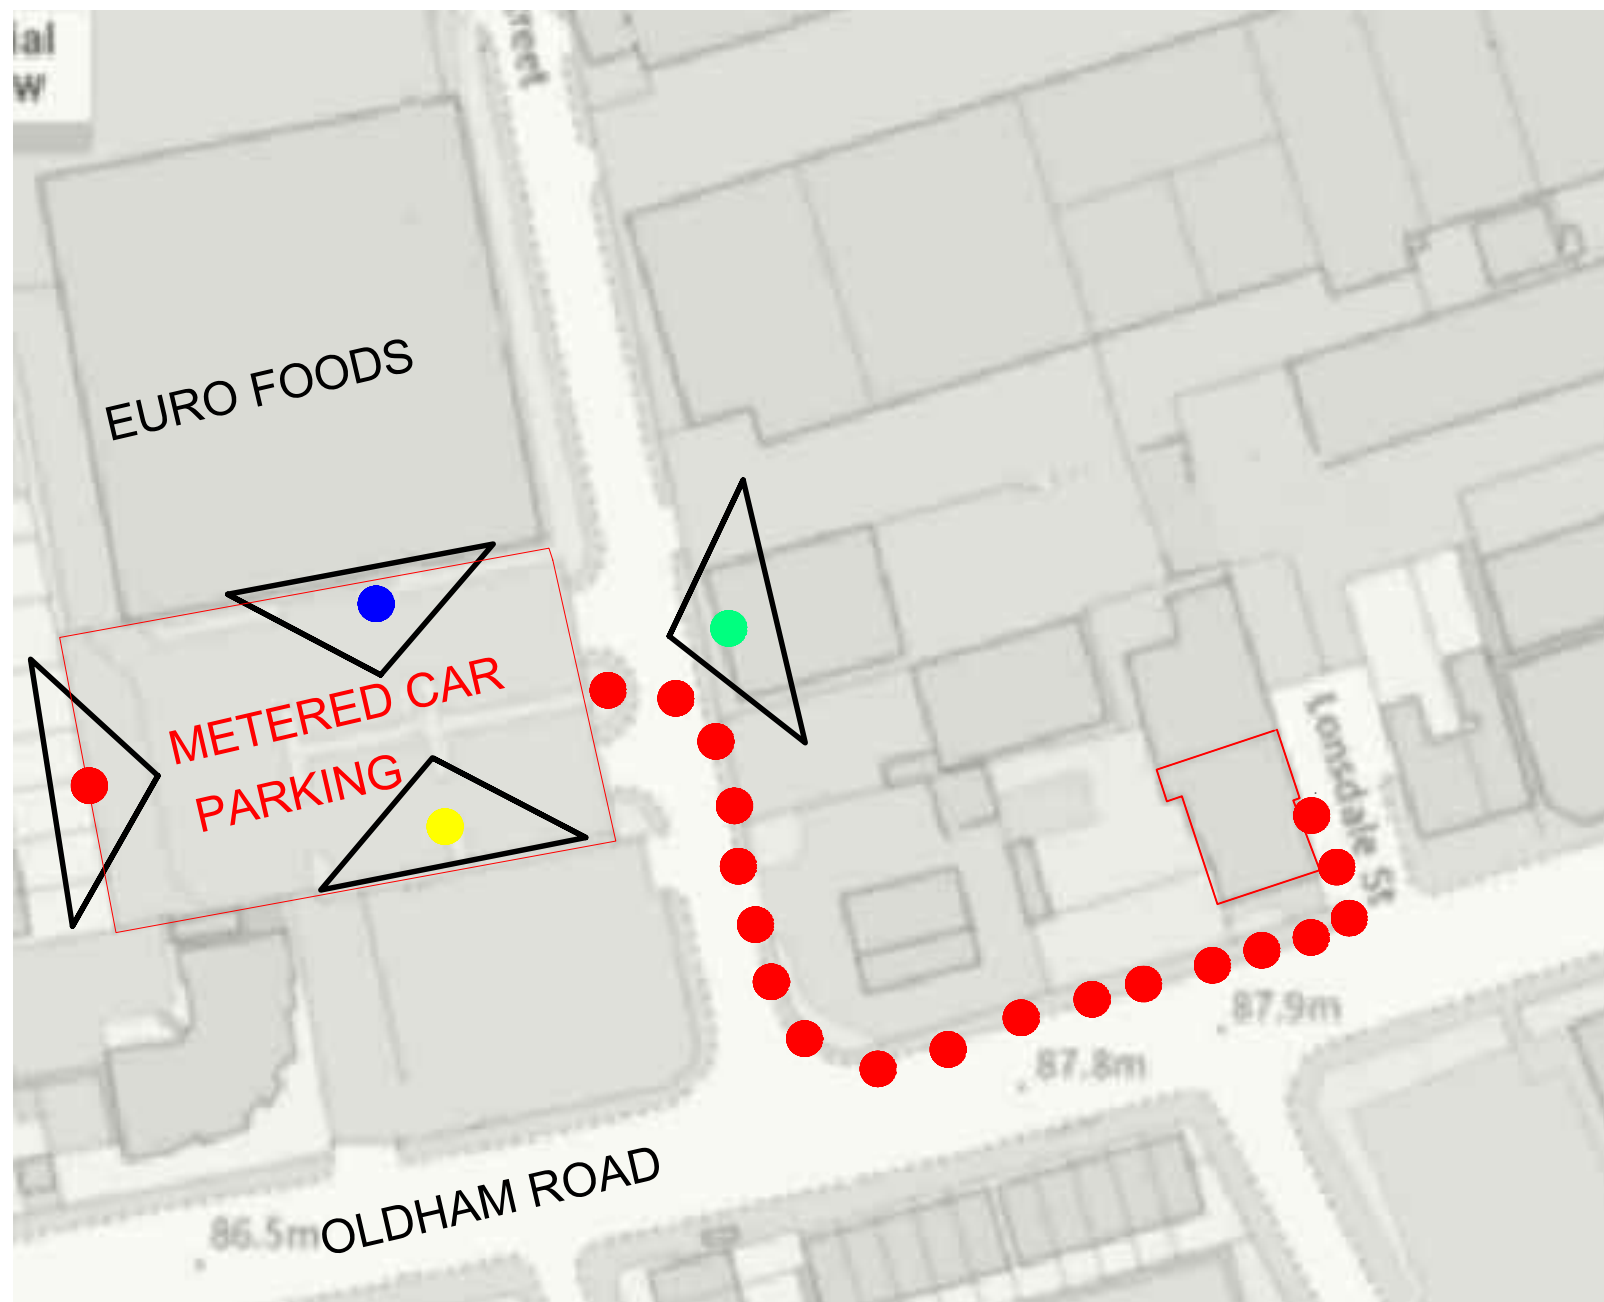


VIEWS AROUND THE CAR PARK ON RELIANCE STREET

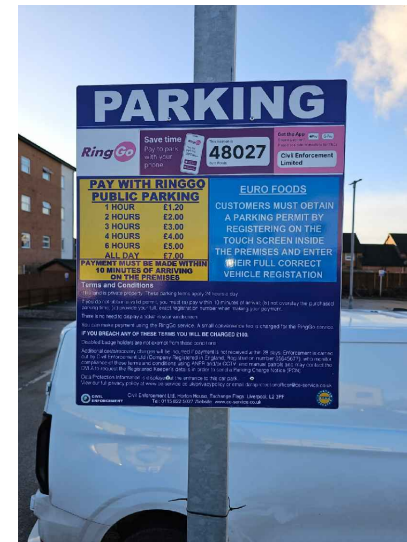

● View from the right of Euro food store.



● View toward Euro food store door

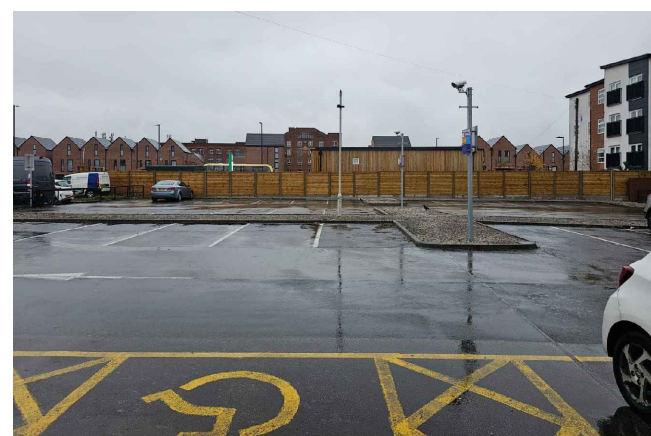

● View opposite Euro food store door



● View from the left of Euro food store.

General Notes

FULL PLANNING APPLICATION

No. Revision/Issue Date

rpj associates

288 Greenbrow Road
Manchester M23 2UF
Tel: +447535679773
E: rpjassociates@gmail.com

CLIENT:

Pastor James Enotiemwonmwan
3a White Bank Road
Oldham
OL8 3JU

Project Name and Address

CHANG OF USE:

From an old social club to a
Worship / Community centre

ADDRESS:
1143 Oldham Rd. M40 2FU

Drawing:

CAR PARK 1 of 2

Project COU	Sheet A3:
Date 14/12/2026	08
Scale 1:100	