


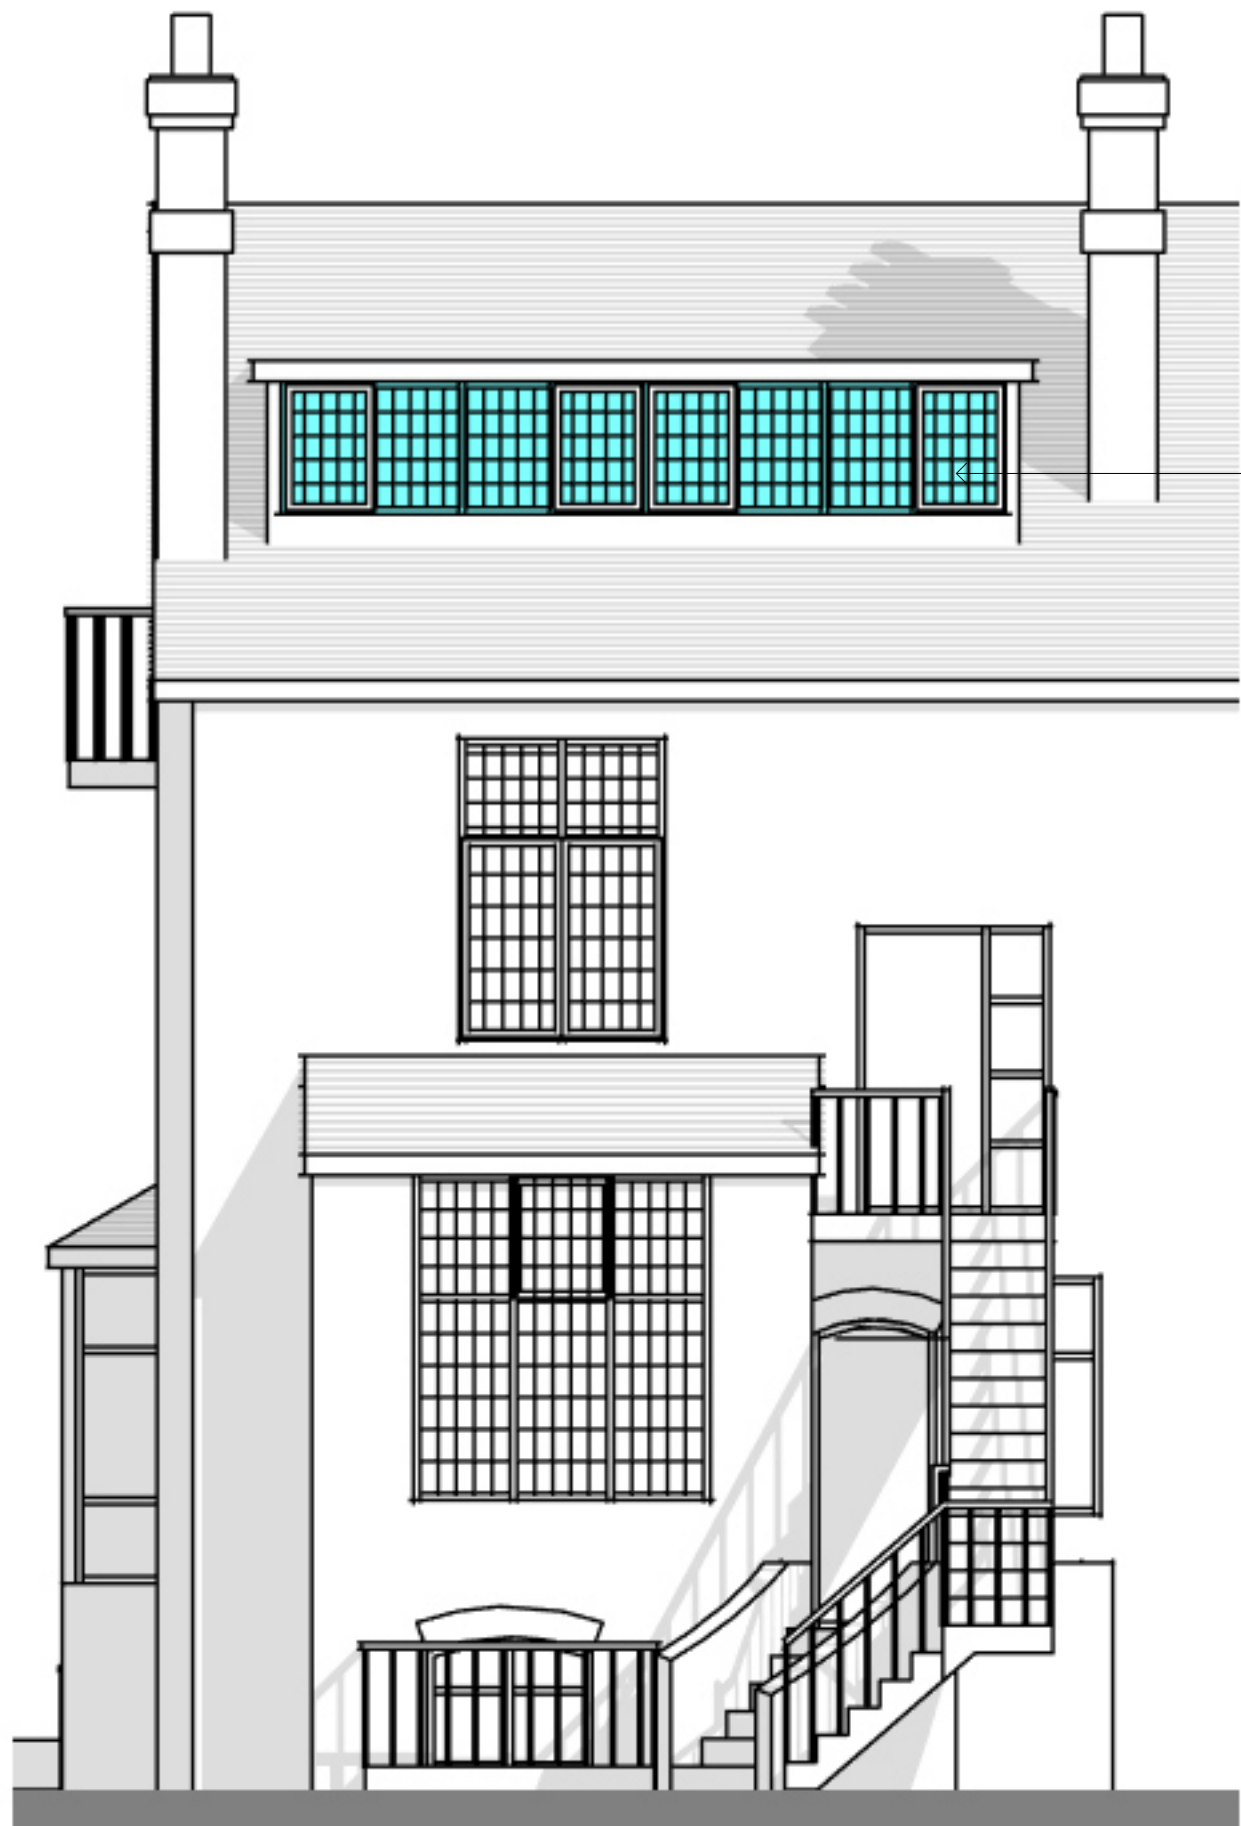

EE1 Refer to DRG00
Scale 1 : 50



EE3 Refer to DRG00
Scale 1 : 50



EE2 Refer to DRG00
Scale 1 : 50

Notes:


- This drawing is copyright.
- Do not scale dimensions from this drawing.
- This drawing is to be read in conjunction with all other relevant drawings.
- All discrepancies on this drawing are to be reported to the architect.
- Do not modify any element of this drawing.
- Use drawing only for purpose(s) issued.

0m 1m 2m 3m 4m 5m

VISUAL SCALE 1:50 @ A1

0m 4m 8m 12m 16m 20m

VISUAL SCALE 1:200 @ A1

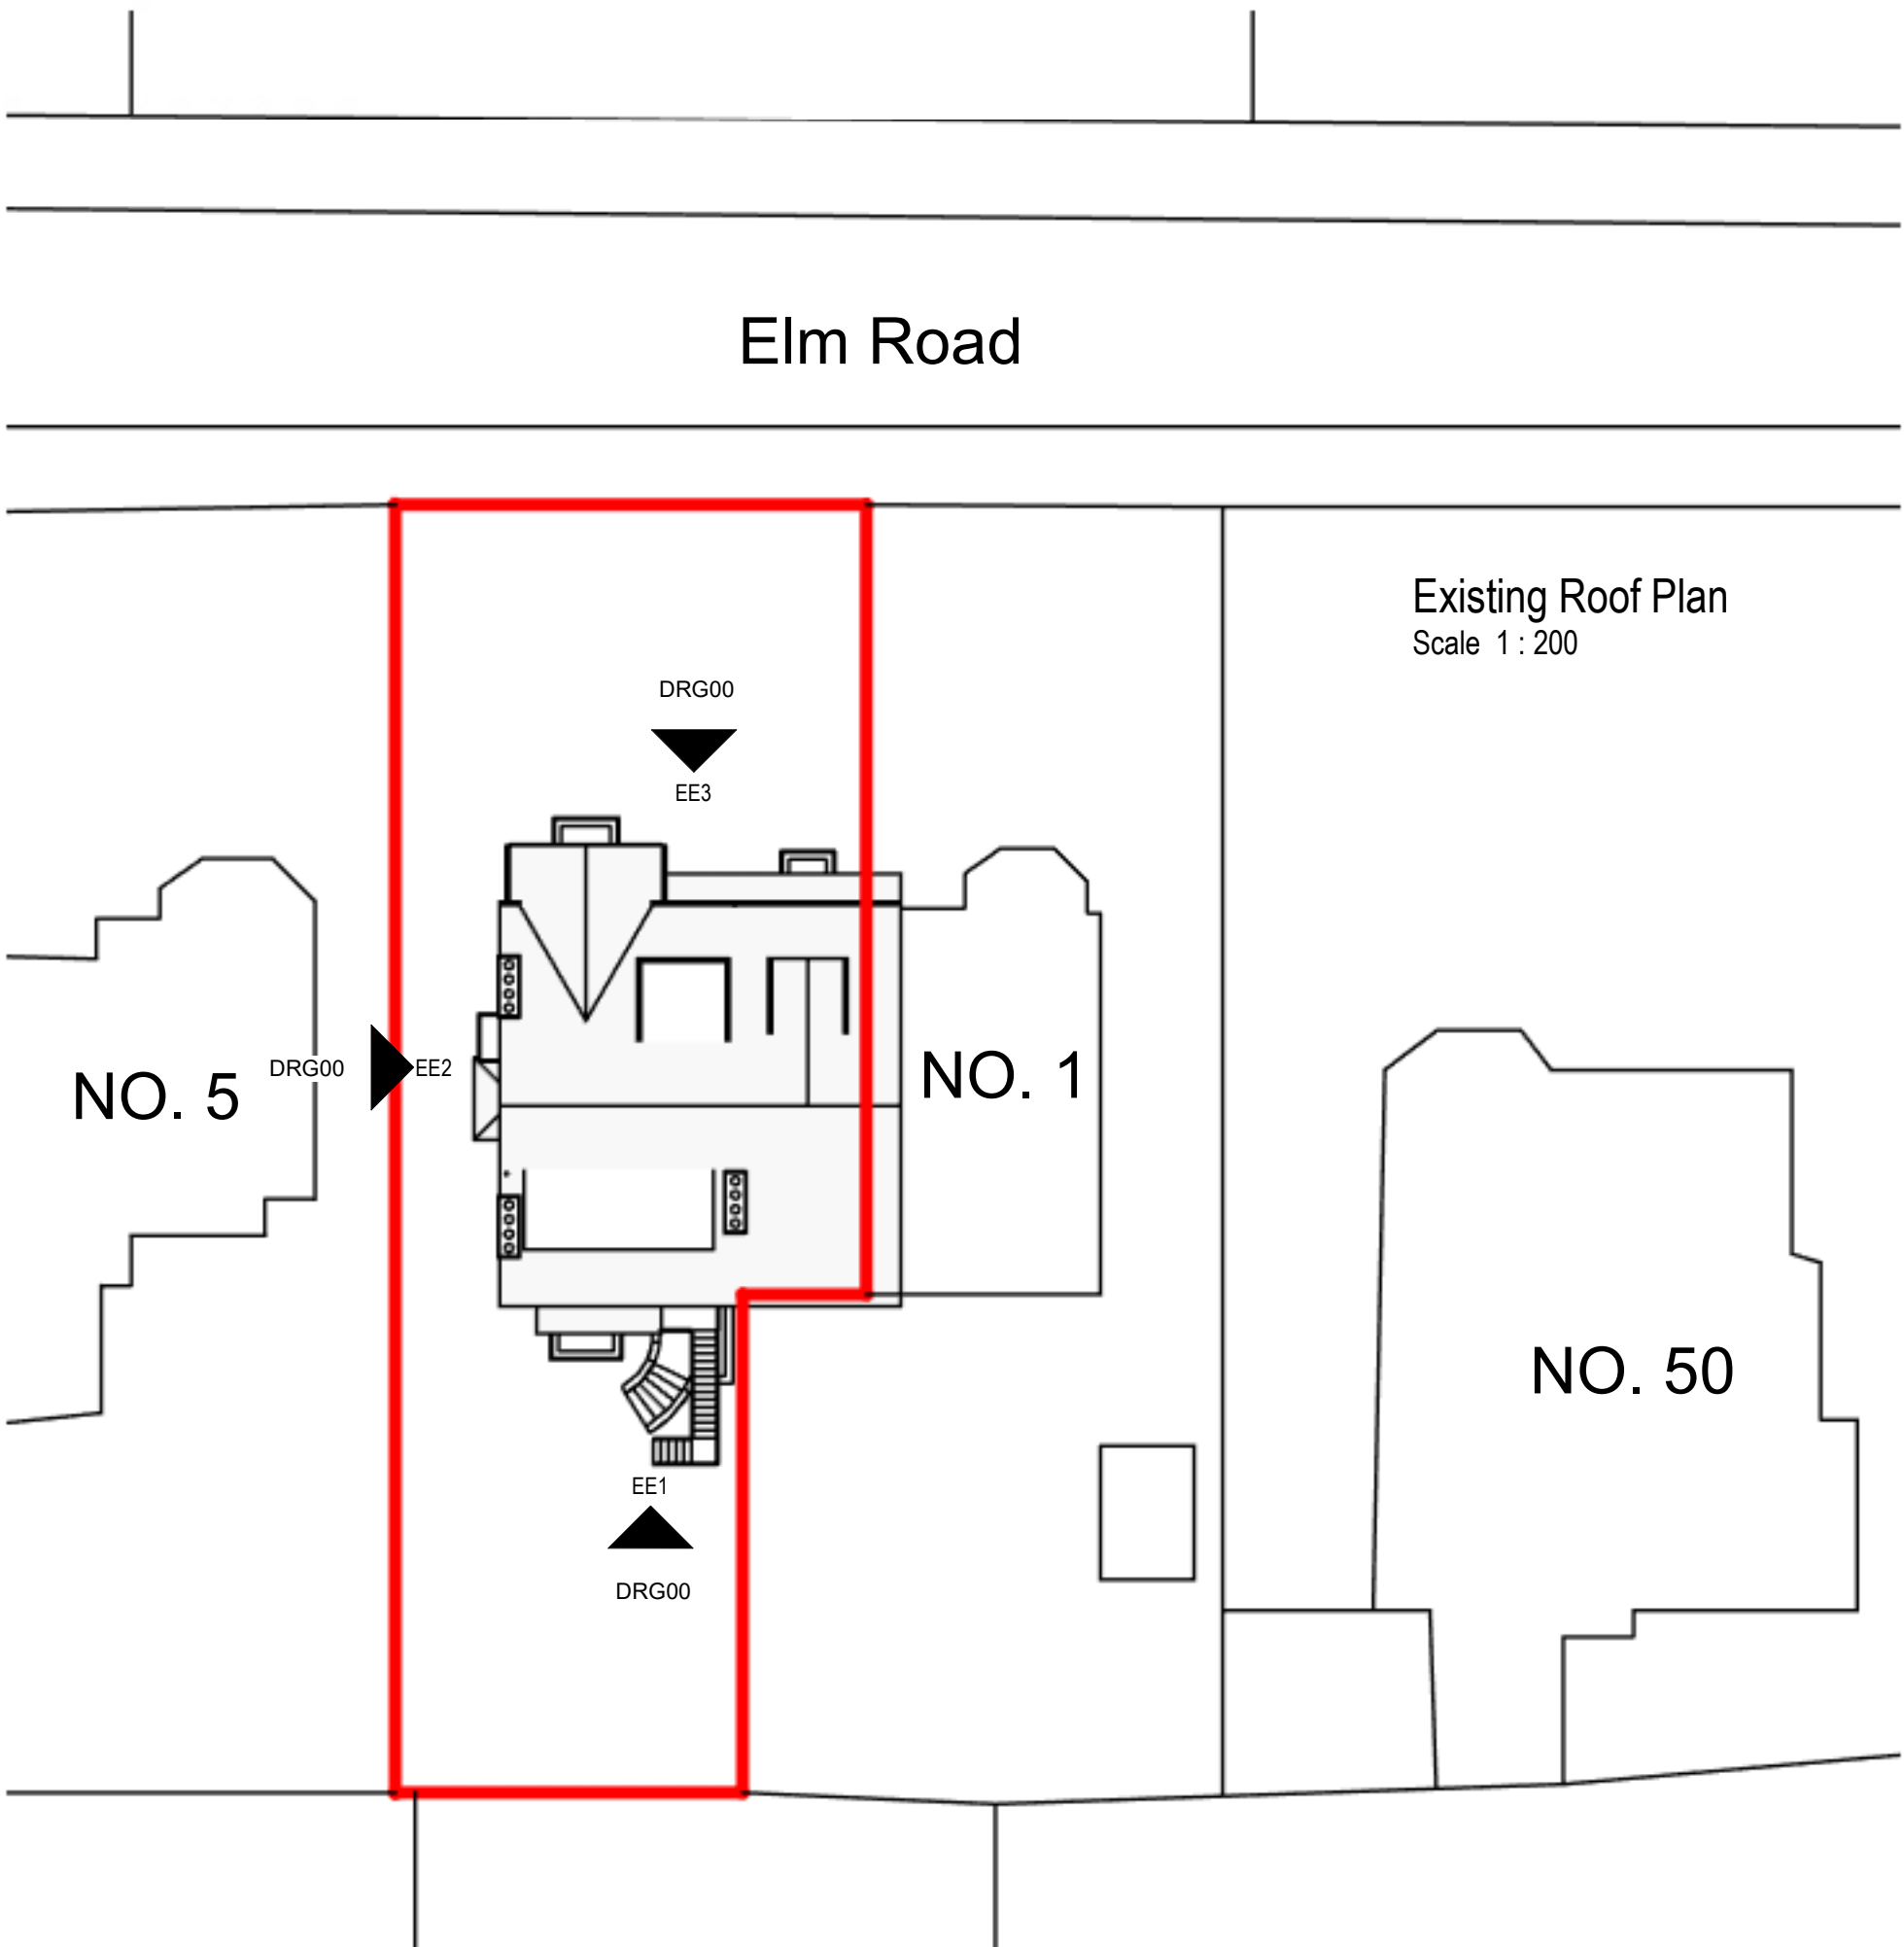

Rev	Date	Revision Notes	Dn	Rv
Client				
Tom Bromell				
Project				
Flat 4, 3 Elm Road, Didsbury, M20 6XB				
Drawing Title				
Elevations Window Locations				
Job Number		Drawing Originated Date		
Scale@A1		Purpose		
As indicated		Revision		
Drawing Number		DRG00		