


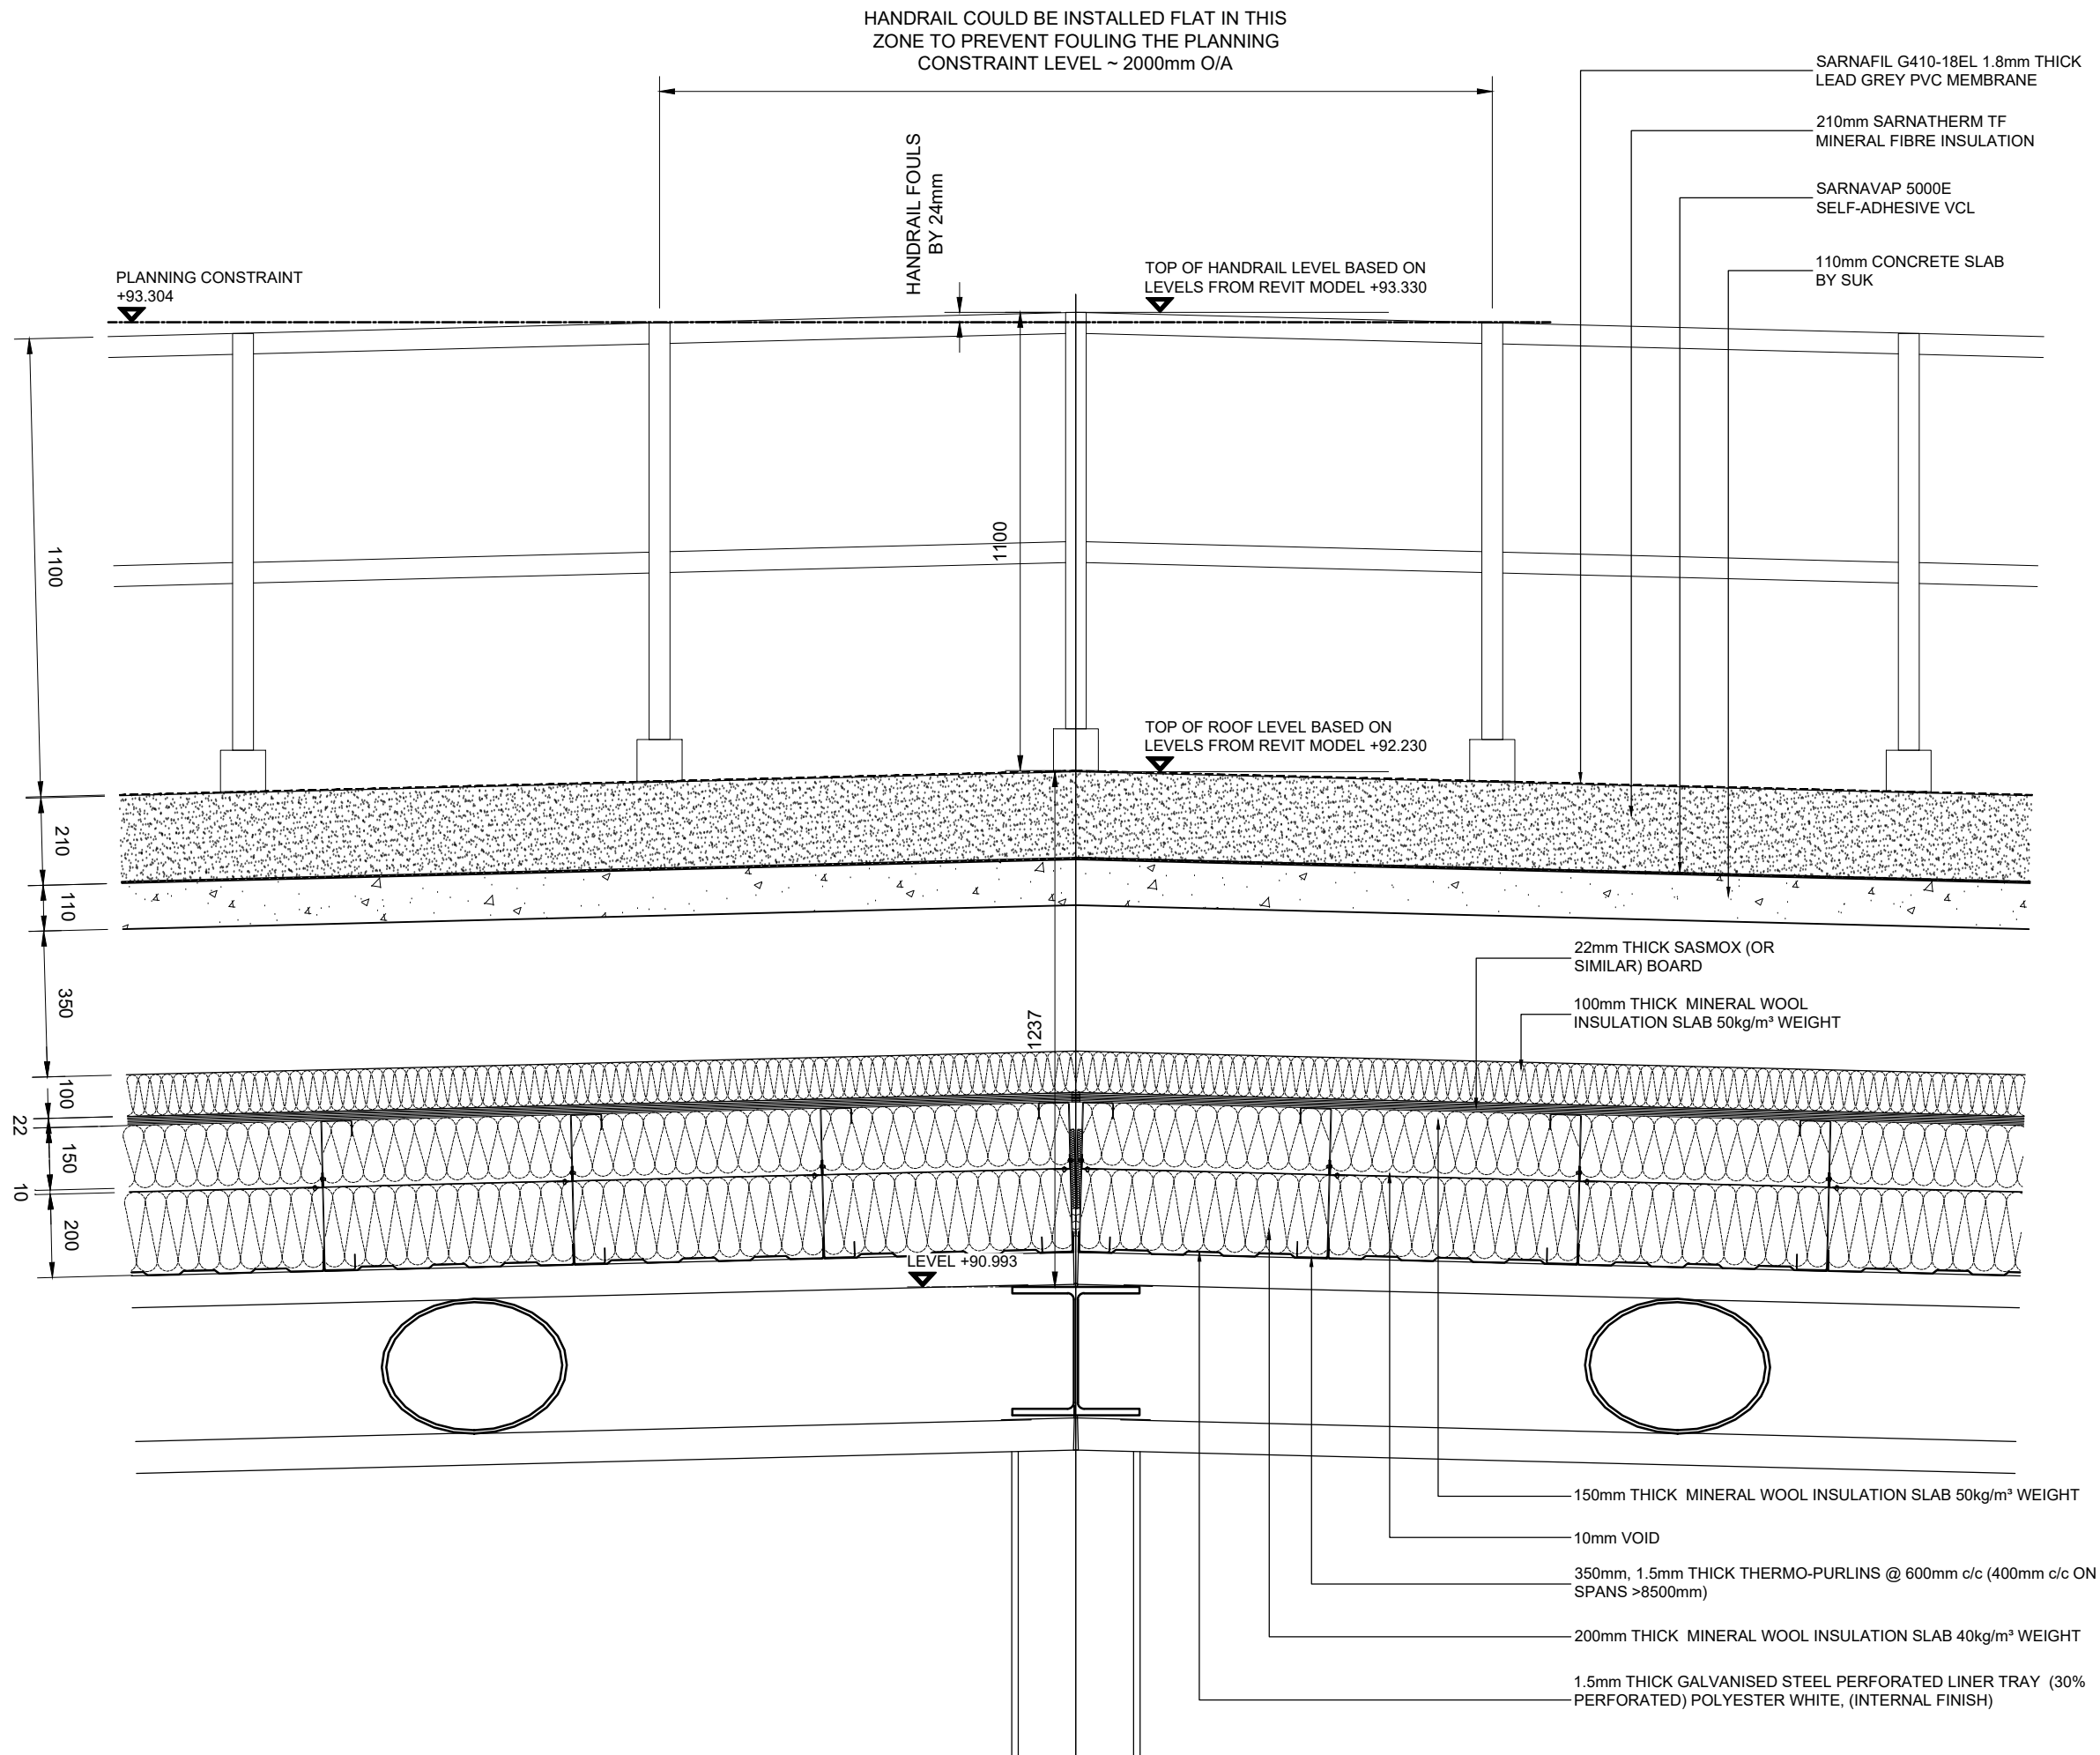

© COPYRIGHT PRATER LIMITED

NOTES:

ALL DIMENSIONS IN mm UNLESS NOTED OTHERWISE.  
DO NOT SCALE FROM THIS DRAWING.  
ALL DIMENSIONS TO BE VERIFIED ON SITE PRIOR TO COMMENCING WORKS.

FIXERS NOTE:-

ALL DISSIMILAR MATERIALS TO BE ISOLATED.

DO NOT CHANGE FIXING TYPES OR CENTRES WITHOUT PRIOR PERMISSION FROM THE DESIGN DEPARTMENT.

IF IN DOUBT - ASK!

|      |          |                                                       |     |
|------|----------|-------------------------------------------------------|-----|
| P02  | 04/03/21 | UPDATED FOLLOWING POPULOUS STATEMENT REGARDING LEVELS | AP  |
| P01  | 04/03/21 | FOR REVIEW                                            | AP  |
| Rev: | Date:    | Description:                                          | By: |

REVISIONS

**PRATER**  
A **Lindner** Group Company

**PRATER LIMITED**  
Perrywood Business Park  
Honeycrook Lane  
Salfords Surrey RH1 5JQ  
Tel: (01737) 772331  
Fax: (01737) 766021  
[www.prater.co.uk](http://www.prater.co.uk)

Project:  
Project Bradford (Co-op Live)  
Manchester

Client:  
BAM Construction Ltd

Issue Status:  
**FOR REVIEW**

Drawing Title:  
Proposed Specification Comprising of:  
Warm Sarnafil Roof Raised Above Top Truss  
Prater Lower Roof Cassette System On Top of Truss

|                                           |                      |
|-------------------------------------------|----------------------|
| Drawn:<br>A.Pavitt                        | Date:<br>04/03/21    |
| Contract Number:<br>EC20/004061           | Scales:<br>1:16 @ A3 |
| Drawing Number:<br>BRA-PRA-ZZ-RF-DR-27006 | Rev:<br>P02          |