
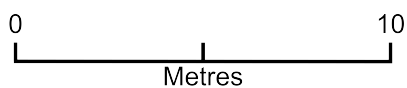


5 Russell Road, M16 8DJ

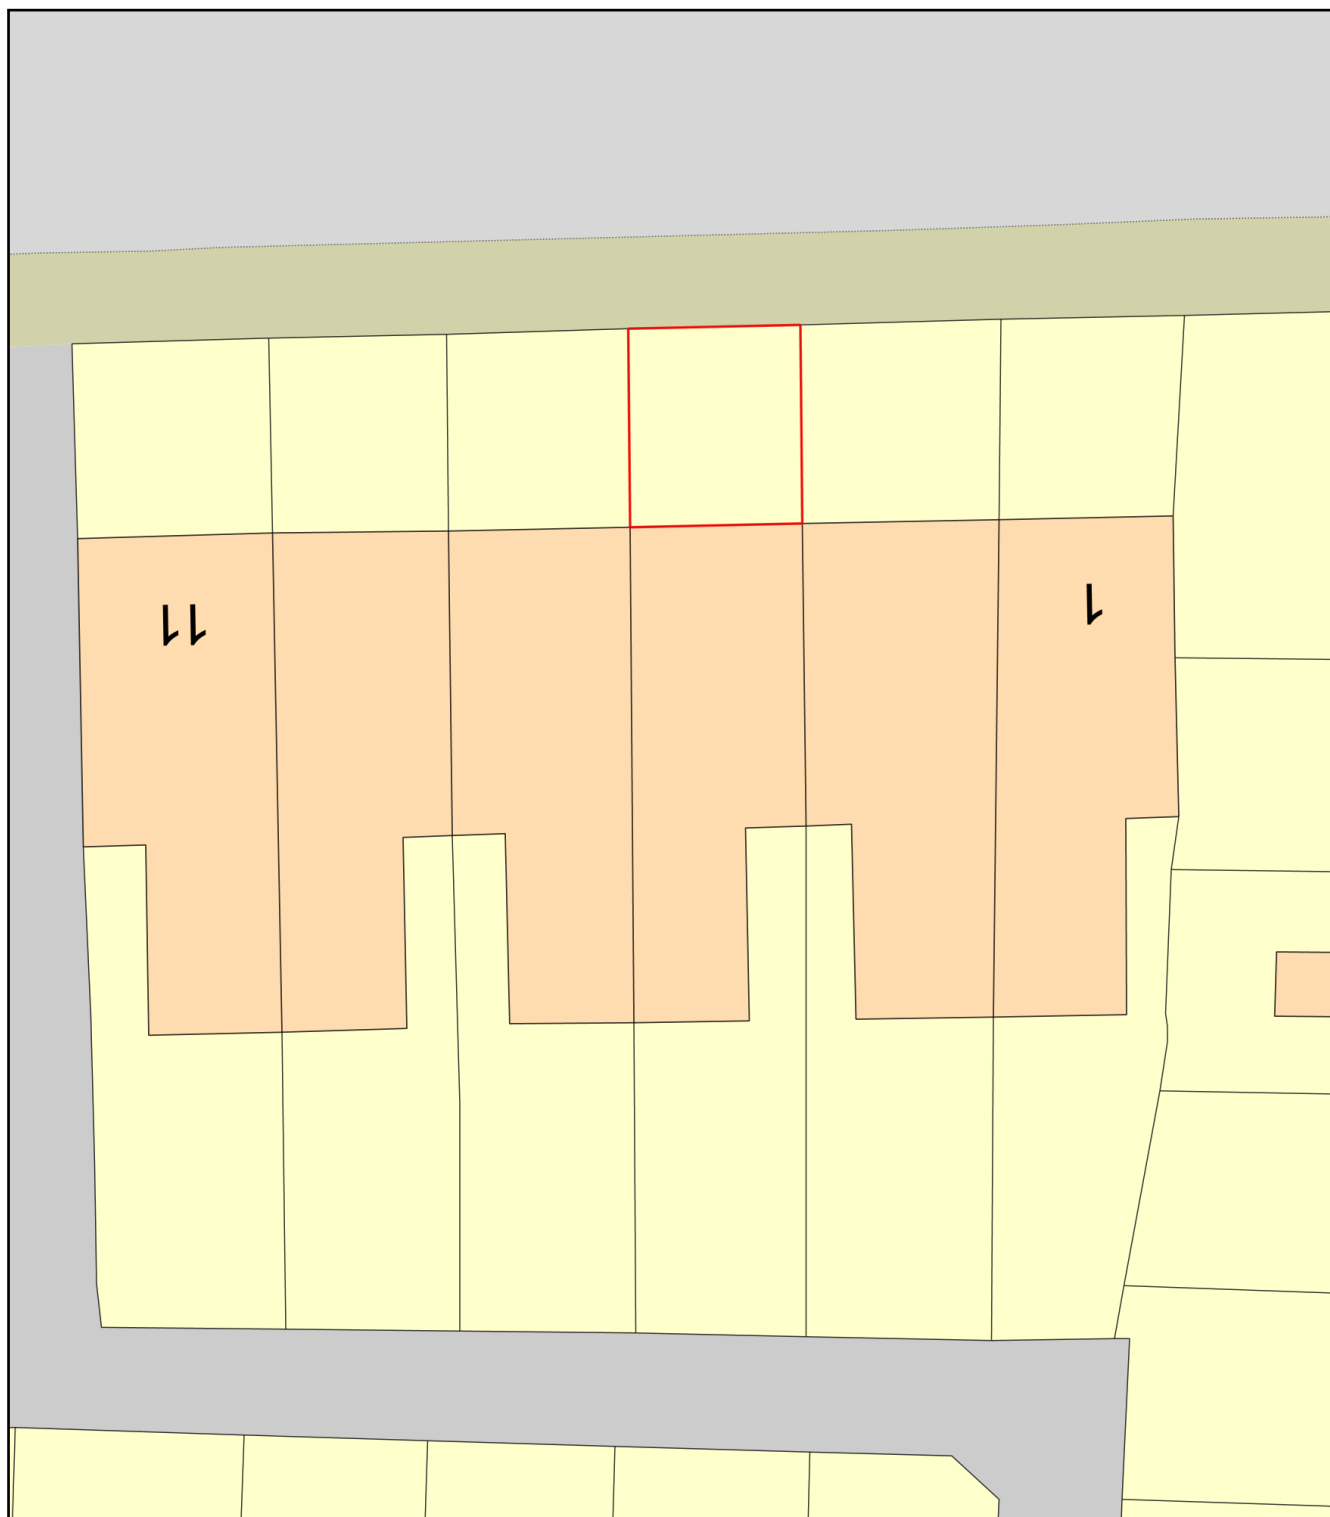

Plan Produced for: Thomas Ellis

Date Produced: 13 Nov 2025

Plan Reference Number: TQRQM25317215709235

Scale: 1:200 @ A4