
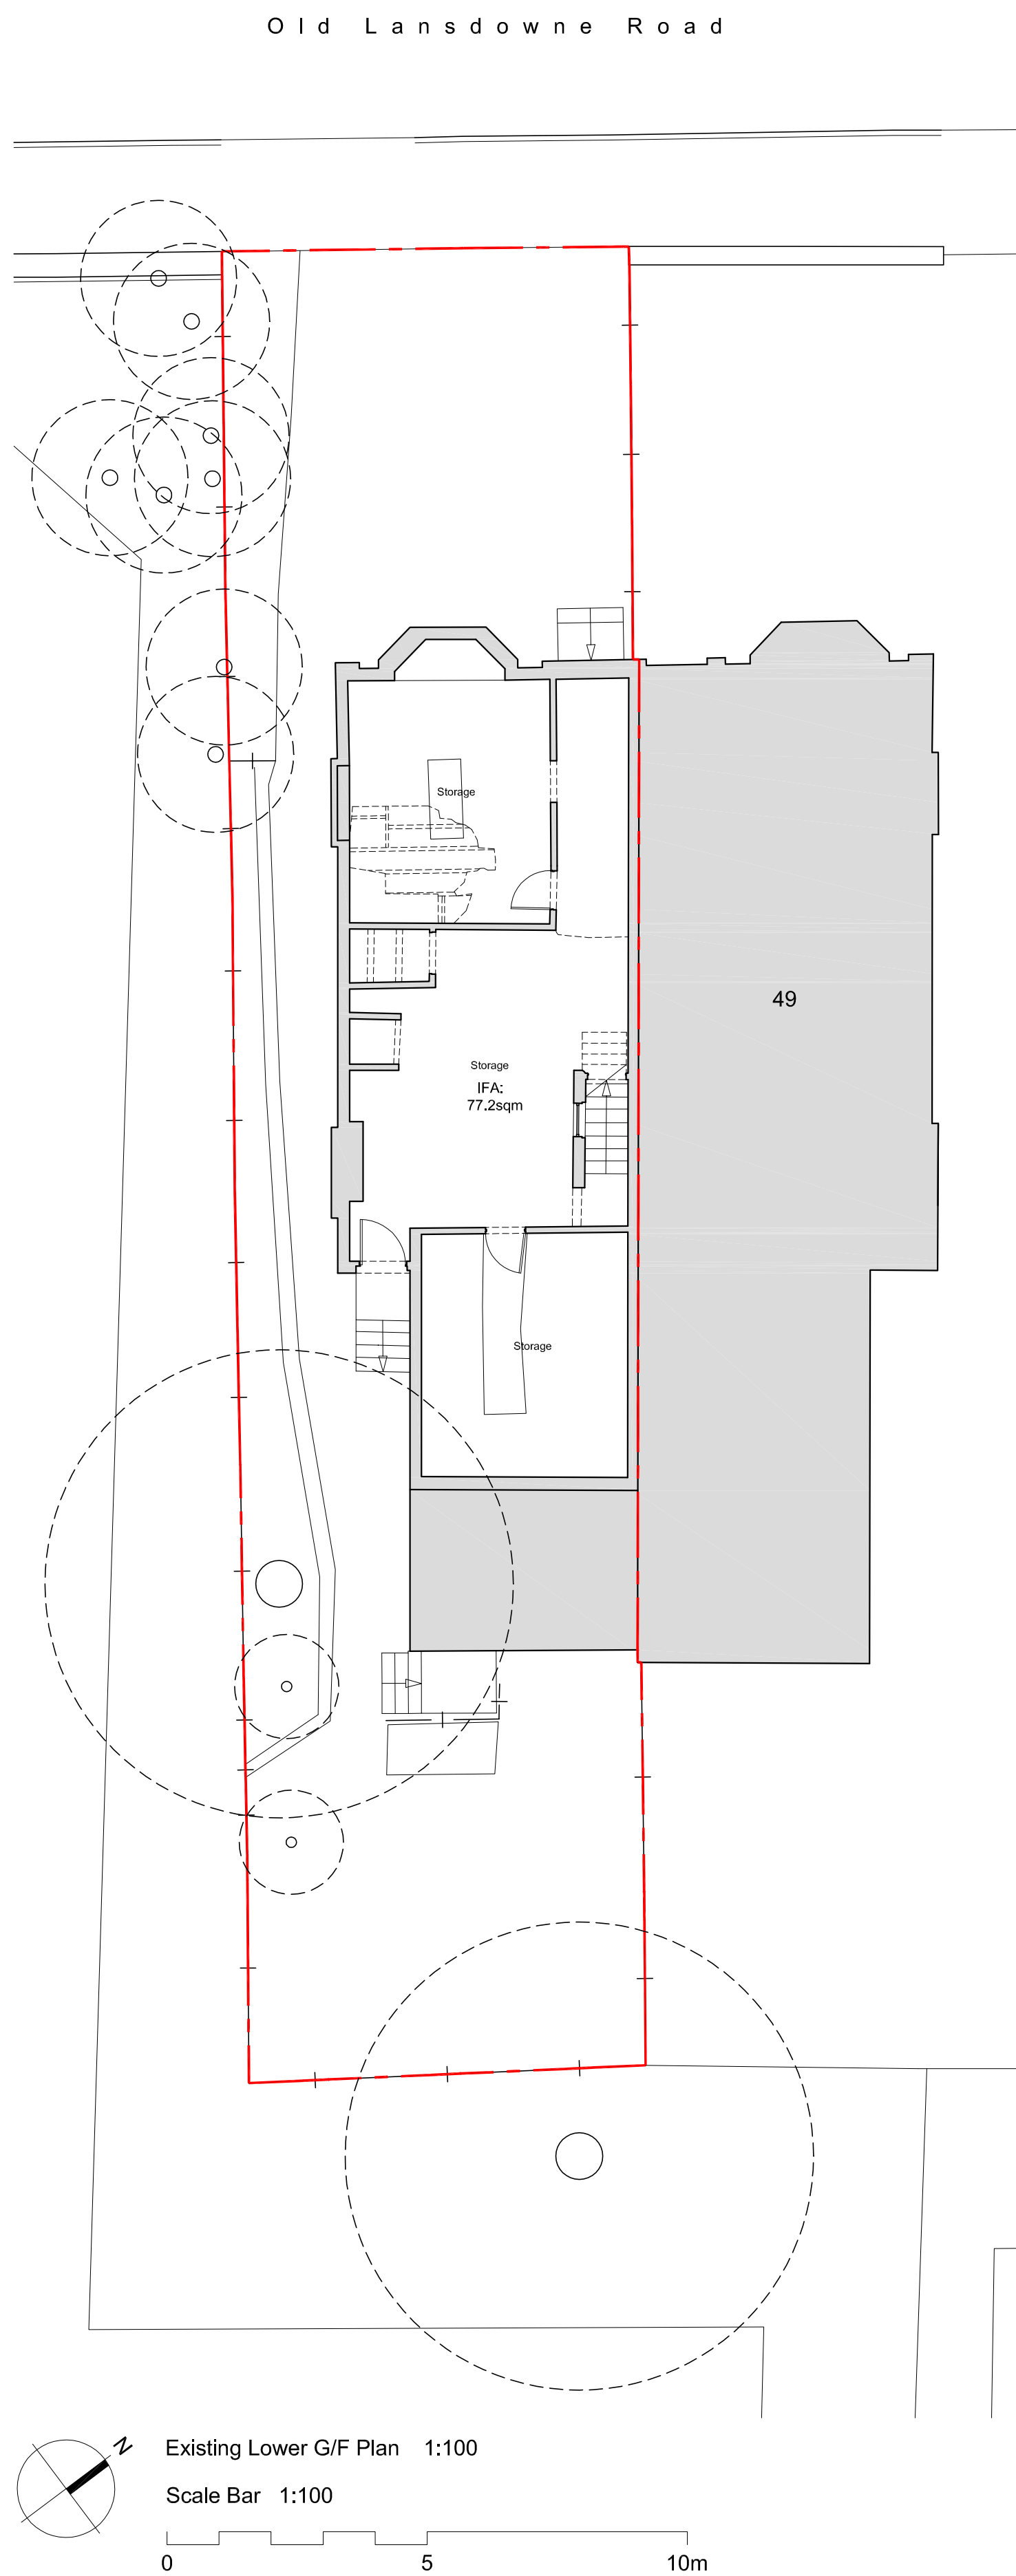


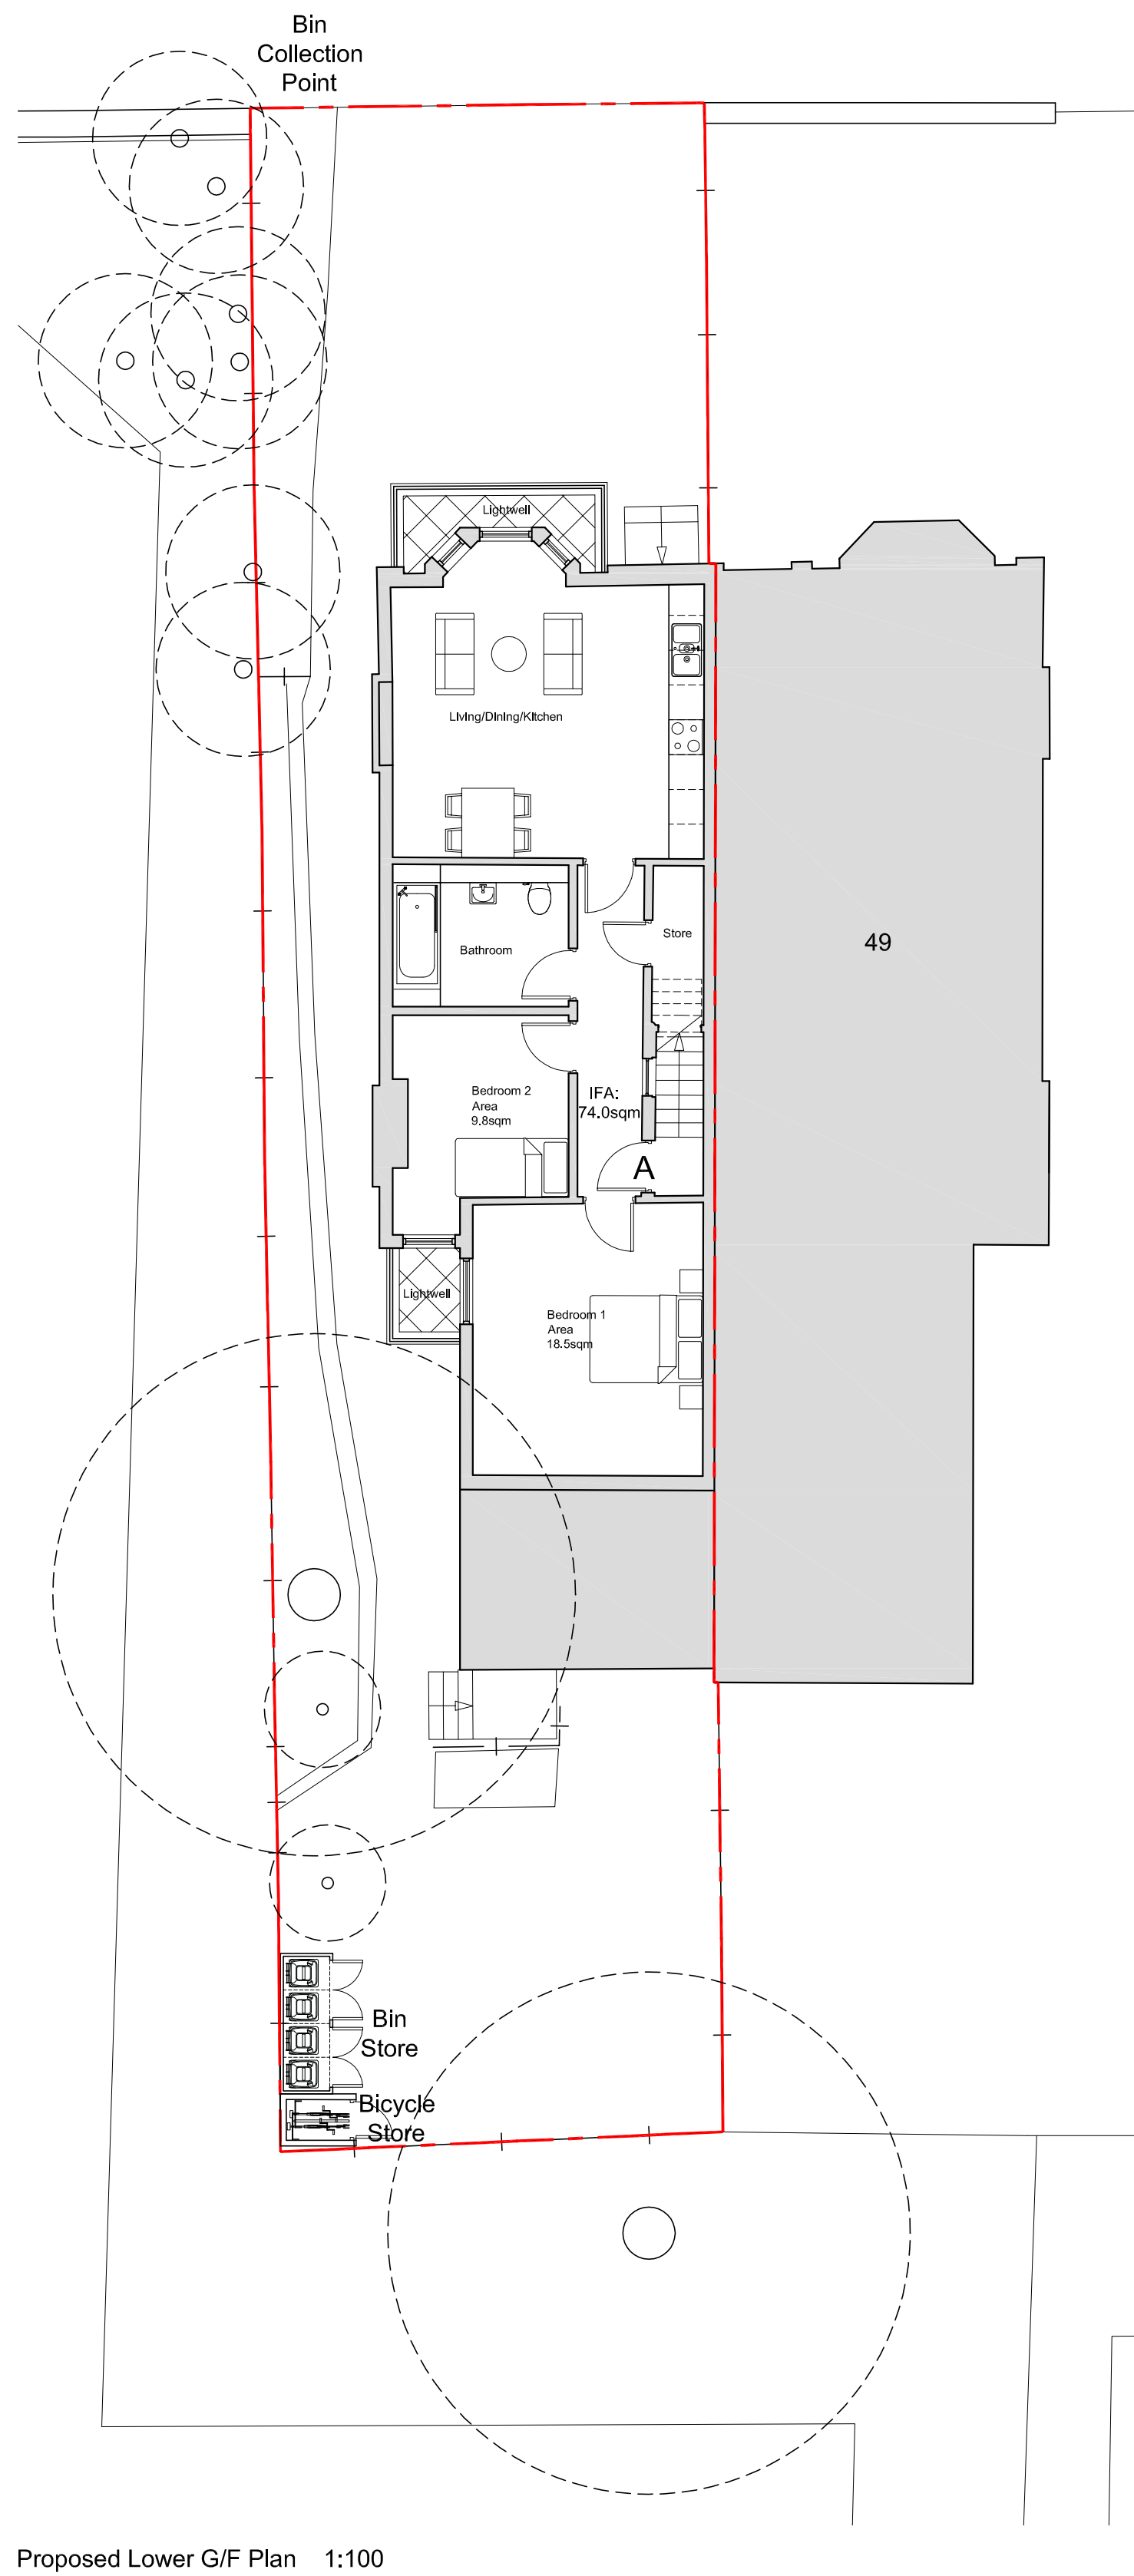

All dimensions are to be checked on site, any discrepancies are to be reported to the Architect before work commences.

This drawing is to be read in conjunction with all relevant consultants and specialists drawings / documents, any discrepancies are to be reported to the Architect before the affected work commences.

All structural components shown are indicative only. Details / calculations of structural members are to be provided by the Structural Engineer.

This drawing is copyright.

A	First Issue	05/03/2026
B	General amendments	10/03/2026

T+A Tang & Associates Ltd
Chartered Architects

Tel : 0161 877 9587
e-mail: barrytang@tangassociates.co.uk

10/F, 1 City Approach, Albert Street,
Eccles,
Manchester, M30 0BS, UK.

Client:
BOS7 Manchester Ltd

Project:
**51 Old Lansdowne Road, Didsbury, Manchester
M20 2PA**

Drawing Title:
Existing and Proposed Lower G/F Plans

Scale:	Date:
1:100 @ A1	March 2026
Drawing No:	Revision:
9931/111	B