




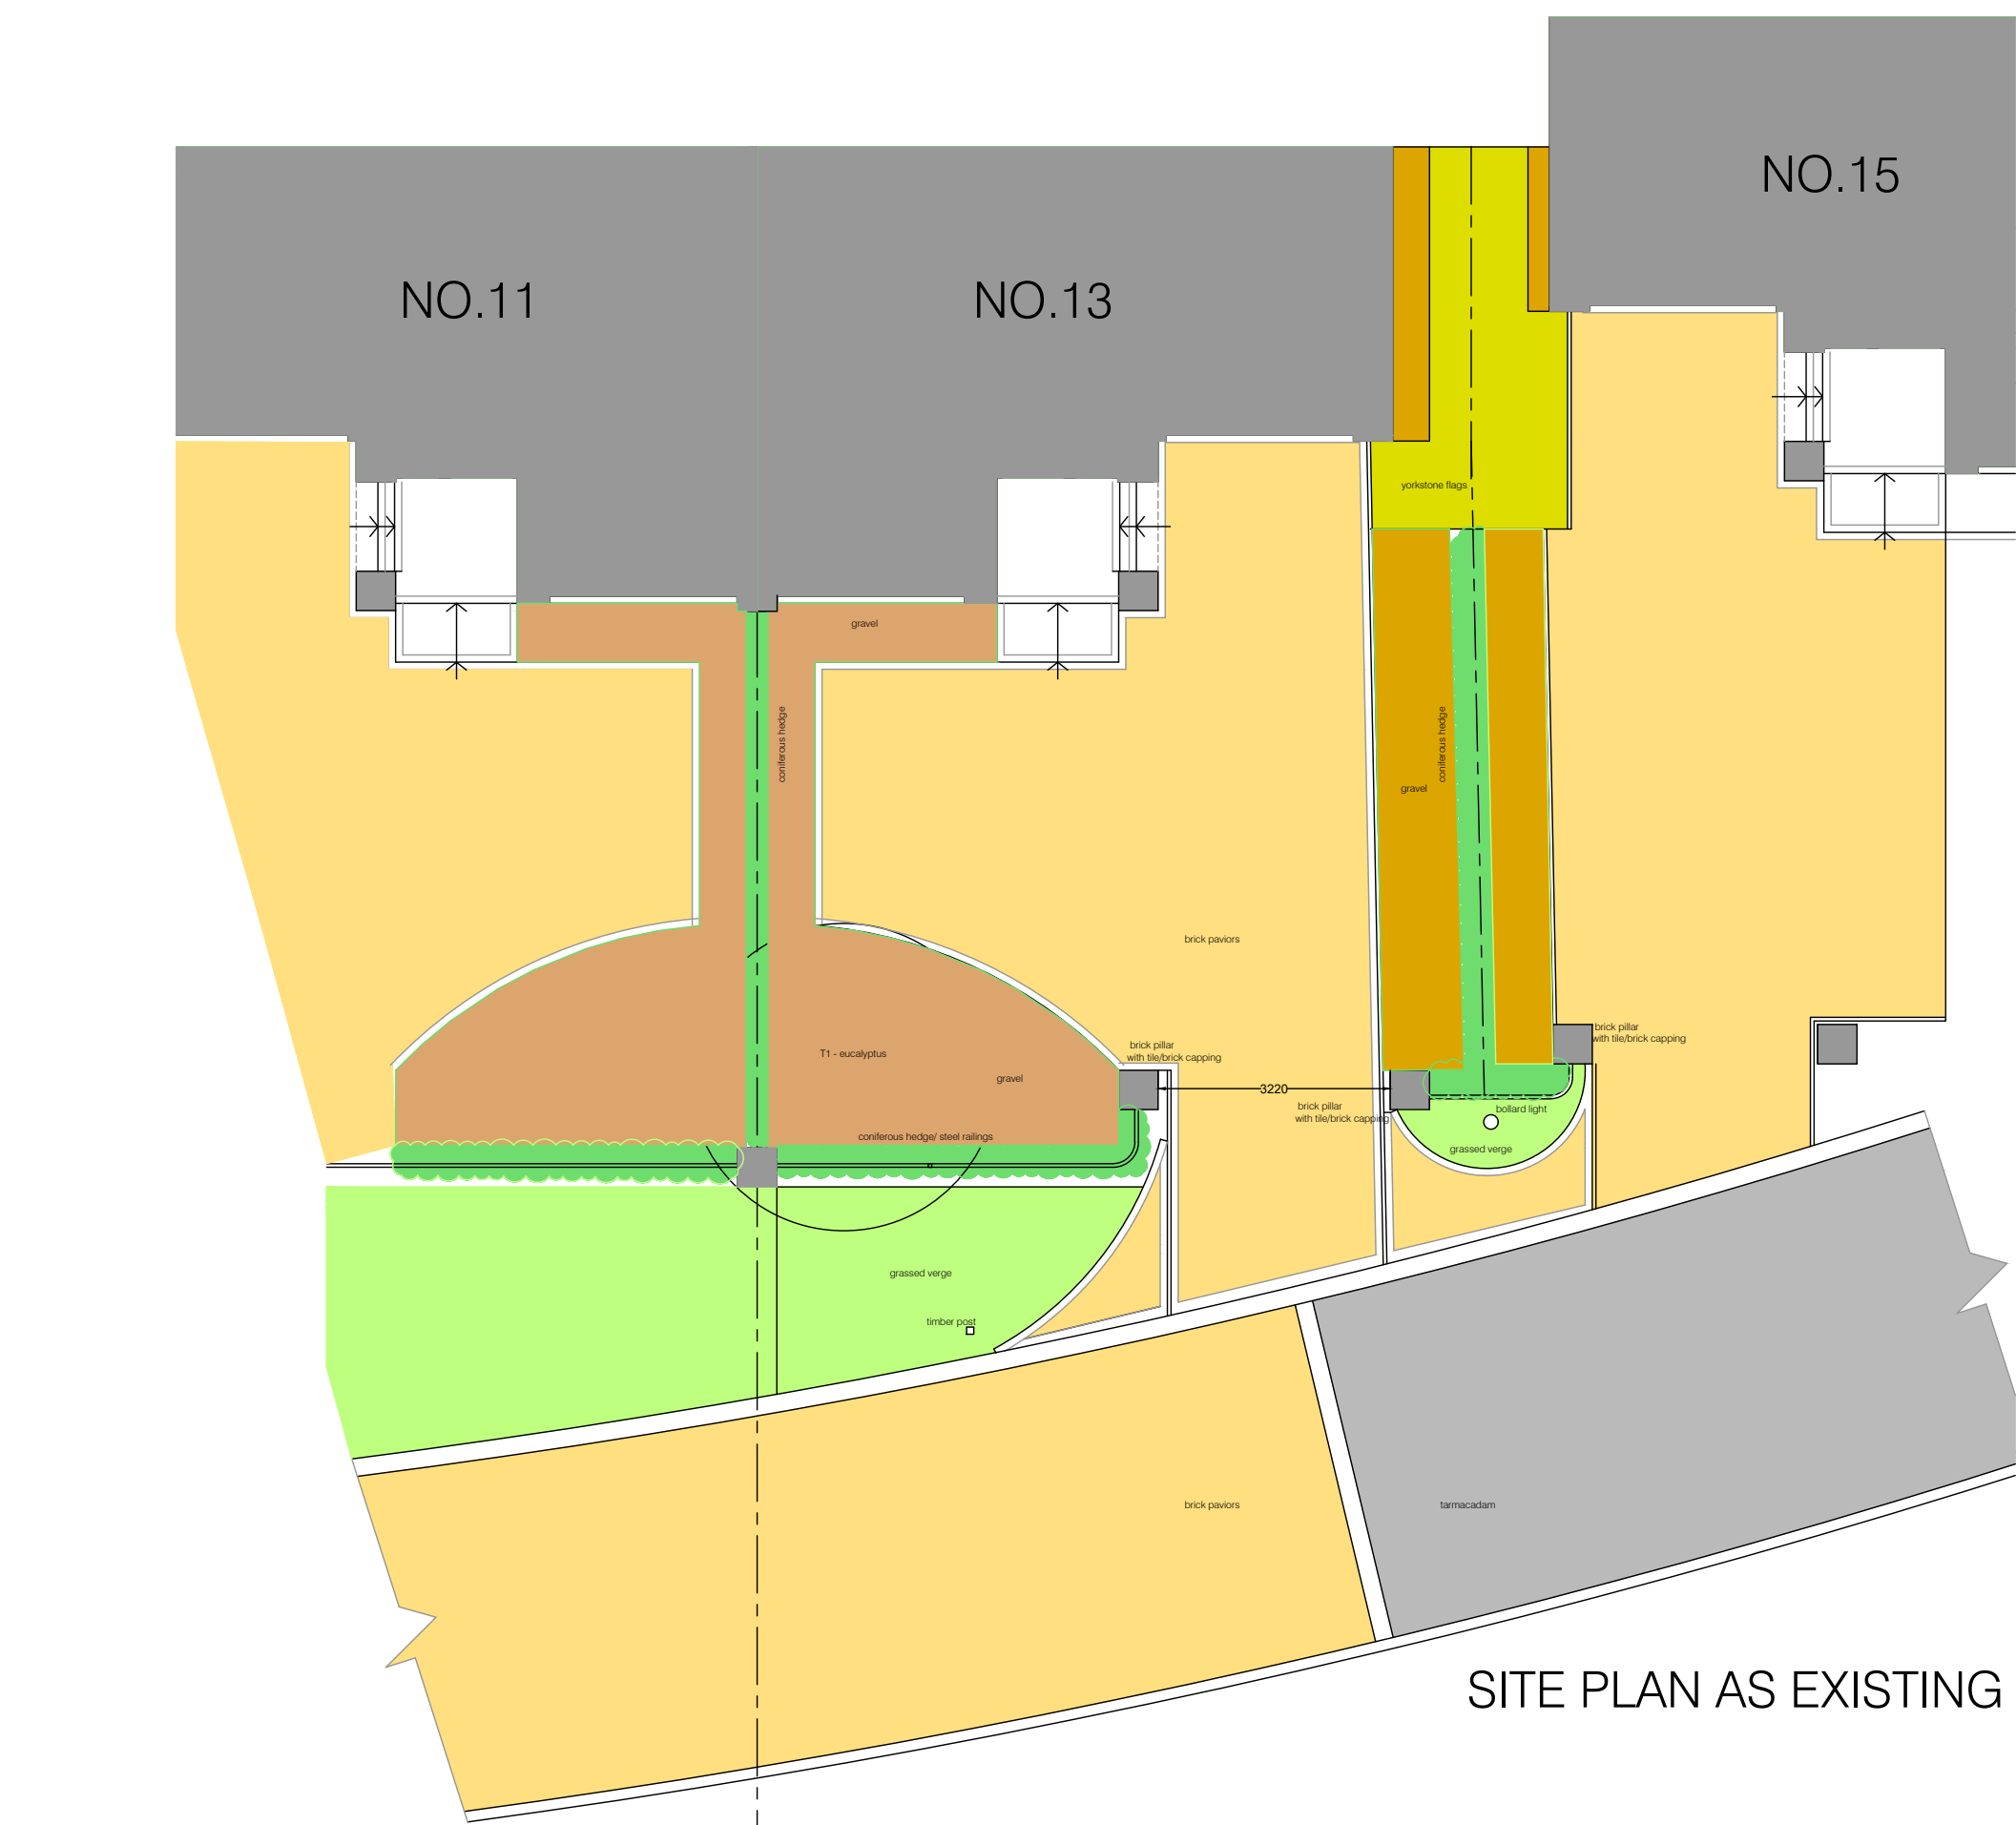


SITE PLAN AS EXISTING

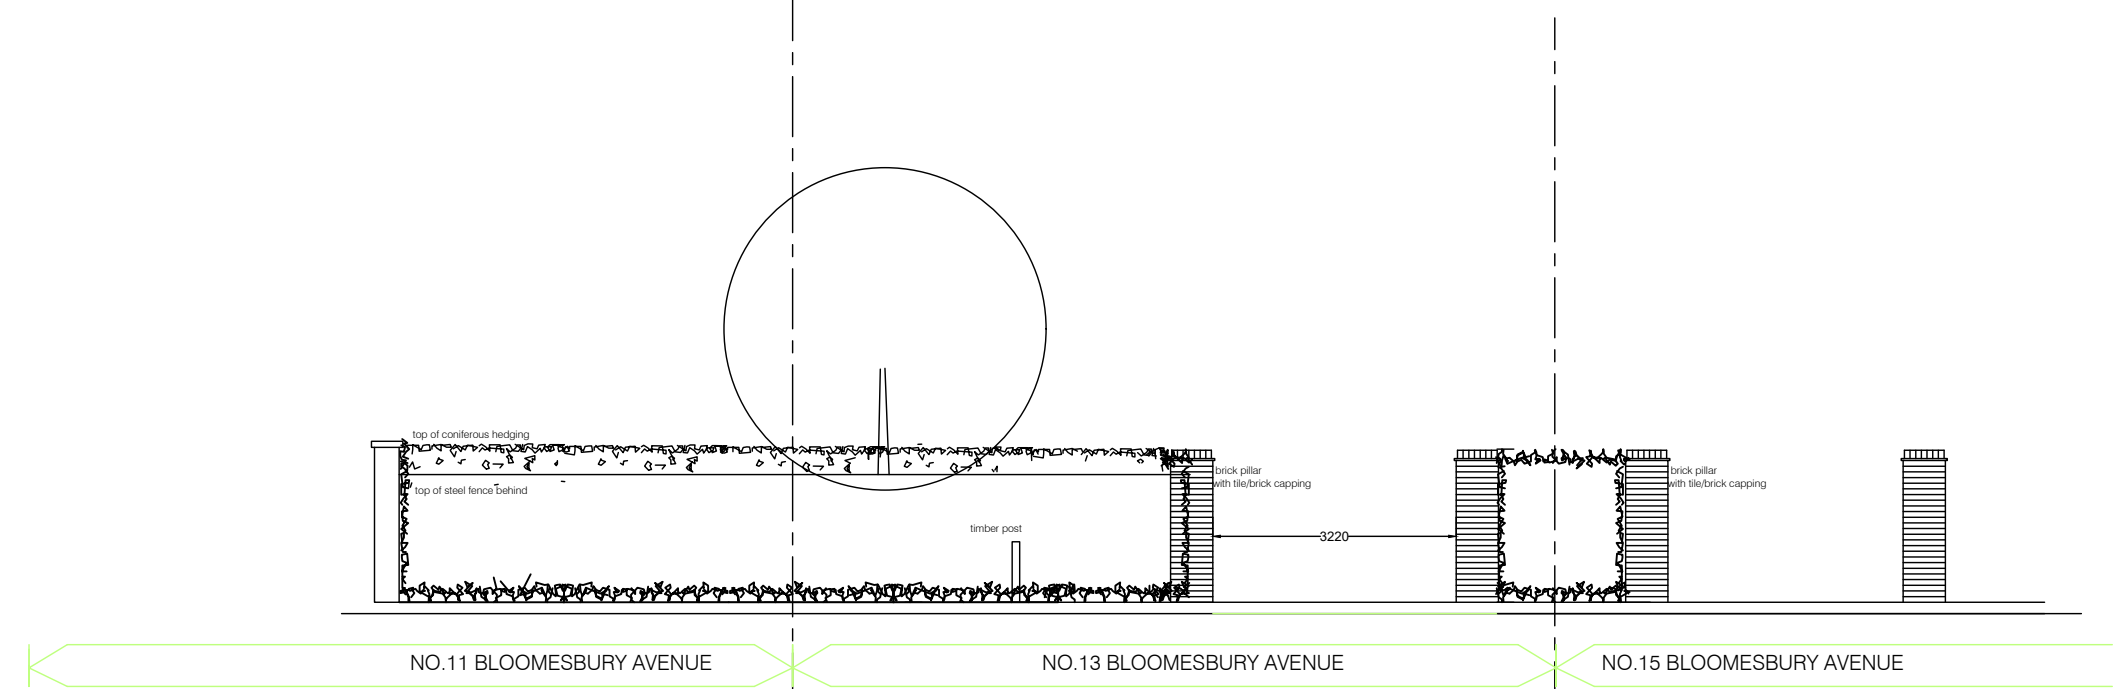


STREETSCENE ELEVATION AS EXISTING

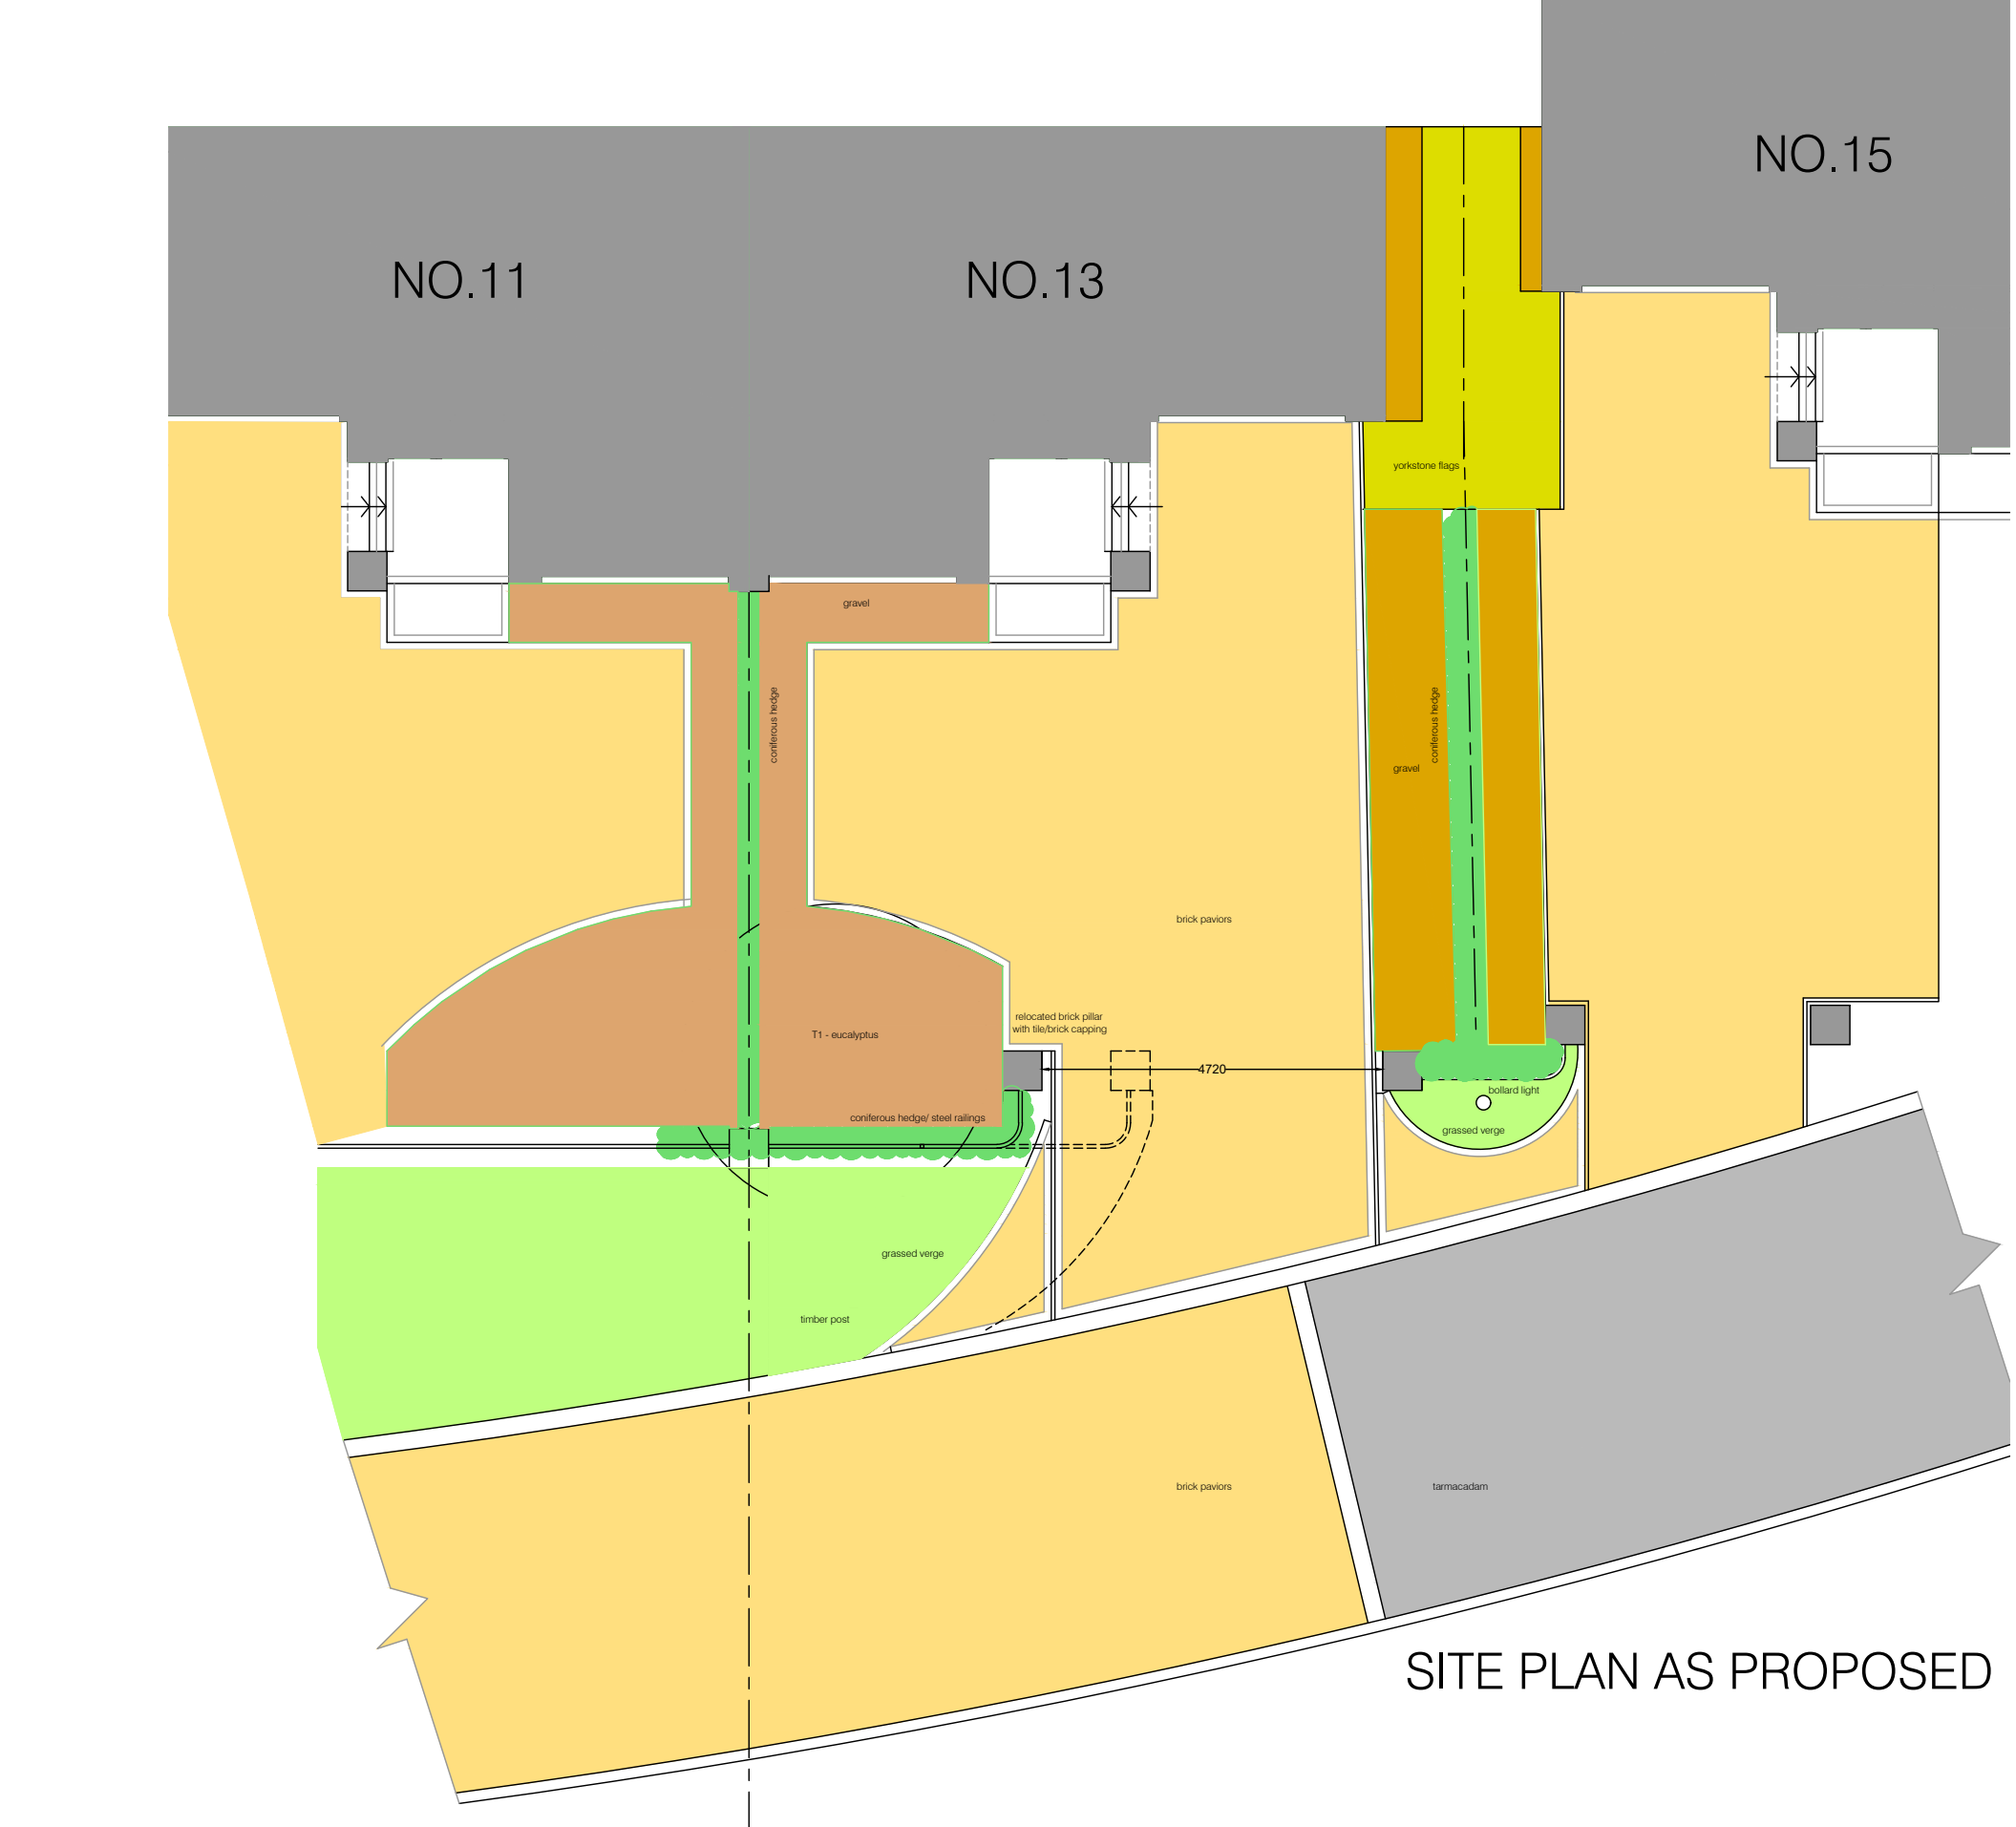

SITE PLAN AS PROPOSED

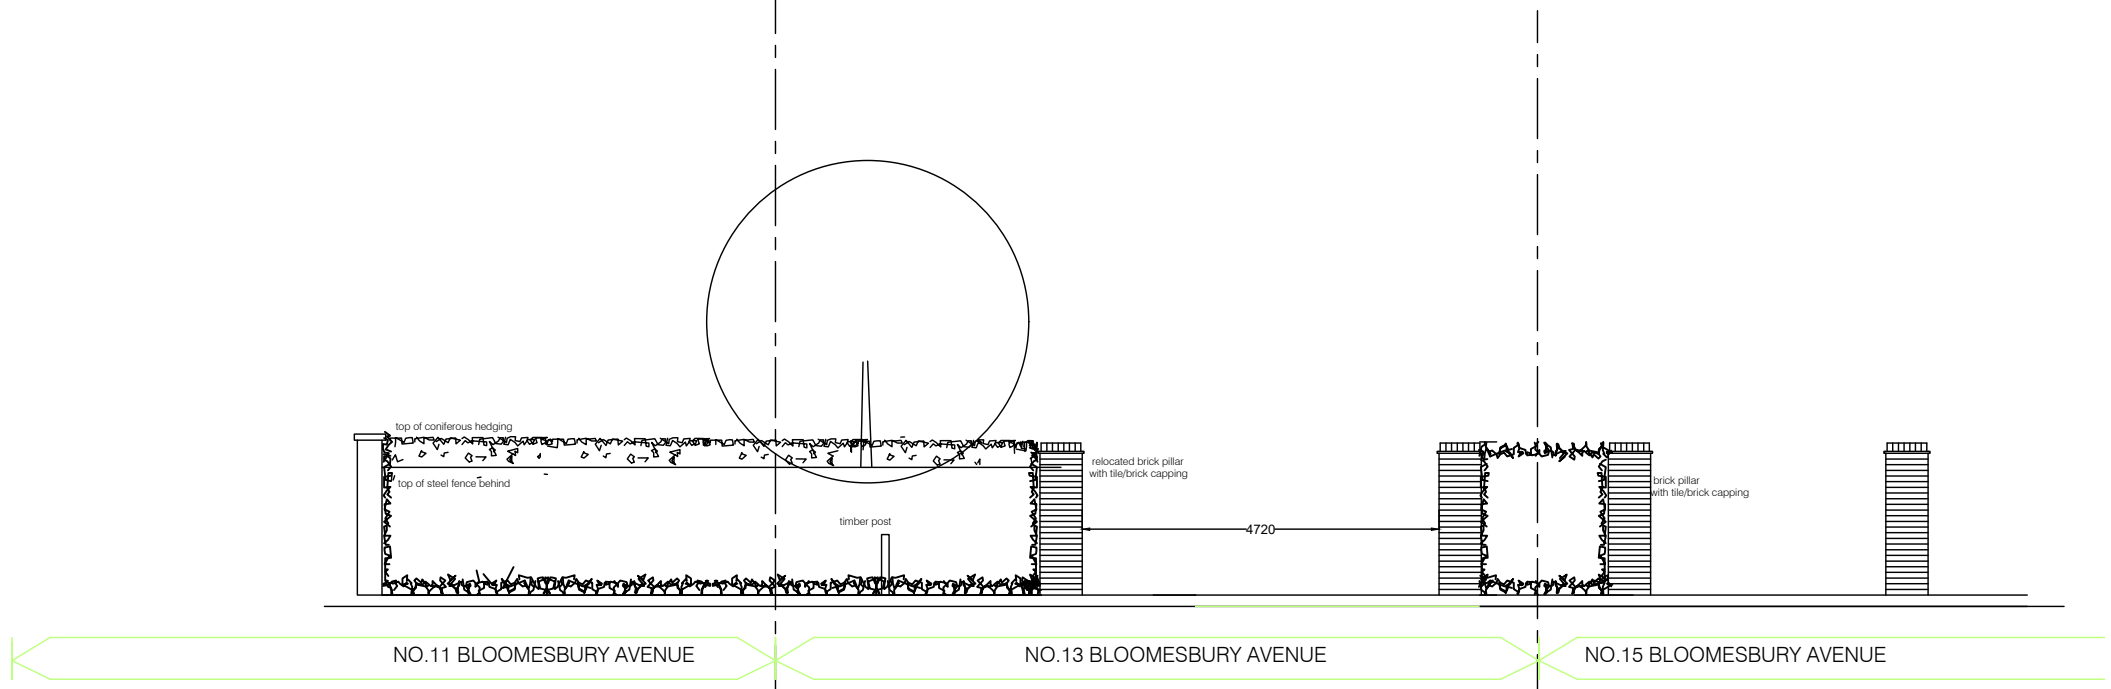

STREETSCENE ELEVATION AS PROPOSED

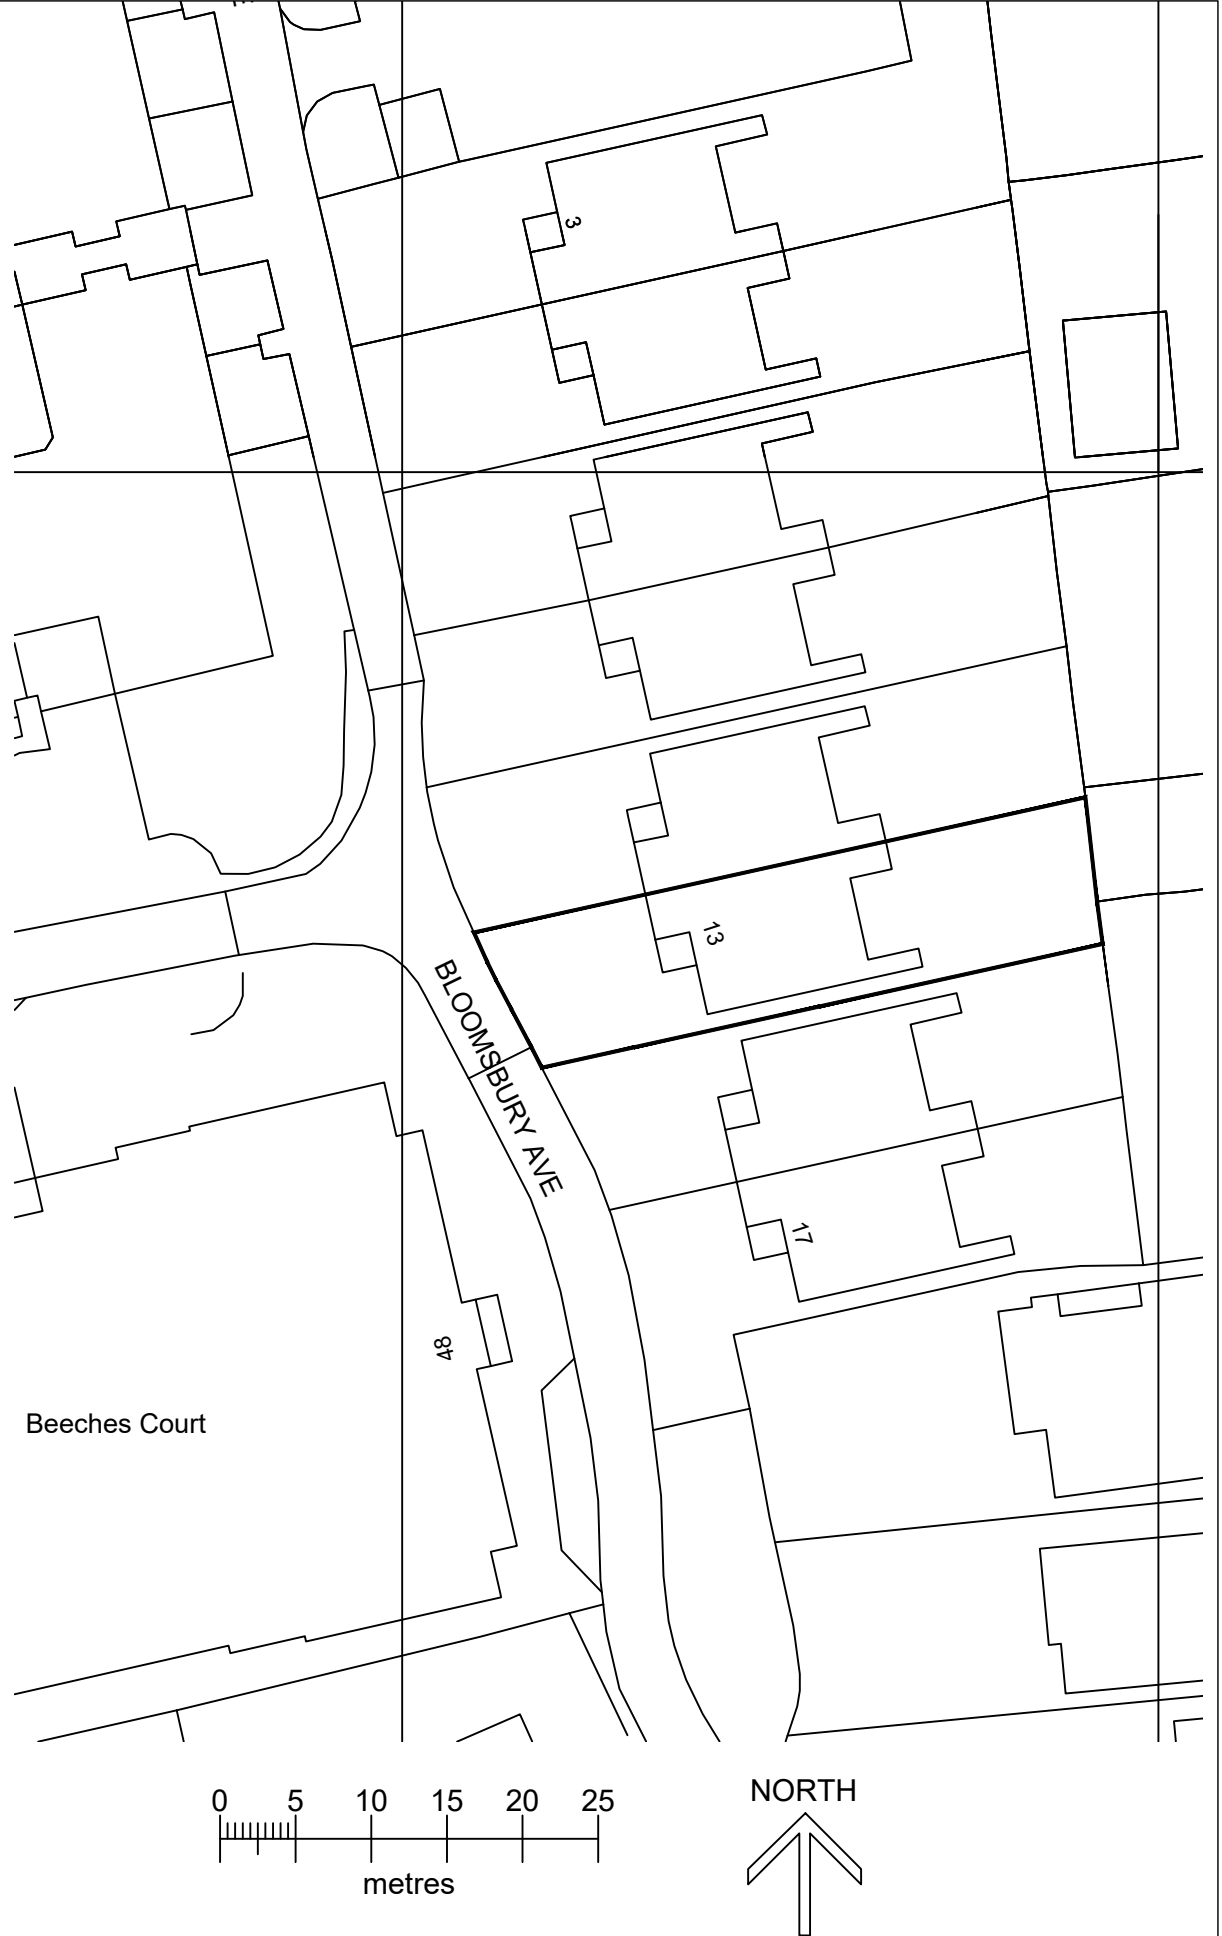

BLOCK PLAN 1:500

