





Amendment	Date
P01	24.11.2025

Planning issue

HOUSING TYPOLOGIES KEY

- Apartment: 1-Bed 2-Persons
- Apartment: 2-Bed 3-Persons
- Retail/office spaces
- Residents lobby
- Plant, Support & Circulation

Note:
This drawing is to be read in conjunction with all other
project information by the architect and consultants. Any
drawn reference to existing information contained in this
drawing has been created directly from third party survey
information. This information is contained and issued in
good faith with Falden Clegg Bradley Studios LLP not held
responsible for any inaccuracies identified. The architect is
to be notified immediately if any inaccuracies are found.

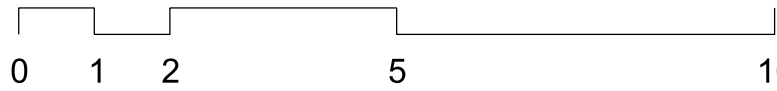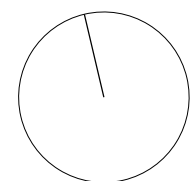

FaldenCleggBradleyStudios
LLP
Bath Brewery
Toll Bridge Road
Bath
BA1 7DE
t 01225 852545
e bath@fcbstudios.com

Job/Drawing No
18702-FCB-AB-RF-D-A-0417
WYTHENSHAW TOWN CENTRE
C2 THE BIRTLES
PROPOSED PLAN:
APARTMENT BLOCK - ROOF
Do not scale
Original printed at A1
All dimensions to be checked on site
Scale 1:100 @A1
Date 24.11.2025
Drawn FCBS-MCR
Check KM/PM
FCBS Project No. 2141-2

Amendment
P01