The Harris Group Ltd does not accept liability for any deviation to our drawings or specification. This Drawing is copyright and may not be reproduced in whole or part without written authority. Do not scale off this drawing.

Rev	Date	Description	Drawn	Chk'd
P01	27.10.25	First Issue	CC	PS

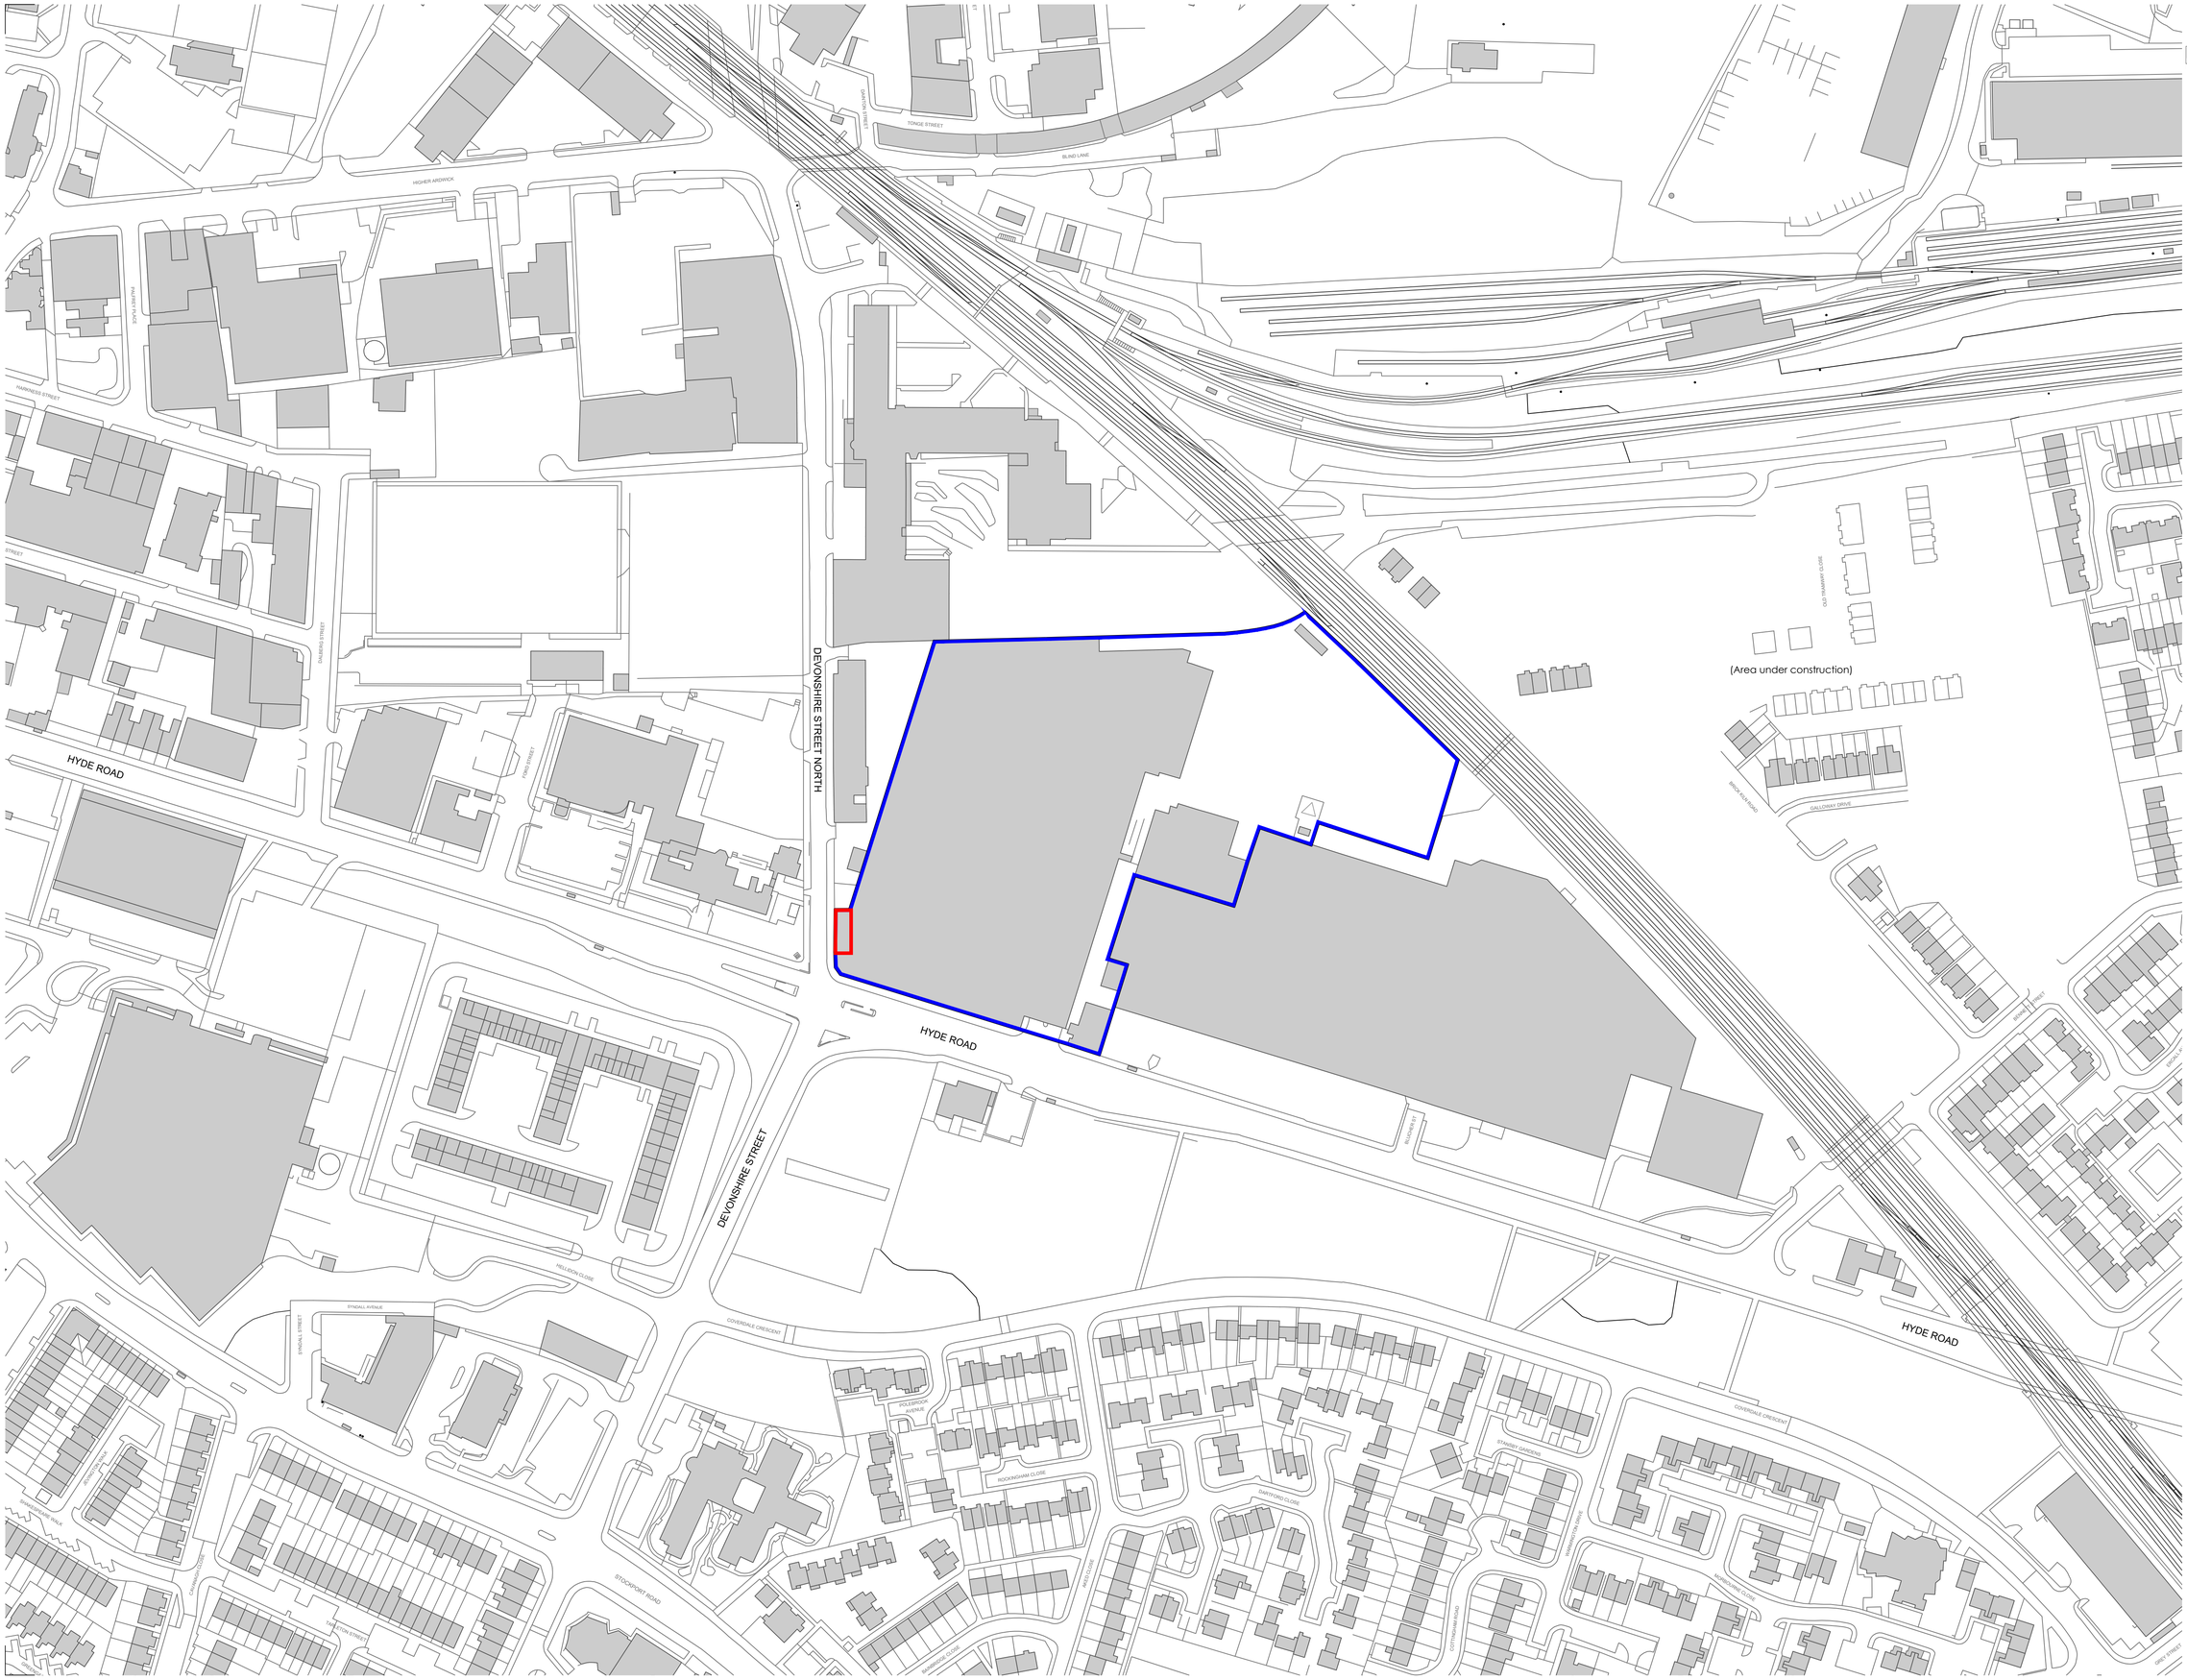

0 12.5 25 37.5 50 62.5m

SCALE 1:1250

THE HARRIS PARTNERSHIP

Architecture
Masterplanning
Interior Design

www.harrispartnership.com

Wakefield Manchester Milton Keynes Reading London Harrogate Edinburgh

Client

WILLMOTT DIXON

Transport for Greater Manchester

Project Title

Depot Electrification Phase 2

Hyde Road
Manchester
M12 6JS

Drawing Title

Existing Site Location Plan

Drawn	Checked	Scale @A1	BIM Status	Date
CC	PS	1:1250	NA	10.25

Drawing Status	Rev.	THP Project No
Planning	P01	20514-6

Project No.	Originator	Volume	Level	Type	Role	Number
16007H2	THP	BU0	GRF	DR	AR	0001