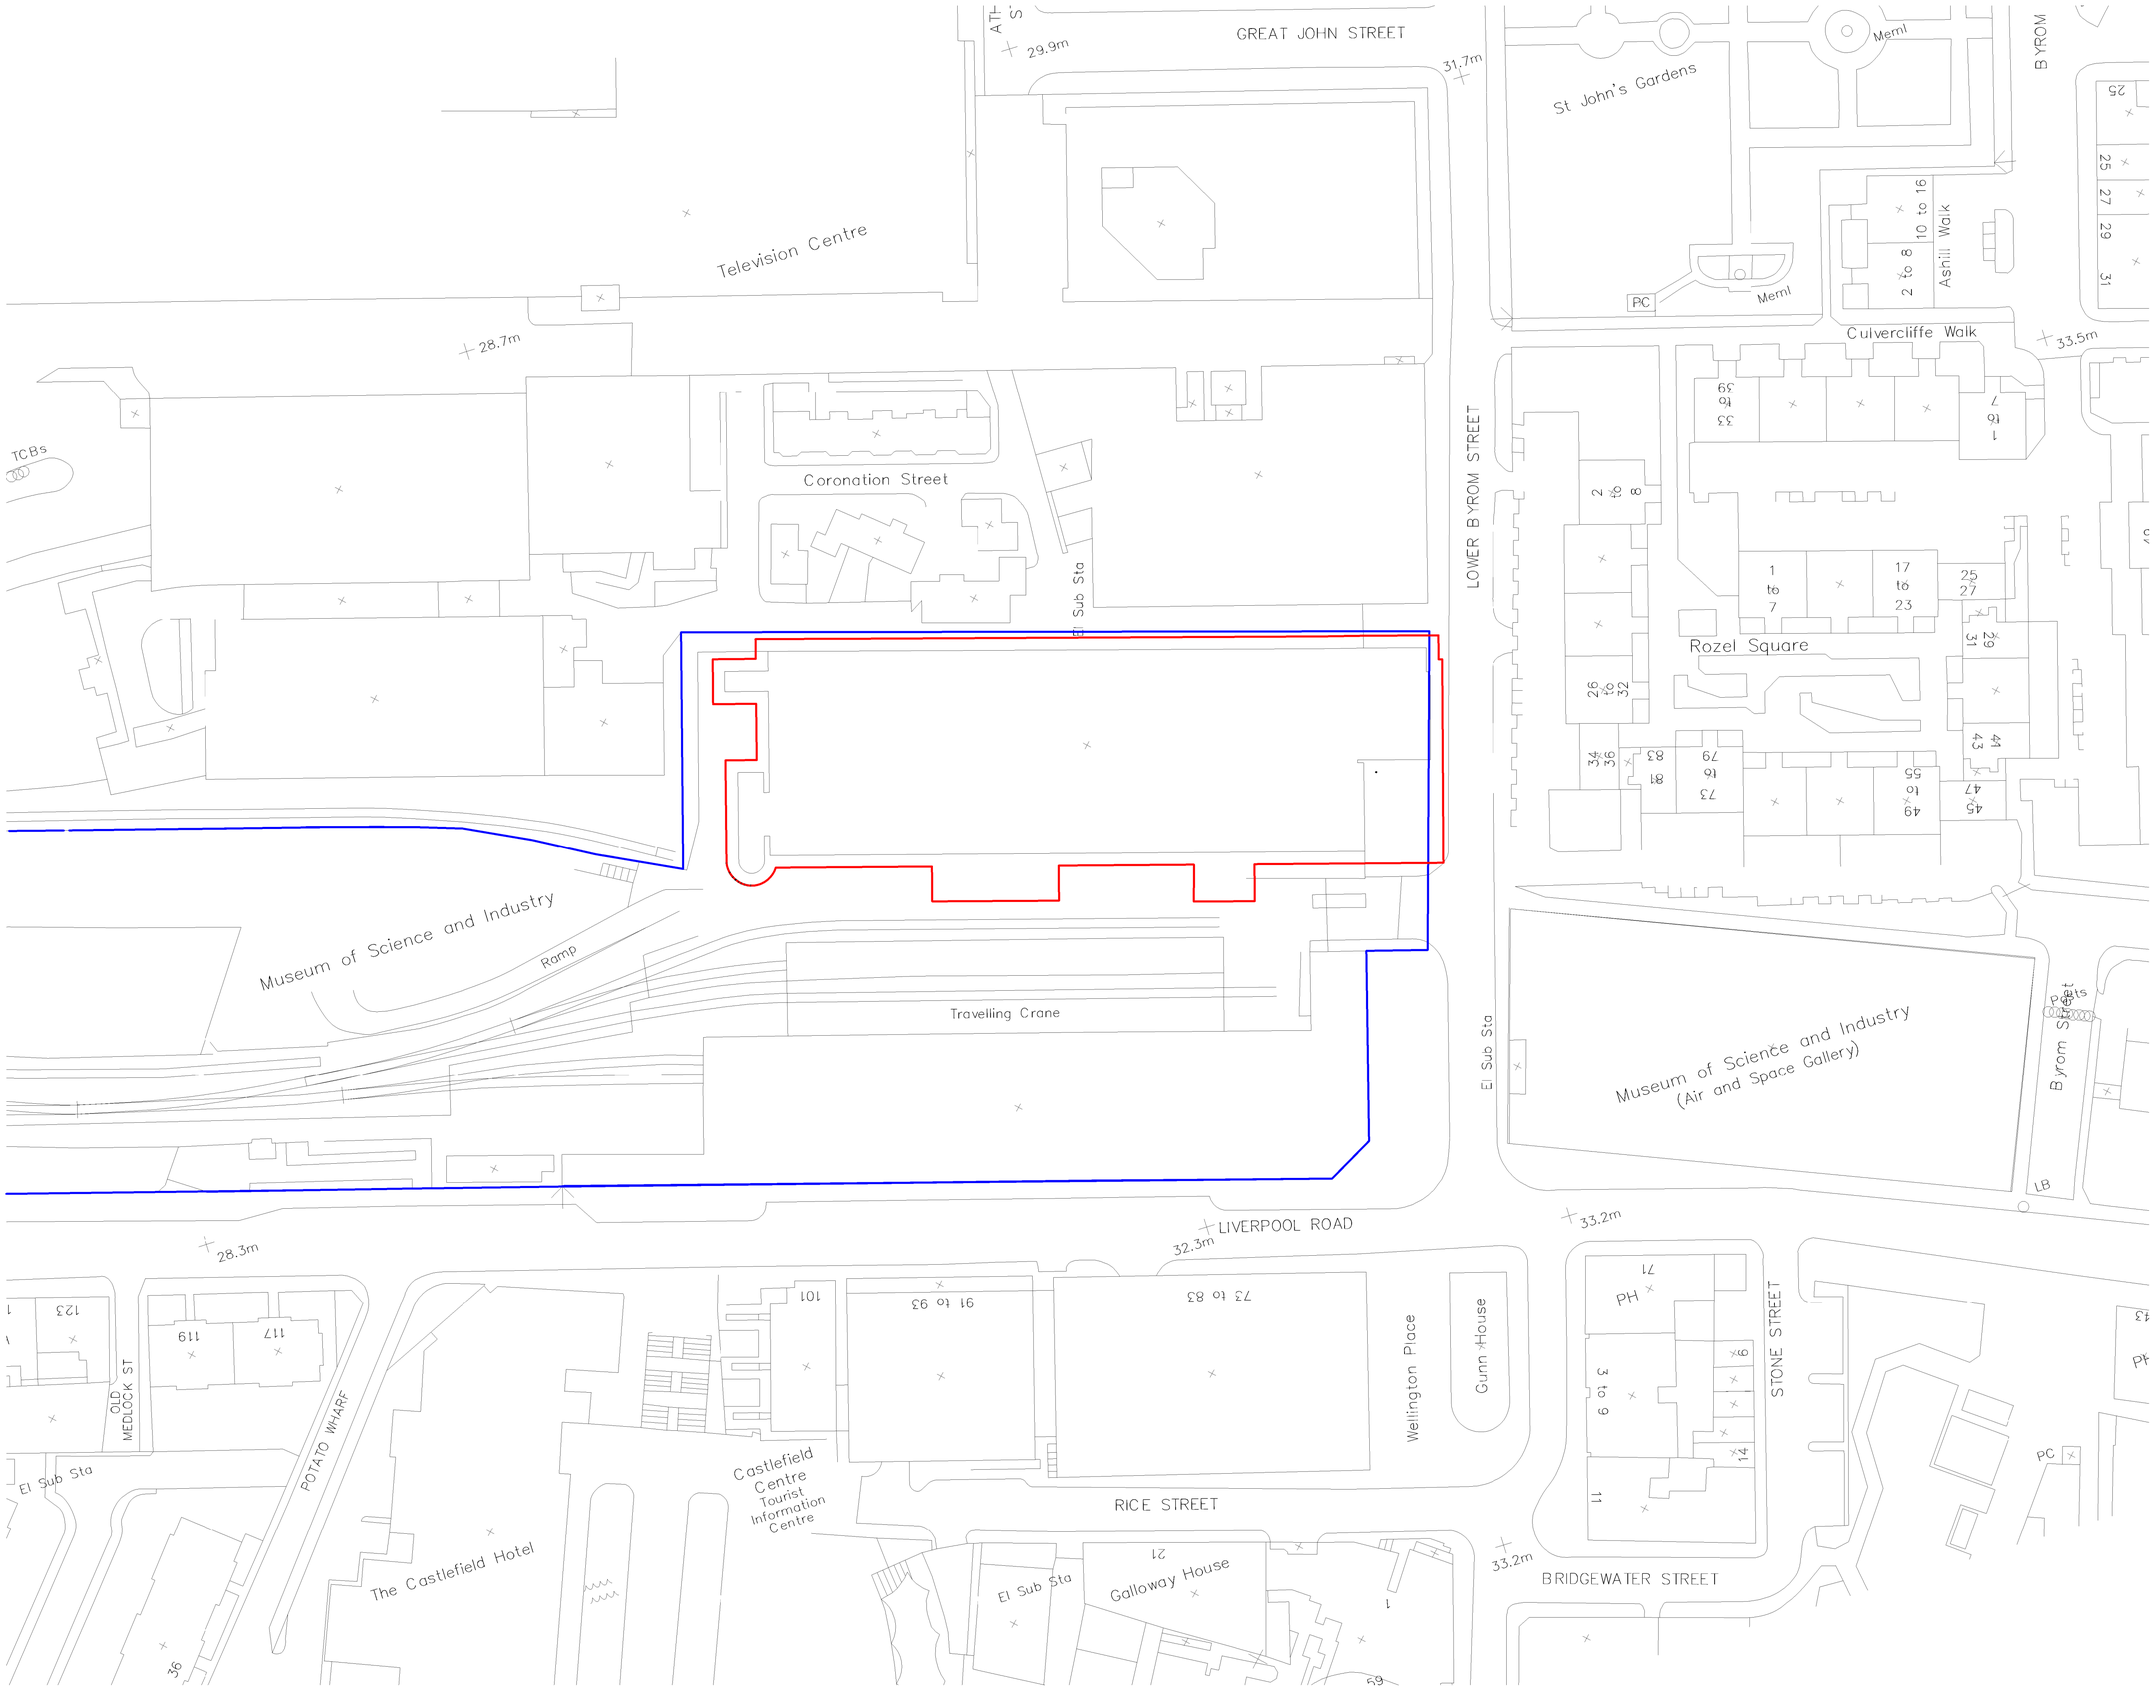

Note:
Do Not Scale from this drawing.
Dimensions are to be checked on site.
If in doubt please ask.

General Notes

The existing general arrangement base drawings (plans, sections and elevations) are based upon 2010 data and in some instances may not reflect the current arrangement.

Dimensons and arrangements must be checked for accuracy onsite by contractor prior to any works commencing, ordering or manufacture/fabrication of any elemens or components.

Any discrepancies/irregularities must be reported to the CA immediately.

No work shall commence until any such discrepancies have been resolved.

Limitations

The drawings are based upon existing data and no concealed and/or hidden spaces have been exposed and/or opened up for inspection unless specifically highlighted. Therefore, the arrangement and interfacing illustrated across details are purely indicative/approximate only. The accuracy of the survey data graphically presented cannot be confirmed. These drawings are for tender purposes only.

N

5 0 5 10 15 20 25 m
SCALE 1:500

Site Boundary
Ownership Boundary

Rev	Date	Intls	Details

© The moral rights of the author are hereby asserted.
This drawing and design is the sole property of Buttress Ltd and must not be reproduced without permission.
Buttress Ltd is Registered in England and Wales: 5363573

Buttress

Manchester
41 Bengal Street
Manchester
M4 6AF
0161 236 3303

Leeds
Clockwise, Yorkshire House
Greek Street, Leeds
LS1 5SH
0113 539 7965

www.buttress.net

Certified B Corporation

Project Title SIM CONFERENCE CENTRE
Client SCIENCE MUSEUM GROUP
Location MANCHESTER

Drawing ref Existing Site Plan

Date 14/12/2024 17:19:58
Scale As indicated
Checker AS
Size A1
Job No: 9657
Status S4 Suitable for Stage Approval

Project	Origin	Volume	Level	Type	Role	Number	Rev
SMGCON	BUT	SI	XX	DR	A	01001	