




existing Oldham St elevation

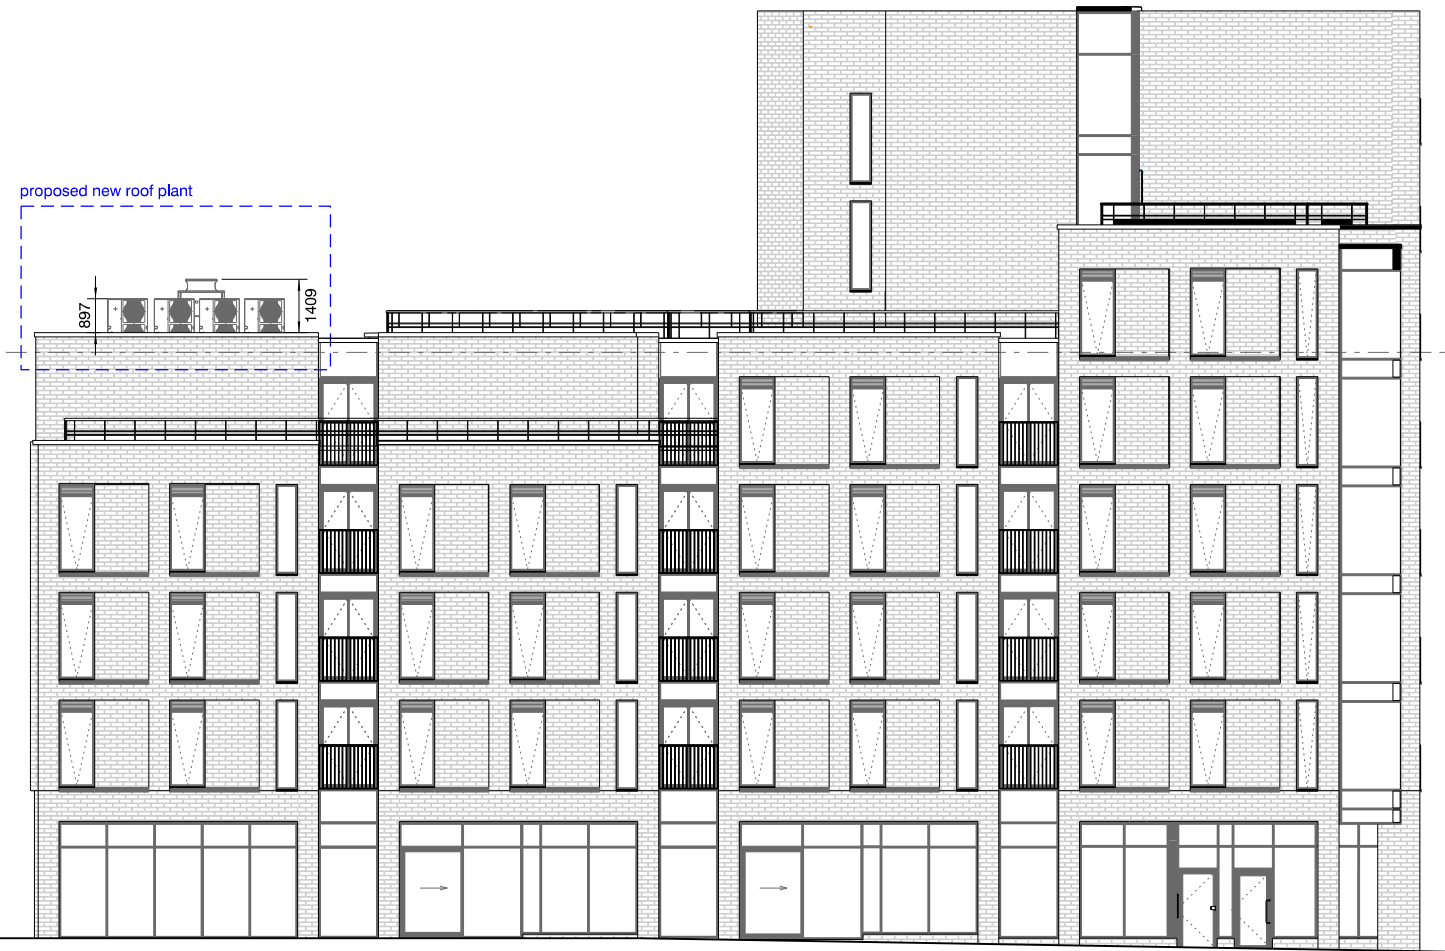

proposed Oldham St elevation

revision:	date:	note:
P01	2025.11.04	planning issue
P02	2025.11.07	revised
P03	2026.01.16	revised following planning officer's comments on 2026.01.15

project
Oldham Street, Manchester

job no.
7708

title
existing & proposed Oldham St elevation

scale
1:200 @ A3

drawing no.
7708-al(05)120

stephenson hamilton risley
STUDIO

3 riverside mews
4 commercial street
manchester, M15 4RQ
www.shr.studio
email@shr.studio
0161 832 0244