
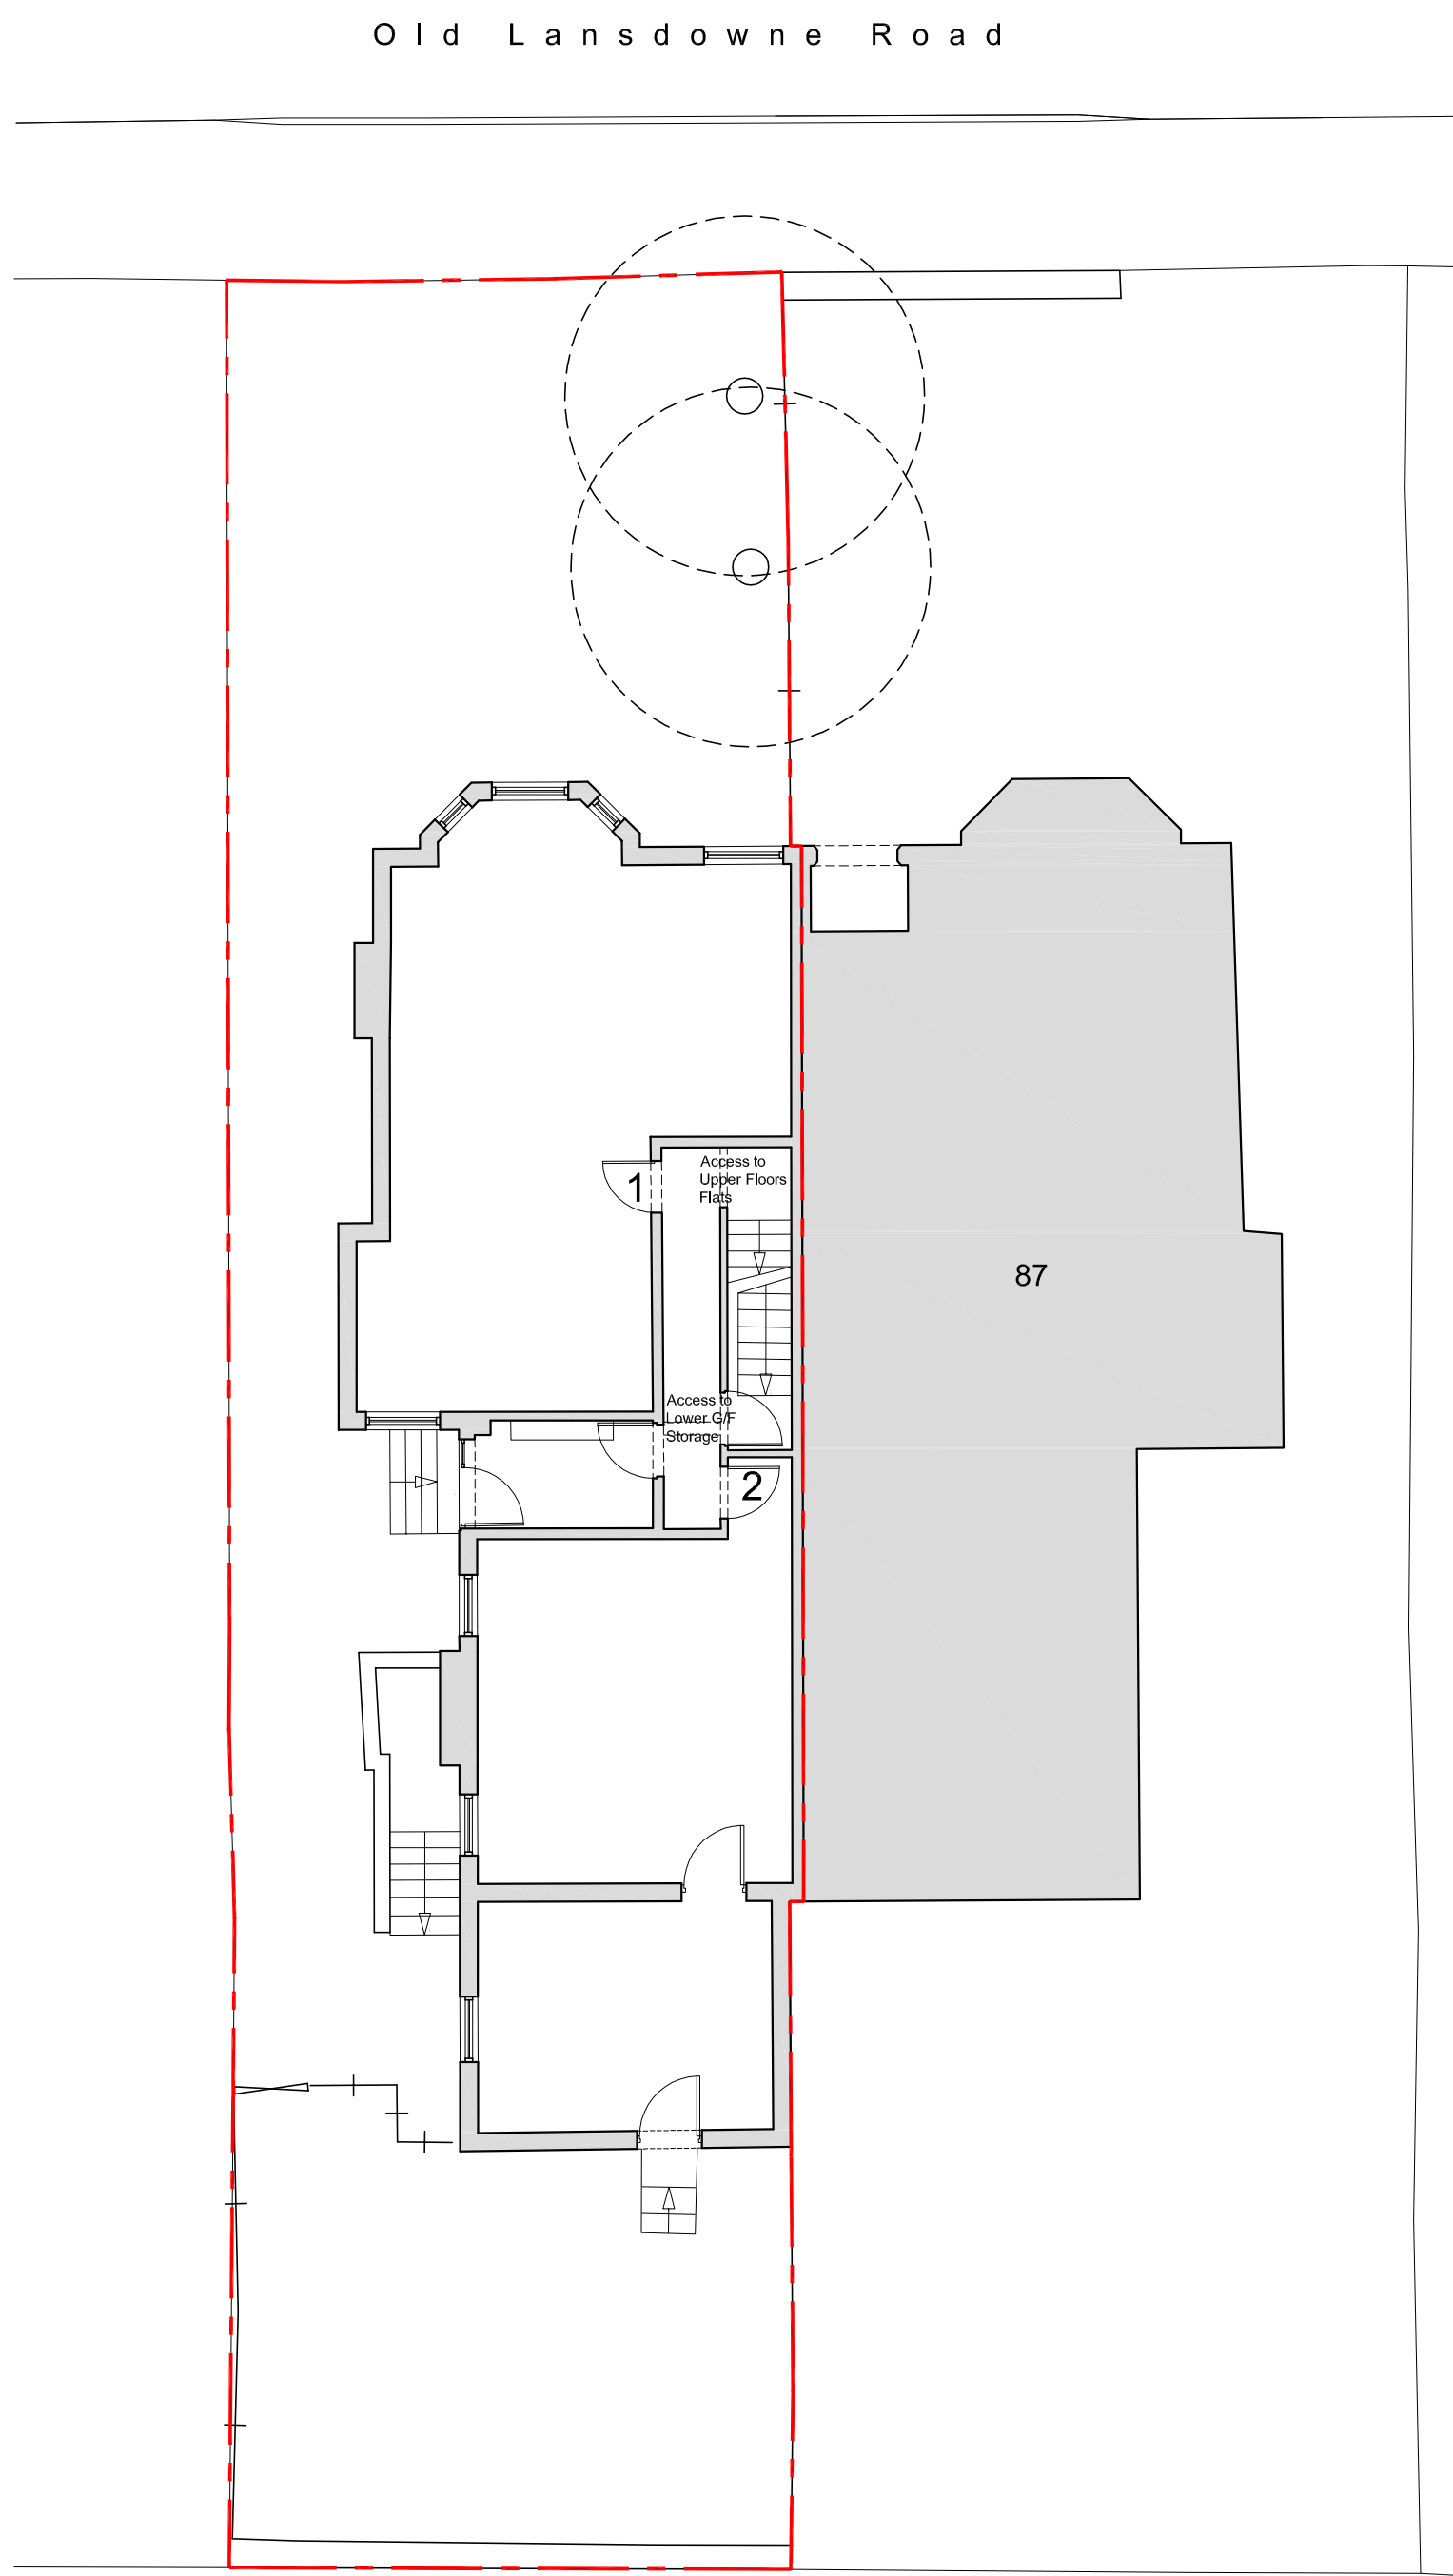
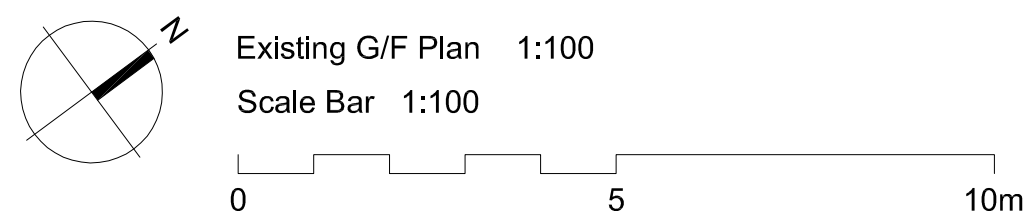


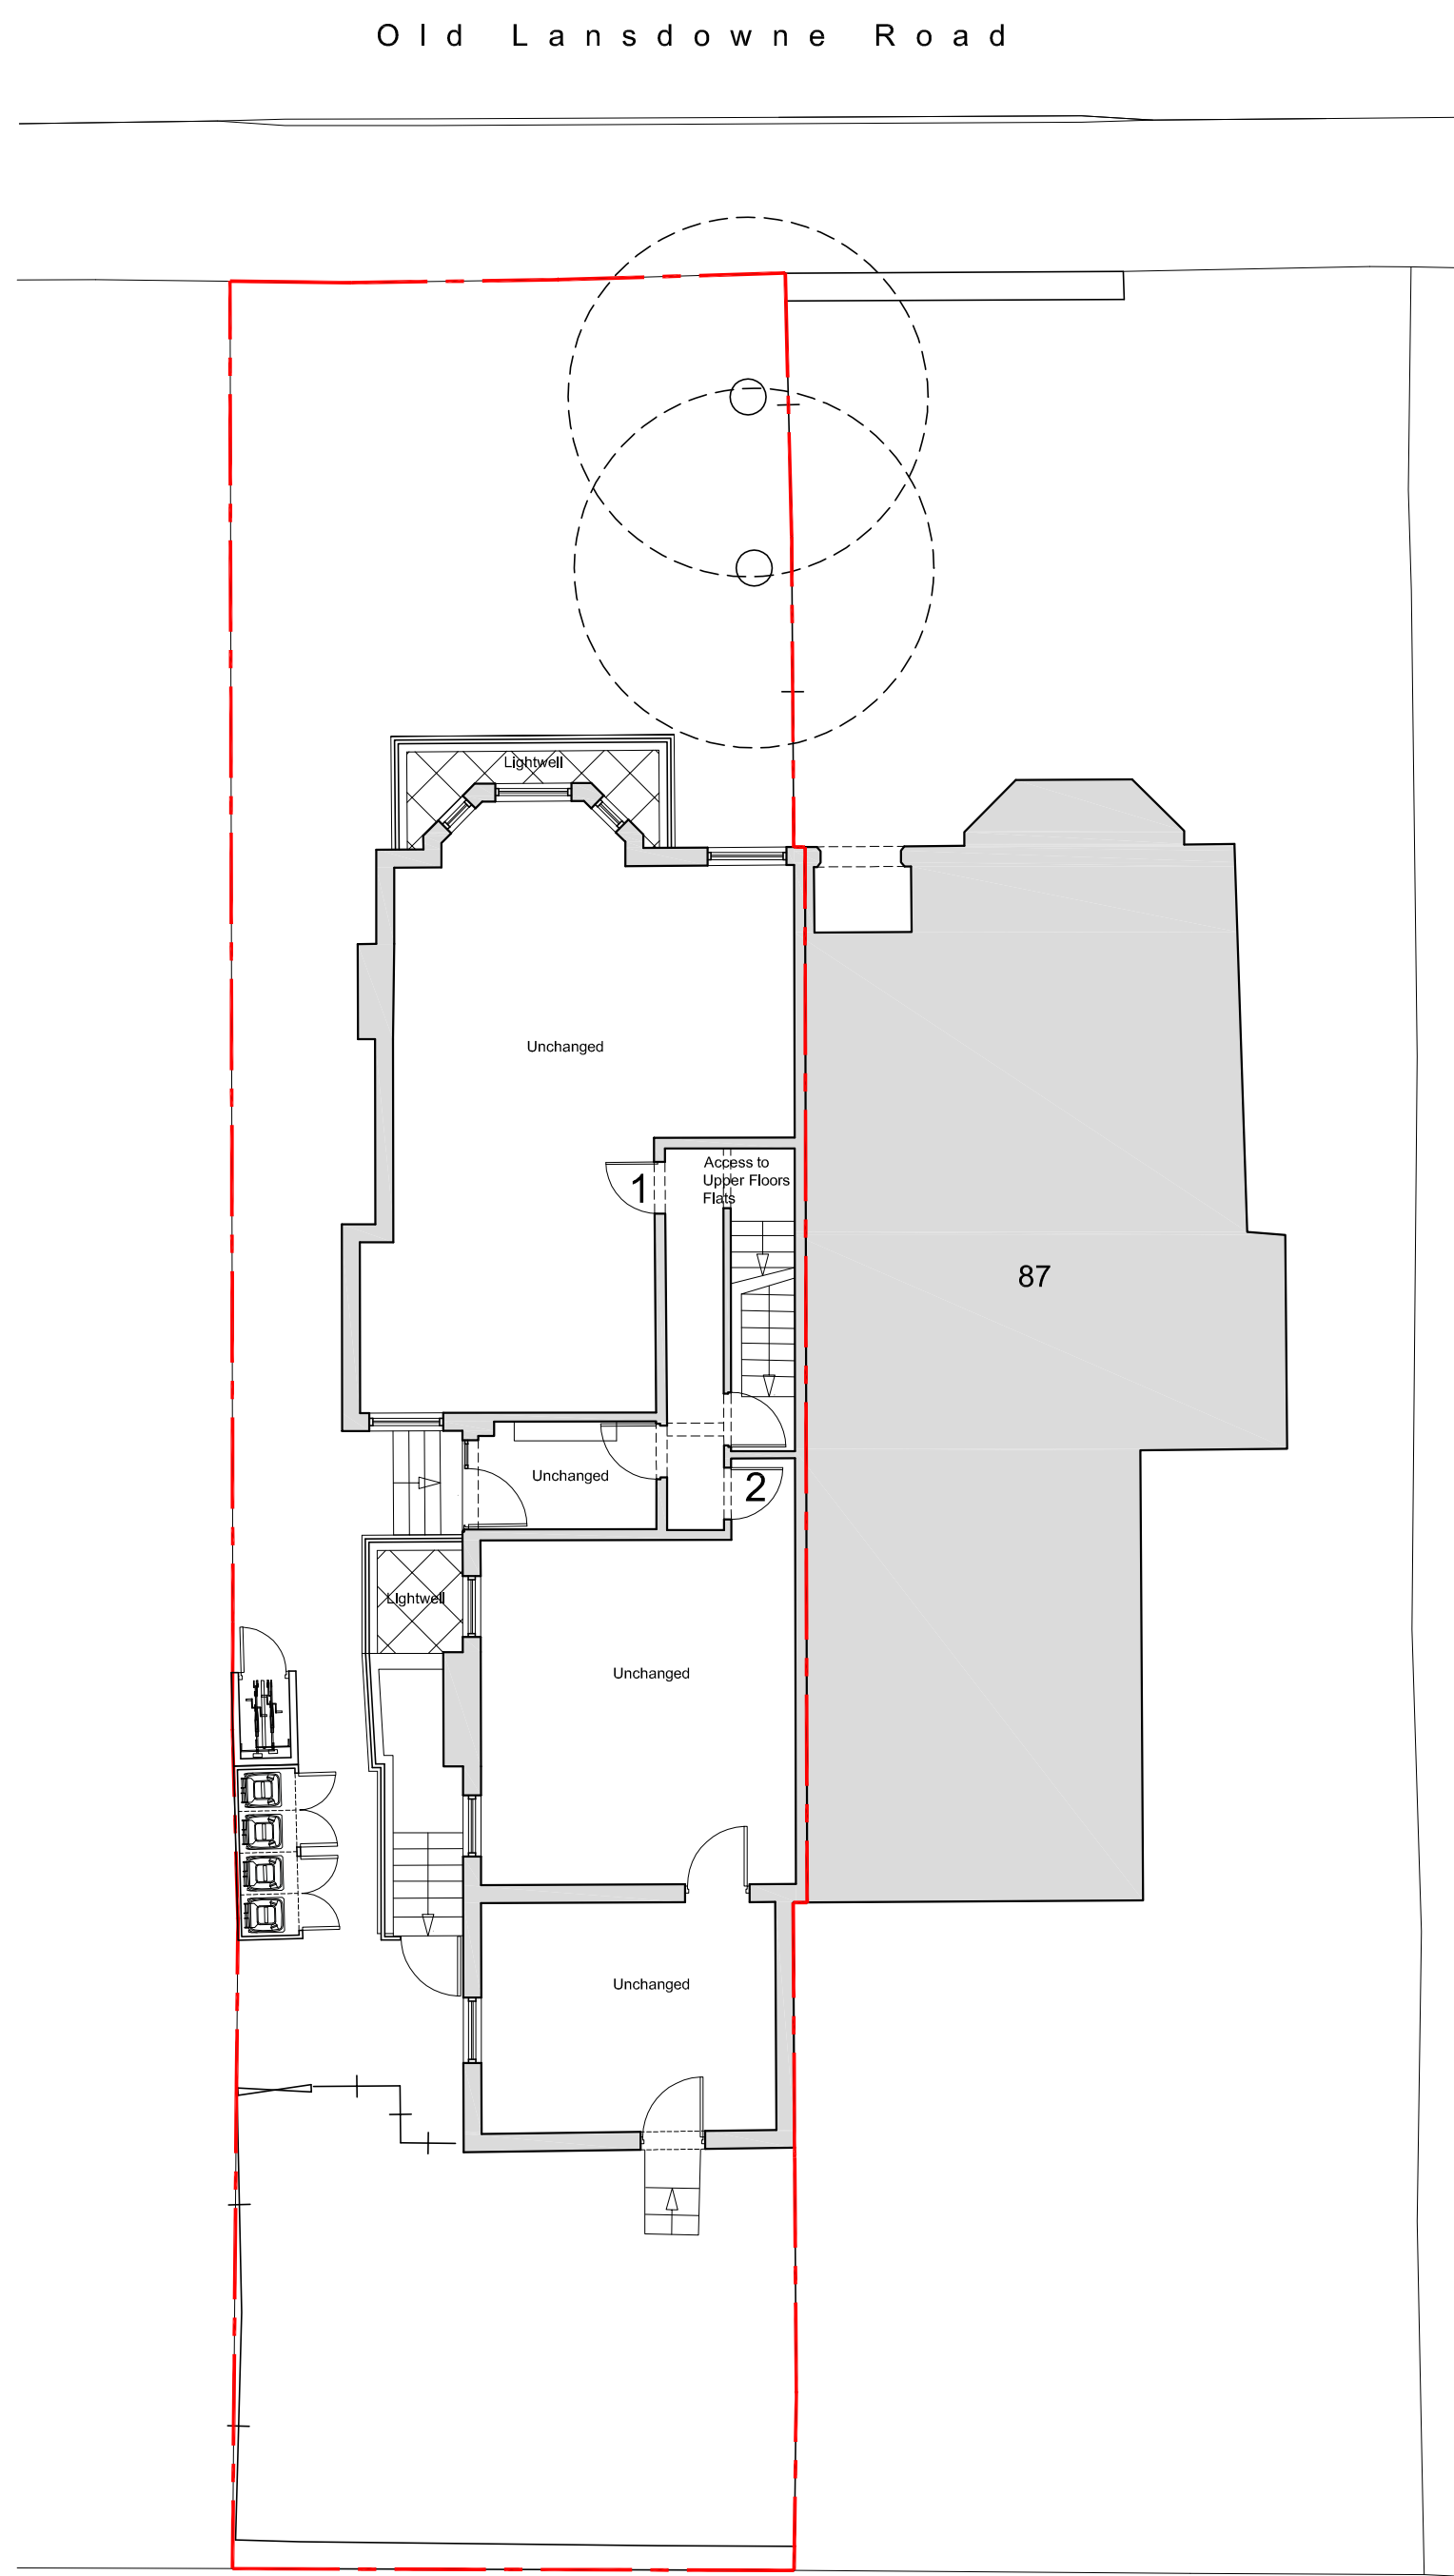

Proposed G/F Plan 1:100