





Architecture

Lewis & Hickey Ltd
1 St. Bernard's Row
Edinburgh, EH4 1HW
0131 343 6222
edinburgh@lewishickey.com

Edinburgh | Guildford | London | Manchester | Nottingham

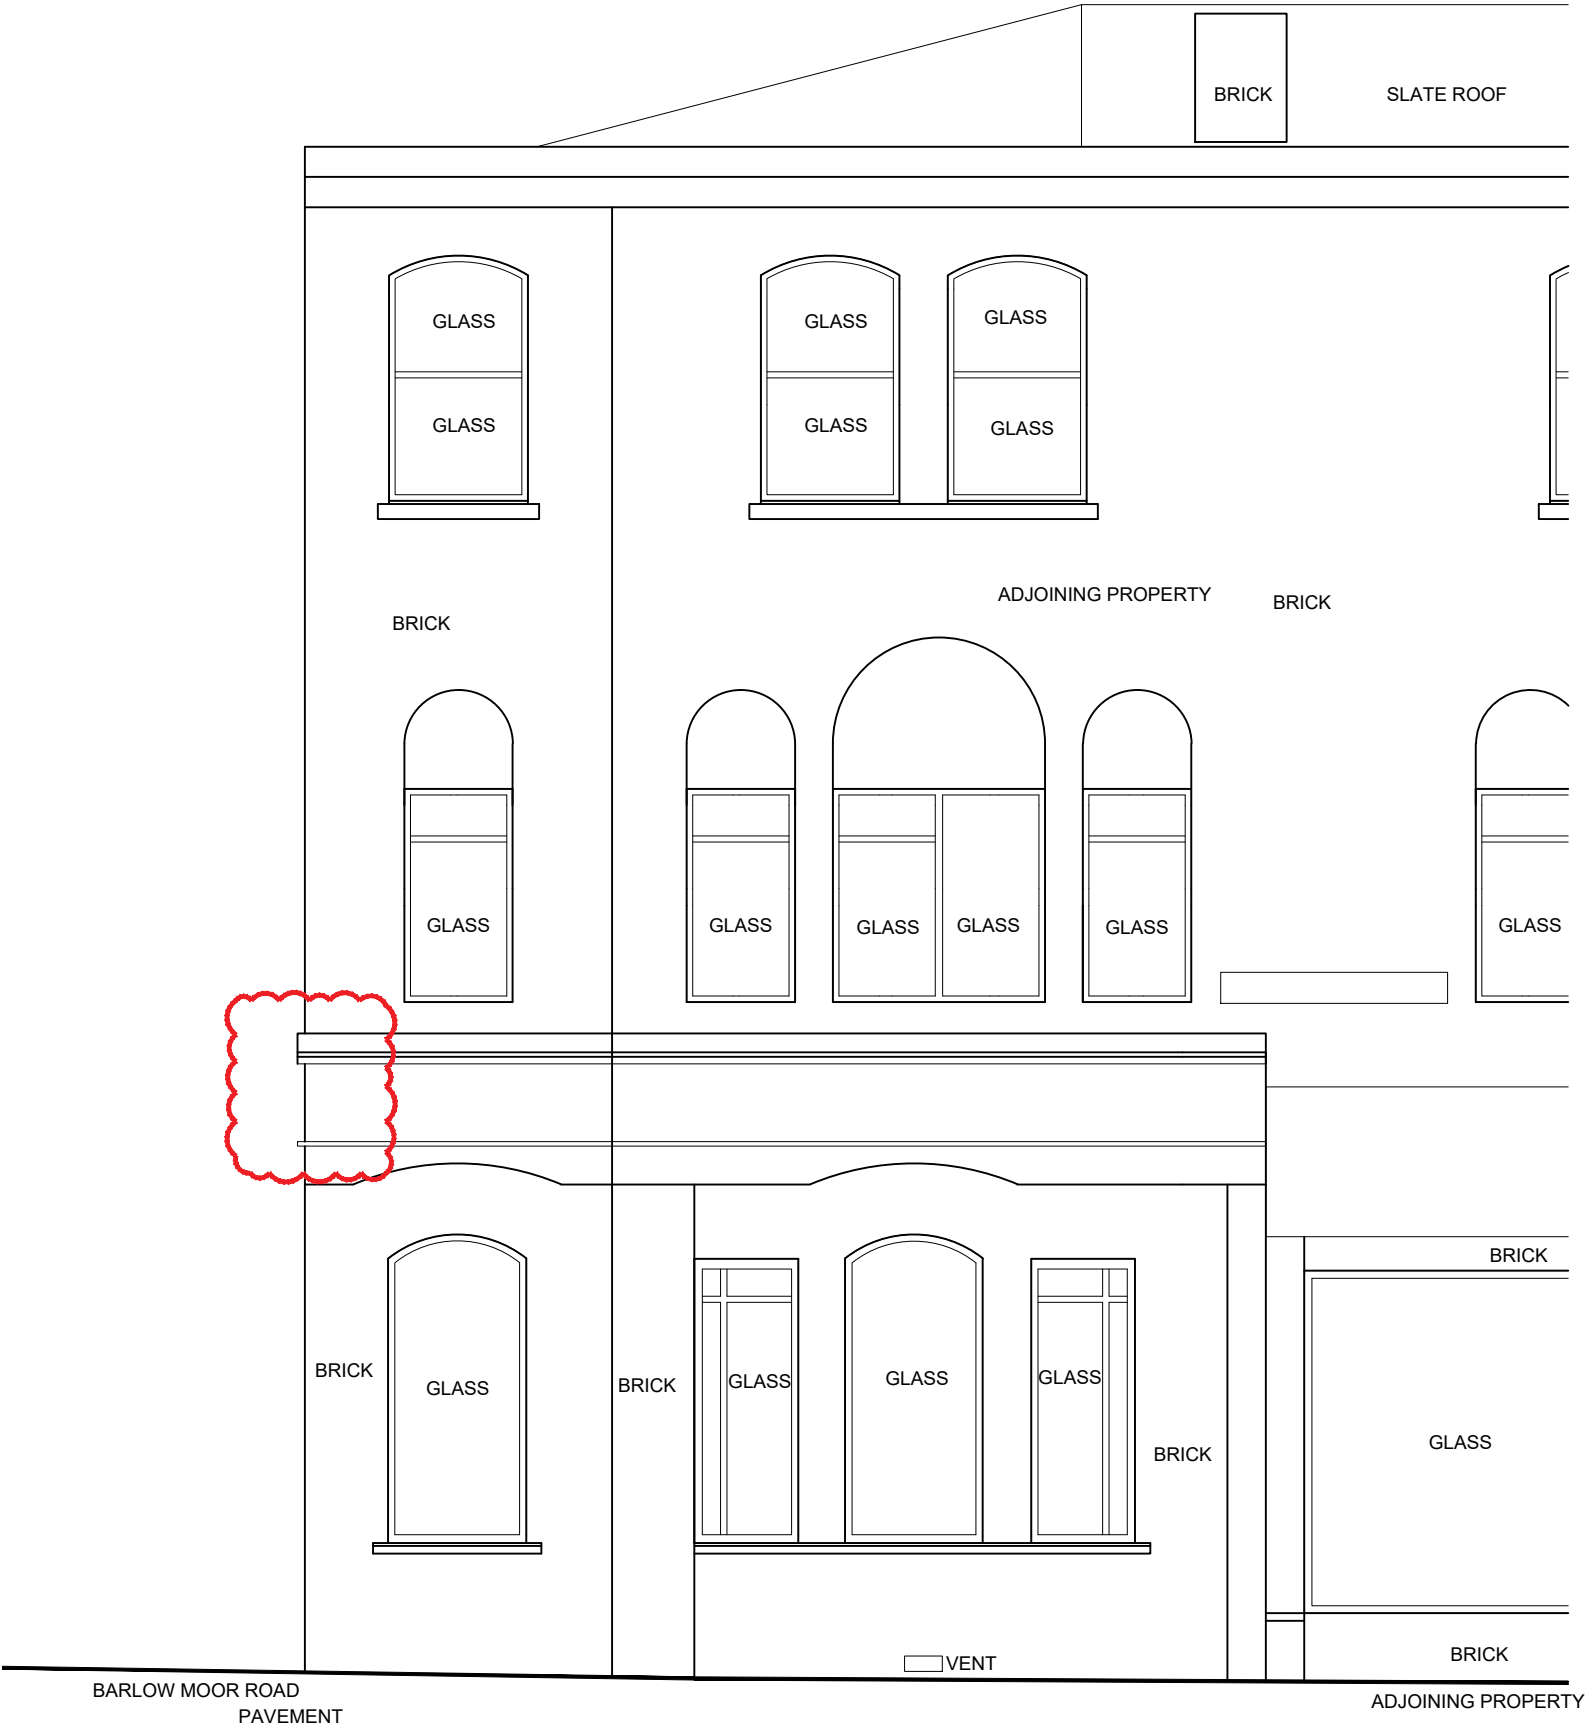

PROPOSED ELEVATION 2
WILBRAHAM ROAD

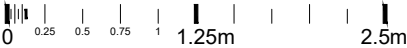

A 130326 Amended elevation missing lines as per PO Comments		KL	-	
rev	date	description	drawn	checked
address NW CHORLTON-CUM-HARDY 438 BARLOW MOOR ROAD MANCHESTER M21 0NW				
ref no. 10633		sortcode 010197		
description ELEVATION 2 AS PROPOSED CLOSURE: MIRA				
status				
IPMS1 -		sqm -		
IPMS2 -		sqm -		
scale 1:25	paper size A1	brand		
scale 1:50	paper size A3	brand		
drn KL	date 05/02/26	chk CL	date 27/02/26	brand
nw drawing number E7987-GA-E2				rev. A