© Darwent Architecture Ltd. This drawing must not be copied or reproduced without consent. Unless marked as such, this drawing should not be used for Tender or Construction purposes. Figured dimensions only are to be taken from this drawing.
Contractor to check all dimensions and levels on site prior to commencement and inform architect in writing of any inaccuracies to drawings. All contractors are to be responsible for taking and checking all dimensions relative to their work. All noted dimensions are in millimetres unless stated otherwise. To be read in conjunction with all other consultants' drawings, specifications and schedules. In the event of uncertainty, please consult the Architect.

Stanfords Planning Map Data

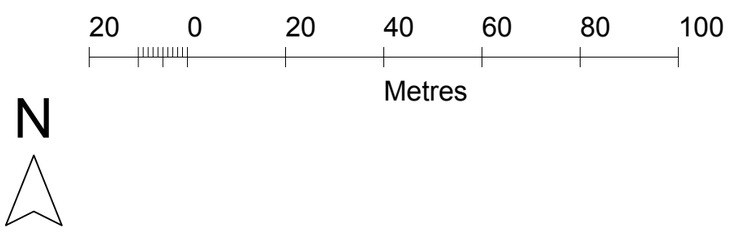

Production Date: 09 December 2025

Top Left: 381568.012 394271.672 Bottom Right: 381668.012 394171.672

© Crown copyright and database rights 2025 Ordnance Survey AC0000824000.

Reproduction in whole or in part is prohibited without the permission of Ordnance Survey

darwent architecture ltd ©

Trafalgar House, 5-7 High Lane, Chorlton-Cum-Hardy, Manchester, M21 9DJ
The Island, Castleton, Hope Valley, Derbyshire, S33 8WN
e info@darwentarchitecture.co.uk **w** www.darwentarchitecture.co.uk
Company number: 8246259

t (0161) 8813031
t (01433) 695560

PROJECT: 44 Manchester Road, Chorlton, Manchester, M21 9PH			
CLIENT: Julie and Duncan Struthers			
DWG. NO.: **526_ PL001**	**Location Plan**	REVISION: -	DRAWN BY: **AF**
DATE: February 2026	ISSUE: Planning Issue	SCALE: 1:1250@A3	

© COPYRIGHT DARWENT ARCHITECTURE LTD