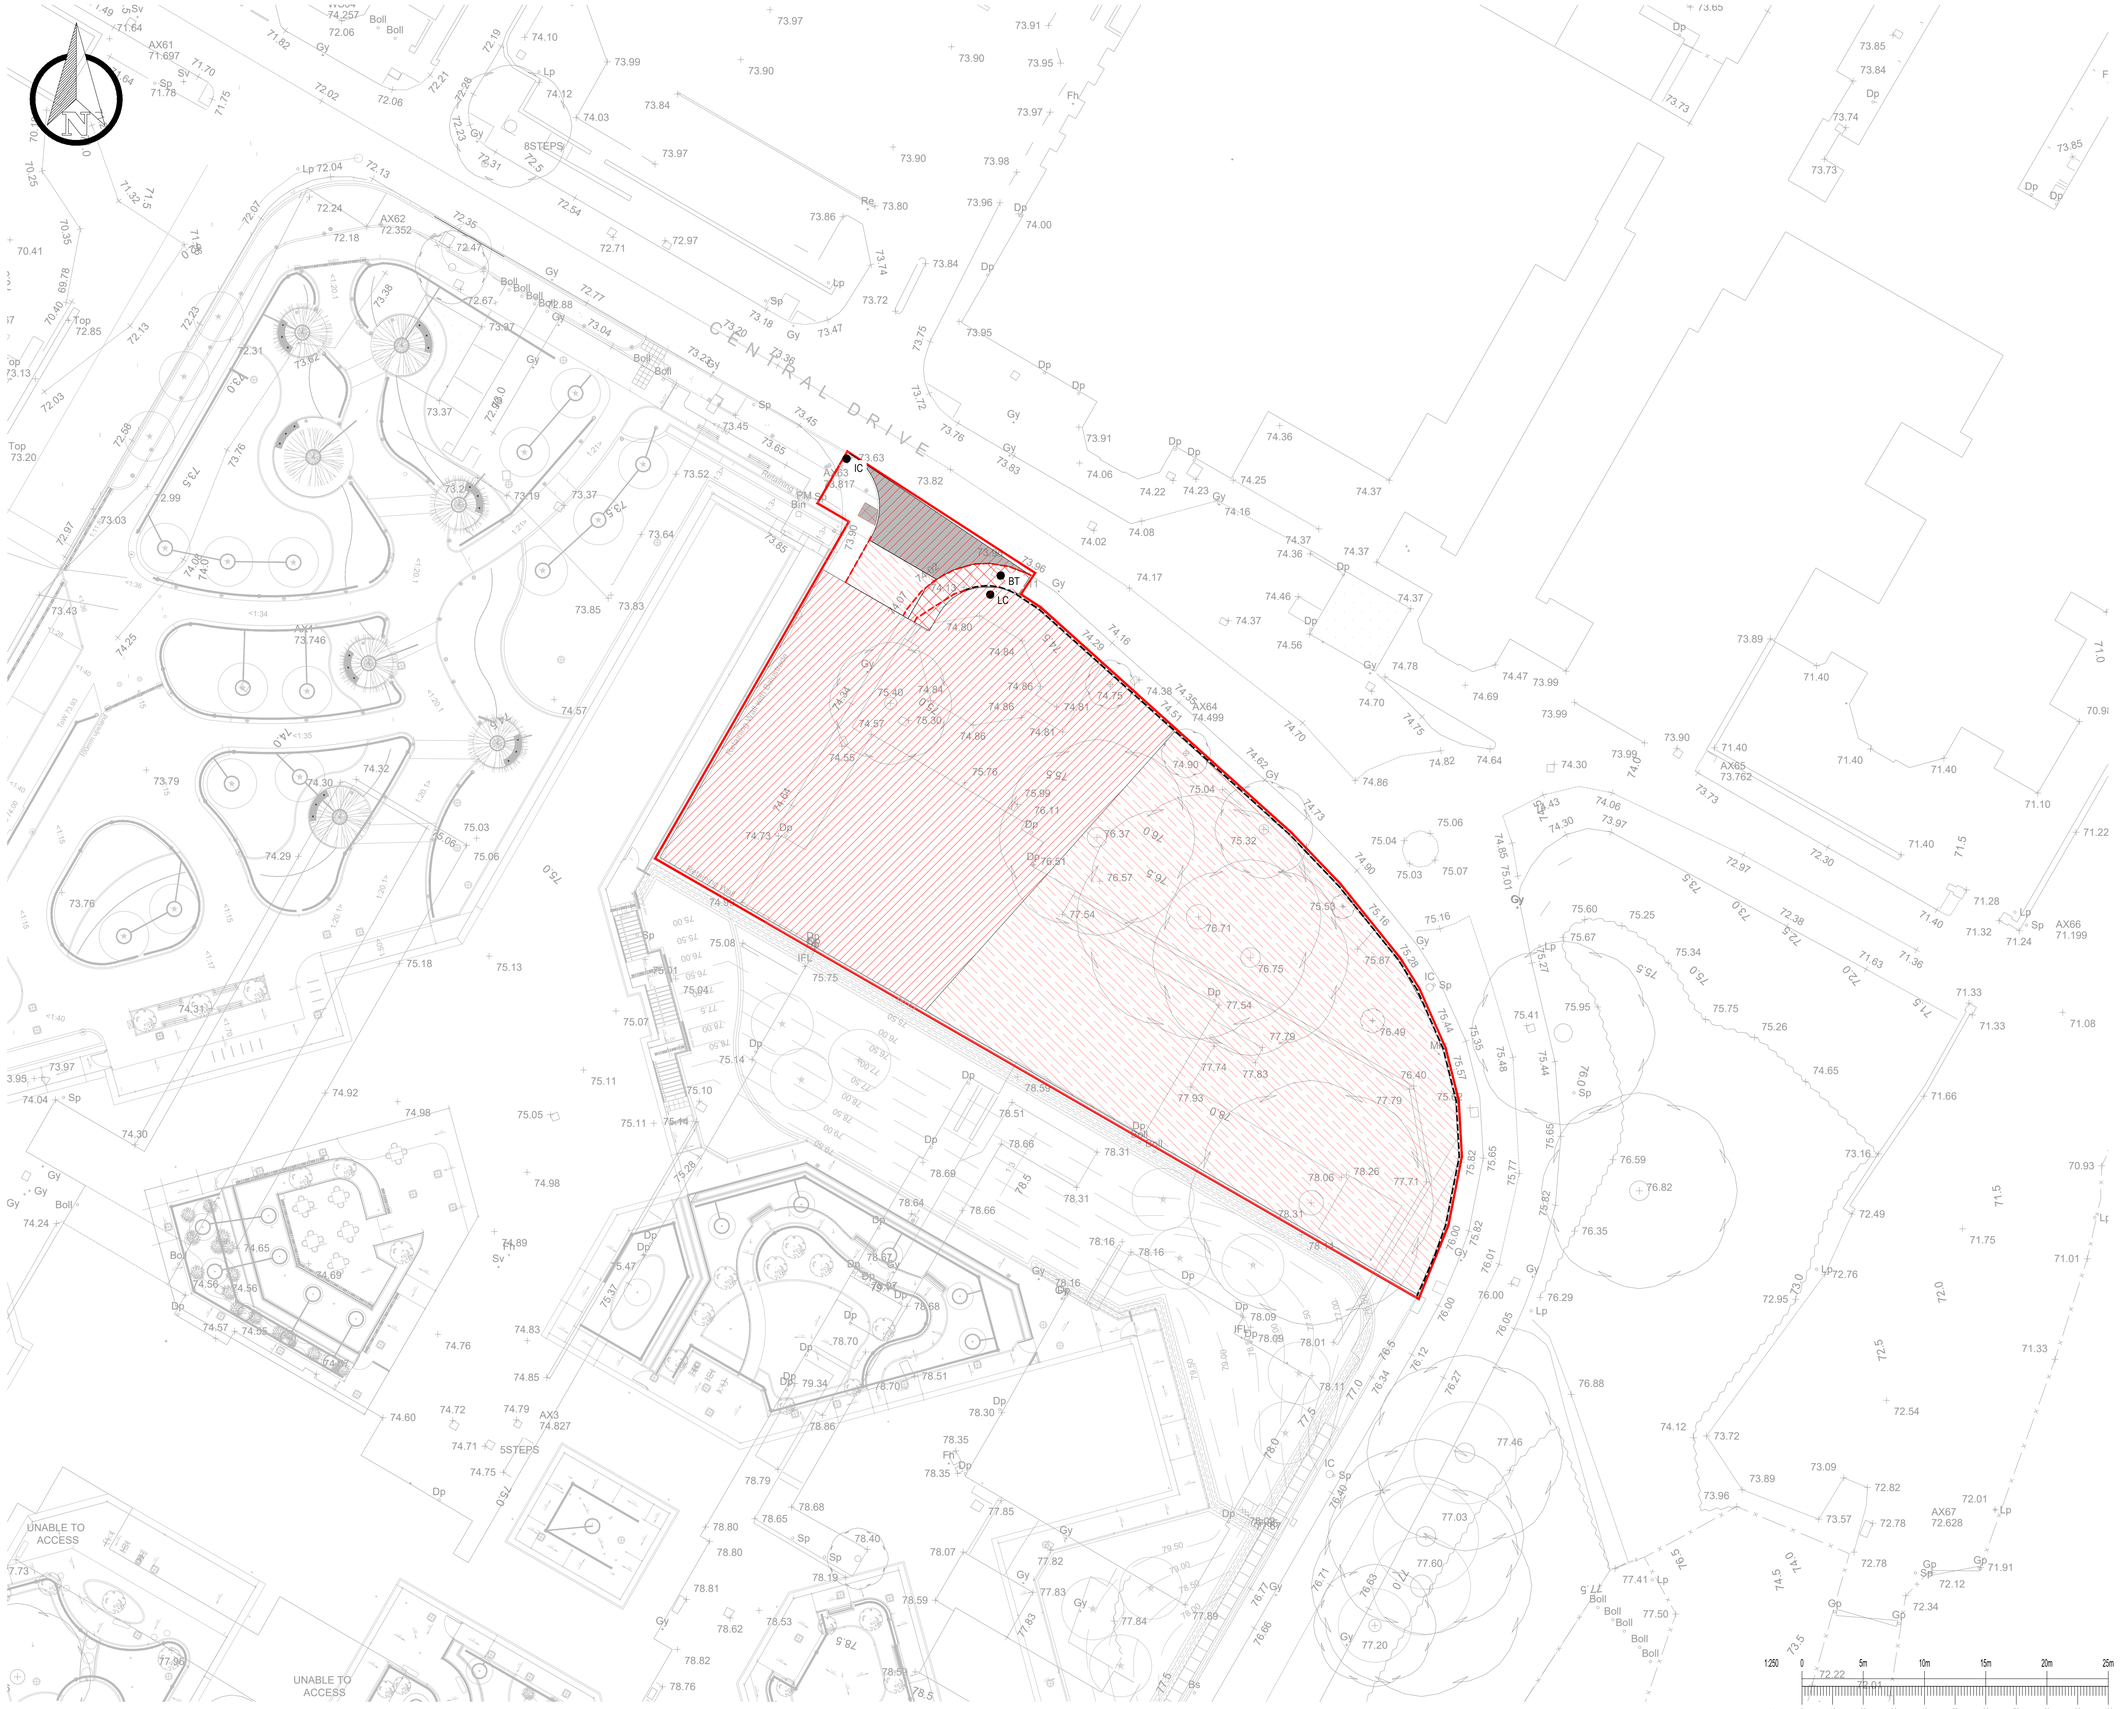


GENERAL NOTES:

1. THIS DRAWING IS TO BE READ IN CONJUNCTION WITH ALL RELEVANT ARCHITECTS AND ENGINEERS DRAWINGS AND SPECIFICATIONS.
2. DO NOT SCALE THIS DRAWING. ANY AMBIGUITIES, OMISSIONS AND ERRORS ON DRAWINGS SHALL BE BROUGHT TO THE ENGINEERS ATTENTION IMMEDIATELY. ALL DIMENSIONS MUST BE CHECKED / VERIFIED ON SITE.
3. ALL DIMENSIONS ARE IN METRES UNLESS NOTED OTHERWISE.
4. FOR GENERAL NOTES REFER TO DRAWING.

KEY

- SITE BOUNDARY
- KERBING TO BE BROKEN OUT
- EXISTING EDGING KERB TO BE RETAINED
- ITEM TO BE ADJUSTED TO SUIT PROPOSED FINISHED LEVELS;
  - IC - INSPECTION CHAMBER
  - LC - LIGHTING COLUMN
  - BT - BT ACCESS COVER
- PLANE OFF EXISTING CARRIAGEWAY SURFACE COURSE AND REMOVE TO TIP
- PLANE OFF EXISTING FOOTWAY / CYCLEWAY SURFACE COURSE AND REMOVE TO TIP
- BREAK OUT EXTENDED CARRIAGEWAY CONSTRUCTION AND REMOVE TO TIP
- BREAK OUT FULL DEPTH CARRIAGEWAY CONSTRUCTION AND REMOVE TO TIP
- BREAK OUT FULL DEPTH FOOTWAY CONSTRUCTION AND REMOVE TO TIP

Rev:	Description:	Date:	By:	Chkd:
P01	FIRST ISSUE	27/01/26	KS	HS

Curtins
Merchant Exchange 17-19 Whitworth Street West Manchester M1 5WG
0161 236 2394
manchester@curtins.com
www.curtins.com
Civils & Structures • Transport Planning • Environmental • Infrastructure • Geotechnical • Conservation & Heritage • Principal Designer
Birmingham • Bristol • Cambridge • Cardiff • Douglas • Dublin • Edinburgh • Glasgow • Kendal • Leeds • Liverpool • London • Manchester • Nottingham

Status: SUITABLE FOR INFORMATION — S2

Project: NMGH - WP14 TEMPORARY CARPARK

Drg Title: SITE CLEARANCE

Drawn By	Designed By	Checked By
JC	JC	HS
	Date: 27/01/2026	Scales @ A1: 1:250

Project No - Originator - Function - Spatial - Form - Discipline - Number: 075805 - CUR - WP14 - XX - D - C - 95002

Revision: P01

\\ma-fs-1\Projects\075001 - 075500\075805 - NMGH Enabling Works 2023\S1 - WP14 Temporary Car Park\04-Production\4A-Models-Drawings\CAD\[S2]