GROSVENOR | 4TH FLOOR SHIP CANAL HOUSE, MANCHESTER

JOINERY LOCATIONS

This drawing is the property of Bluesky Design Interiors Limited and must not be copied or otherwise reproduced. All dimensions must be checked on site before commencing work. This drawing was produced using AutoCAD 2025.

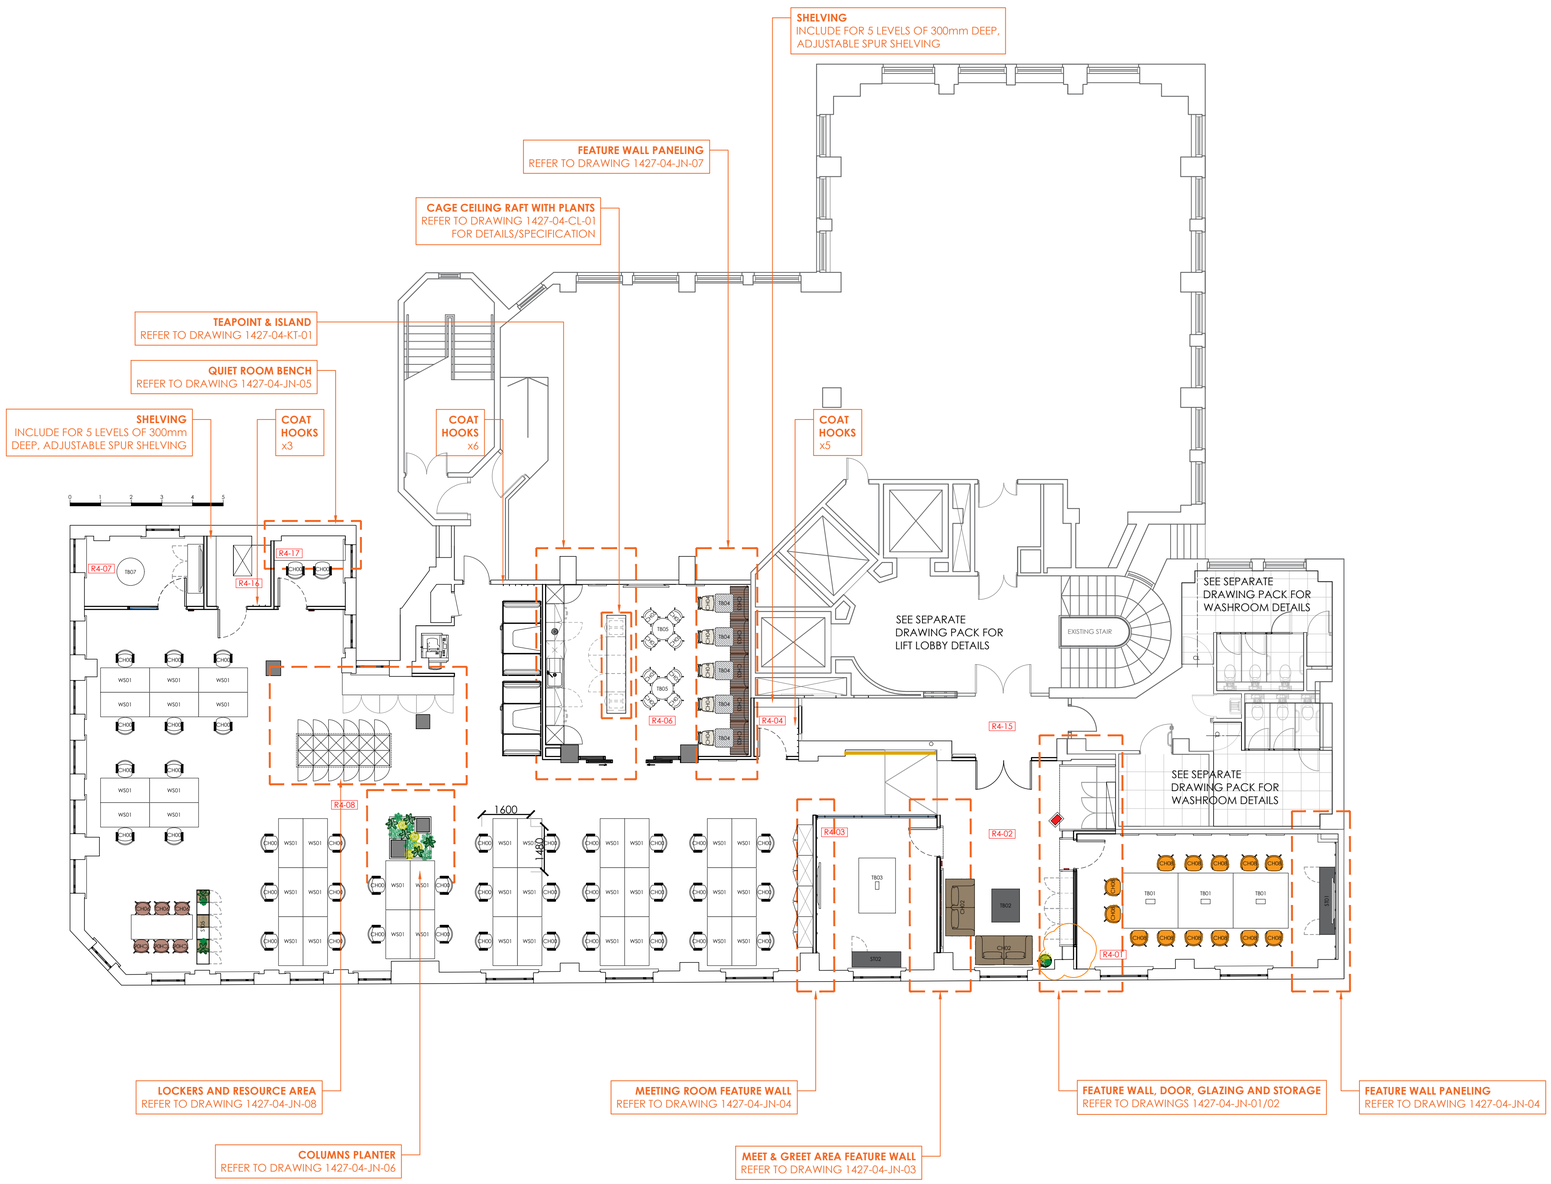

Rev	Date	Description	By
E	10.11.25	Boxing out omitted following heritage comments	HEK
D	06.10.25	Area amended to suit Litchfield requirements	CRH
C	26.09.25	Area amended to suit Litchfield requirements	CRH
B	07.09.25	Joinery descriptions indicated	HEK
A	27.6.25	FIRST FULL ISSUE FOR COMMENT	FLC

Client	**GROSVENOR**
Project	**4TH FLOOR SUITE**
Address	**SHIP CANAL HOUSE**
Drawing Title	**JOINERY LOCATIONS**

Date **26.06.2025** Scale **1:100 @ A1** By **FLC**

Drawing No **1427-04-JL-01(E)**

Status **FOR COMMENT**

bluesky Design
INTERIORS LIMITED

Studio 1 | 169 High Street
Boston Spa | Leeds | LS23 6BH
01937 845 399
www.blueskydesigninteriors.co.uk