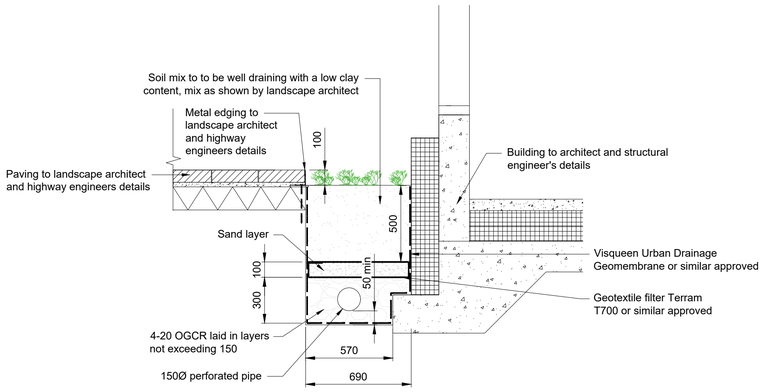
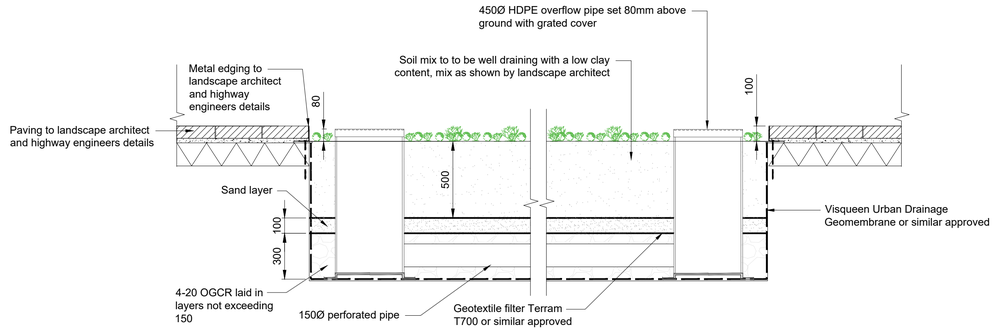


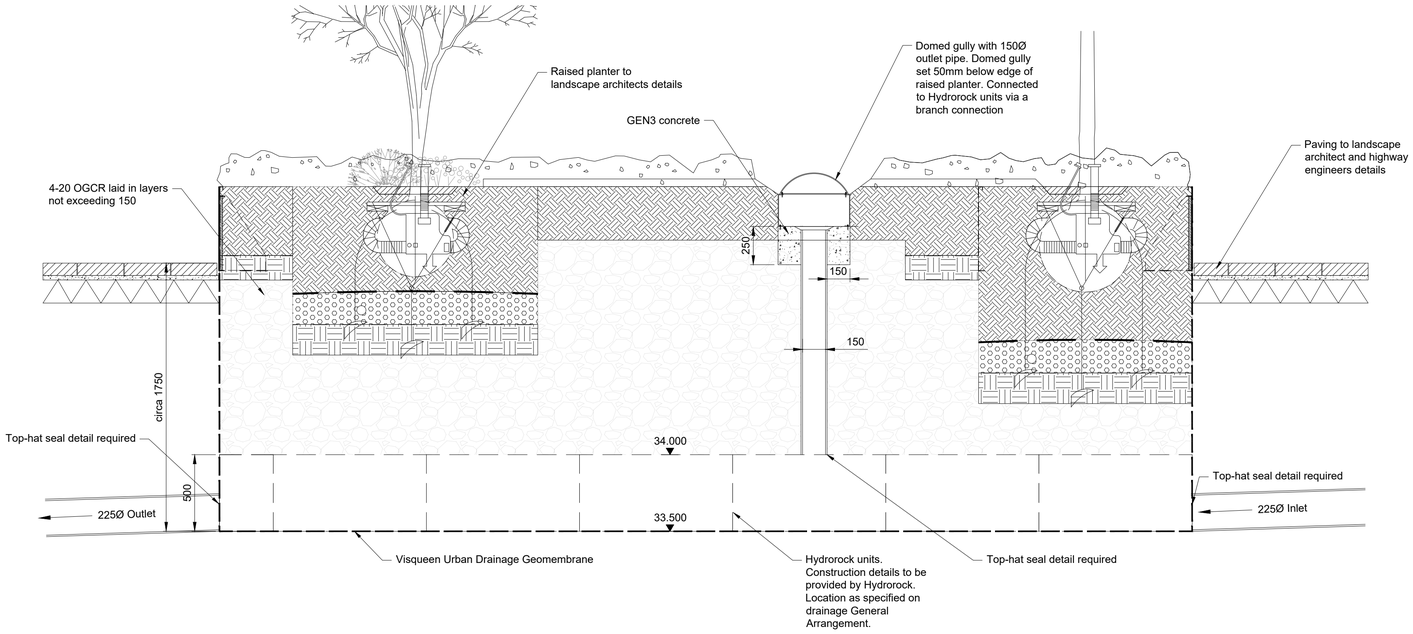

## Rain Garden Cross Section

Scale 1:20




## Rain Garden Long Section

Scale 1:20




## Hydrorock Raised Planter Detail

Scale 1:20

1:20 0 1m 2m

### Notes

1. Do not measure from this drawing.
2. Drawing measurements in millimetres unless stated otherwise
3. Levels in metres above ordnance datum (mAOD).
4. Proposed drainage designed in accordance with Building Regulations Part H and Sewerage Sector Guidance (SSG) Appendix C.

### Key to symbols

### Reference drawings

CASICD-MMD-XX-XX-DR-D-100000 - Drainage Masterplan
CASICD-MMD-XX-XX-DR-D-100010 - Typical Drainage Details Sheet 1 of 6
CASICD-MMD-XX-XX-DR-D-100011 - Typical Drainage Details Sheet 2 of 6
CASICD-MMD-XX-XX-DR-D-100012 - Typical Drainage Details Sheet 3 of 6
CASICD-MMD-XX-XX-DR-D-100013 - Typical Drainage Details Sheet 4 of 6
CASICD-MMD-XX-XX-DR-D-100014 - Typical Drainage Details Sheet 5 of 6

| Rev | Date | Drawn | Description | Ch'k'd | App'd |
|---|---|---|---|---|---|
| P02 | 16/12/2025 | JLW | Issued for IHP Comment | AP | AS |
| P01 | 20/10/2023 | TAF | RIBA Stage 3 Issue | AS | JH |

Status Stamp

PRELIMINARY


MOTT MACDONALD

Mott MacDonald
4th Floor, Derwent House
150 Arundell Gate
Sheffield, S1 2JY
United Kingdom
T +44 (0)114 236 1242
F +44 (0)114 272 4699
W www.mottmac.com


Client

The Christie NHS Foundation Trust

Title

The Christie Advanced Scanning & Imaging Centre Development
Typical Drainage Details
Sheet 6 of 6

| | | | | | |
|---|---|---|---|---|---|
| Designed | T Fundira | TAF | Eng check | A Sims | AS |
| Drawn | L Shipley | LS | Coordination | C Smith | CS |
| Dwg check | A Sims | AS | Approved | J Heeds | JH |

| MMD Project Number | Scale at A1 | Security |
|---|---|---|
| 100114293 | 1:20 | STD |

| Suitability Description | Suit. Code |
|---|---|
| Suitable for Review and Comment | S3 |

| Drawing Number | Revision |
|---|---|
| CASICD-MMD-XX-XX-DR-D-100015 | P02 |


© Mott MacDonald Limited

This document is issued for the party which commissioned it and for specific purposes connected with the captioned project only. It should not be relied upon by any other party or used for any other purpose.
We accept no responsibility for the consequences of this document being relied upon by any other party, or being used for any other purpose, or containing any error or omission which is due to an error or omission in data supplied to us by other parties.