



SITE LOCATION
(SCALE 1:50000)

Ordnance Survey map extract based upon Landranger map series with the permission of the controller of His Majesty's Stationery Office Licence No. AC0000832267 Crown copyright.

0 500 1000 1500 2000 2500m
1:50000

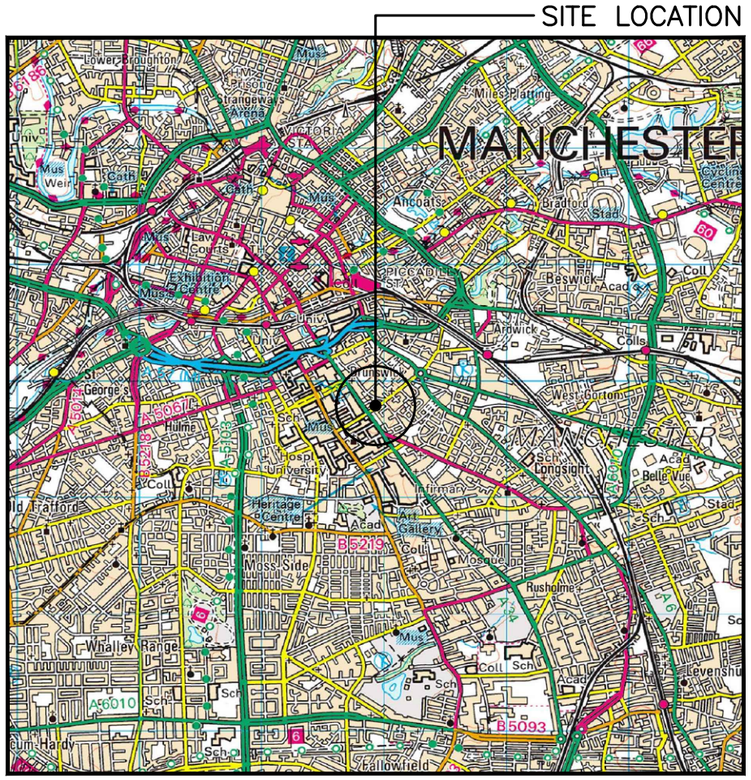

SITE PHOTOGRAPH

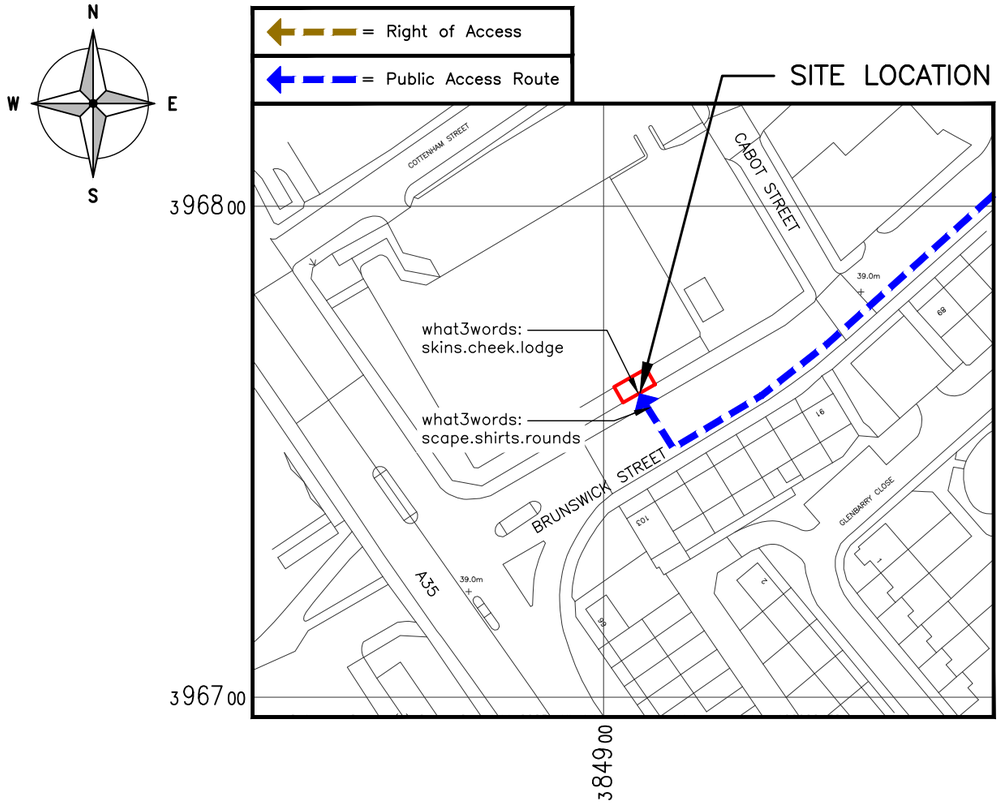

DETAILED SITE LOCATION
(SCALE 1:1250)

Based upon Ordnance Survey map extract with the permission of the controller of His Majesty's Stationery Office Licence No. 0100022432 Crown copyright.

0 12.5 25 37.5 50 62.5m
1:1250

ALL DIMENSIONS ARE IN mm UNLESS NOTED OTHERWISE

N.G.R	E: 384907	N: 396762	

DIRECTIONS TO SITE:
HEAD EAST ON M60. AT JUNCTION 24 USE THE LEFT LANE TO TAKE THE A57/M67 EXIT TO M'CR CITY CENTRE/DENTON/HYDE/SHEFFIELD. THEN USE THE LEFT LANE TO TAKE THE SLIP ROAD ONTO MANCHESTER RD/A57. AT THE ROUNDABOUT TAKE THE 1ST EXIT ONTO BRUNSWICK ST, THE SITE WILL BE LOCATED ON THE RIGHT HAND SIDE NEAR THE FOOTPATH.

SURROUNDING AREA IS:
COMMERCIAL/RESIDENTIAL

DISTANCE TO PUBLIC HIGHWAY APPROX:
3.0m

REV	MODIFICATION	BY	CH	DATE
A	PLANNING ISSUE	MV	MG	12.09.25

WHP Telecoms Ltd
Faraday Court
401 Faraday Street
Birchwood Park
Warrington WA3 6GA
Tel: 01925 424100 Fax: 01925 424101
e-mail: info@whptelecoms.com

cornerstone

Cell Name	Opt.
BRUNSWICK STREET	–

Cell ID No

CSID	– VF	✓ TEF
302866	27710	88909
Project No.	– TM Cell ID	– N/A
–	–	–

Site Address / Contact Details

UPPER BROOK NORTH
BRUNSWICK STREET
MANCHESTER
LANCASHIRE
M13 9SR

Drawing Title: SITE LOCATION MAPS

Purpose of issue: PLANNING — Dwg Rev: 1A

Drawing Number: 100

Surveyed By:	Original Sheet Size:	Pack Issue:
AS	A3	1A

Drawn:	Date:	Checked:	Date:
MV	12.09.25	MG	12.09.25