
PROPOSED ELEVATION – 1% SCALE

12 PICCADILLY

GLOBAL STREET ART.™

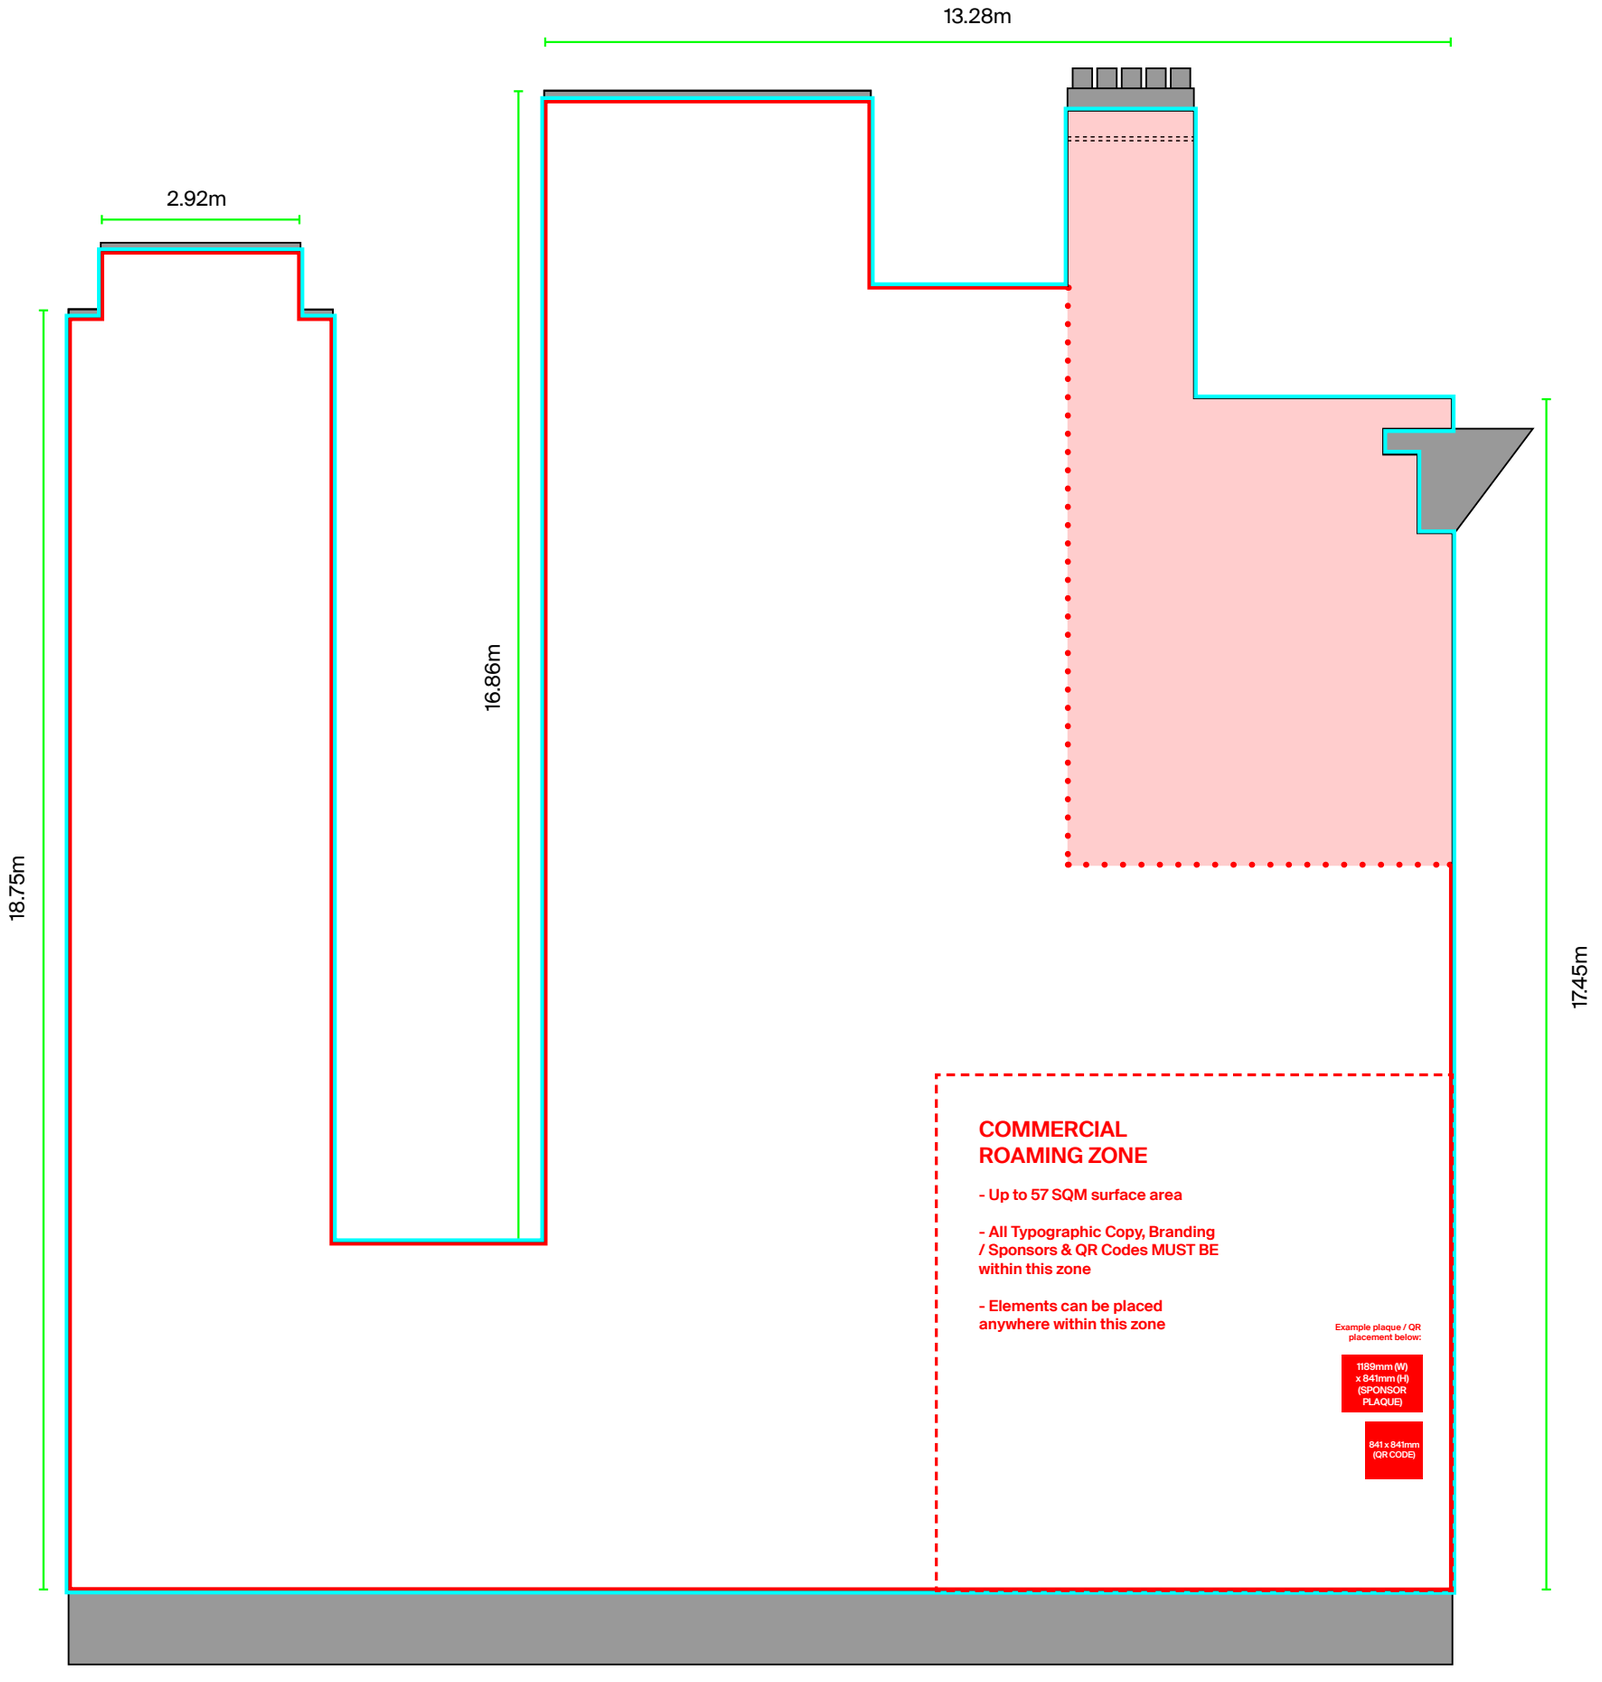

KEY: Demised Area | Application Area | Protected Stone Area | VOID AREA, can not be painted

12 Piccadilly, Manchester M1 3AN

Meters 1 2 3 4

V1PA

1:100 SCALE