




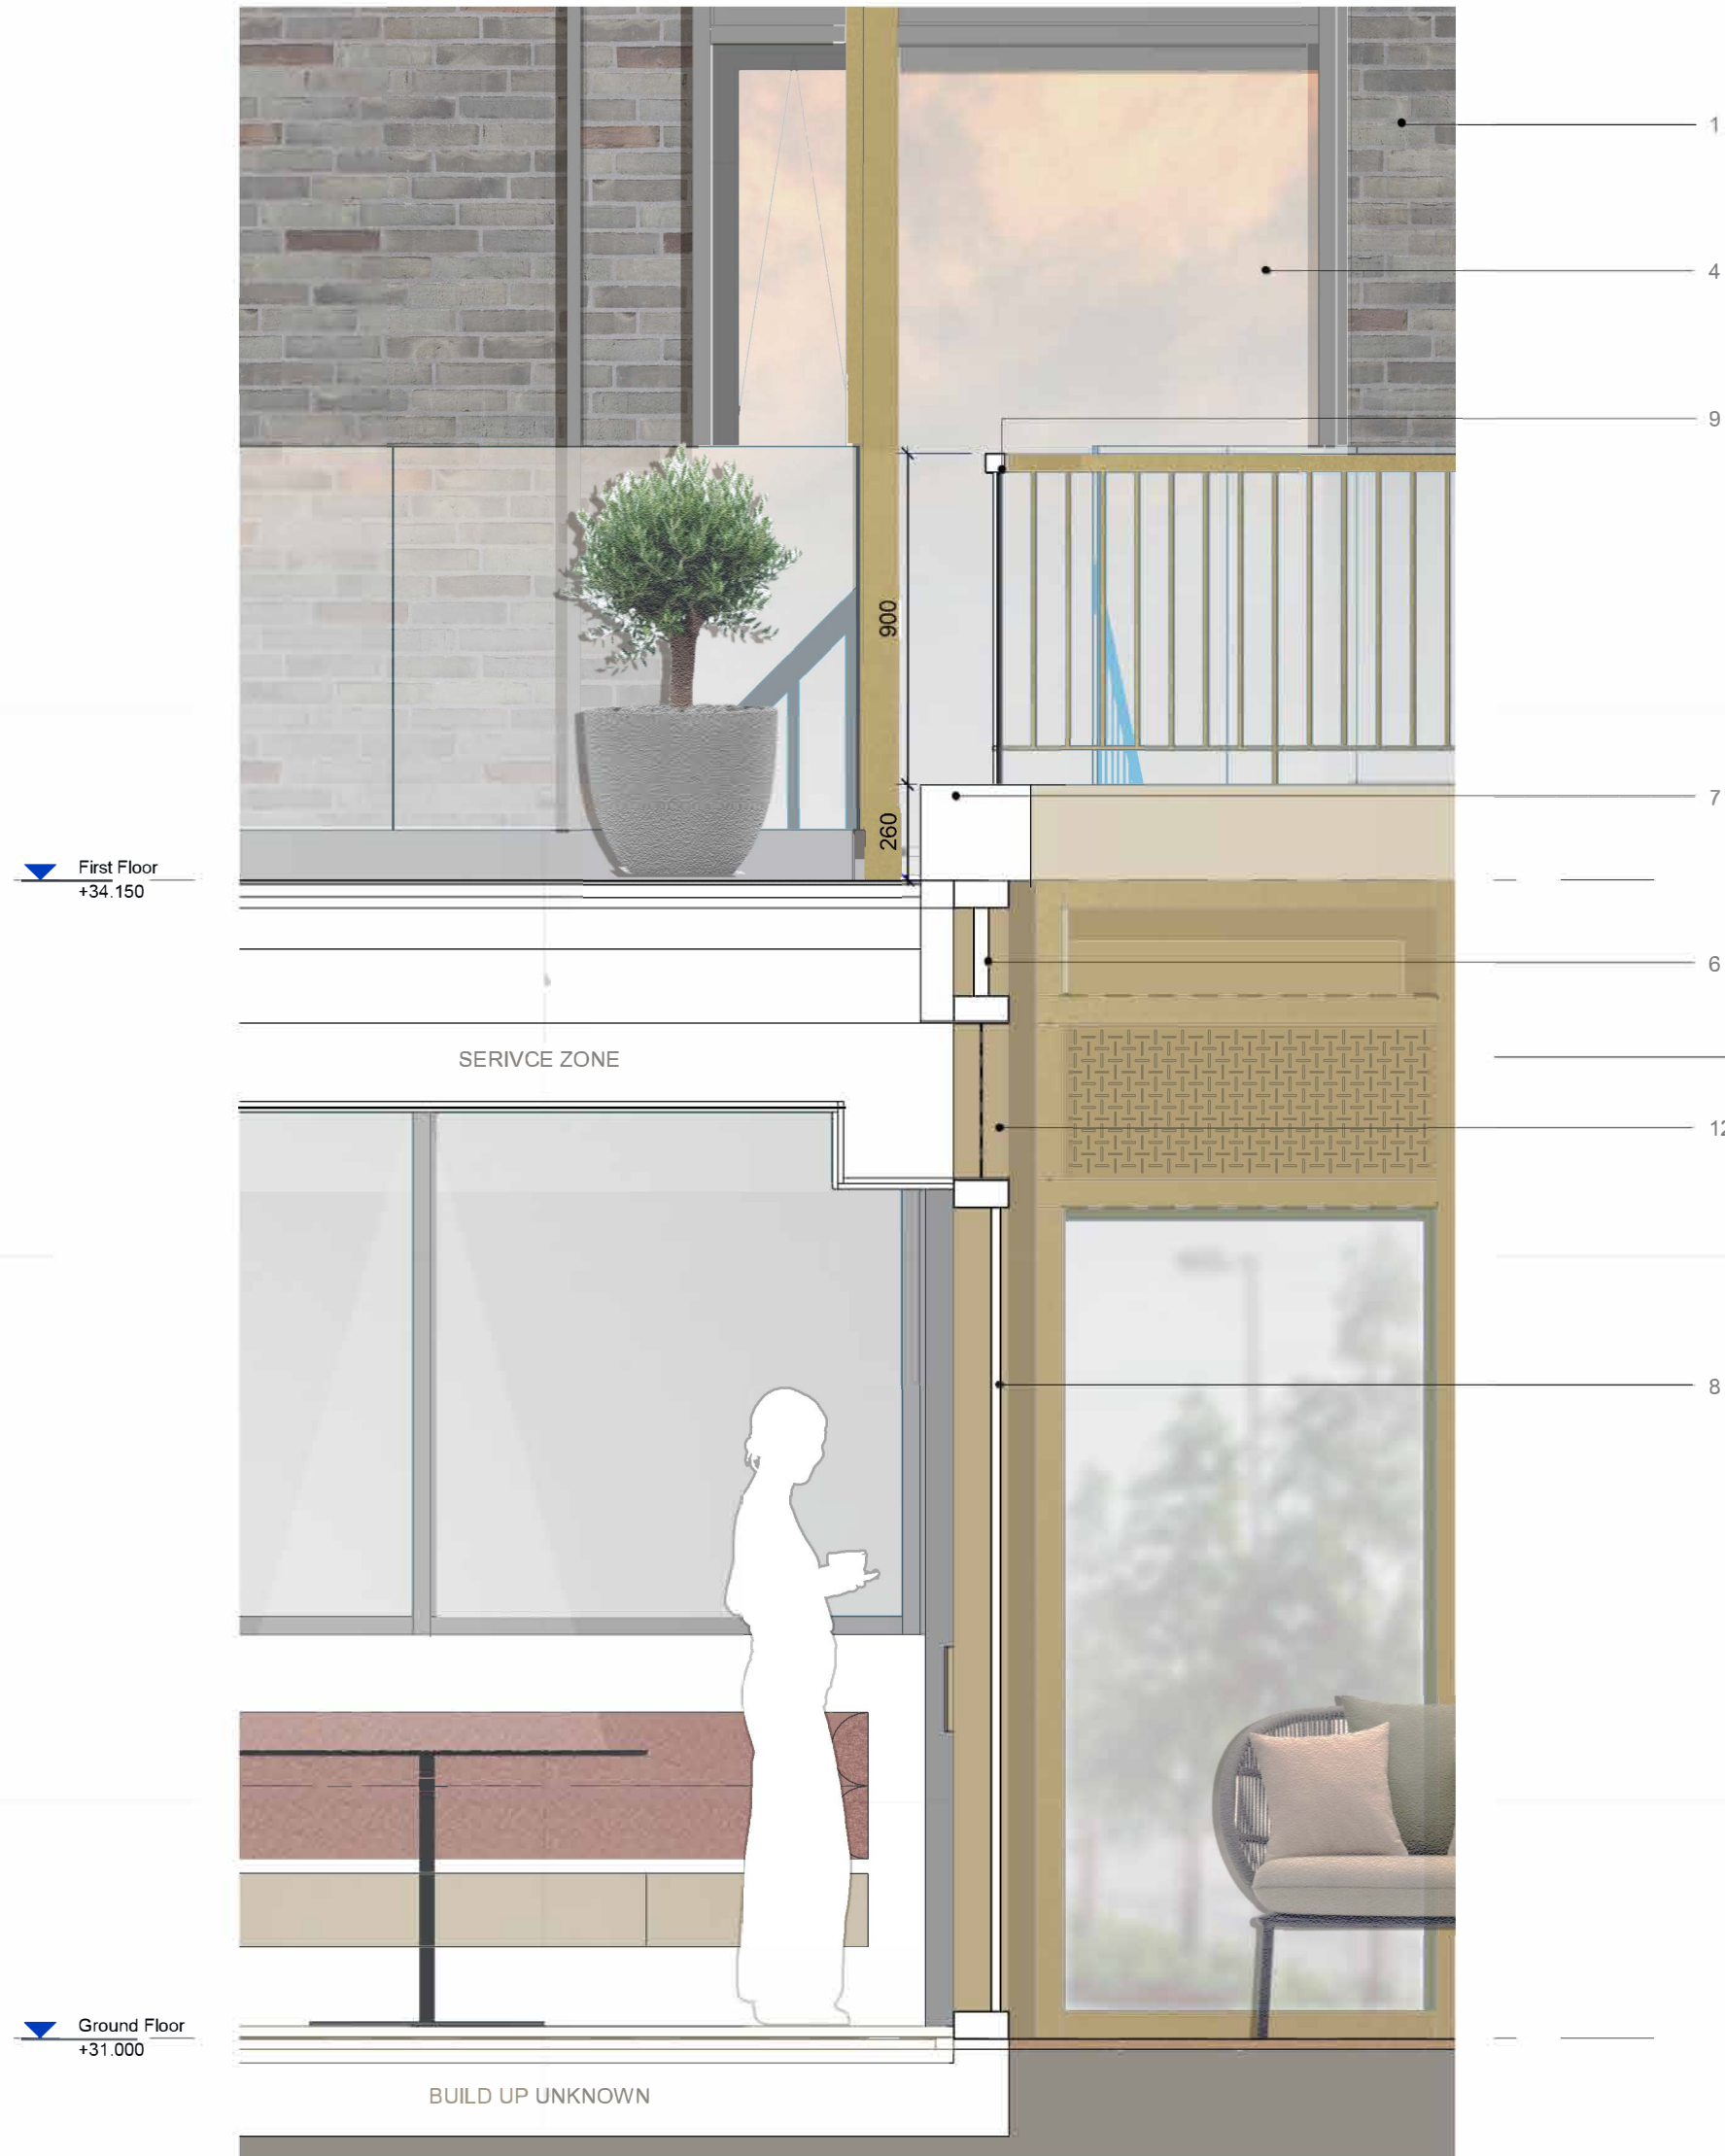


1 Balcony Section 1 (GF)
1 : 20

2
07305

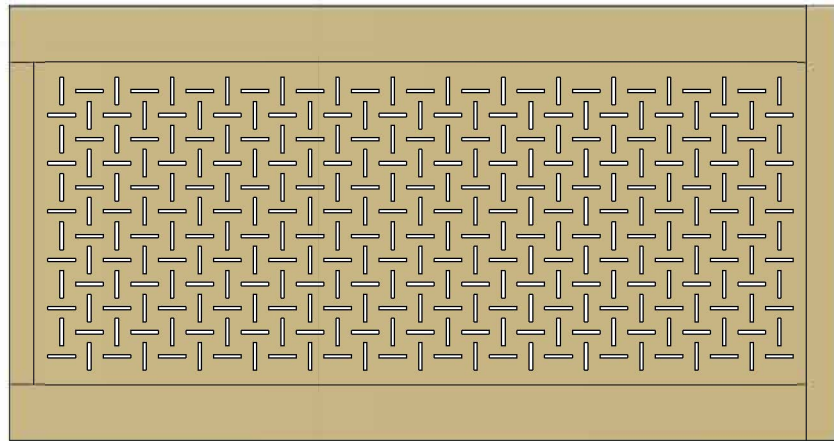

2 Decorative Louvre Pattern
1 : 10

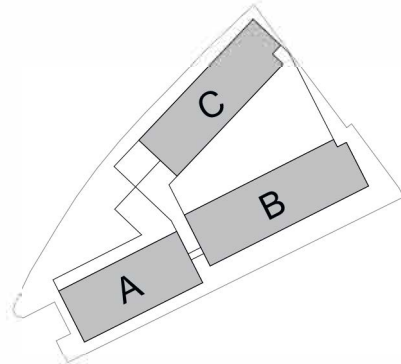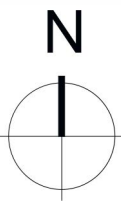

KEY PLAN

NOTES

THIS DRAWING MUST NOT BE SCALED.

ALL DIMENSIONS ARE TO BE VERIFIED AND CHECKED ON SITE. ANY DISCREPANCIES THAT ARE, OR BECOME APPARENT SHOULD BE REPORTED TO CHAPMAN TAYLOR.

AREAS INDICATED ARE APPROXIMATE GROSS INTERNAL AREA. THEY RELATE TO THE LIKELY AREAS OF THE BUILDING AT THE CURRENT STAGE OF DESIGN. ANY DECISIONS TO BE MADE ON THE BASIS OF THESE PREDICTIONS, WHETHER AS TO PROJECT VIABILITY, PRE-LETTING, LEASE AGREEMENTS, OR THE LIKE, SHOULD INCLUDE DUE ALLOWANCE FOR THE INCREASES AND DECREASES INHERENT IN THE DESIGN DEVELOPMENT AND BUILDING PROCESS.

© COPYRIGHT CHAPMAN TAYLOR 2024.

KEY

1. Dark Multi Smooth Brick
2. Dark Multi Smooth Brick with Relief Pattern
3. PPC Metal Cladding Panel
4. Full Height Window with PPC Metal Frame
5. PPC Metal Splayed Window Reveal
6. Opaque Glazed Spandrel Panel
7. PPC Metal Parapet Capping
8. Full Height Curtain Wall Glazing
9. Vertical Bar Metal Railing
10. Foldable Curtain Wall Glazing
11. Dark Multi Smooth Brick Planter
12. Decorative Perforated Screen
13. Corrugated Steel Roof
14. Timber Framing
15. Timber Shingles Cladding
16. Timber Cladding
17. Glazed Door
18. Metal Projecting Sill
19. Timber Roof Structure
20. Porcelain Tiles Bar

REV	DATE	BY	DESCRIPTION	CHK'D
-----	------	----	-------------	-------

CLIENT

BARINGS

PROJECT
D196TTM-The Trilogy
27 Ellesmere Street
Manchester
M15 4LZ

ARCHITECT
CHAPMAN TAYLOR
MANCHESTER STUDIO
Bass Warehouse
4 Castle Street, Castlefield
Manchester M15 4LZ
United Kingdom
T +44 (0)161 828 6500
E manchester@chapmantaylor.com
www.chapmantaylor.com

STRUCTURAL ENGINEER

SGi Shepherd Gilmour
Consulting Engineers

SERVICES ENGINEER

FUTURESERV
DESIGN DESIGN BUILD
www.futureserv.co.uk

DRAWING TITLE
Balcony Section Detail - Ground Floor

Scale As indicated @ A1

0.2 1 2M

INTERNAL JOB NO | ISSUE DATE | STATUS | DRAWN BY | CHECKED BY

D196TTM 11/12/2025 PRELIMINARY ED CI

PROJECT NUMBER | ORIGINATOR | ZONE | LEVEL | TYPE | ROLE | NUMBER | REVISION

D196TTM CTA XX ZZ DR A 07305 P01