
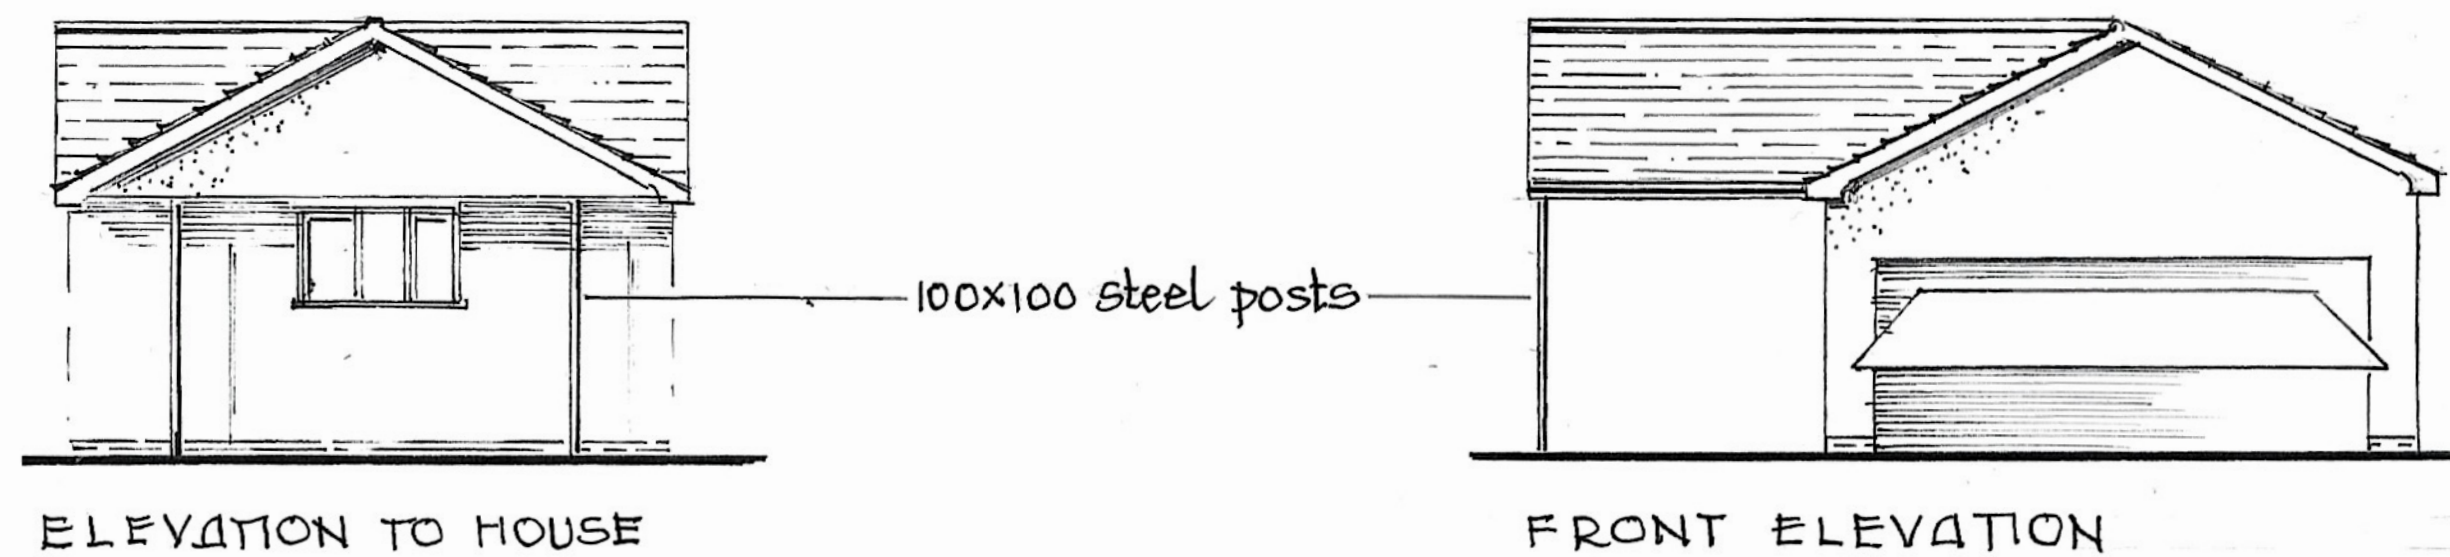


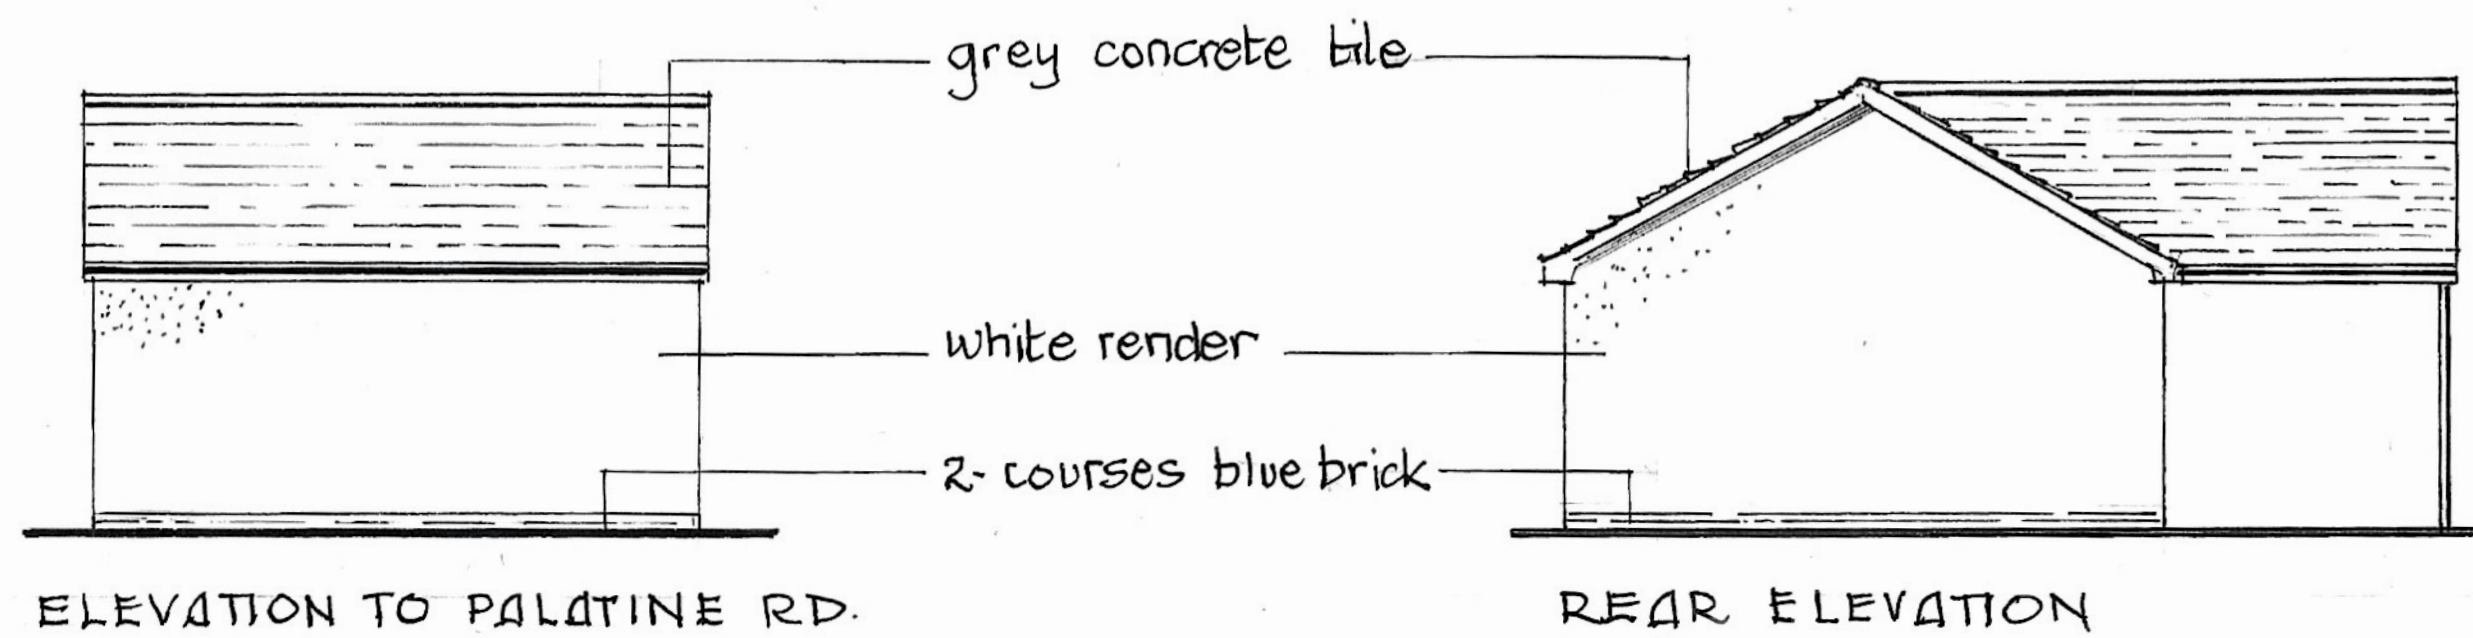

0 1 2 3 4 5 6 7m

199 PALATINE ROAD
 PROPOSED GARAGE ELEVATIONS
 1:100 @ A3